




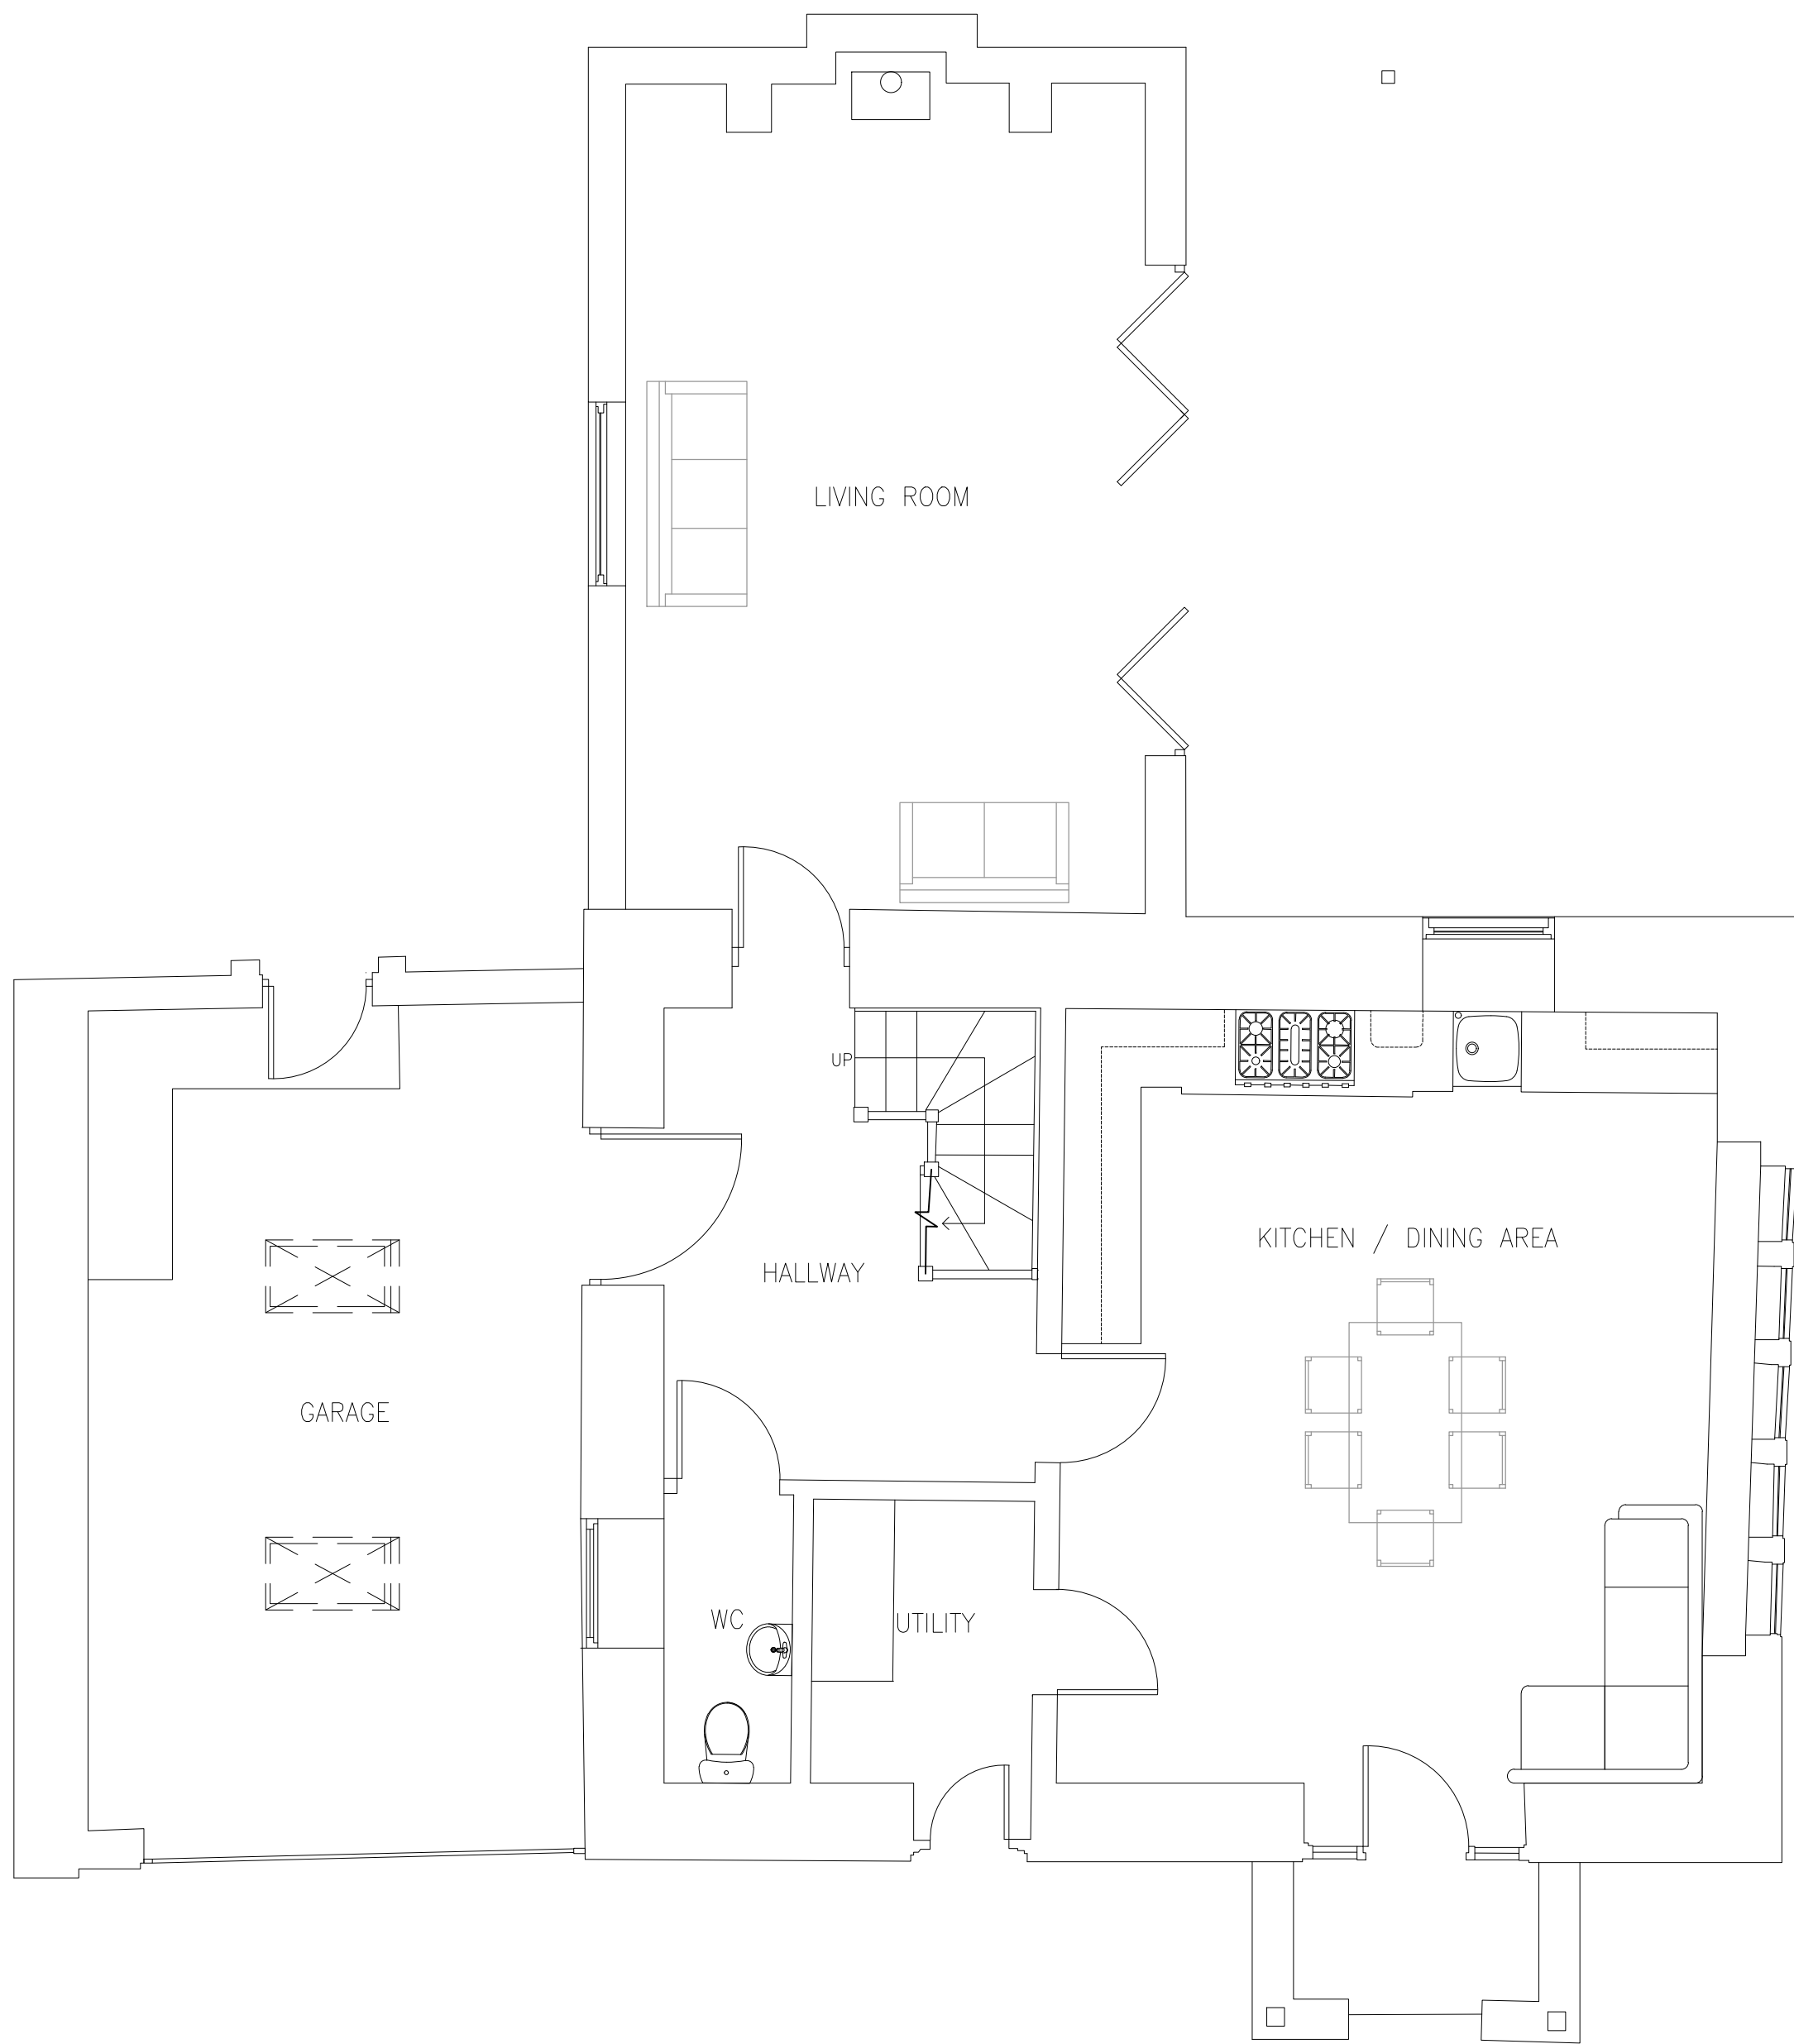


PROPOSED GROUND FLOOR PLAN
1:50

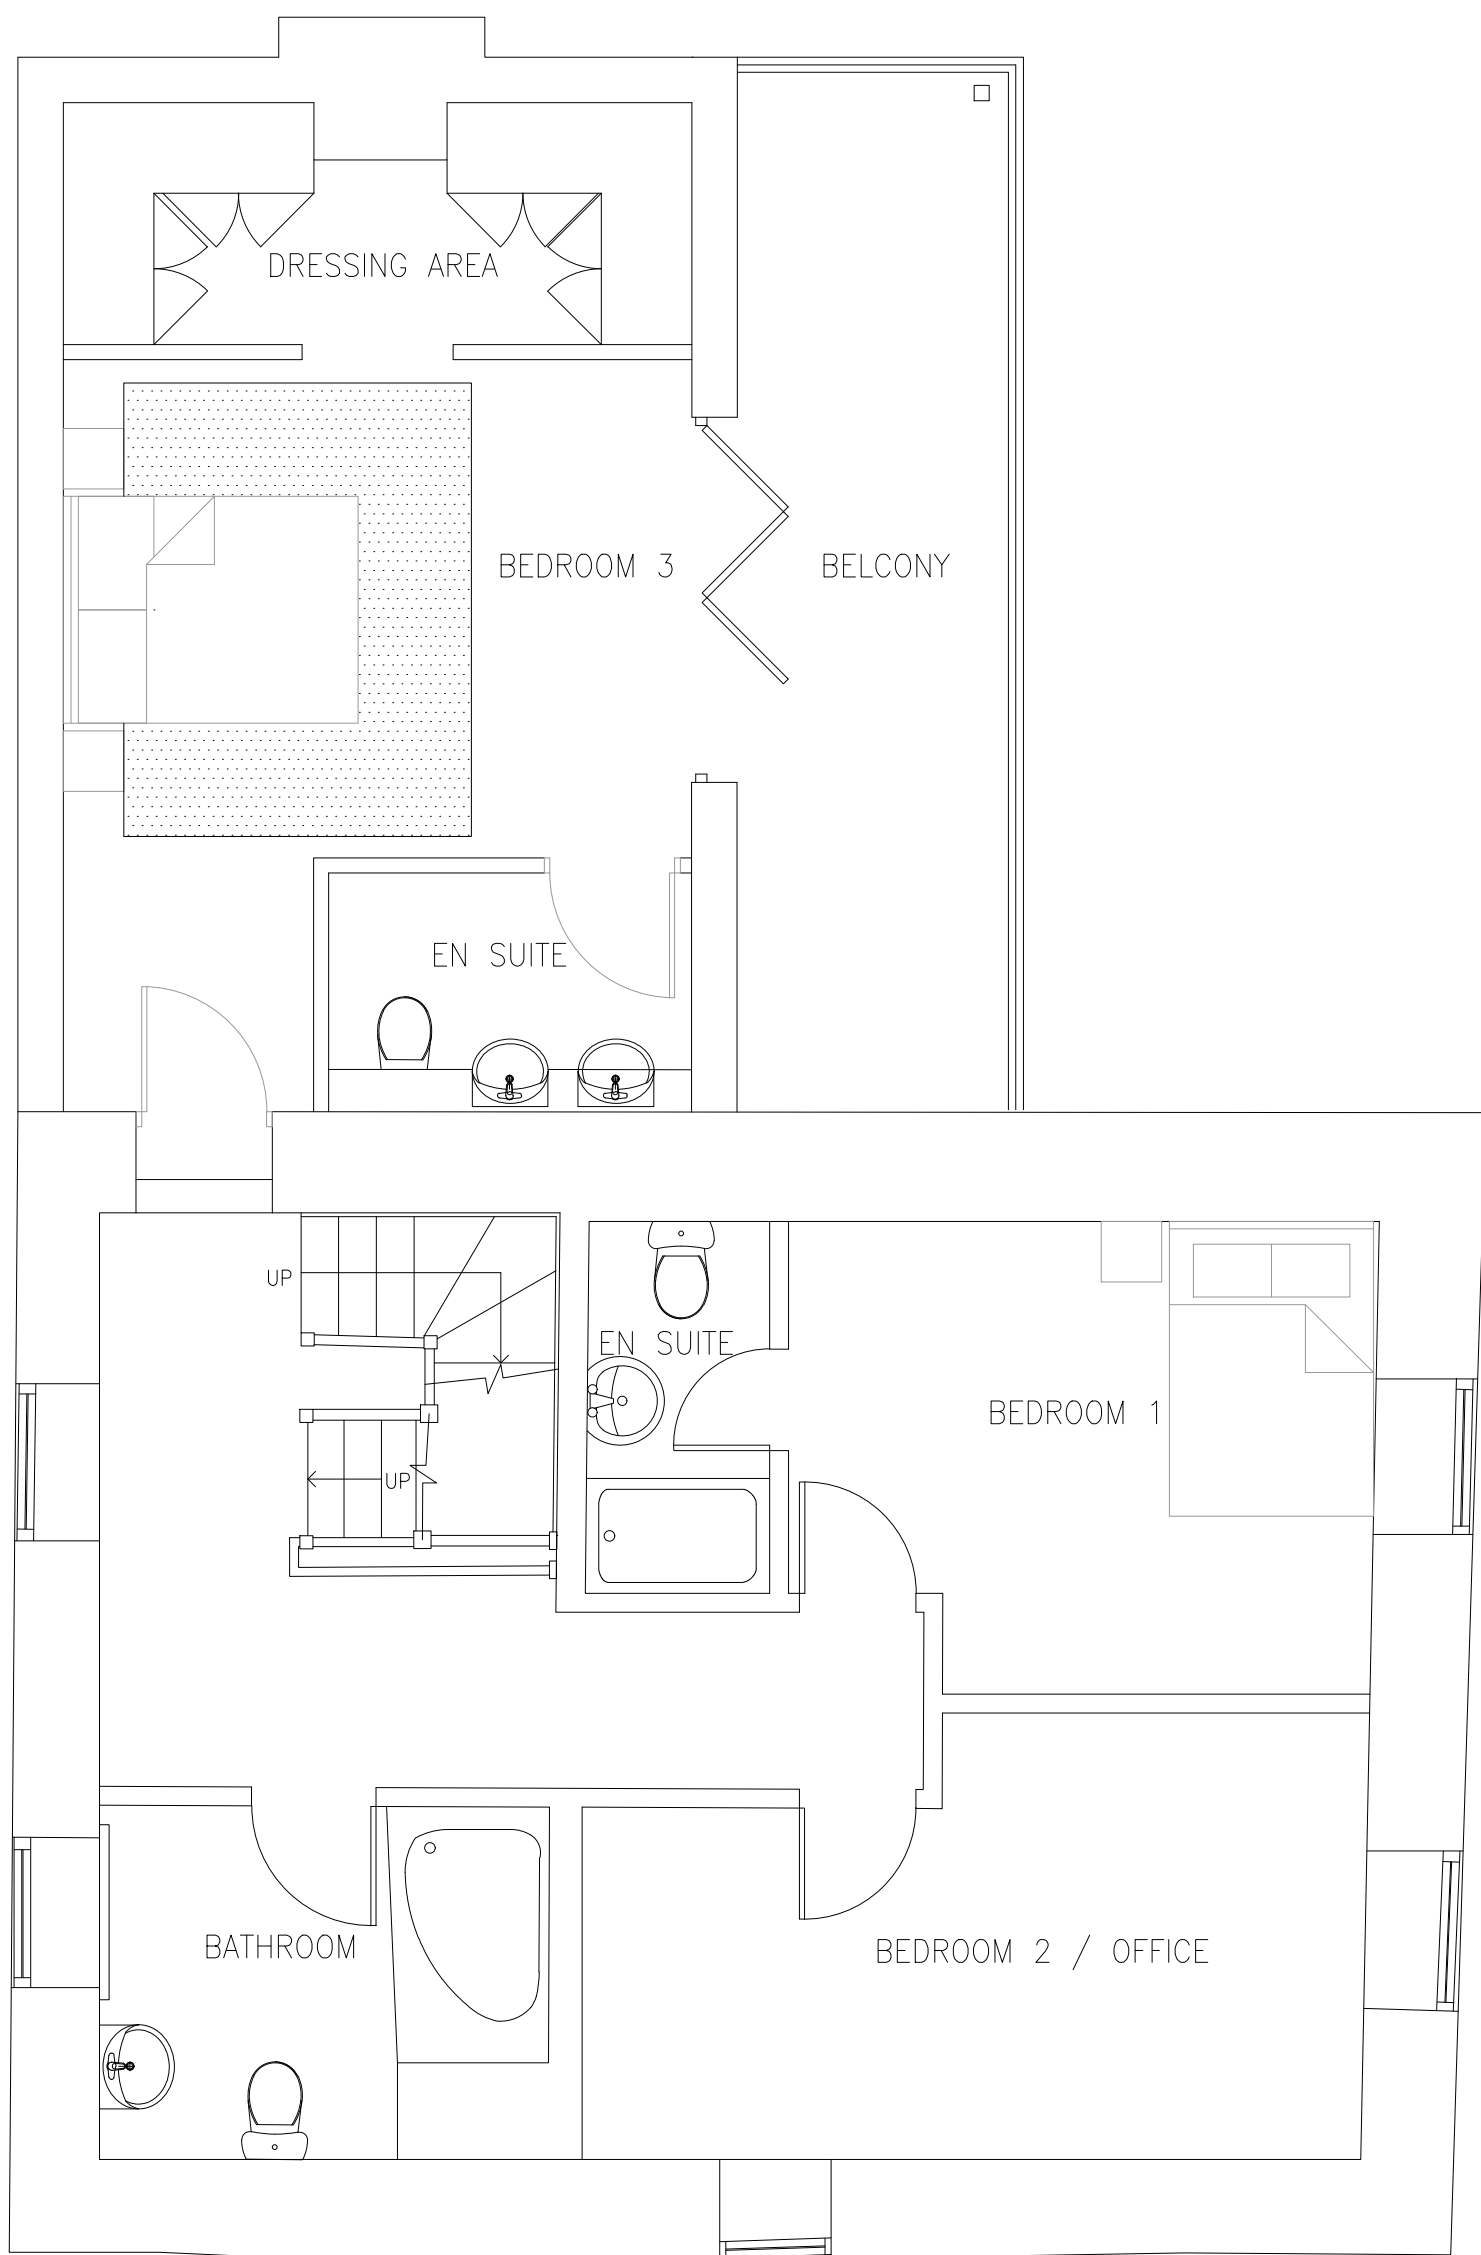

PROPOSED FIRST FLOOR PLAN
1:50

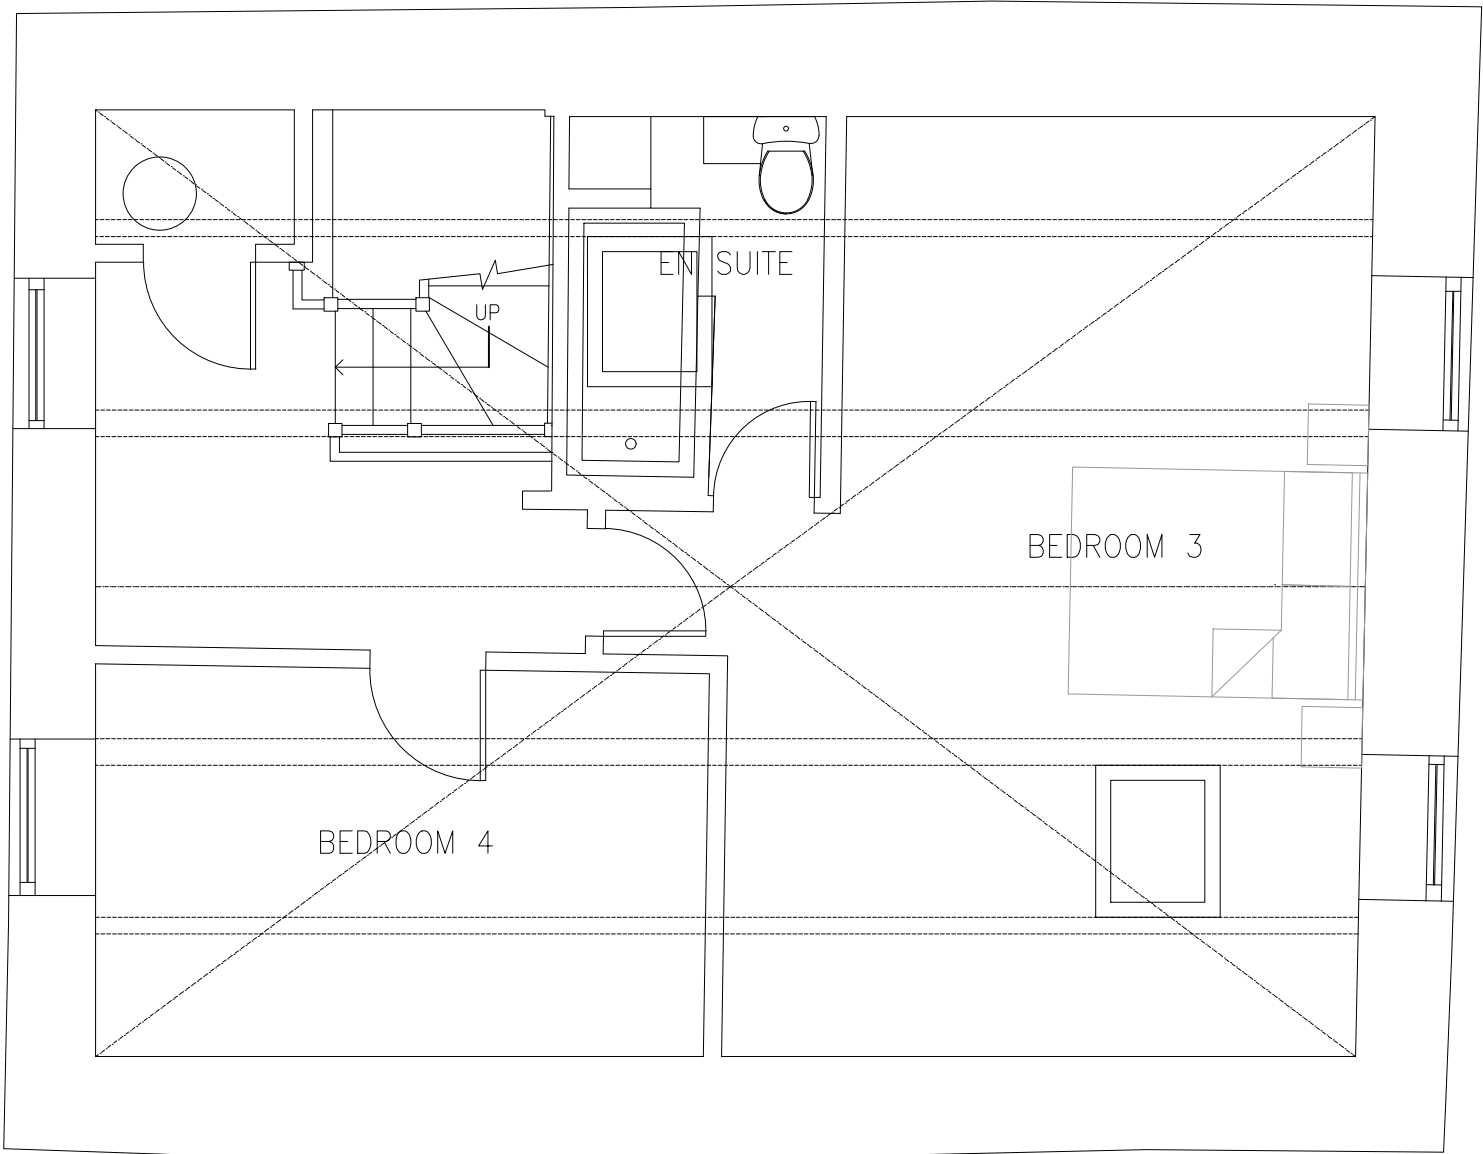


PROPOSED SECOND FLOOR PLAN
1:50

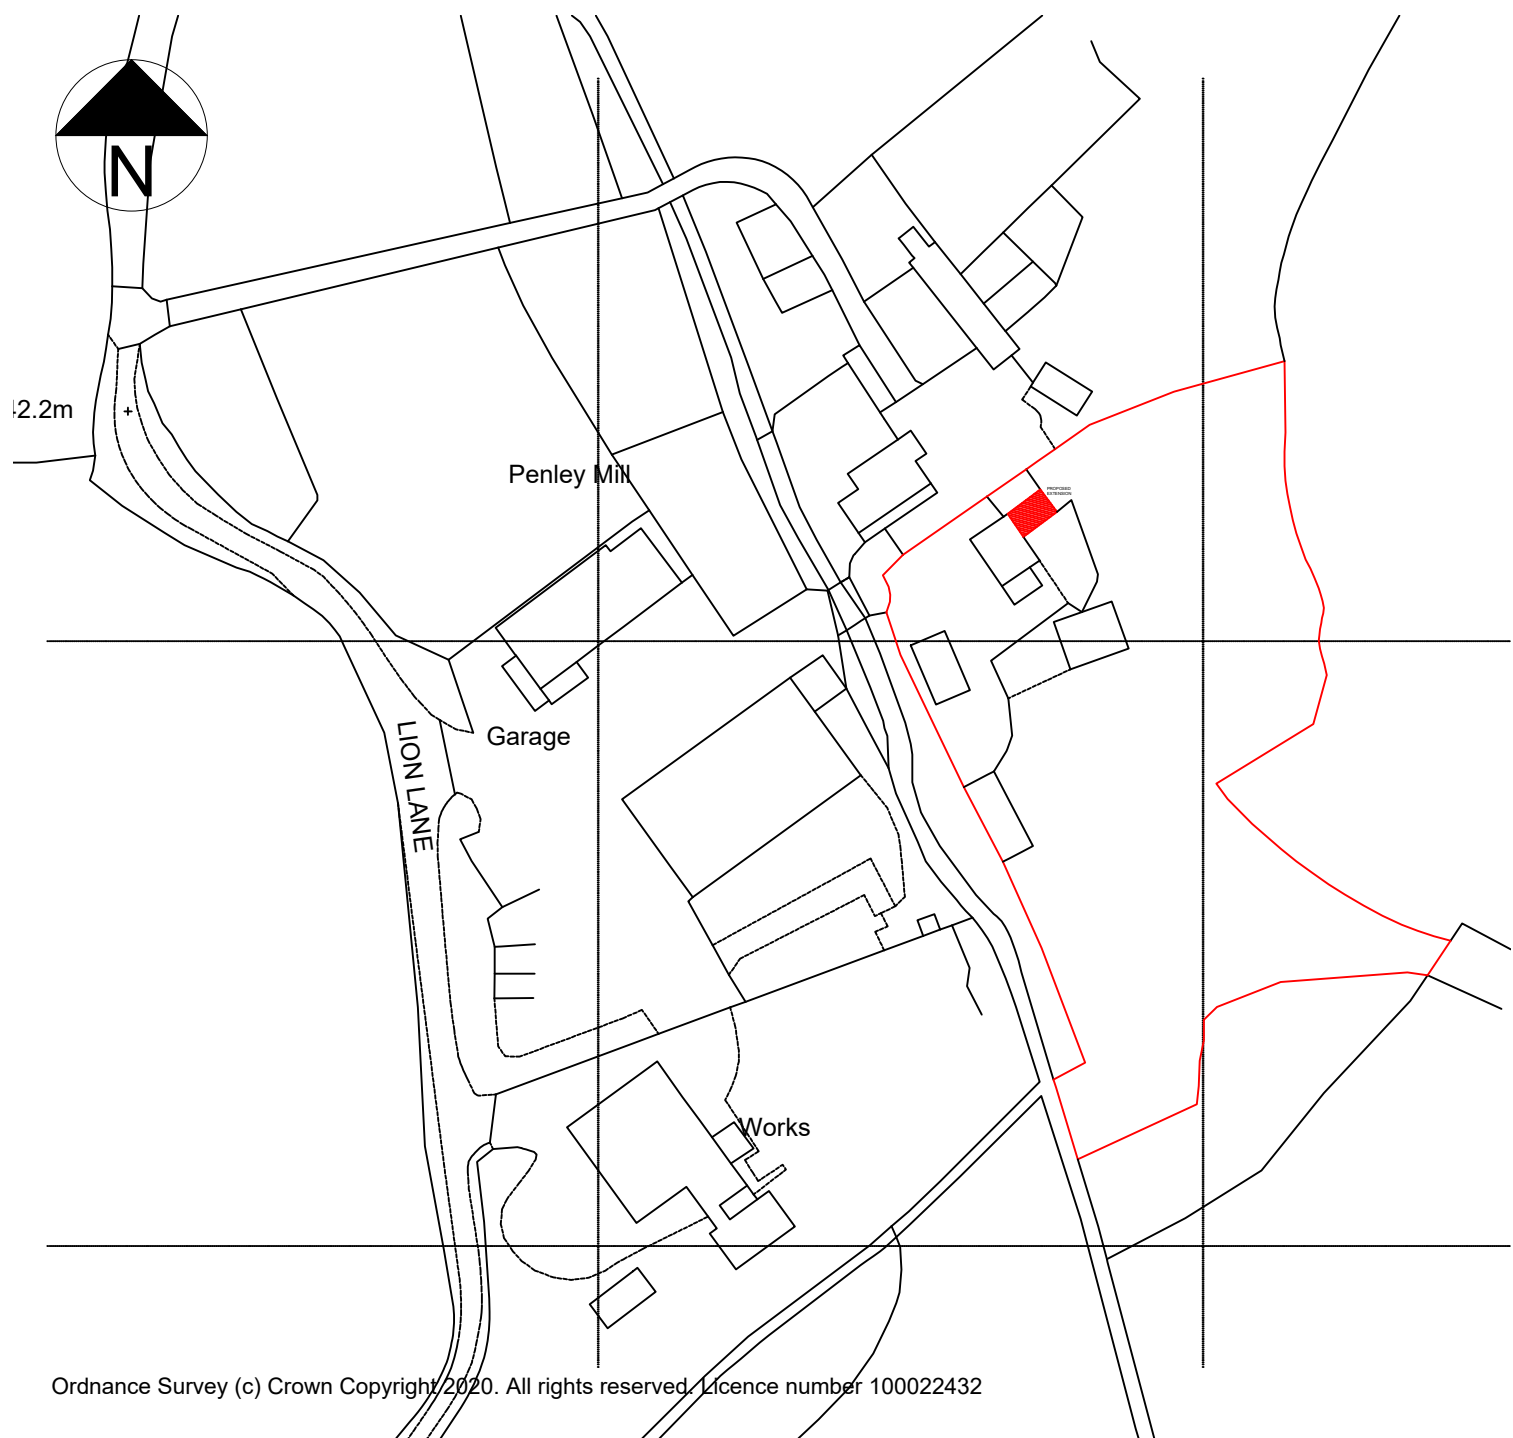

LOCATION PLAN
1:1250



SITE PLAN
1:500

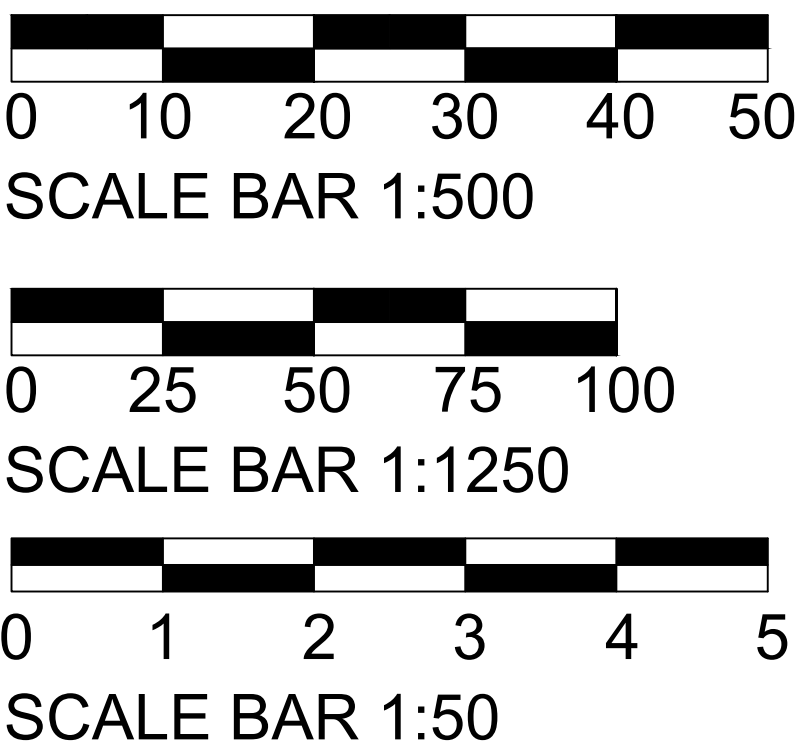

COPYRIGHT
This design is the copyright of Lime Green Associates Ltd and may not be reproduced in any form whatsoever without prior express written consent



E-Innovation Centre
University of Wolverhampton
Telford Campus
Priestley
Shropshire
TF2 9ET
Tel: 01902 288359
www.lga-ltd.co.uk

PROJECT LOCATION
Penley Mill, Lions lane, Penley, LL13 0LY

DRAWING
Existing Floor Plans

FOR
Mr & Mrs Aird

DATE
December 20

SCALE
1:50

DRAWING NUMBER
LGA 295 D03