


Acton Park
Primary Schools
Junior Infant

GRANGE CLOSE


Path

The map shows a residential area with several buildings. A large black circle highlights a specific area. Within this circle, a building is outlined in red. This building has a detailed floor plan showing internal rooms and furniture. Other buildings are shown in grey or white with black outlines. A road labeled 'GRANGE CLOSE' is visible at the bottom left, and a 'Path' is indicated on the right side.

Site Plan 1:500

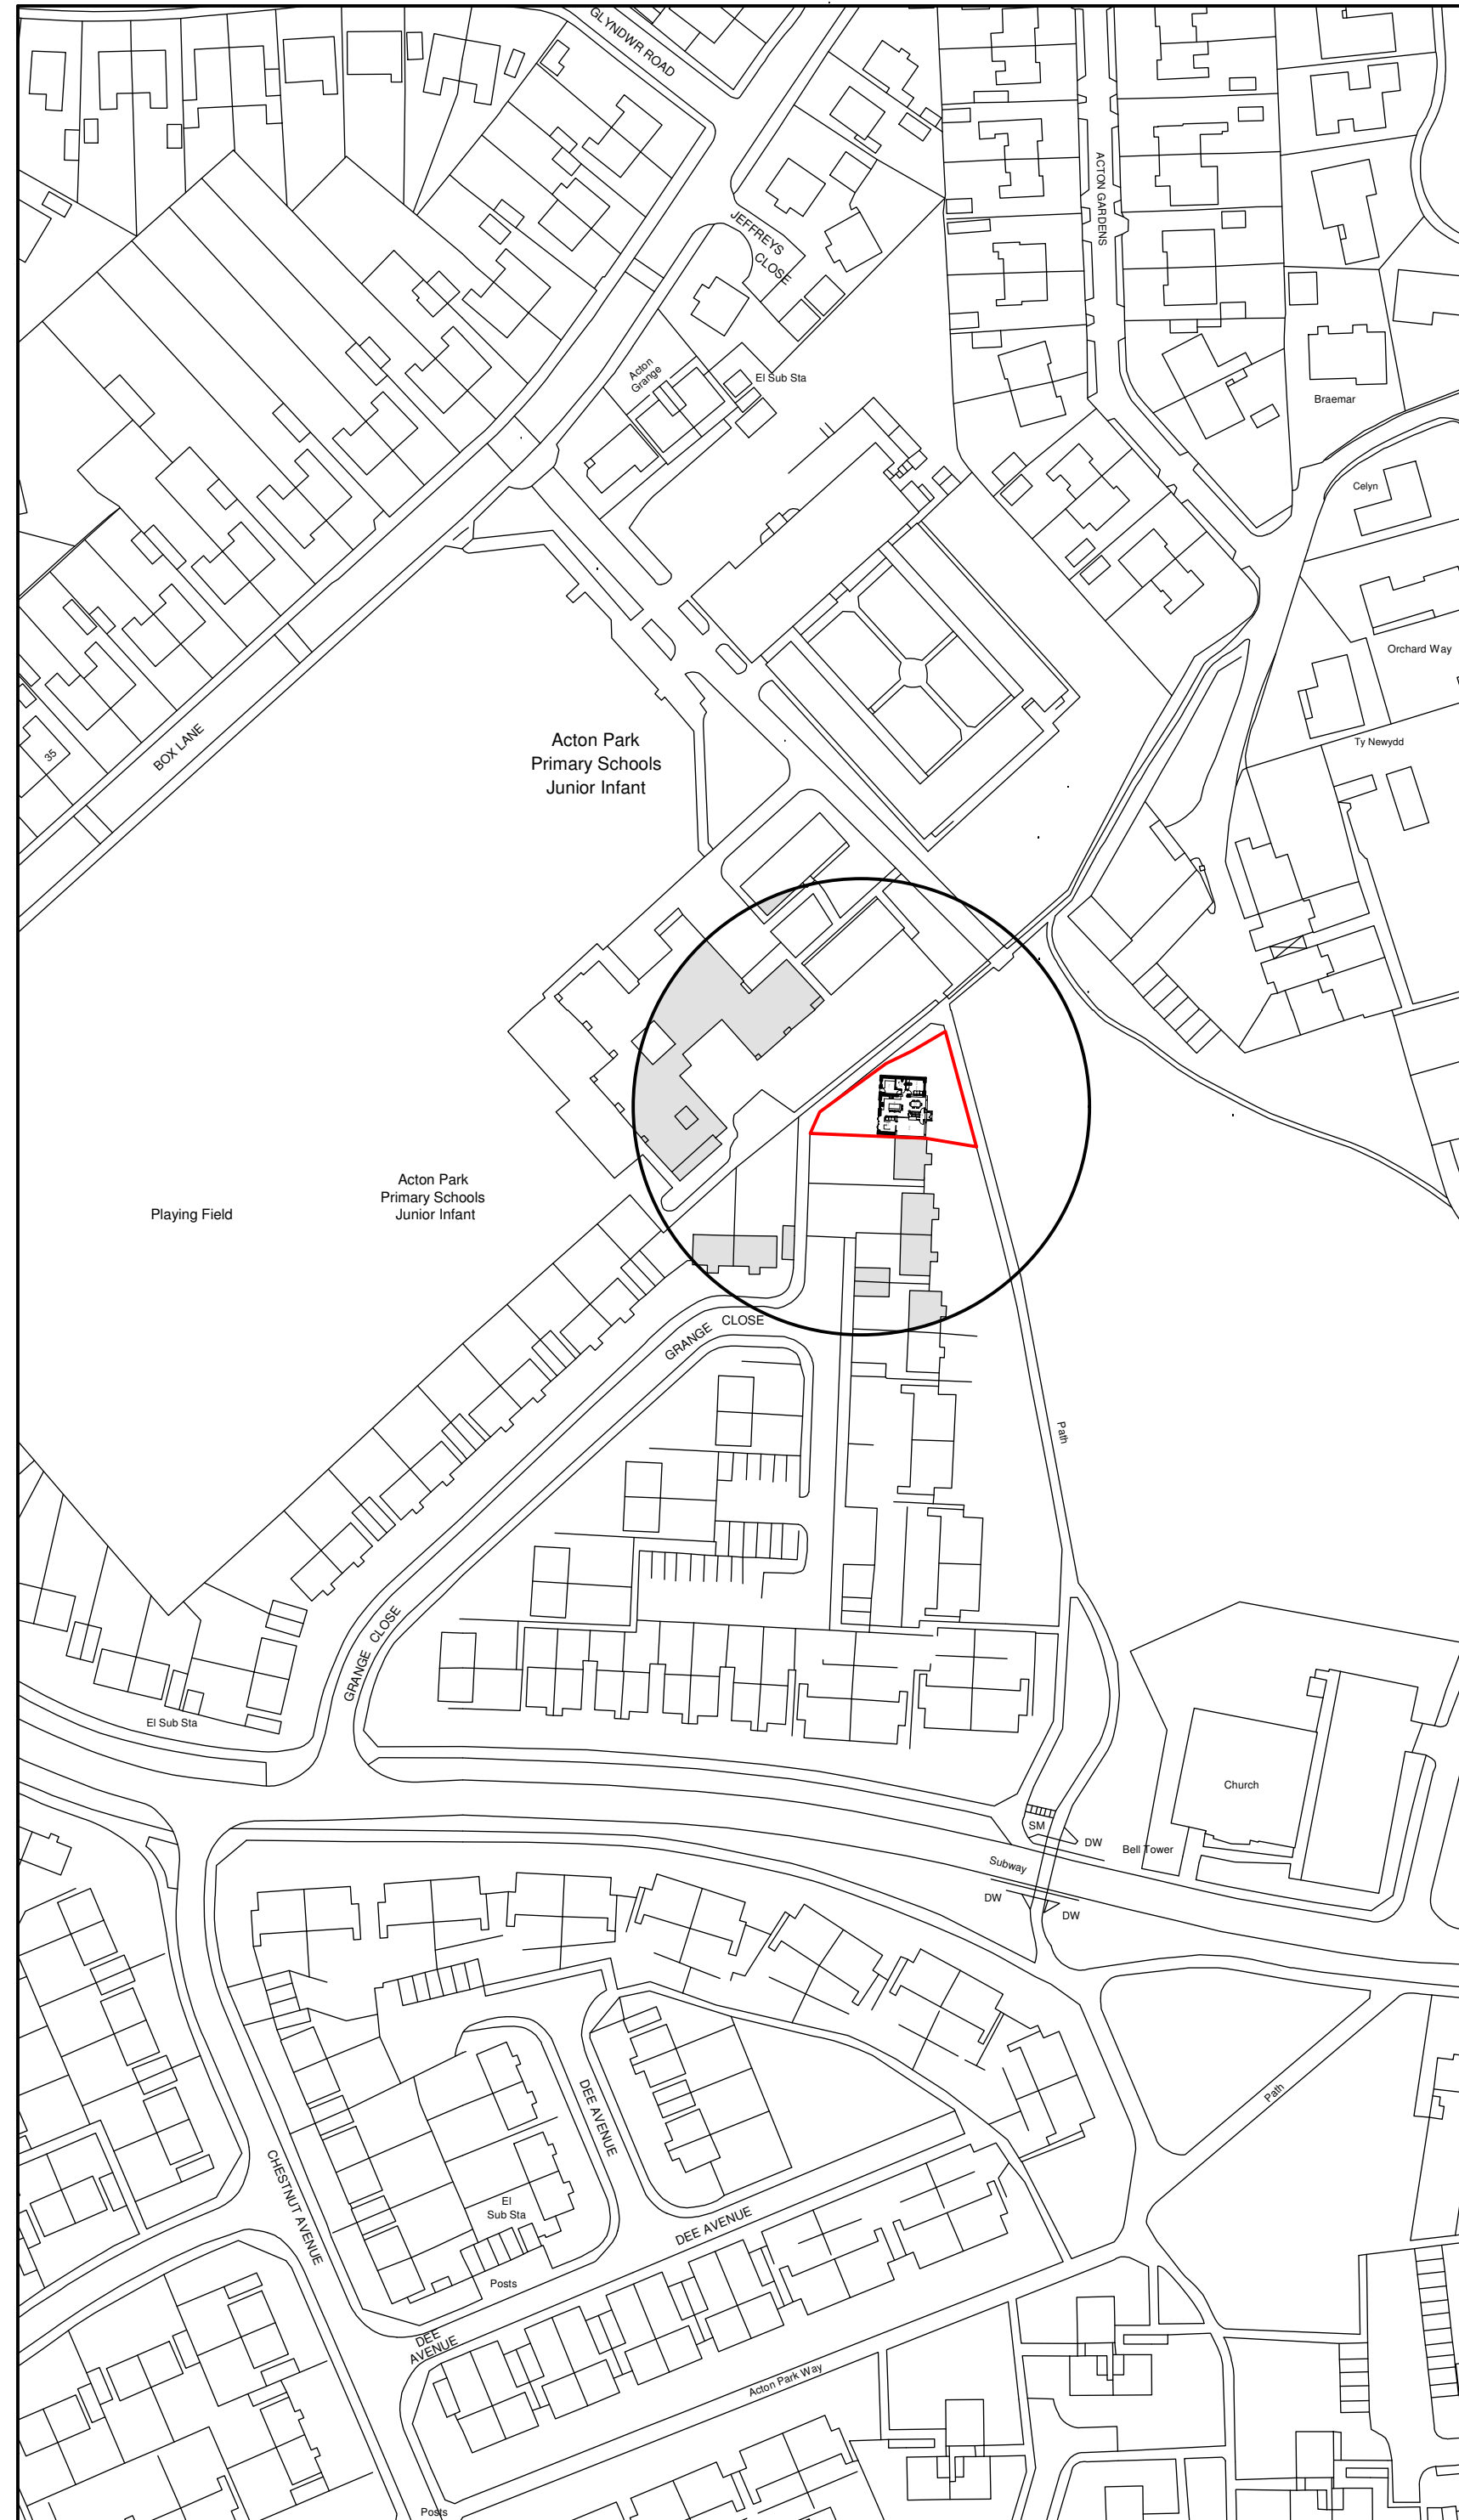

Location Plan | : | 250

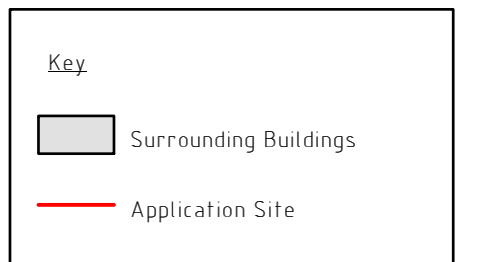

Project: Proposed Alterations to, 130 Herbert Jennings Acton, Wrexham, LL12 7US	
Title: Site: Site & Location Plan	Scale: (A2) 1:500 & 1:1250

Project:
Proposed Alterations to,
130 Herbert Jennings Acton,
Wrexham,
LL12 7US

Title:	Scale: (A2)
Site: Site #	1:500 #
Location Plan	1:1250

Drawn By: D.J.Edwards	Date: Sept 2021
--------------------------	--------------------

Drawing No: P137/006	Sheet: 1 of 1
-------------------------	------------------

blueprint
architectural services



© copyright all rights reserved