

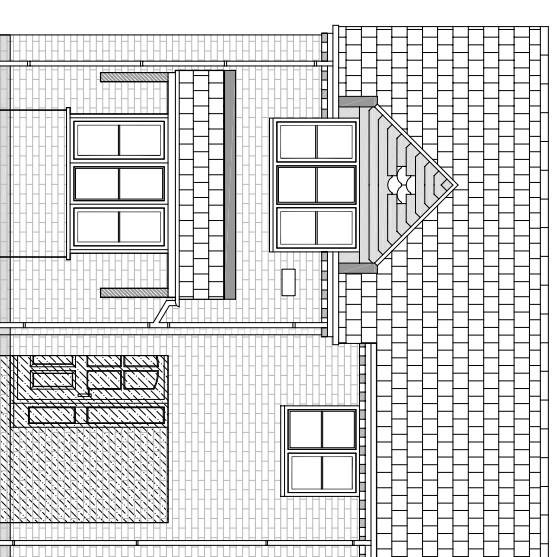
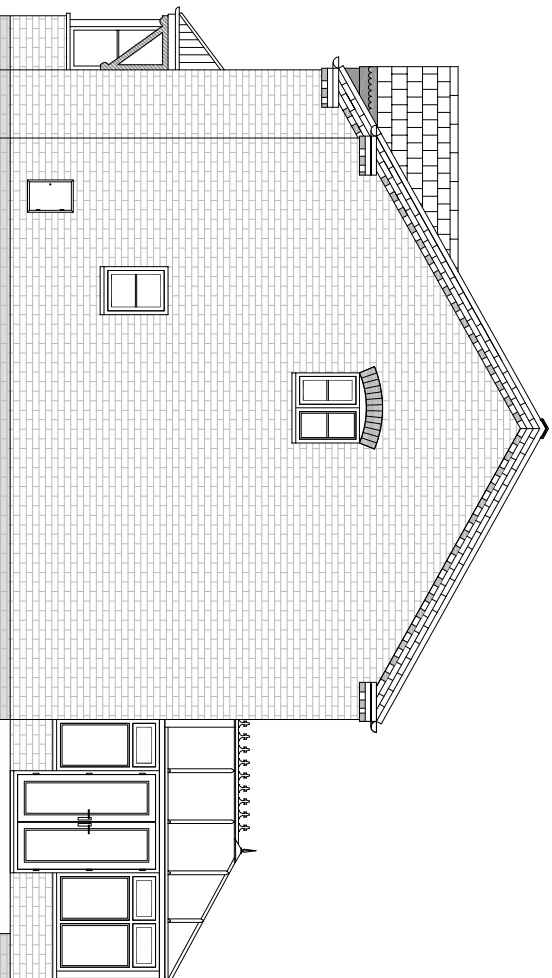
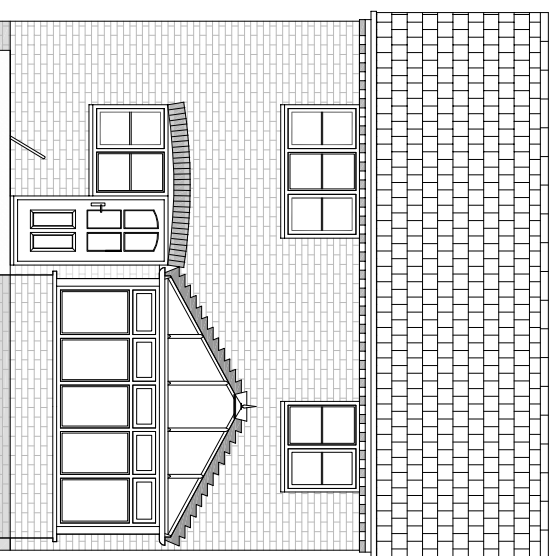


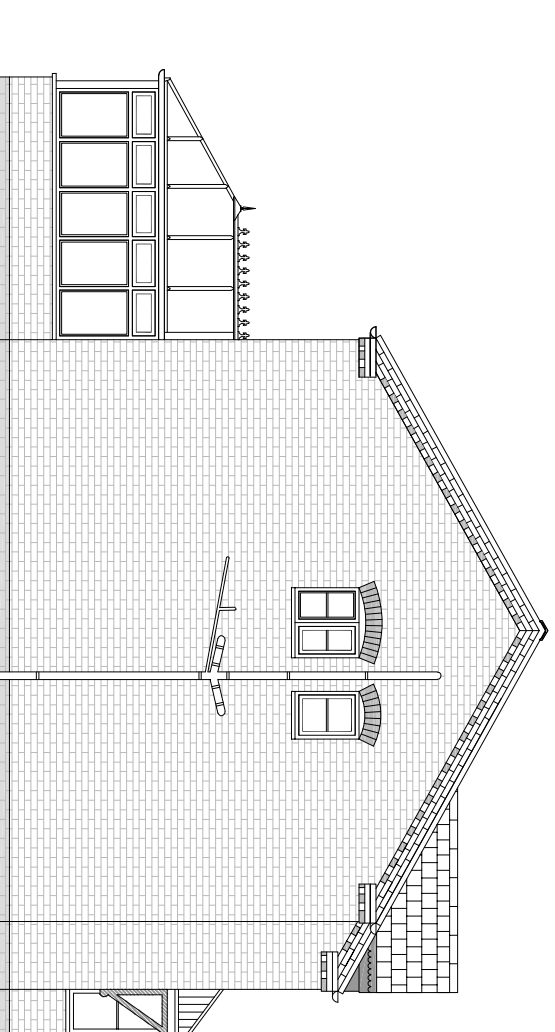





EXISTING REAR ELEVATION

EXISTING SIDE ELEVATION

EXISTING FRONT ELEVATION

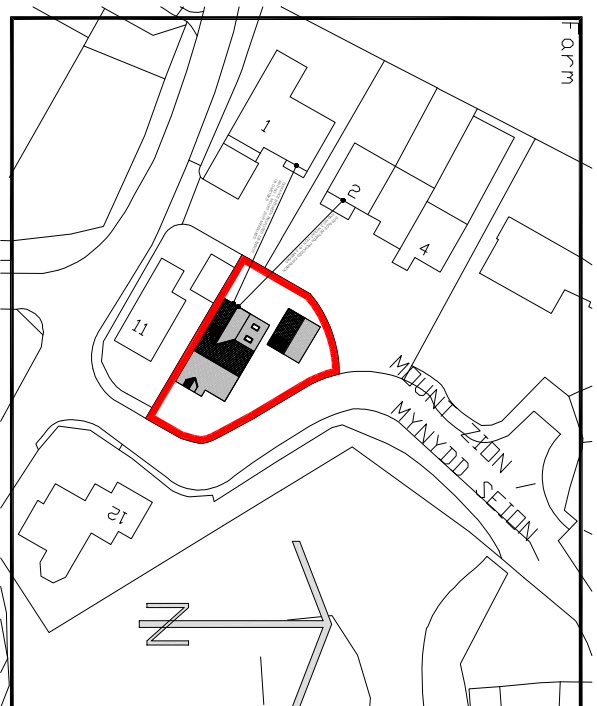

EXISTING SIDE ELEVATION

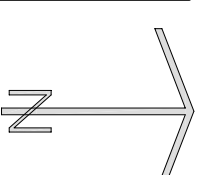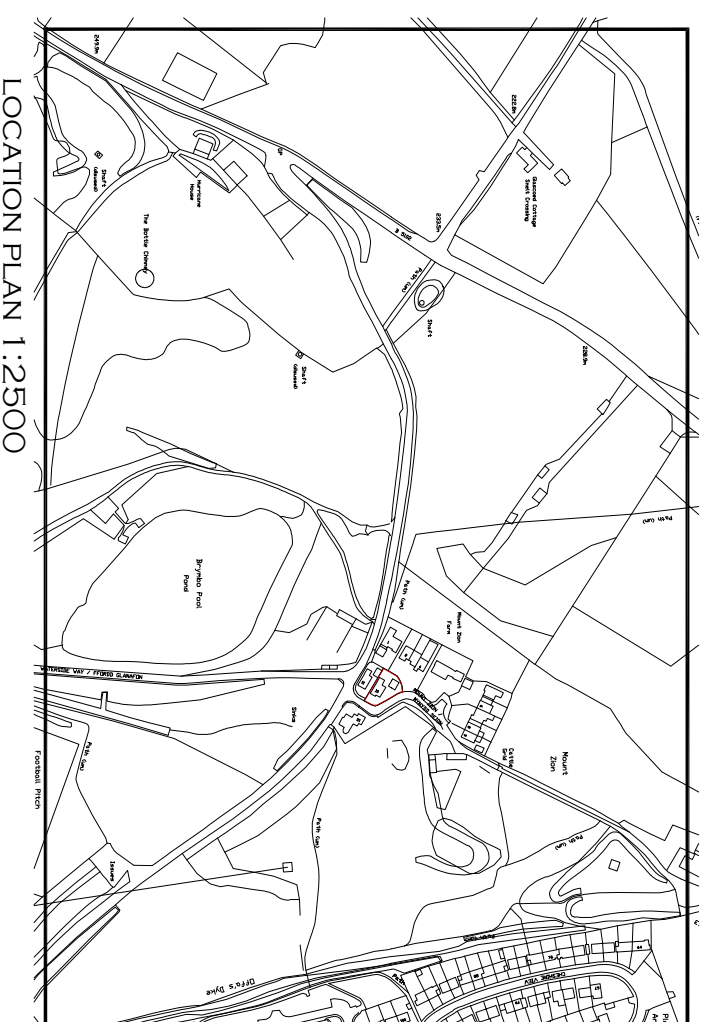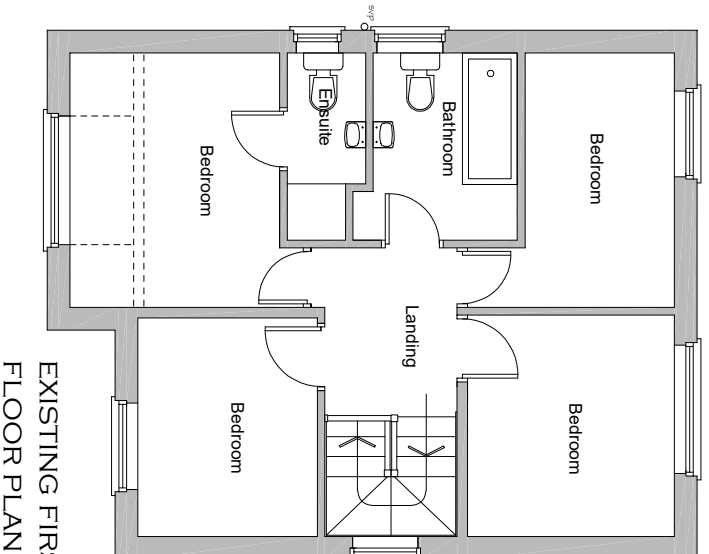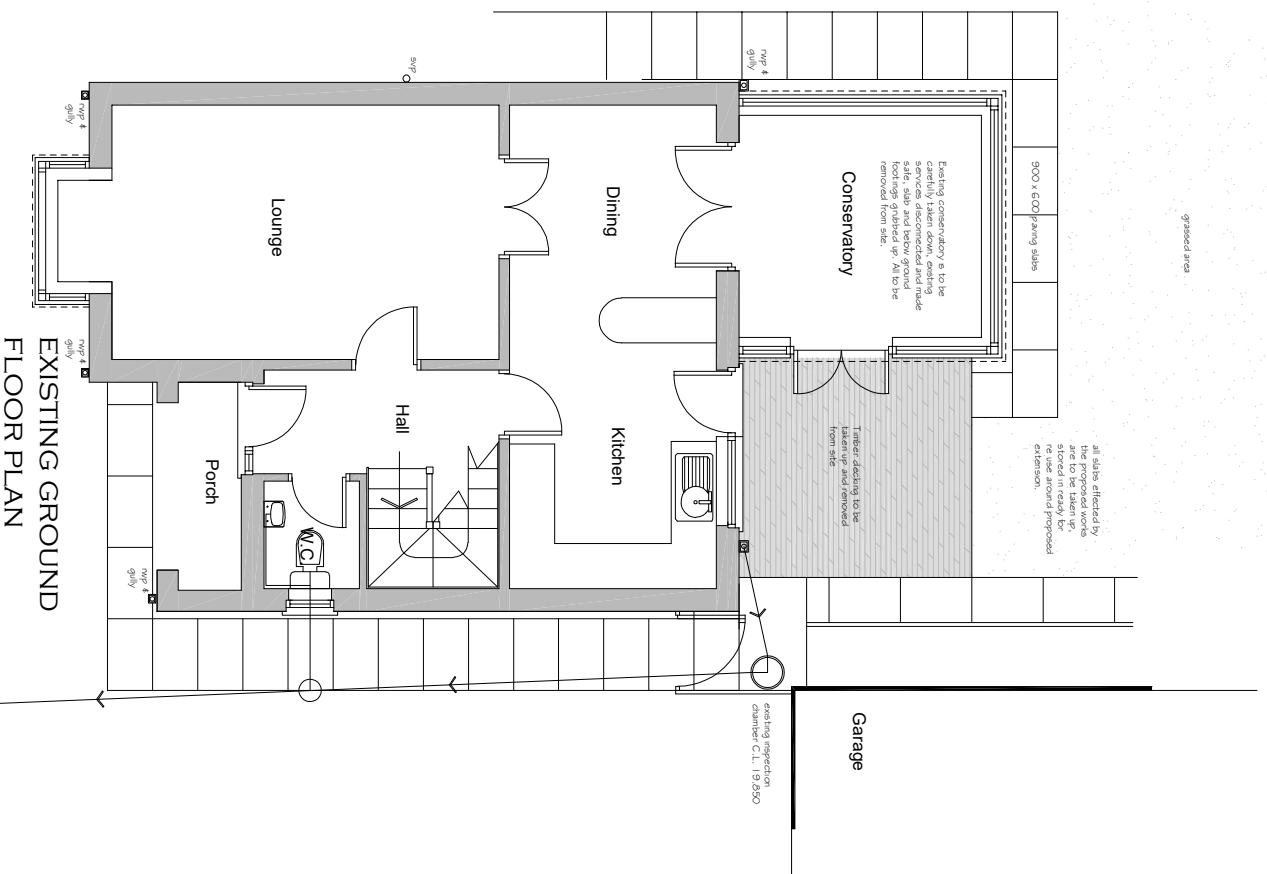

 WREHAM COUNTY BOROUGH COUNCIL JULE M. FRANCES CHIEF EXECUTIVE CHIEF HOUSING OFFICER RUTING ROAD, WREHAM, LLS1 7TU TEL: 01507 810000, WREHAM. LLS1 7TU	
PROJECT D.F.C. TO 10 MOUNT ZION, BRYMBO. WREHAM, LLS1 5NB	
Detail:	
EXISTING FLOOR PLANS & ELEVATIONS	
Drawn / Checked P.M.W.	Date NOVEMBER 2011
Scale 1:50 1:100	Project No PD 2021/25/Exist
Dwg No	Rev
AutoCAD File Ref	

Reproduced from the Ordnance Survey Mapping with the permission of the controller of Her Majesty's Stationery Office Crown copyright. Unauthorised reproduction infringes Crown copyright and may lead to prosecution or civil proceedings. Wrexham County Borough Council Licence No. LA092 IL.