



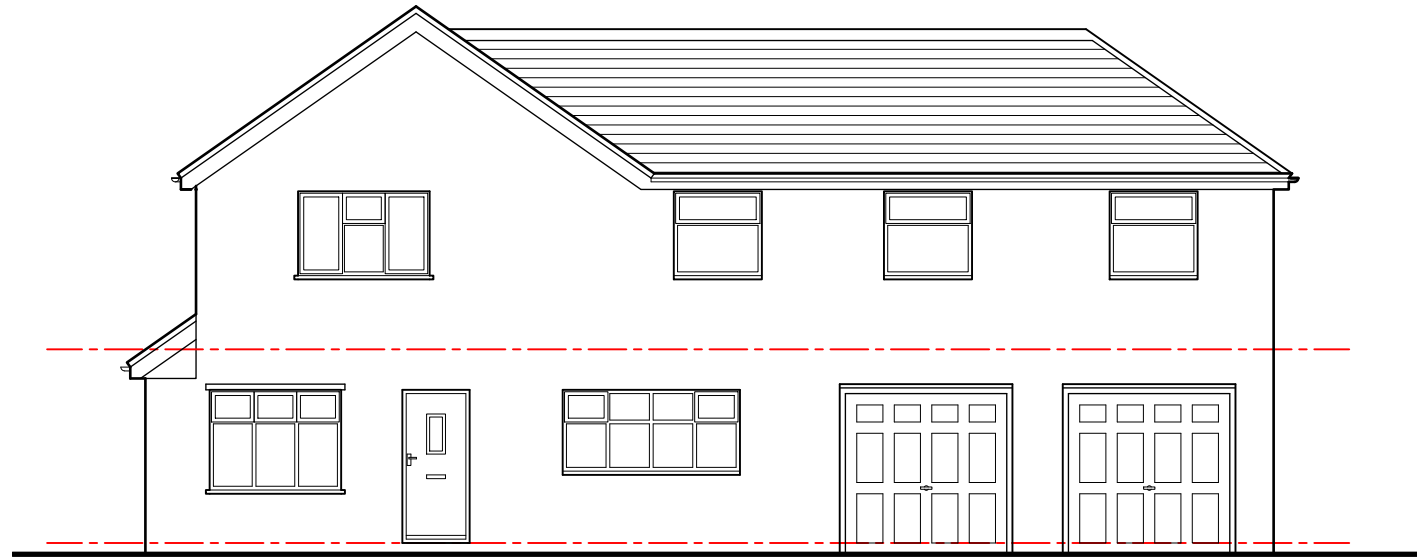


Front Elevation 1:100



Side-01 Elevation 1:100

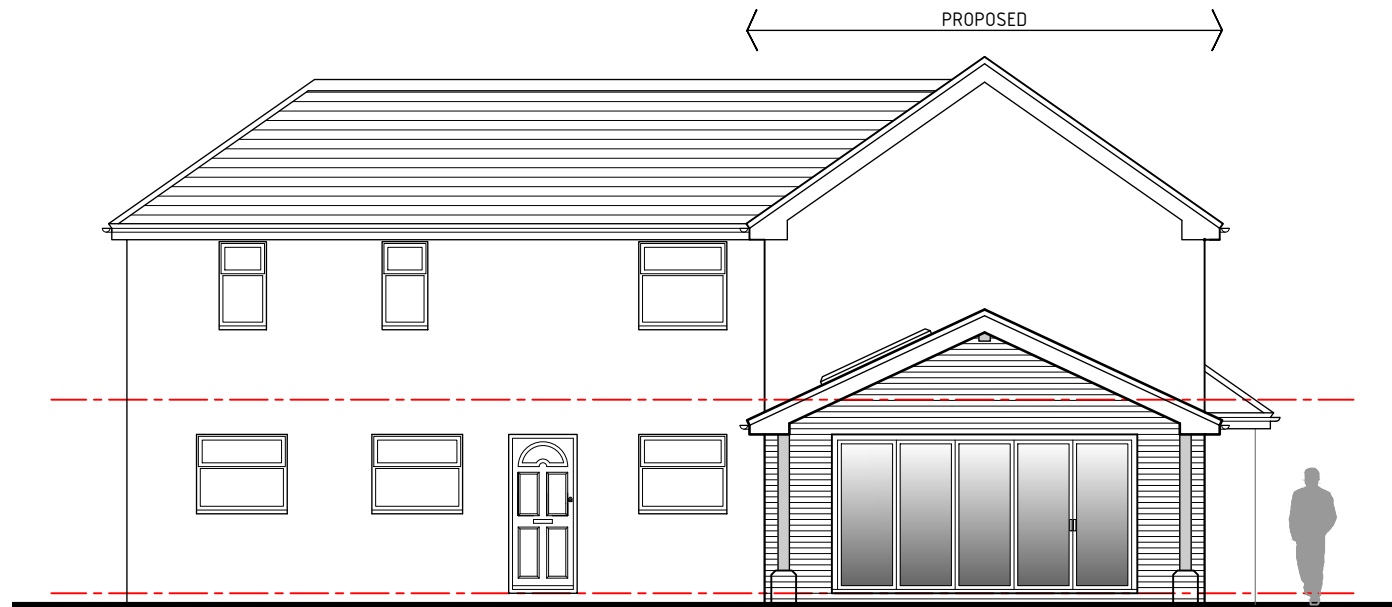

Rear Elevation 1:100

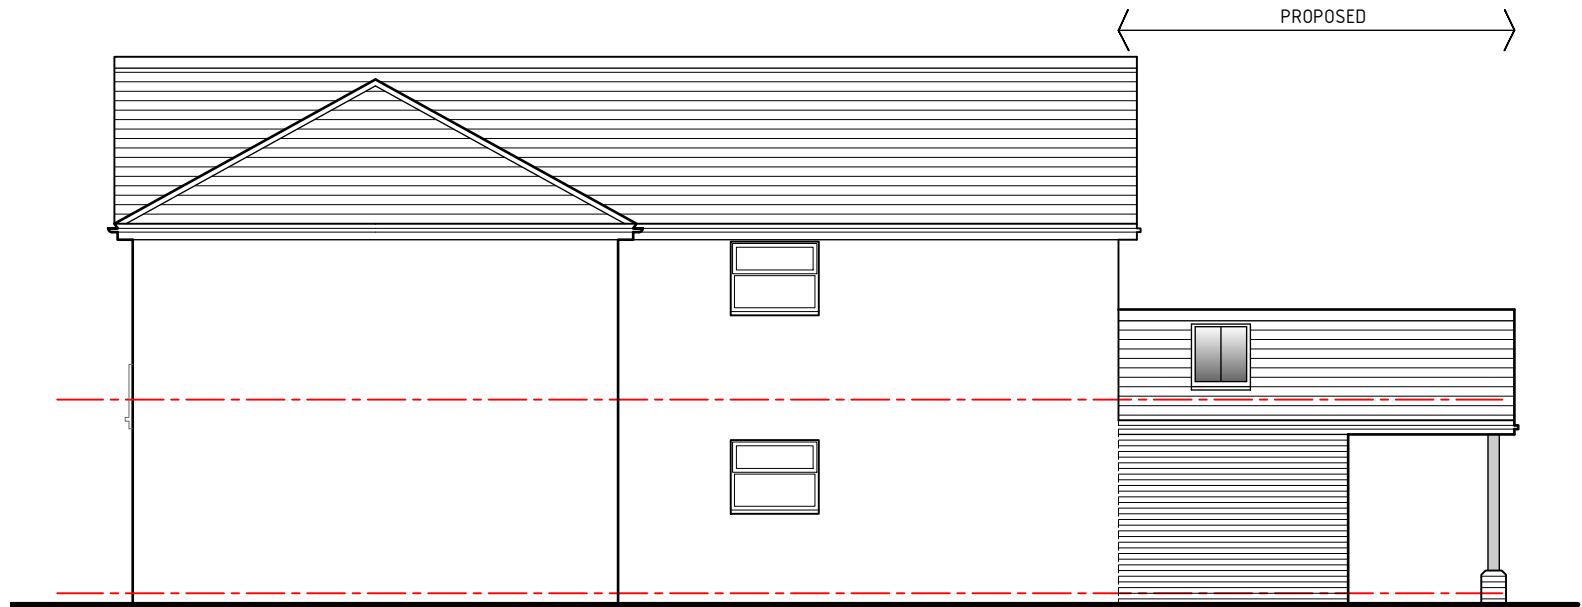

Side-02 Elevation 1:100

Proposed

 HDS Architectural Services, The Foundry, 15 Yorke Street, Wrexham LL13 8LW Tel (01978) 345250 www.hdsarchitectural.co.uk	Project; Belfort House, Bryn-y-Gear Road, Pentre Broughton, Wrexham, LL11 6AT		Dwg No; BH/PD/04	Date; 09.03.22
	Title; Proposed Elevations	Scale (A3); 1:100	Revision;	