




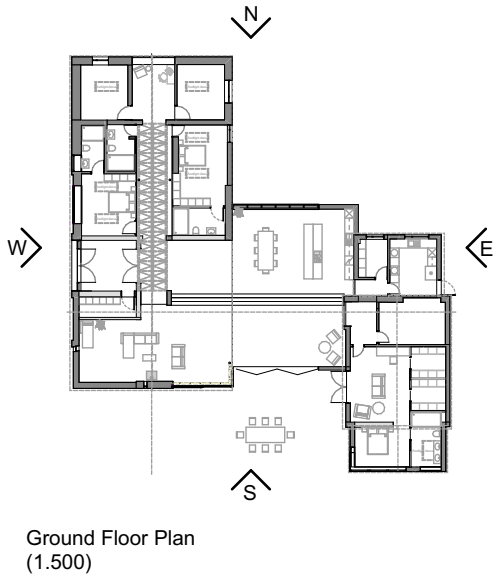


Ground Floor Plan
(1:500)

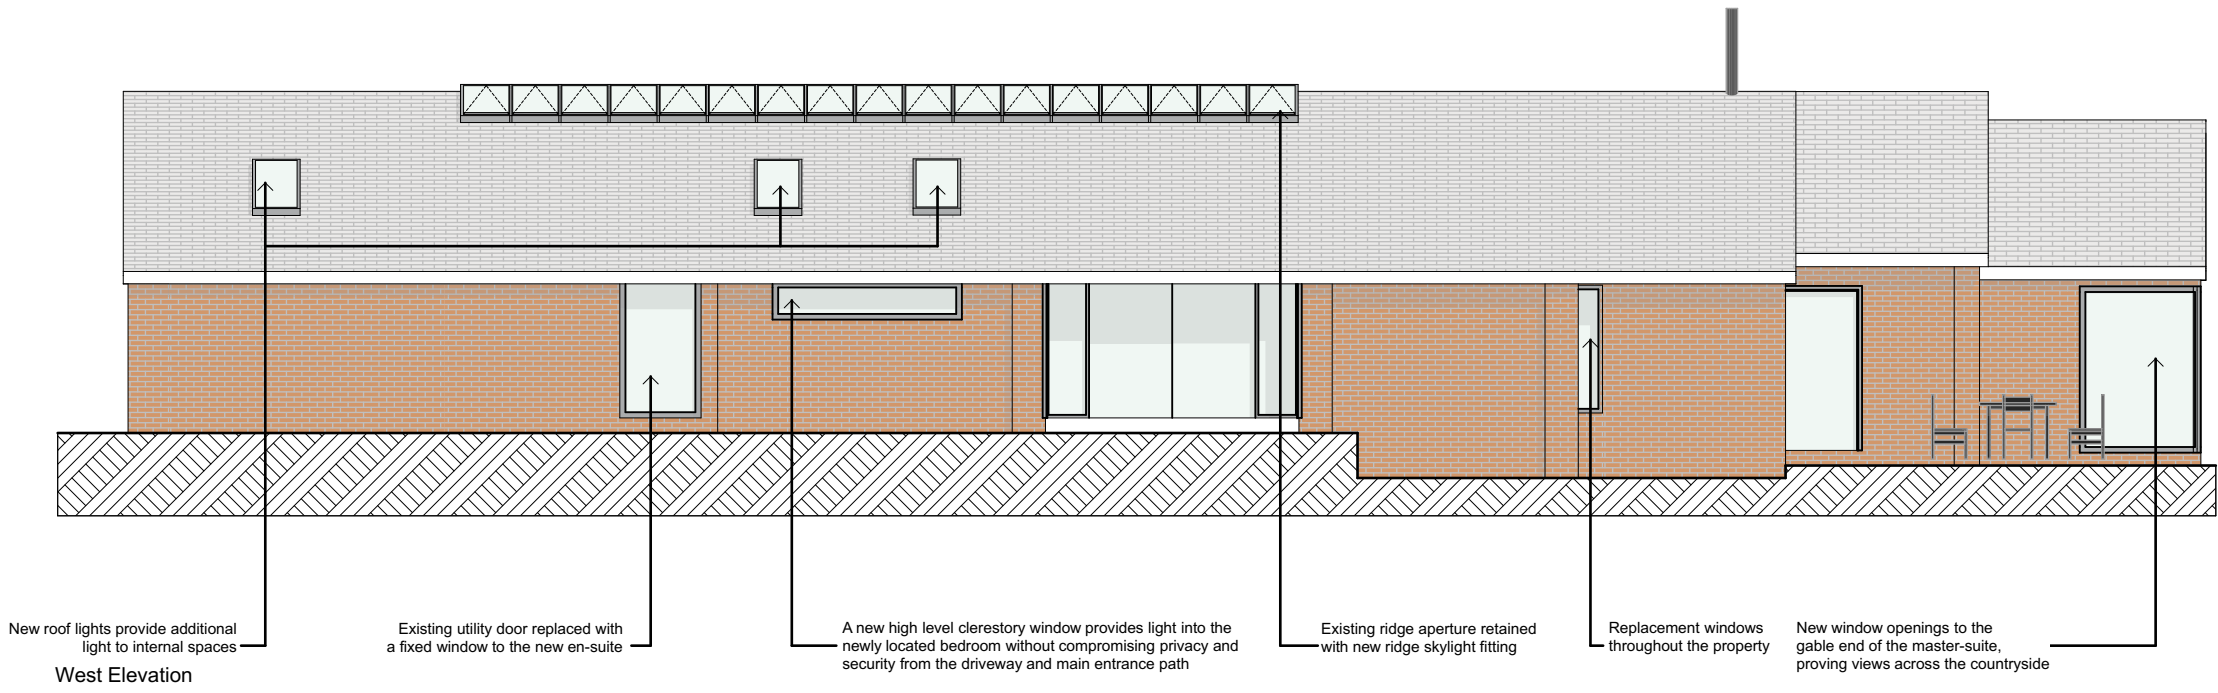


West Elevation

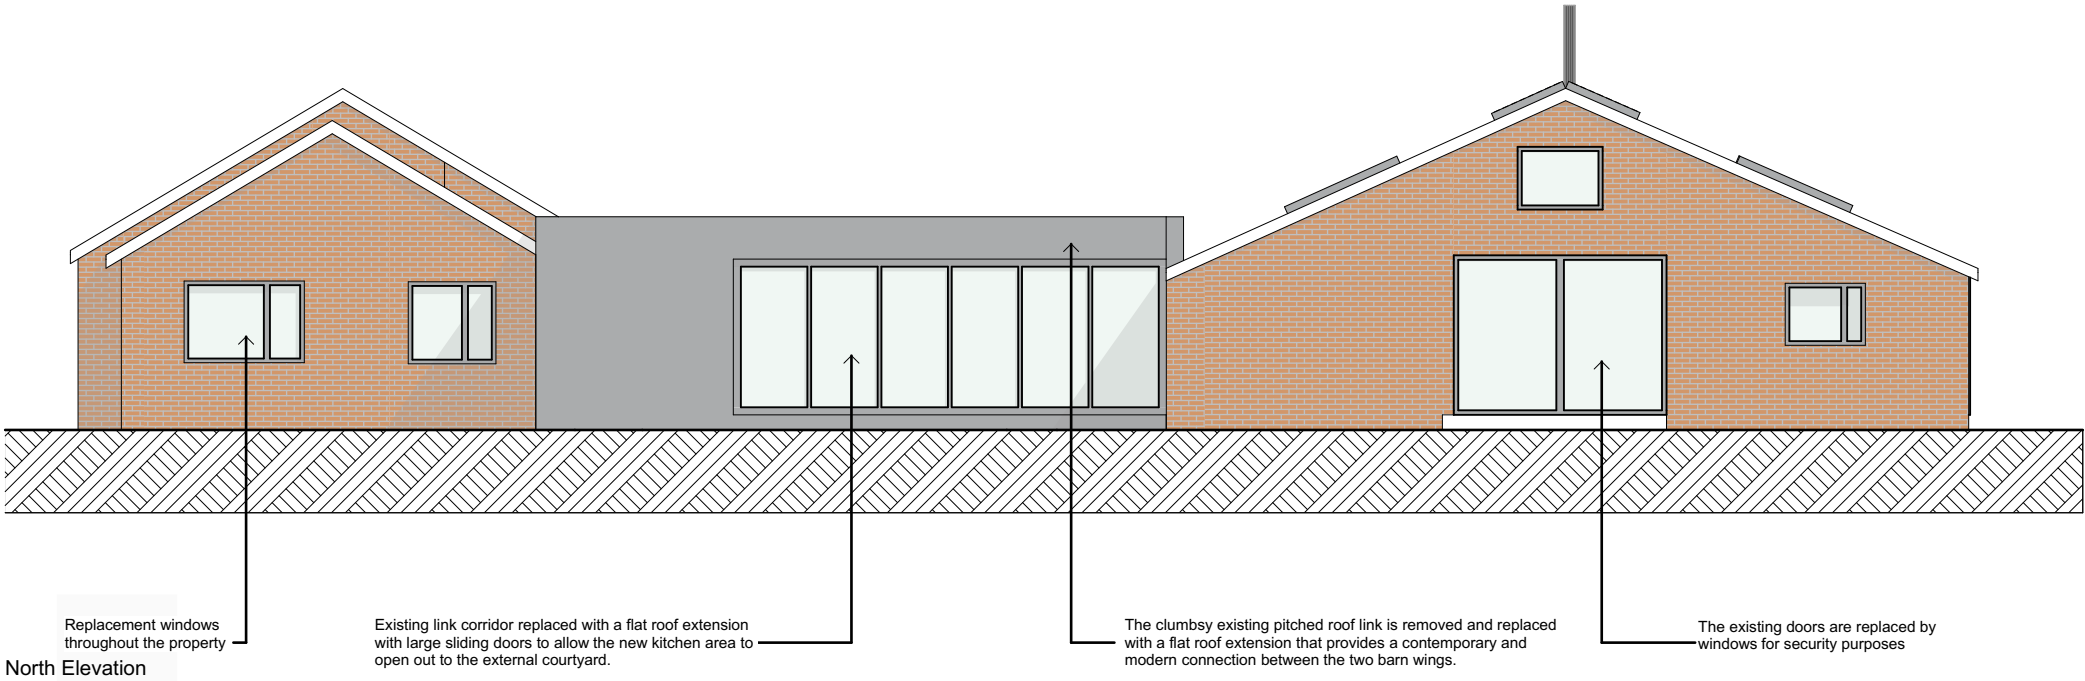

North Elevation

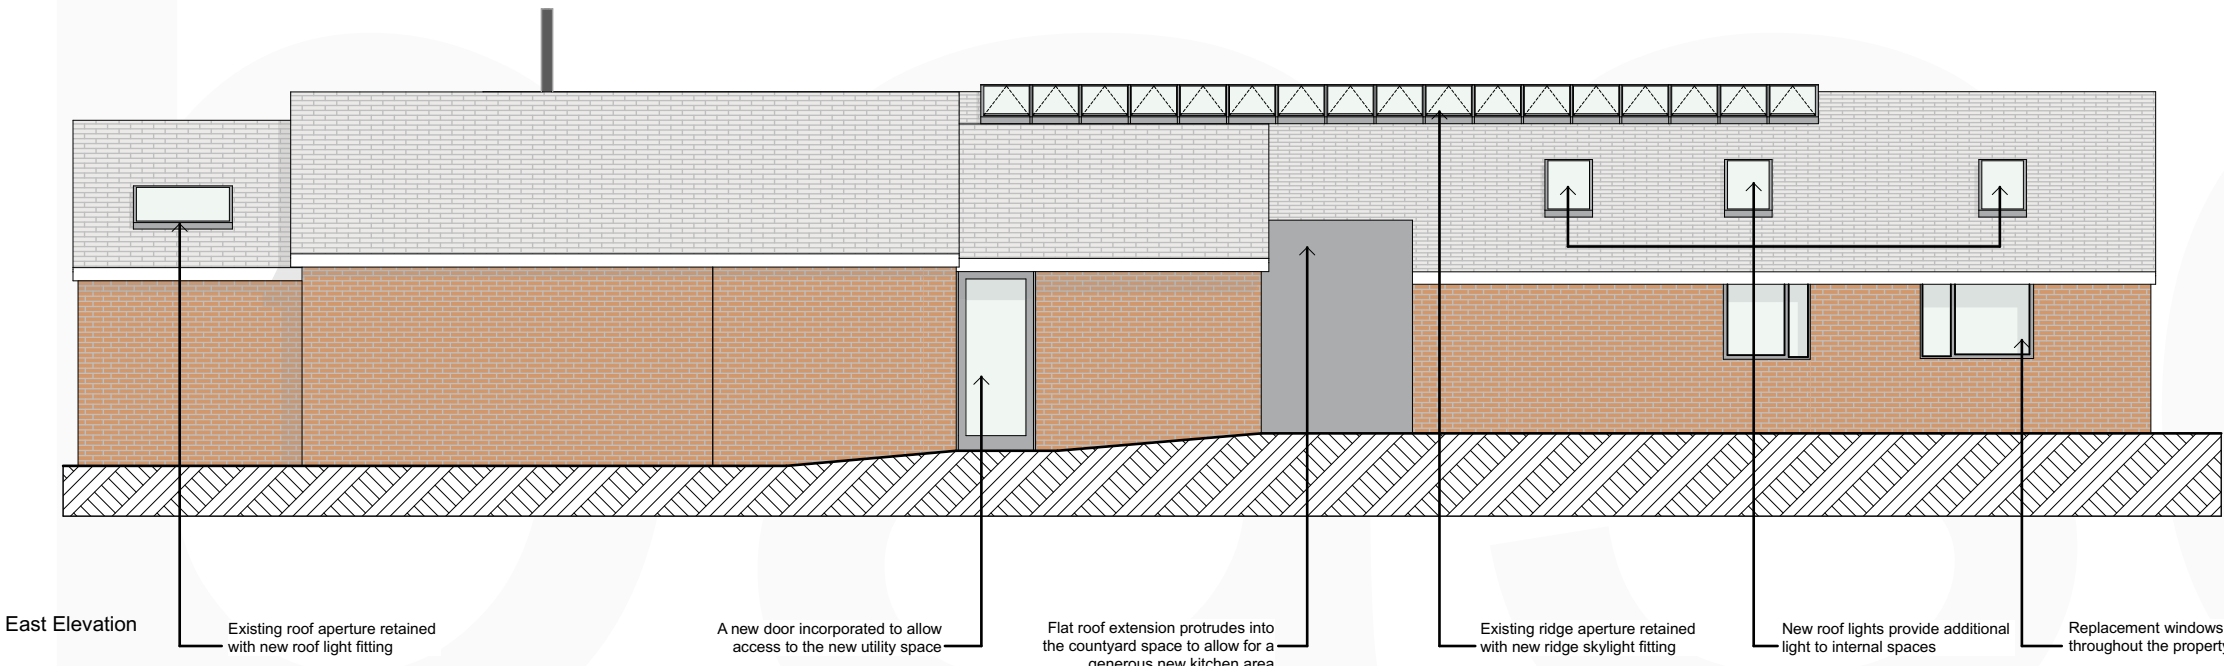

East Elevation

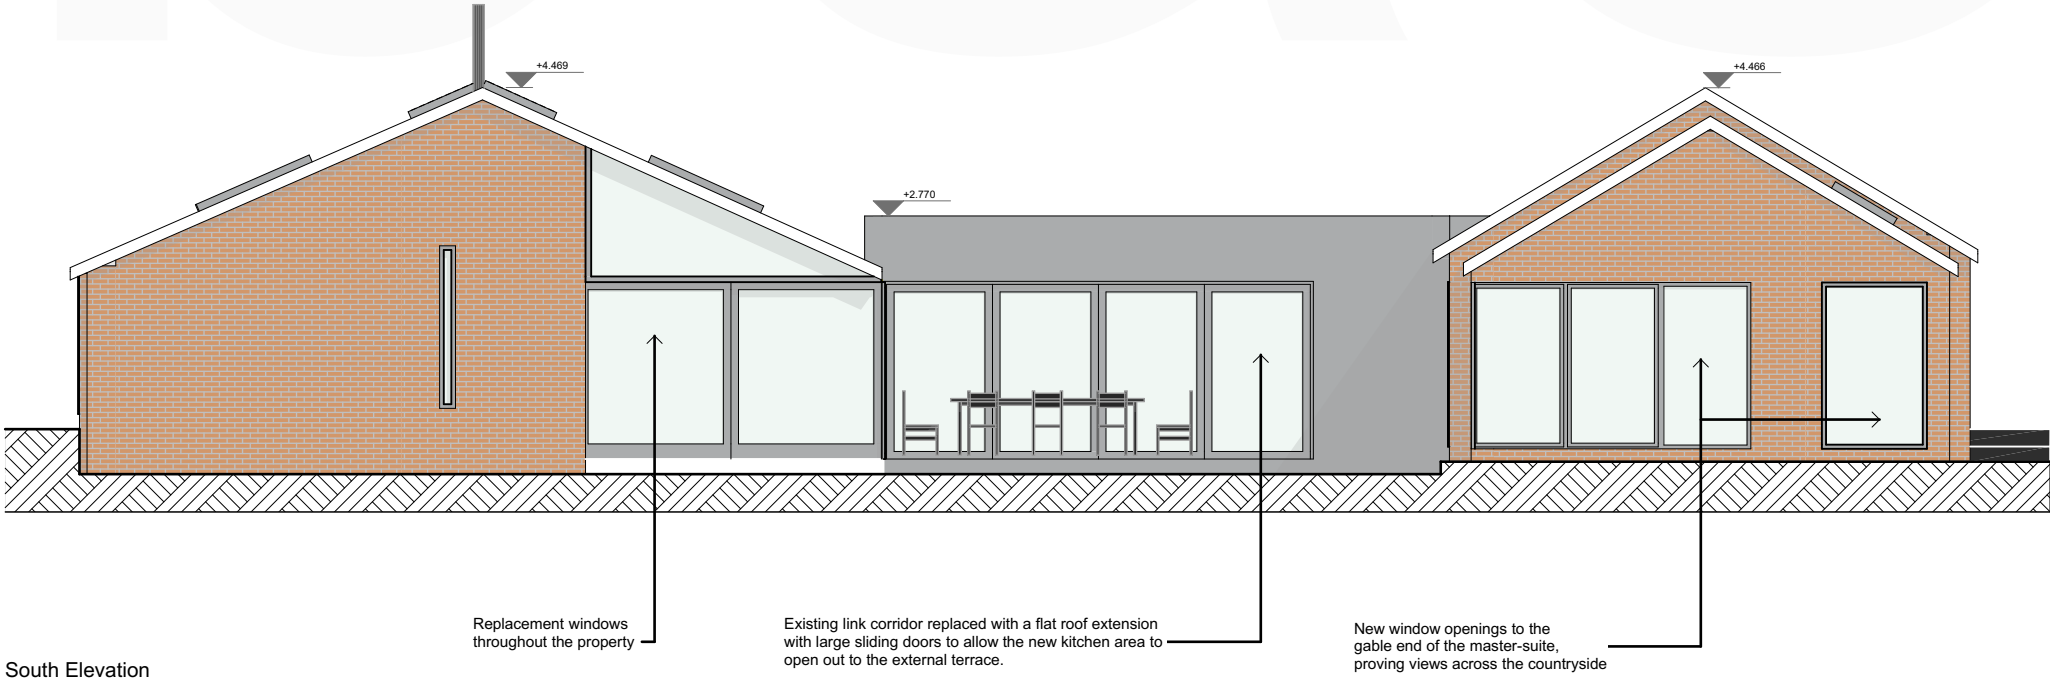

South Elevation



A	22.12.21	Issued for Planning Application	JTB	JS
Rev No.	Date.	Rev.	By.	Chk.

PLANNING APPLICATION

Scale.	1:100, 1:500 @ A2	Date.	11.10.21	Drawn by.	JTB	Chk.	JS
base ARCHITECTS							
Project Title.							Raggs Hill Shieling
Client.							Mr and Mrs Jacques
Drawing Title.							Proposed Elevations
Project No.		Drawing No.		Revision.			
BA3043		PL-103		A			