



Ground floor plan 1:50

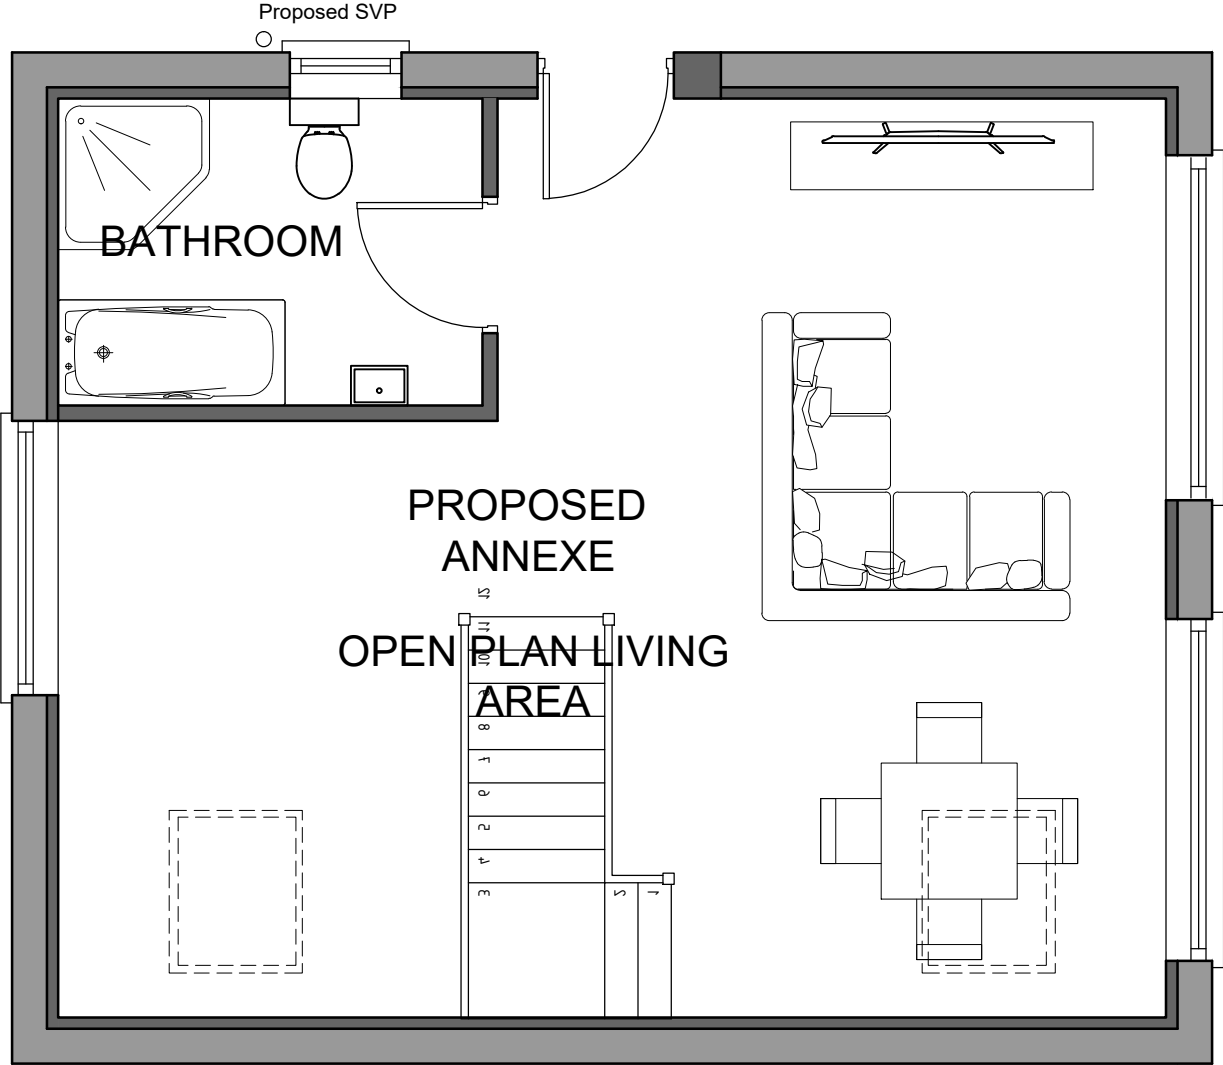

First floor plan 1:50

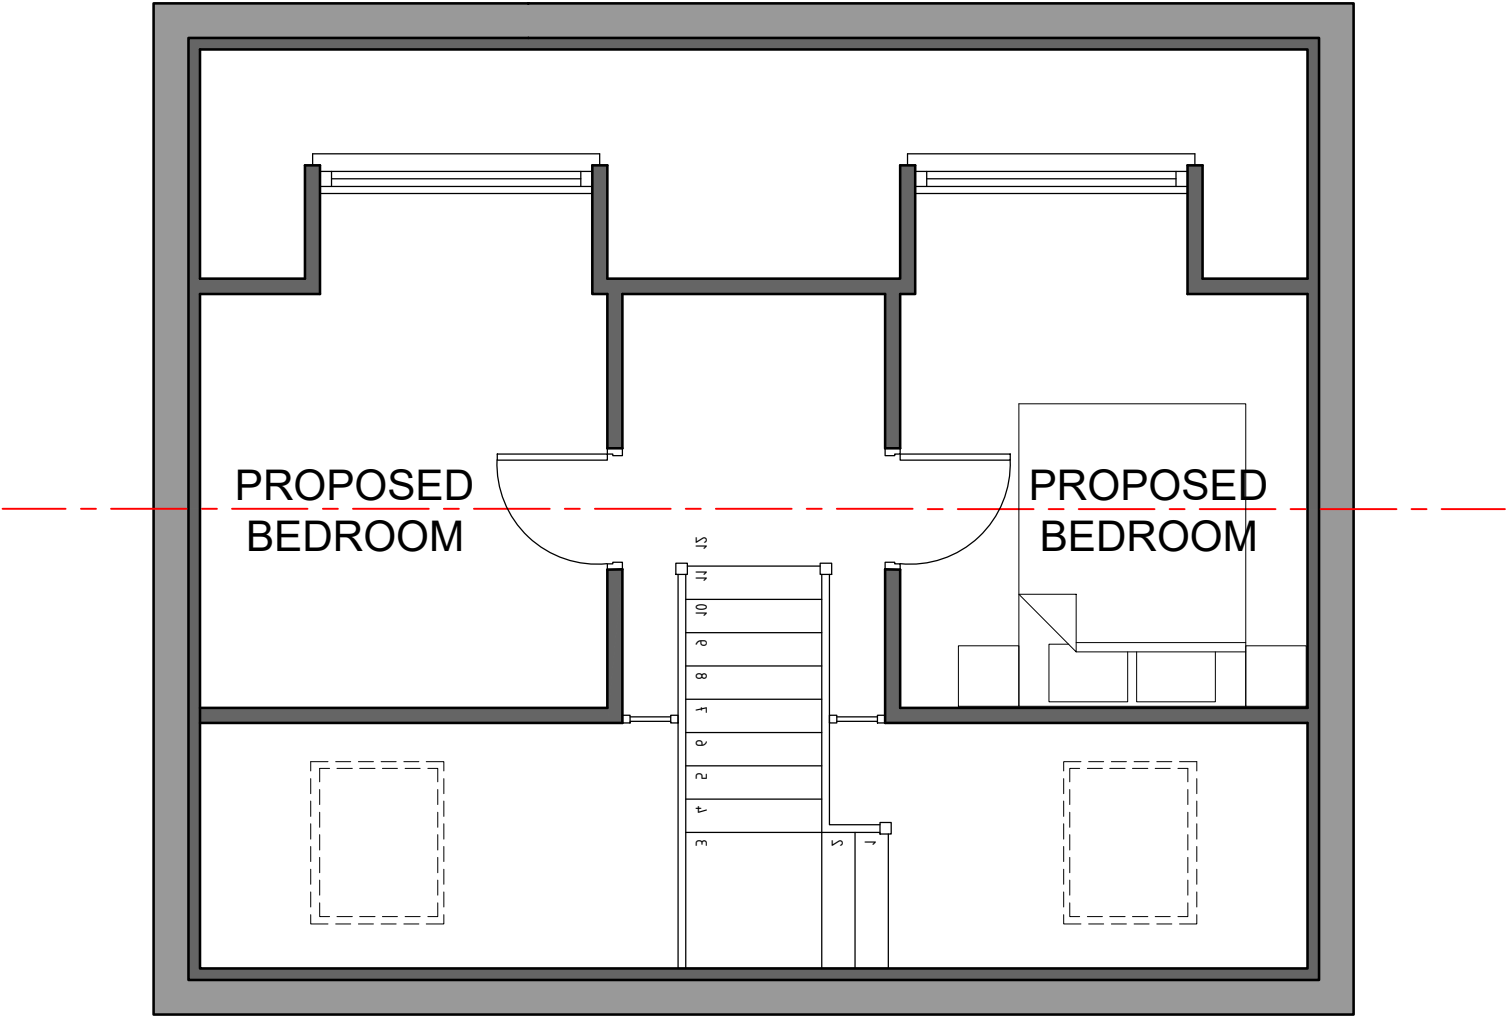



HDS Architectural Services, The Foundry,
15 Yorke Street, Wrexham
LL13 8LW
Tel (01978) 345250
www.hdsarchitectural.co.uk

Project; Clith House, Old Road, Bwlchgwyn, Wrexham, LL11 5UF	
Title; Floor Plans as Proposed - Annexe	Scale (A3); 1:50
Dwg No; CH/PD/03	Date; April 2021
Revision; REV A - drawing updated as per clients comments, provided two options (15-04-21). REV B - drawing updated as per clients supply of Minera roof trusses (09-07-21). REV C - redesign of proposals as per comments from the planning officer (09-09-21). REV D - drawing amended to suit clients comments (10-09-21). REV E - Drawing amended to suit clients sketch (23-09-21). REV F - Drawing amended to suit clients sketch (24-09-21). REV G - Drawing amended to suit clients comments (30-09-21). REV H - Drawing amended to suit planners comments (16-11-21).	