




The content of this drawing is subject to the provision of the Copyright Act 1956.
Work to figured dimensions only. Site dimensions are to be checked before work is started.
Any discrepancy whatsoever between any information contained on this drawing and any other document or drawing must be drawn to the attention of the Architect by the contractor before the work is executed.
IF IN DOUBT ASK IMMEDIATELY.

0 1m 2m 3m 4m 5m


SCALE BAR
1 : 50

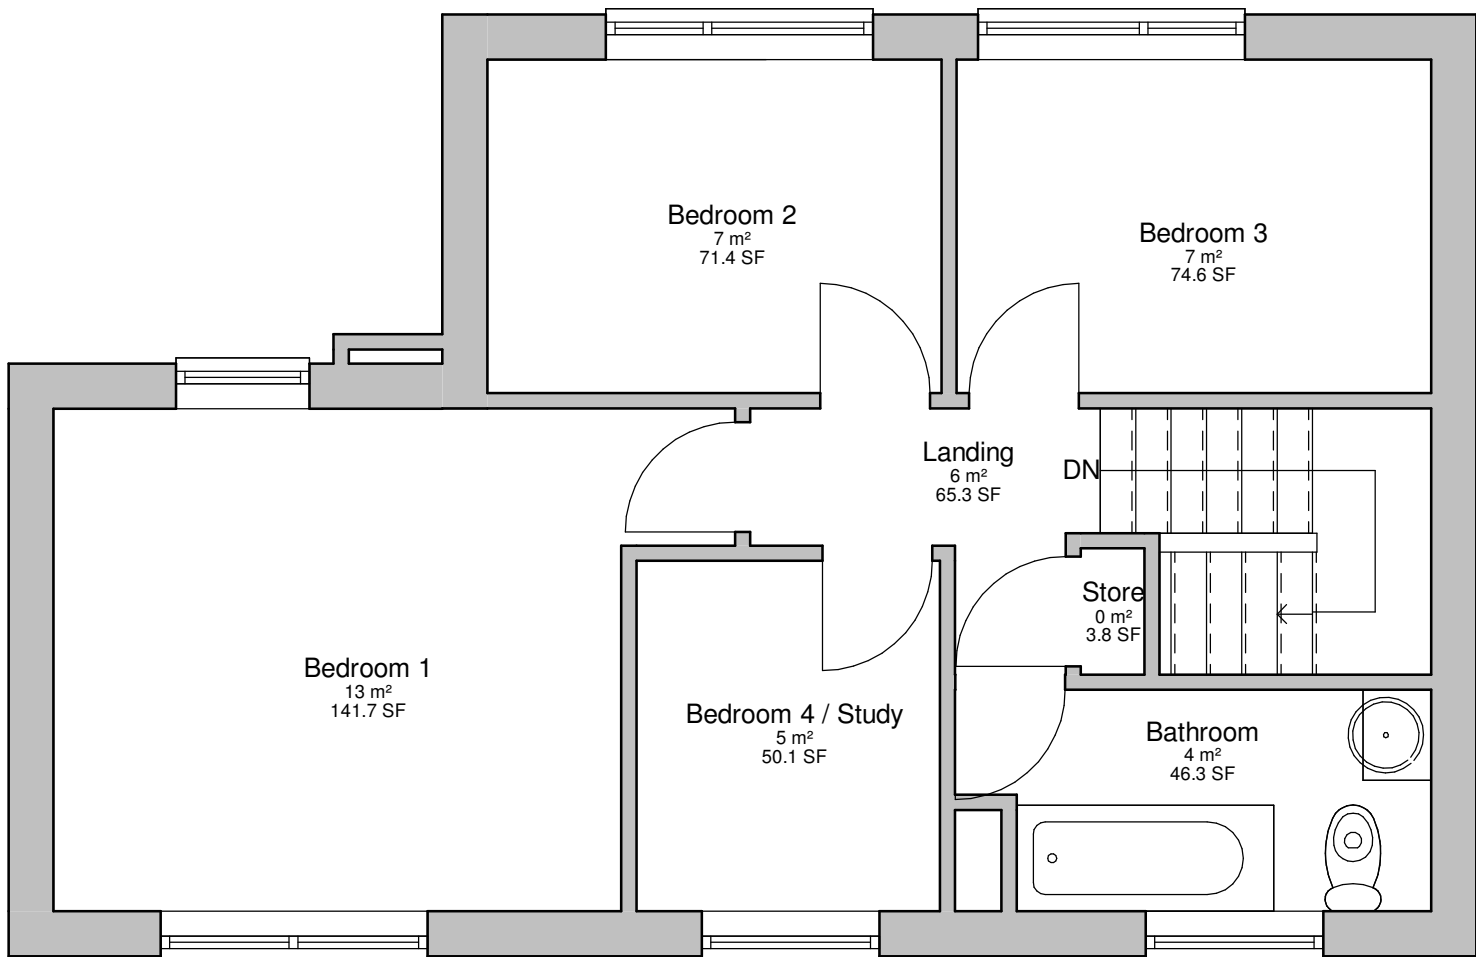


FIRST FLOOR PLAN
1 : 50

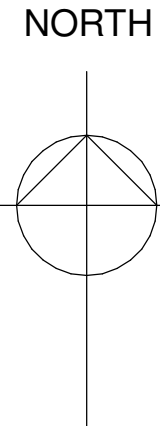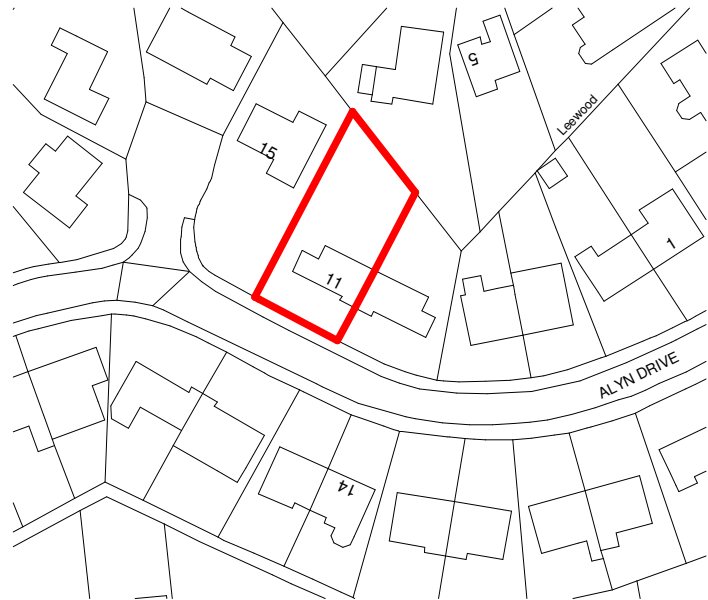

LOCATION PLAN
1 : 1250

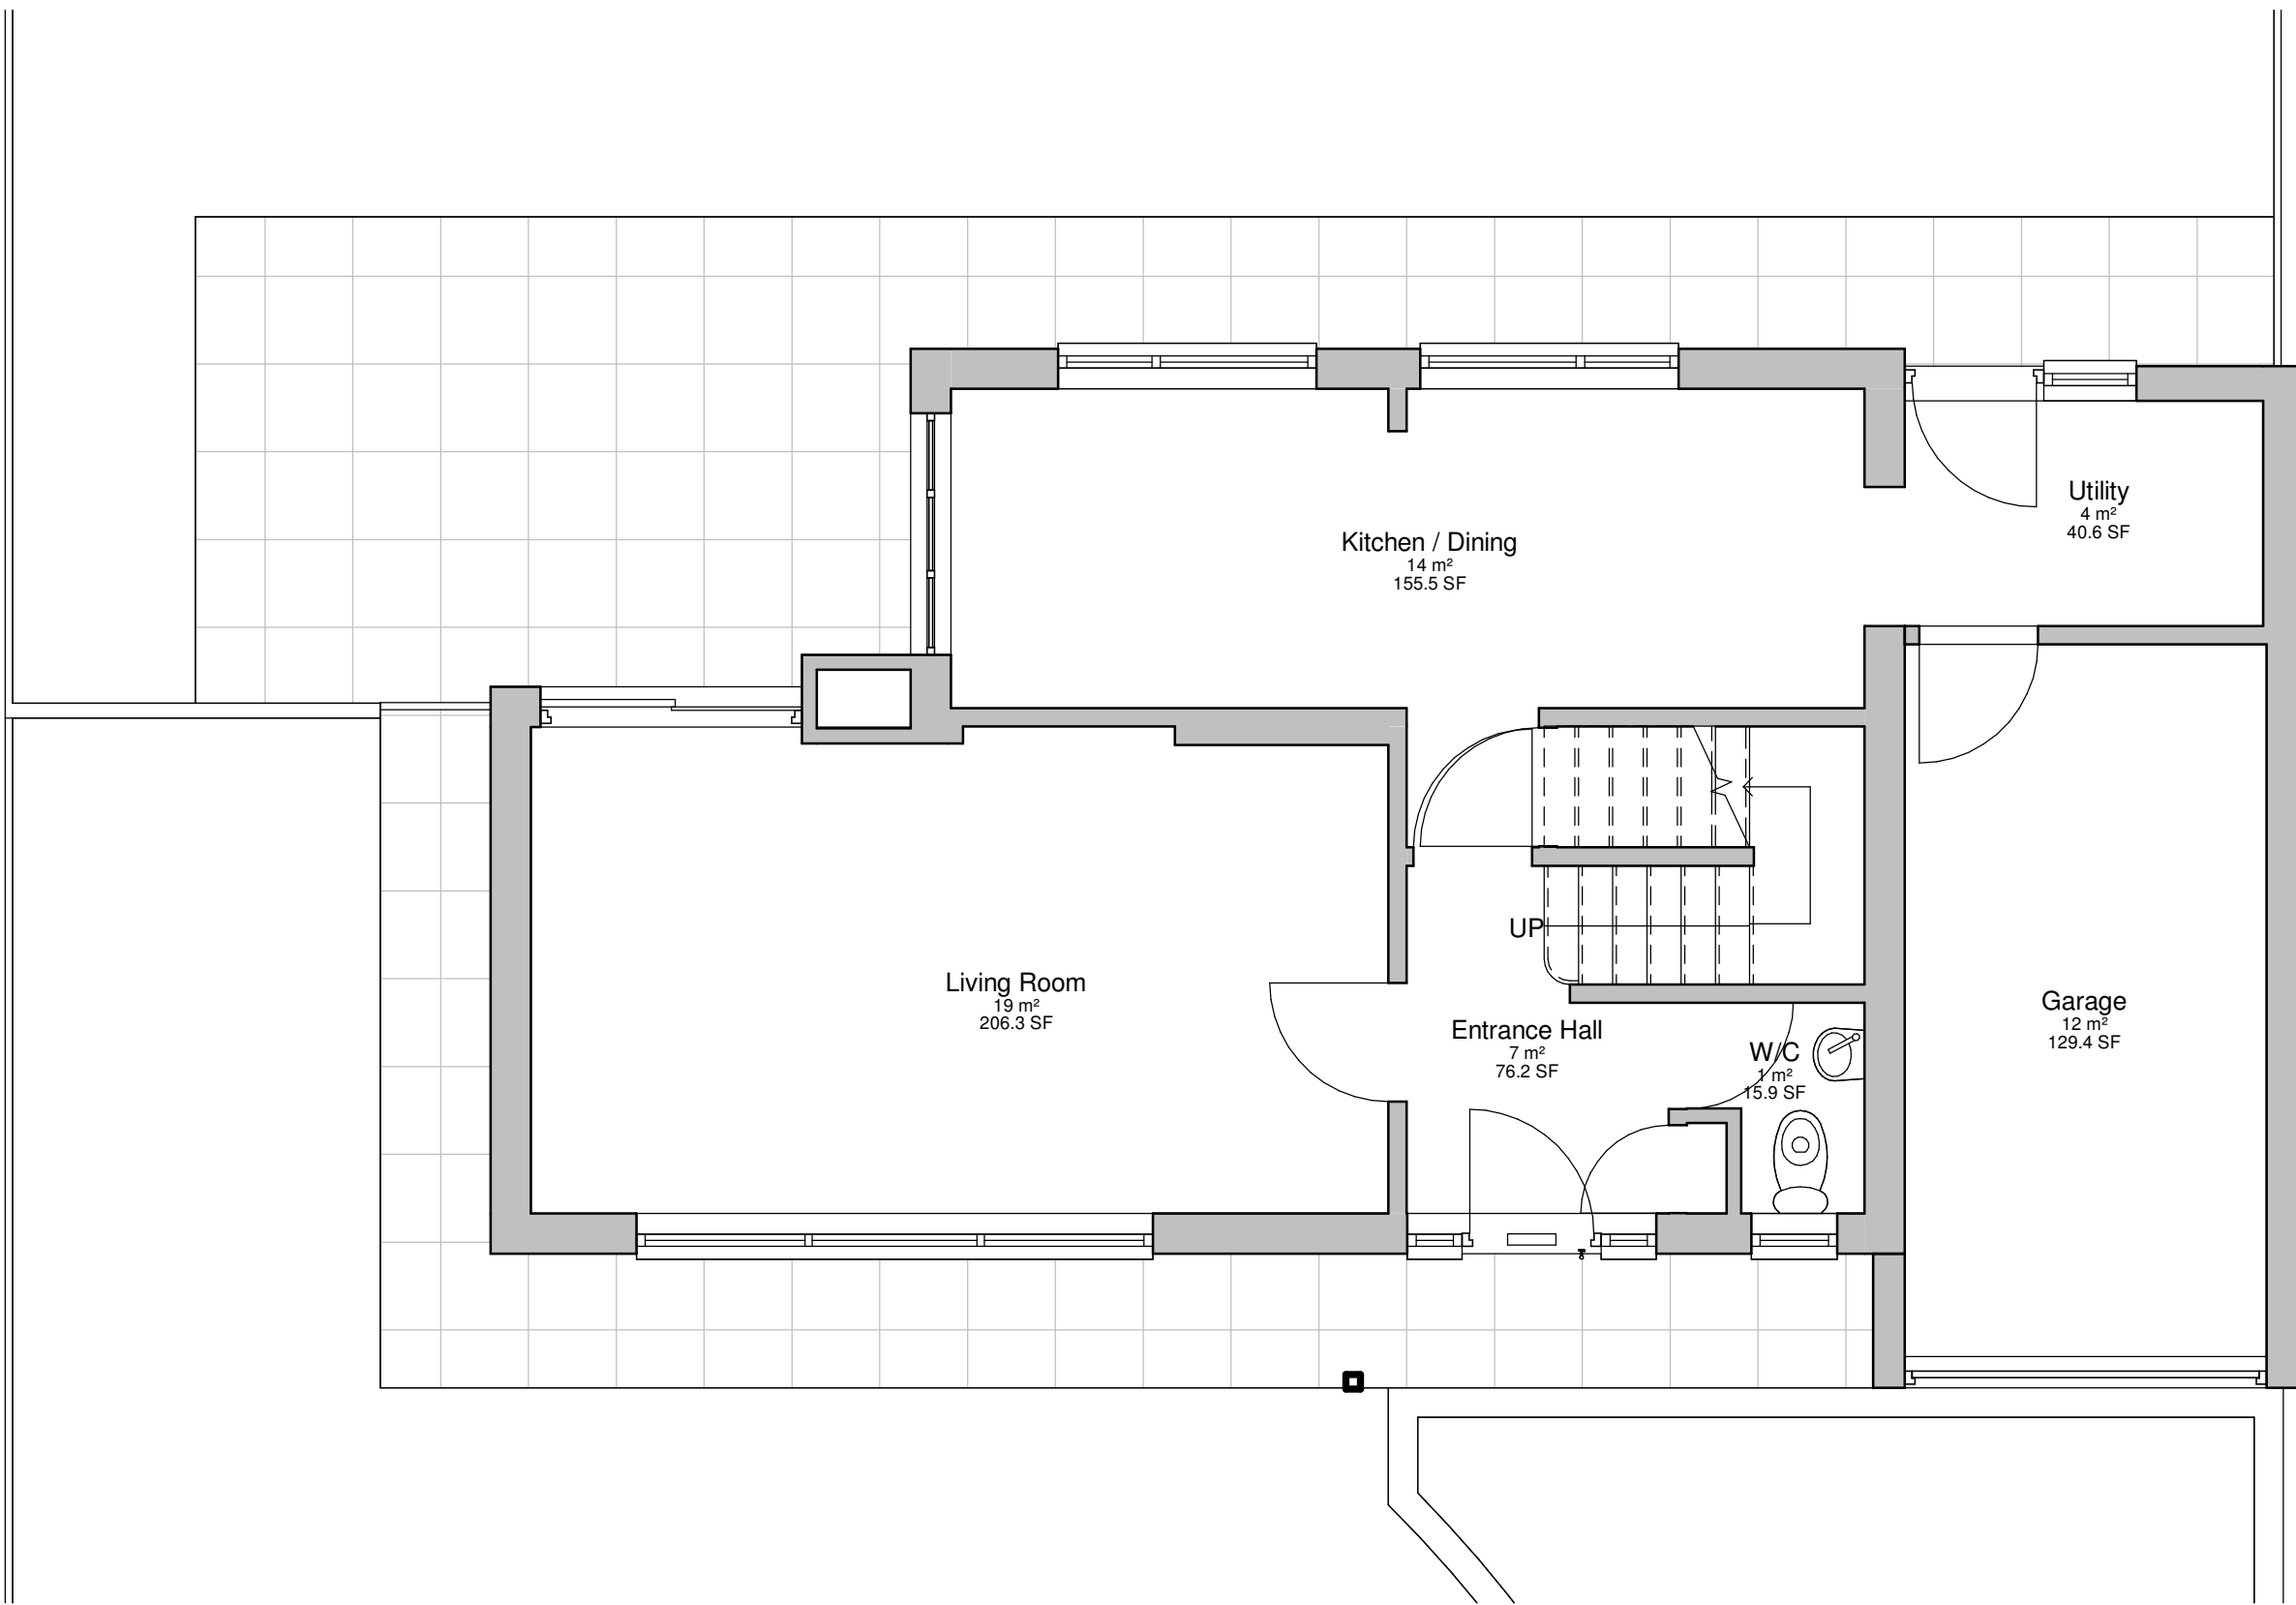

GROUND FLOOR PLAN
1 : 50

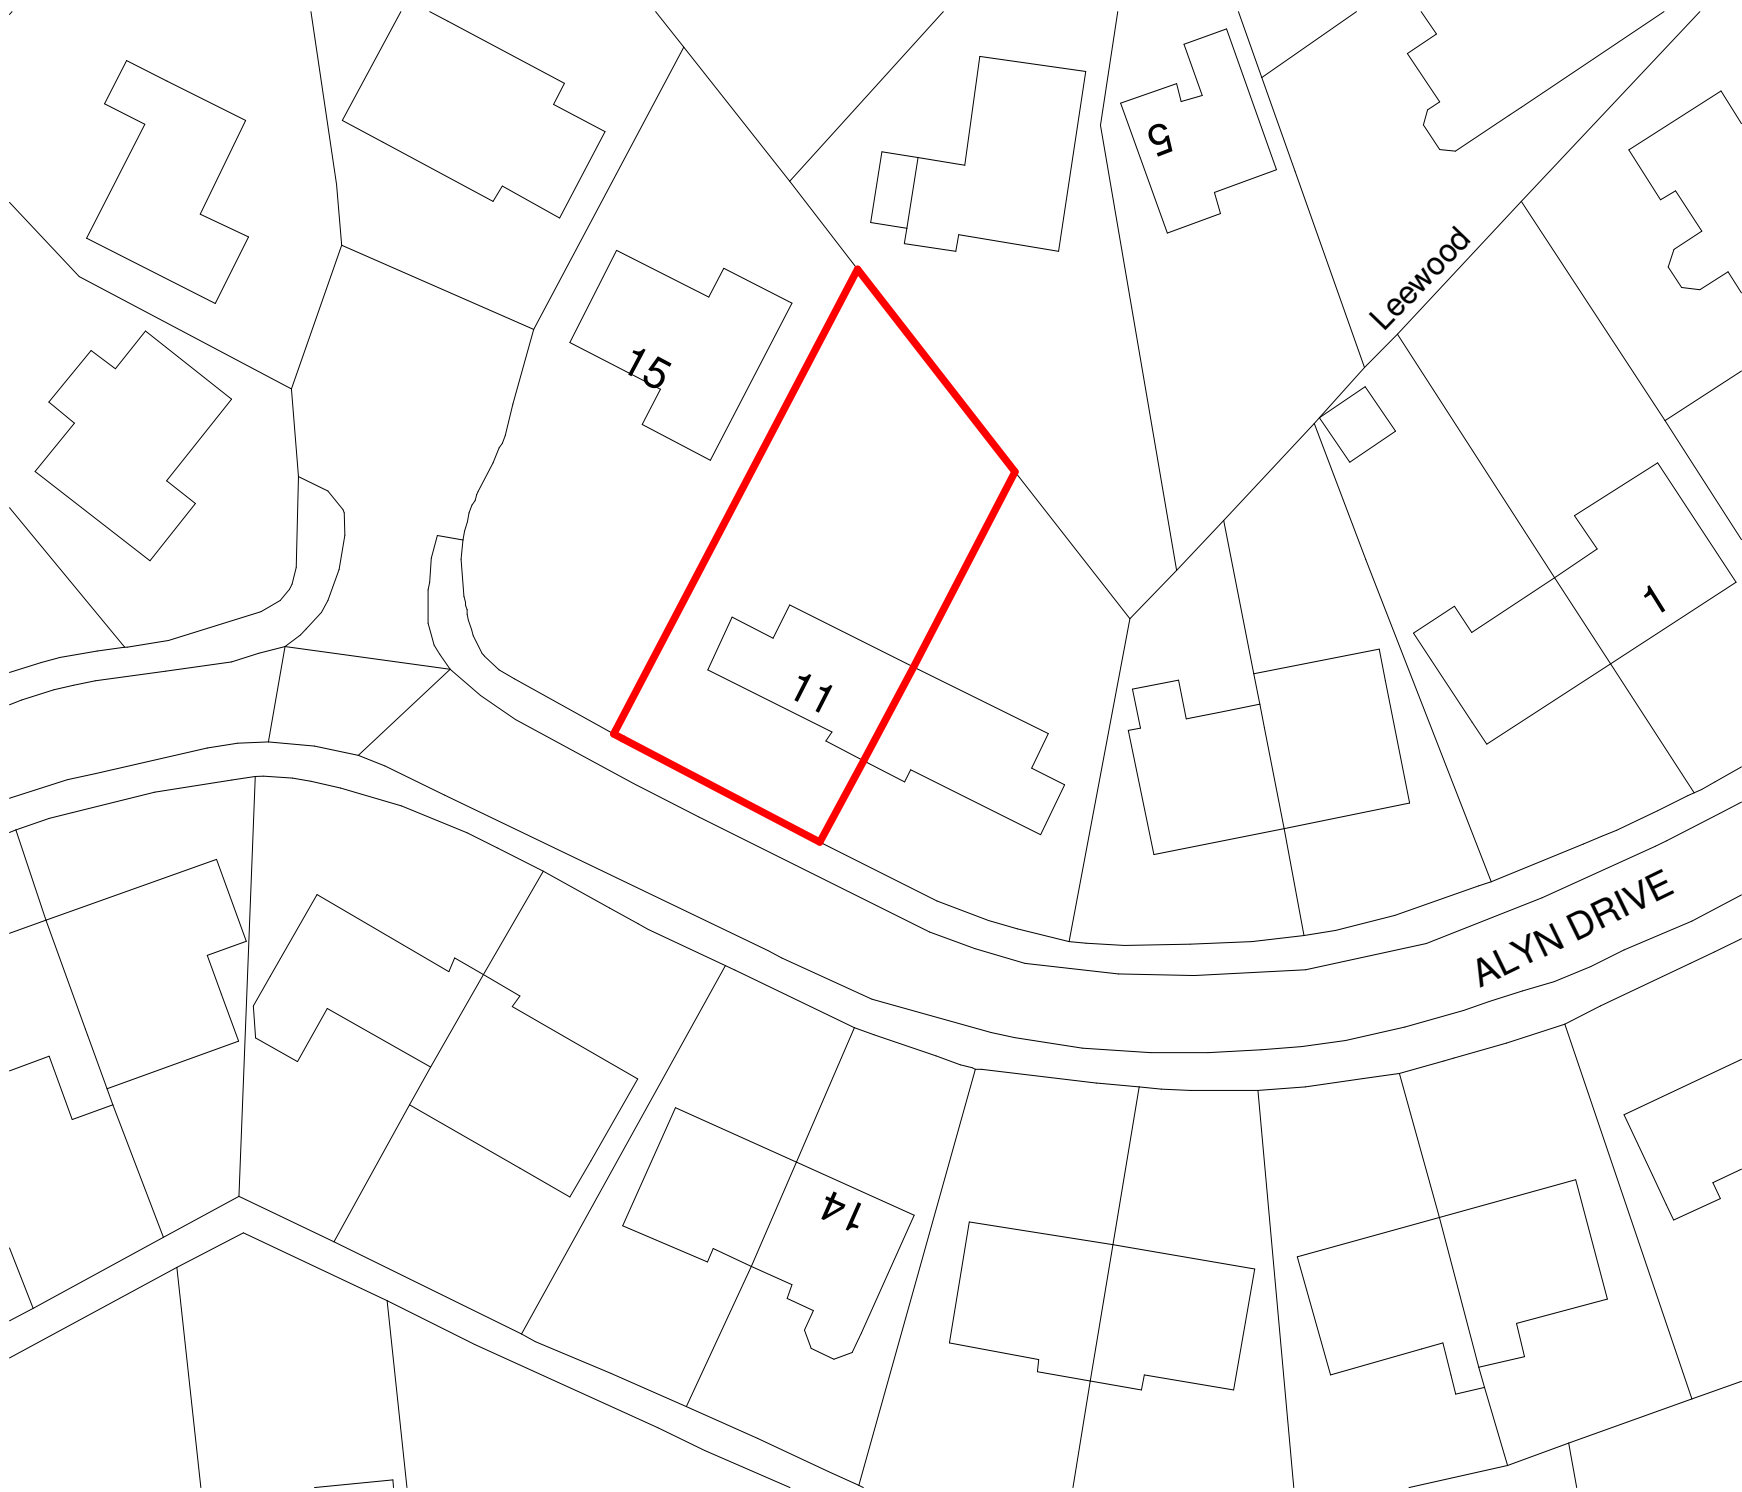

Ordnance Survey, (c) Crown Copyright 2021. All rights reserved. Licence number 100022432

BLOCK PLAN
1 : 500

CLIENT
MR & MRS ROBERTS

PROJECT
11 ALYN DRIVE, ROSSETT, WREXHAM. LL12 0HQ

TITLE
FLOOR PLANS AND LOCATION PLAN AS EXISTING

SCALE (@ A1)
AS NOTED

DATE
FEB '22

JOB NO.
RSE311

DRAWING NUMBER
311-001

REV
P1



Architecture & Design Studio
28 Arnhem Way, Saughton
Chester. Tel: 07895723342