



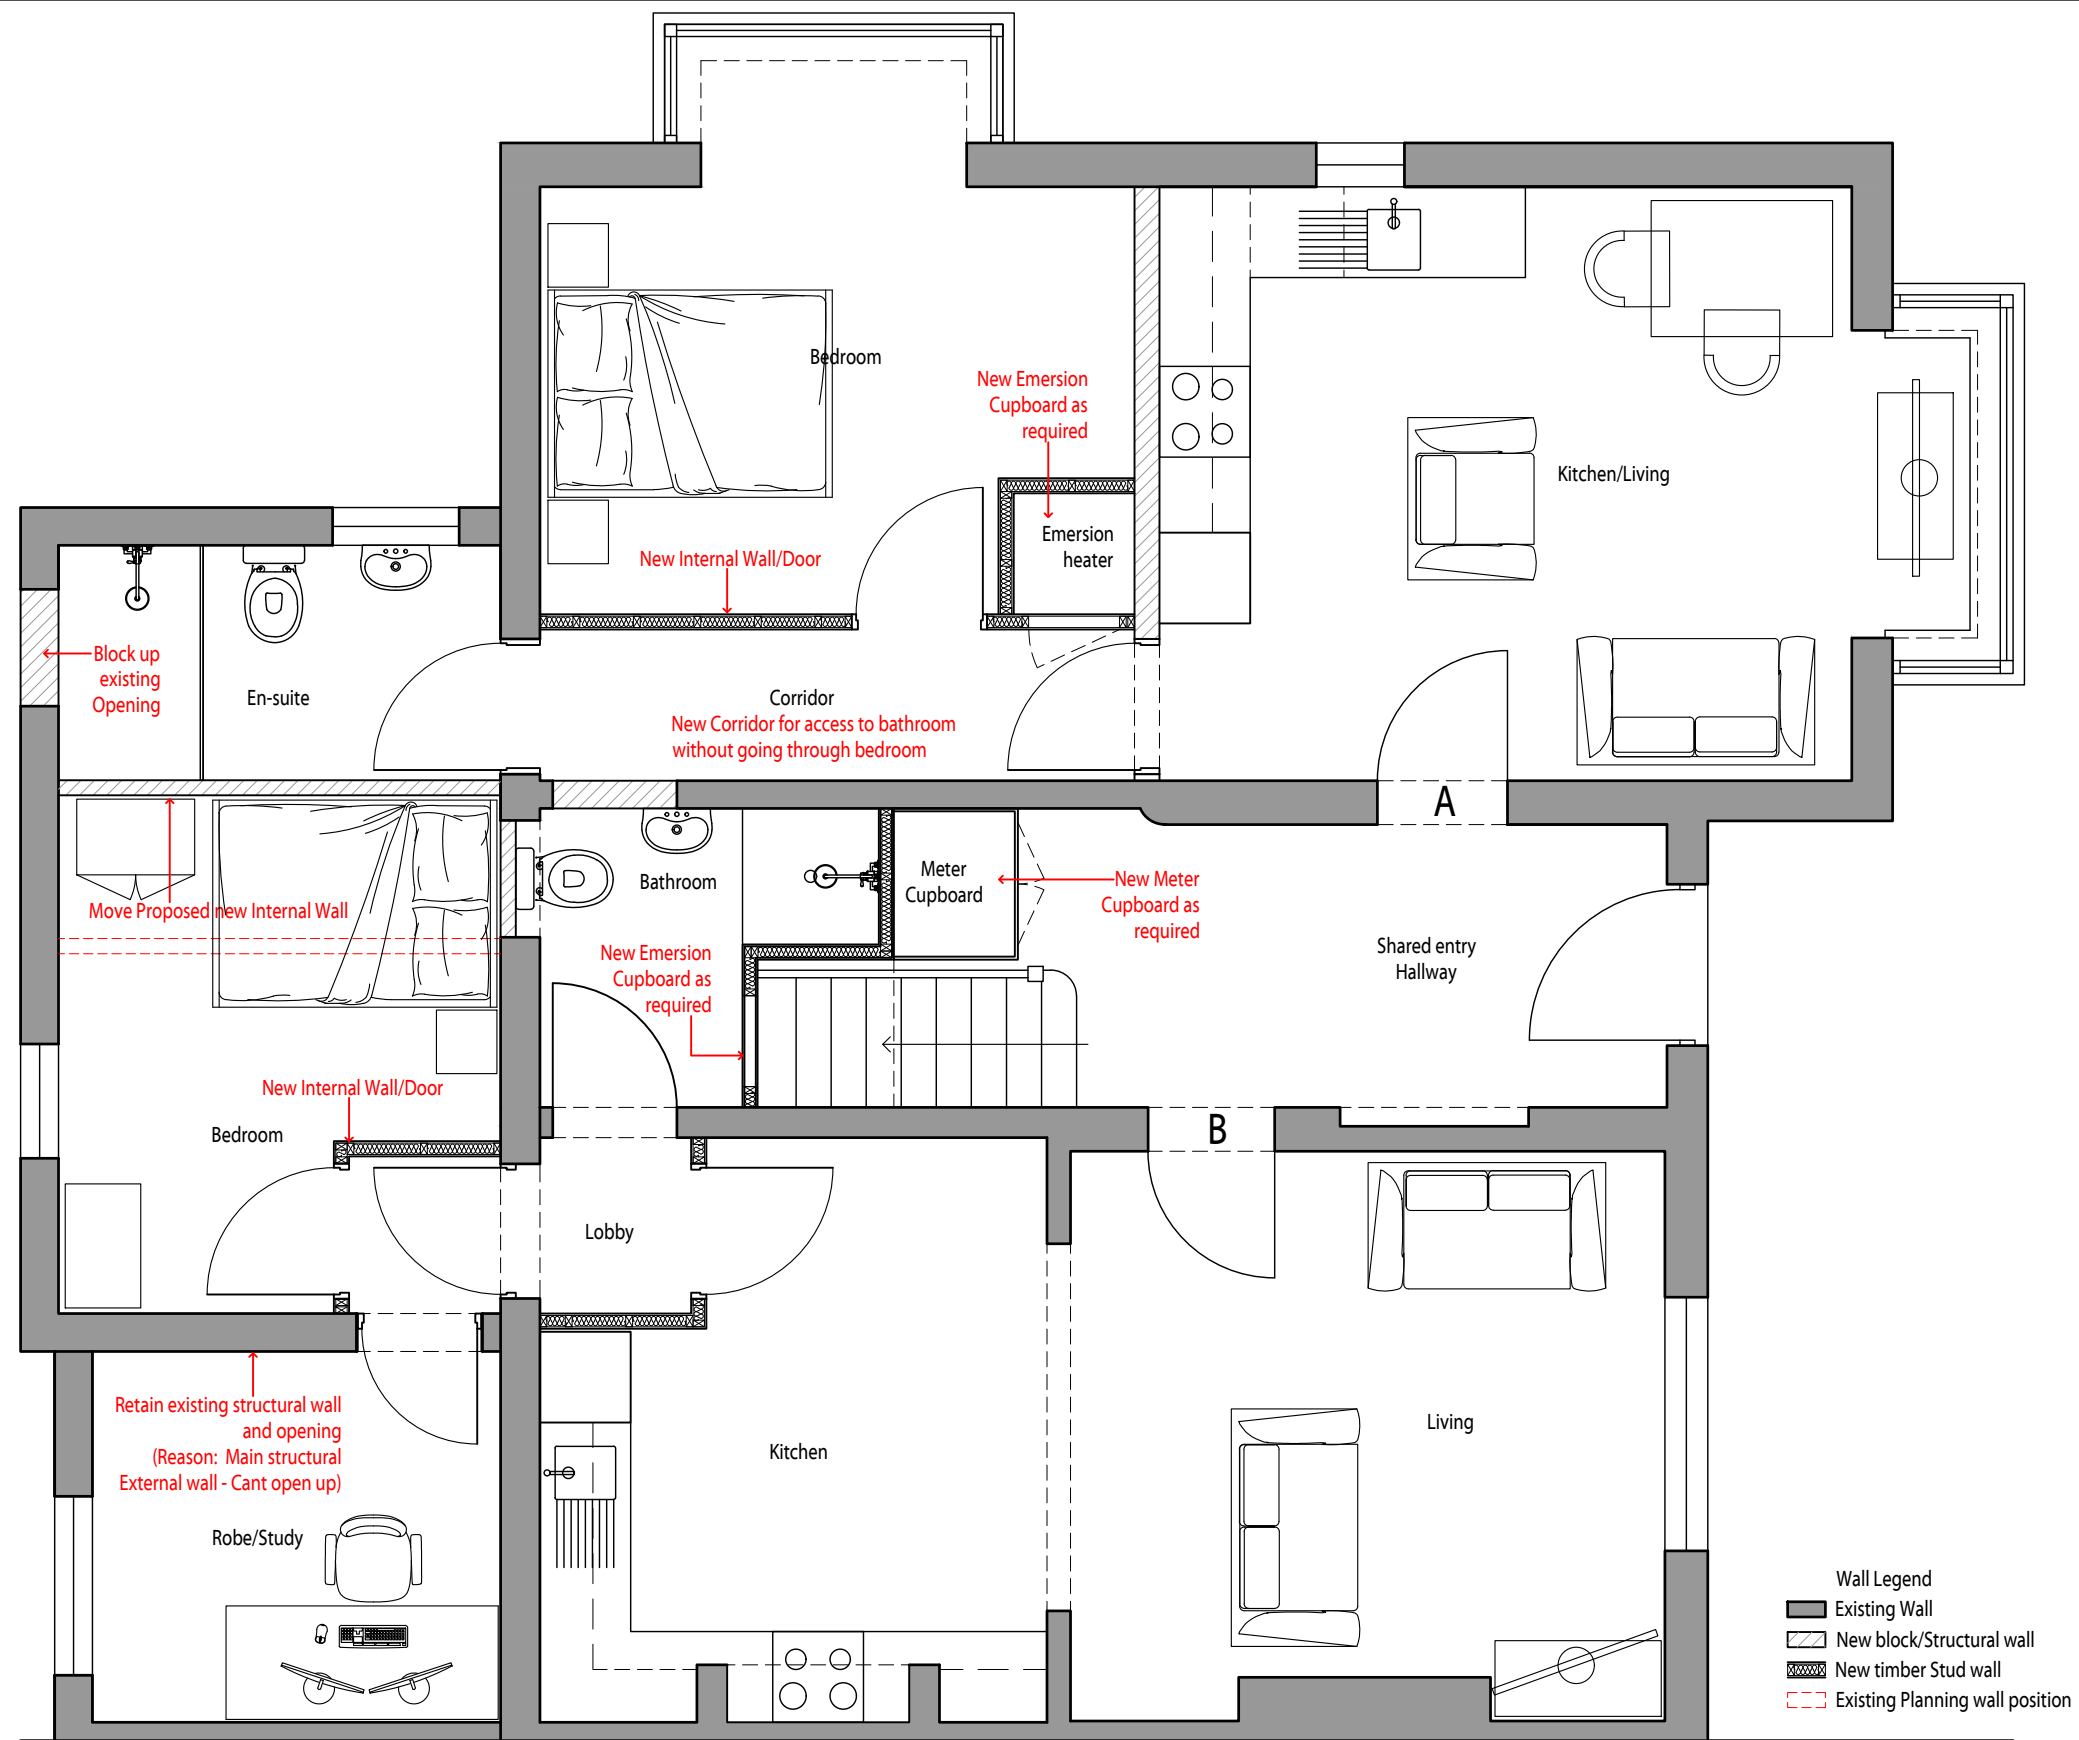


Notes			
Do not scale from drawings. Errors to be reported immediately to the architect. To be read in conjunction with all relevant Architects', Services and Structural Engineers' drawings. All existing site, tree and building information has been compiled from different sources. All dimensions to be checked on site.			
A	PLANNING - NON MATERIAL AMENDMENT	AP	20.10.21
Rev	Description	By	Date

© Copyright - Adam Pierpoint

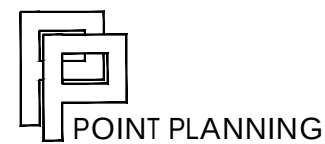

The Mews, Bron-y-Garth, Oswestry, Shropshire, SY10 7LY
E adampierpoint@hotmail.co.uk
www.pointplanning.co.uk

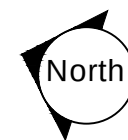

Project				Project No.
2 BERSHAM ROAD WREXHAM LL13 7UT				2004
				Revision A
Date	20.10.2021	Sign off	Designed AP	Scale/Format
CAD File	PP / 2004 2 Bersham Road		Drawn AP	1:50 / A3
Drawing Name				Drawing No.
PROPOSED GROUND FLOOR PLAN				WD.101