




Front Elevation 1:100

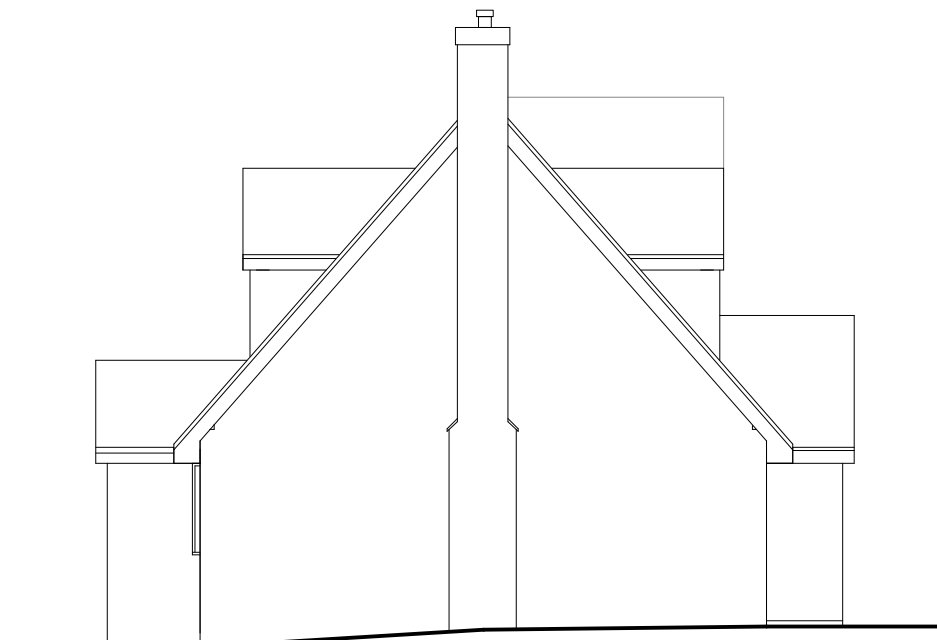


Side Elevation 1:100




Rear Elevation 1:100



Side Elevation 1:100

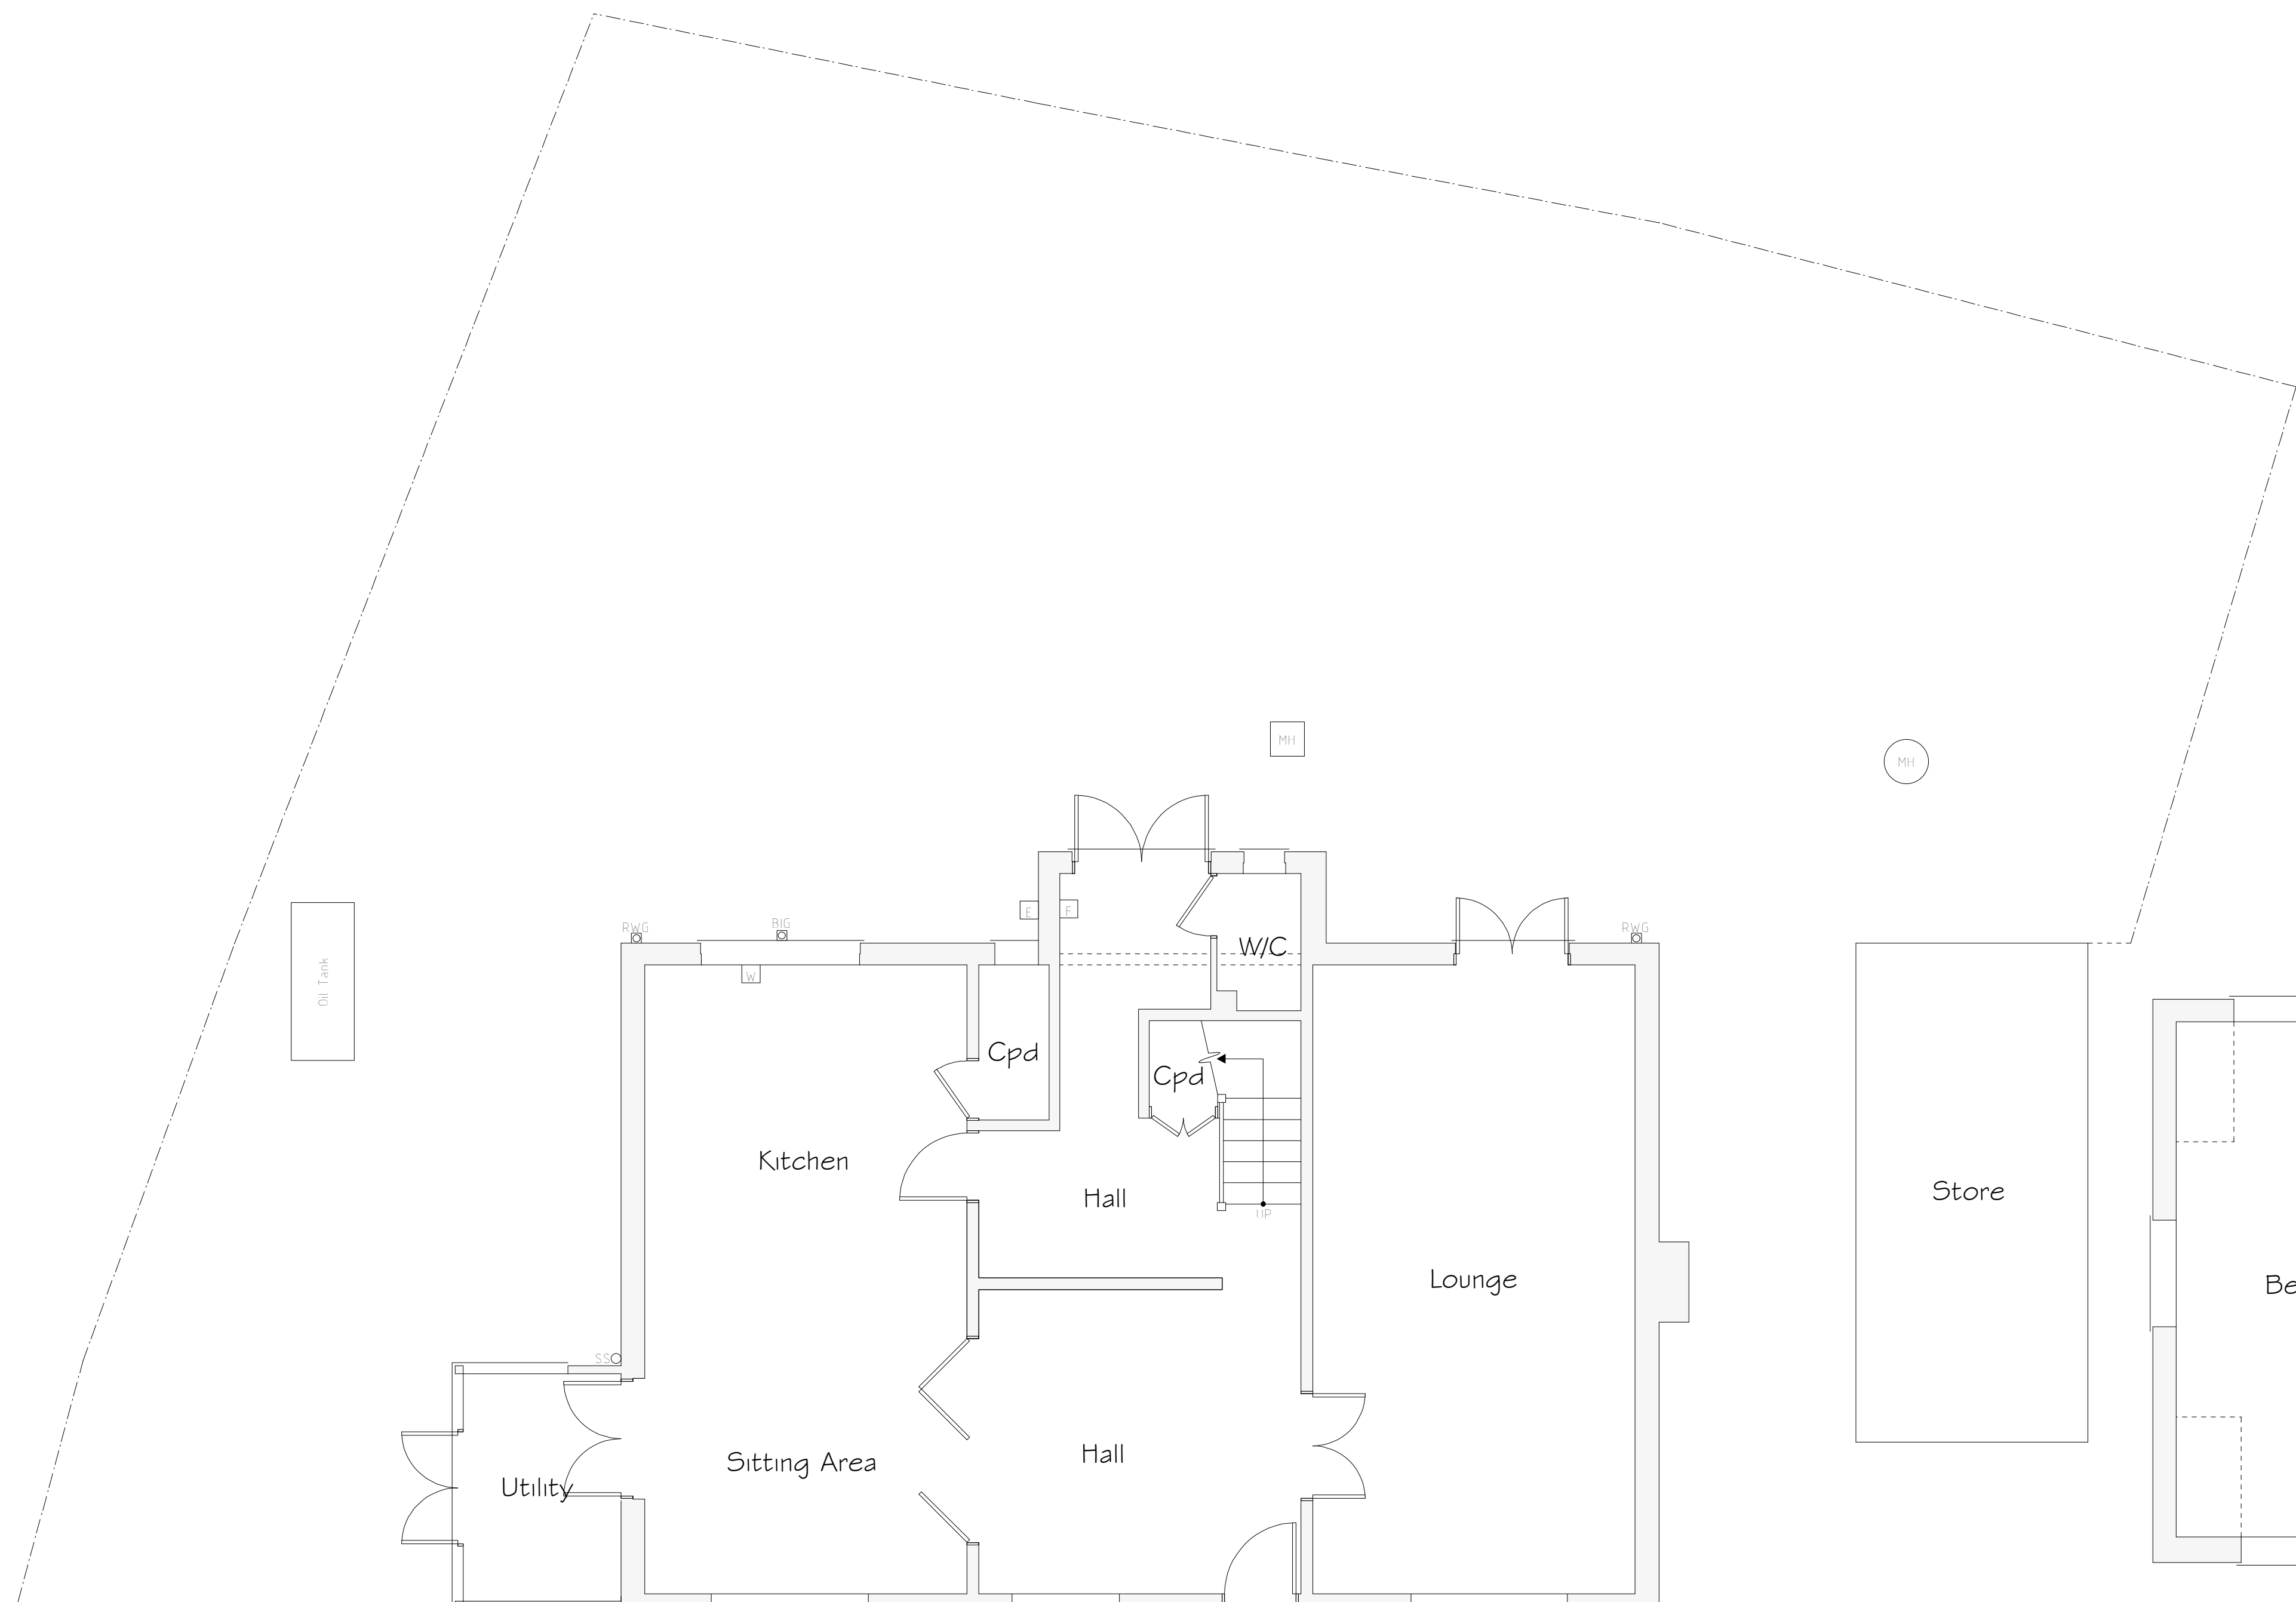

Ground Floor Plan 1:50

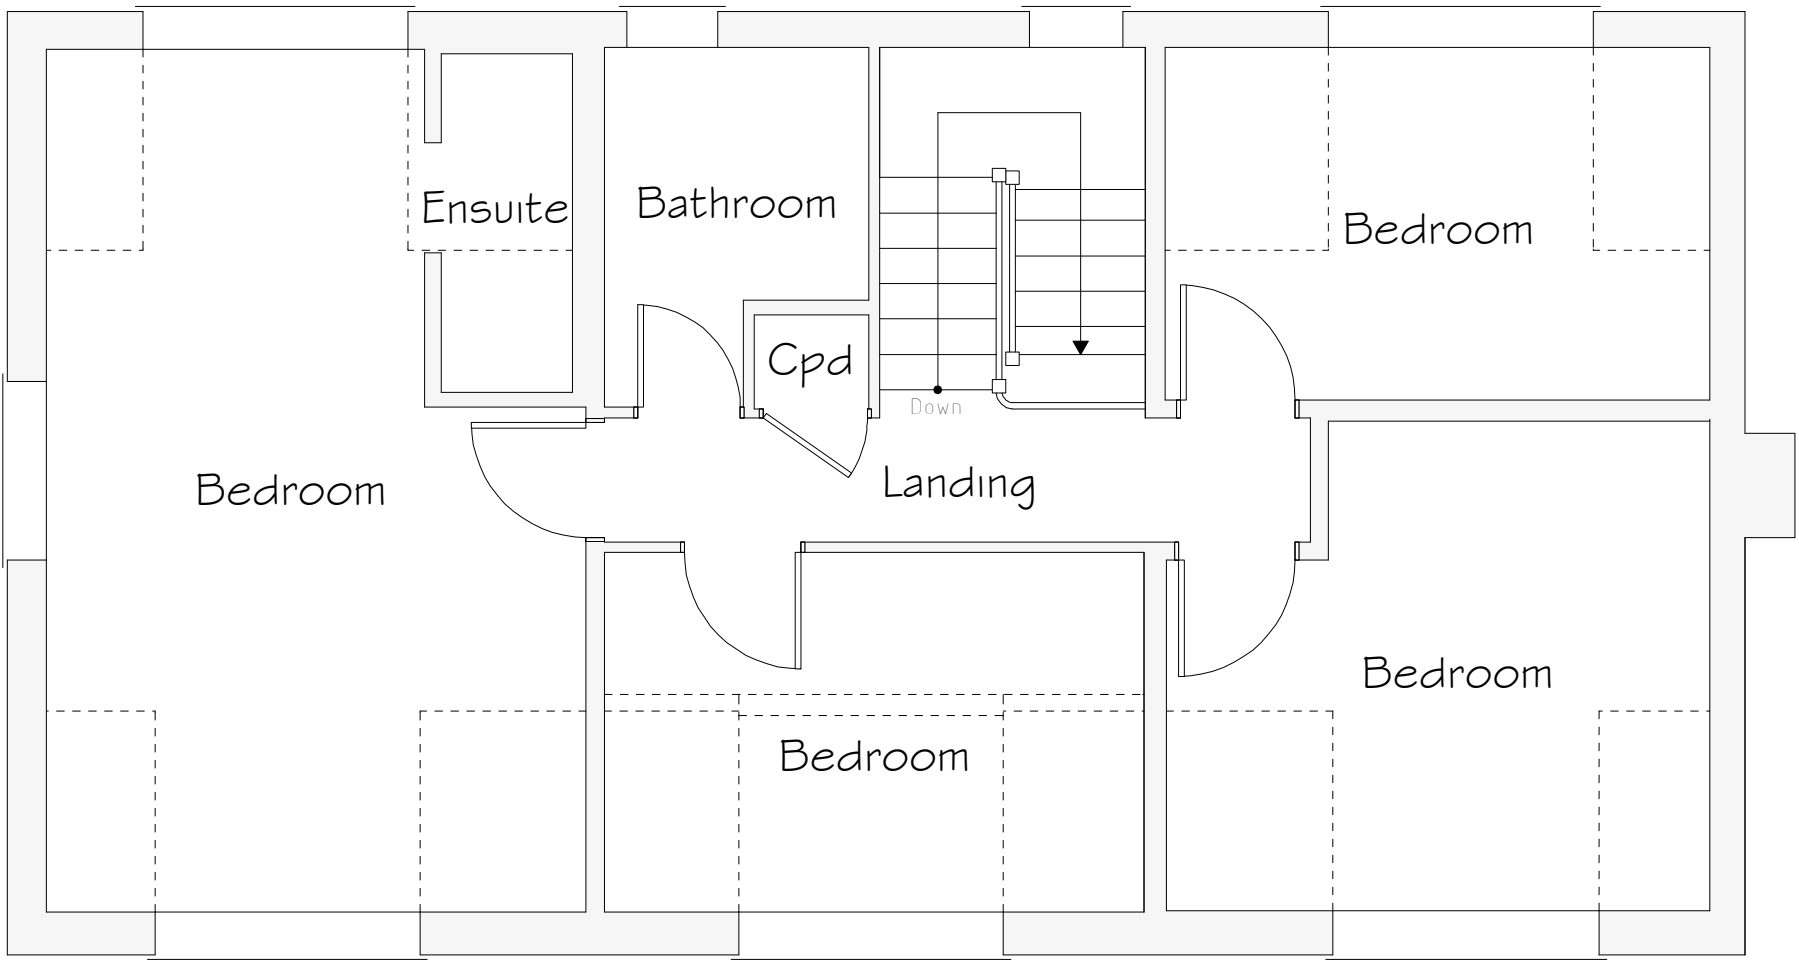

First Floor Plan 1:50

Services Key	
	Existing Gas Meter Position
	Existing Electric Meter Position
	Existing Fuse Box Position
	Existing Stopcock Position
	Existing Man Hole Position
	Existing Rain Water Gully (RWG) Position
	Existing Back Inlet (RIG) Gully Position
	Existing Short Stack (SS) Position

Rev	Date	Detail	Initial

Project: Proposed Alterations to, The Orchards, Station Road, Overton, Wrexham, LL13 0LJ	
Title: Existing	Scale: (A1) 1:50 & 1:100

Drawn By: A.L. Valentine	Date: Aug 2021
Drawing No: E077/001	Sheet: 1 of 1