




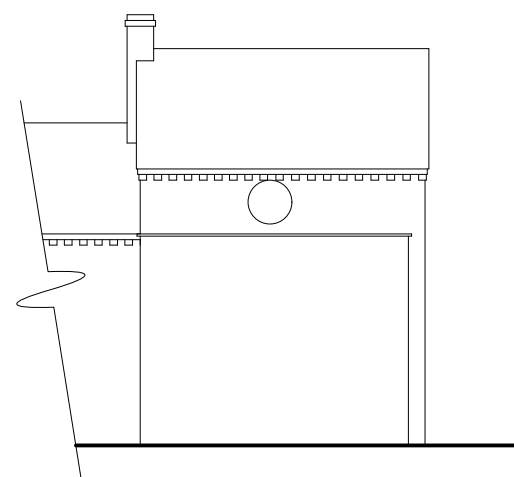


Side Elevation 1:100

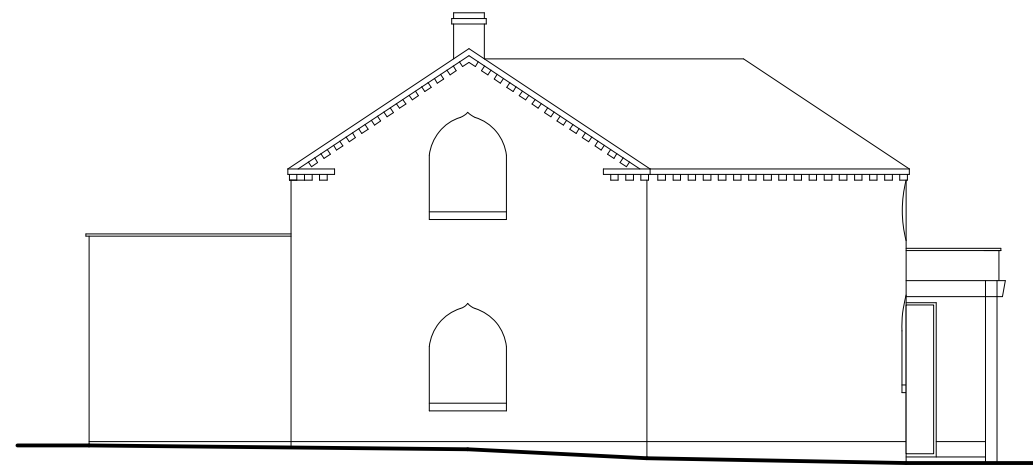

Front Elevation 1:100

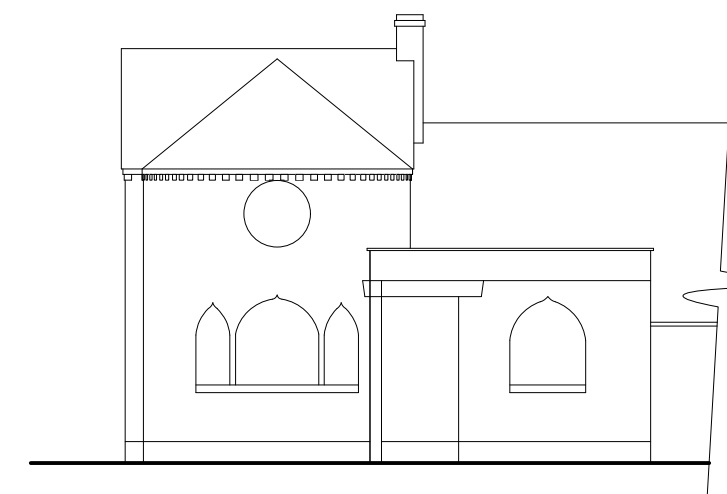

Side Elevation 1:100

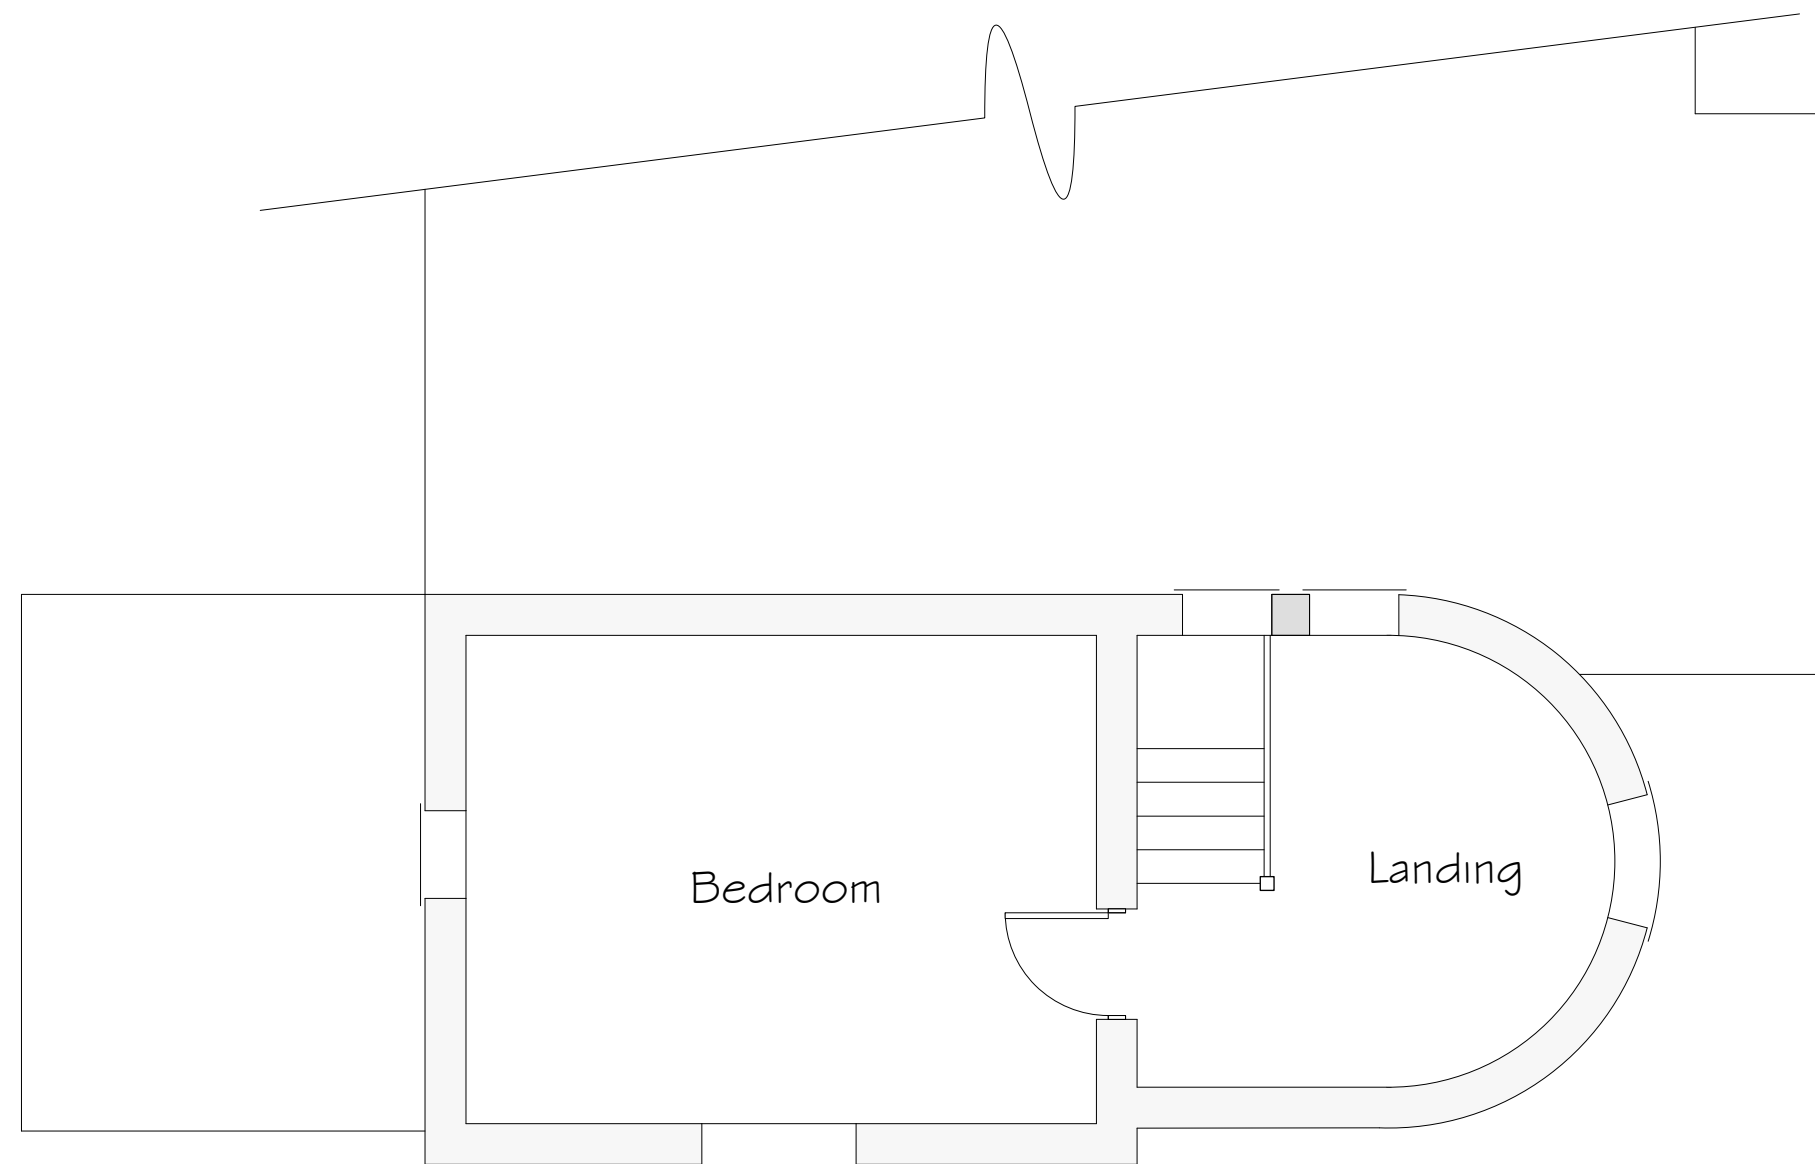

First Floor Plan 1:50

| Rev | Date | Detail | Initial |
|-----|------|--------|---------|

Project:  
Proposed Alterations to,  
Springfield Cottage,  
Marford Hill,  
Marford, Wrexham

|                    |                                |
|--------------------|--------------------------------|
| Title:<br>Existing | Scale: (A2)<br>1:50 &<br>1:100 |
|--------------------|--------------------------------|

|                          |                     |
|--------------------------|---------------------|
| Drawn By:<br>S Hatherall | Date:<br>April 2021 |
|--------------------------|---------------------|

|                           |                  |
|---------------------------|------------------|
| Drawing No:<br>JLC166/001 | Sheet:<br>1 of 1 |
|---------------------------|------------------|

**blueprint**  
architectural services



Office 3K4,  
Redwither Business Tower,  
Wrexham. LL13 9XT  
Tel: 01978 356500  
www.blueprintarchitectural.com

© copyright all rights reserved