


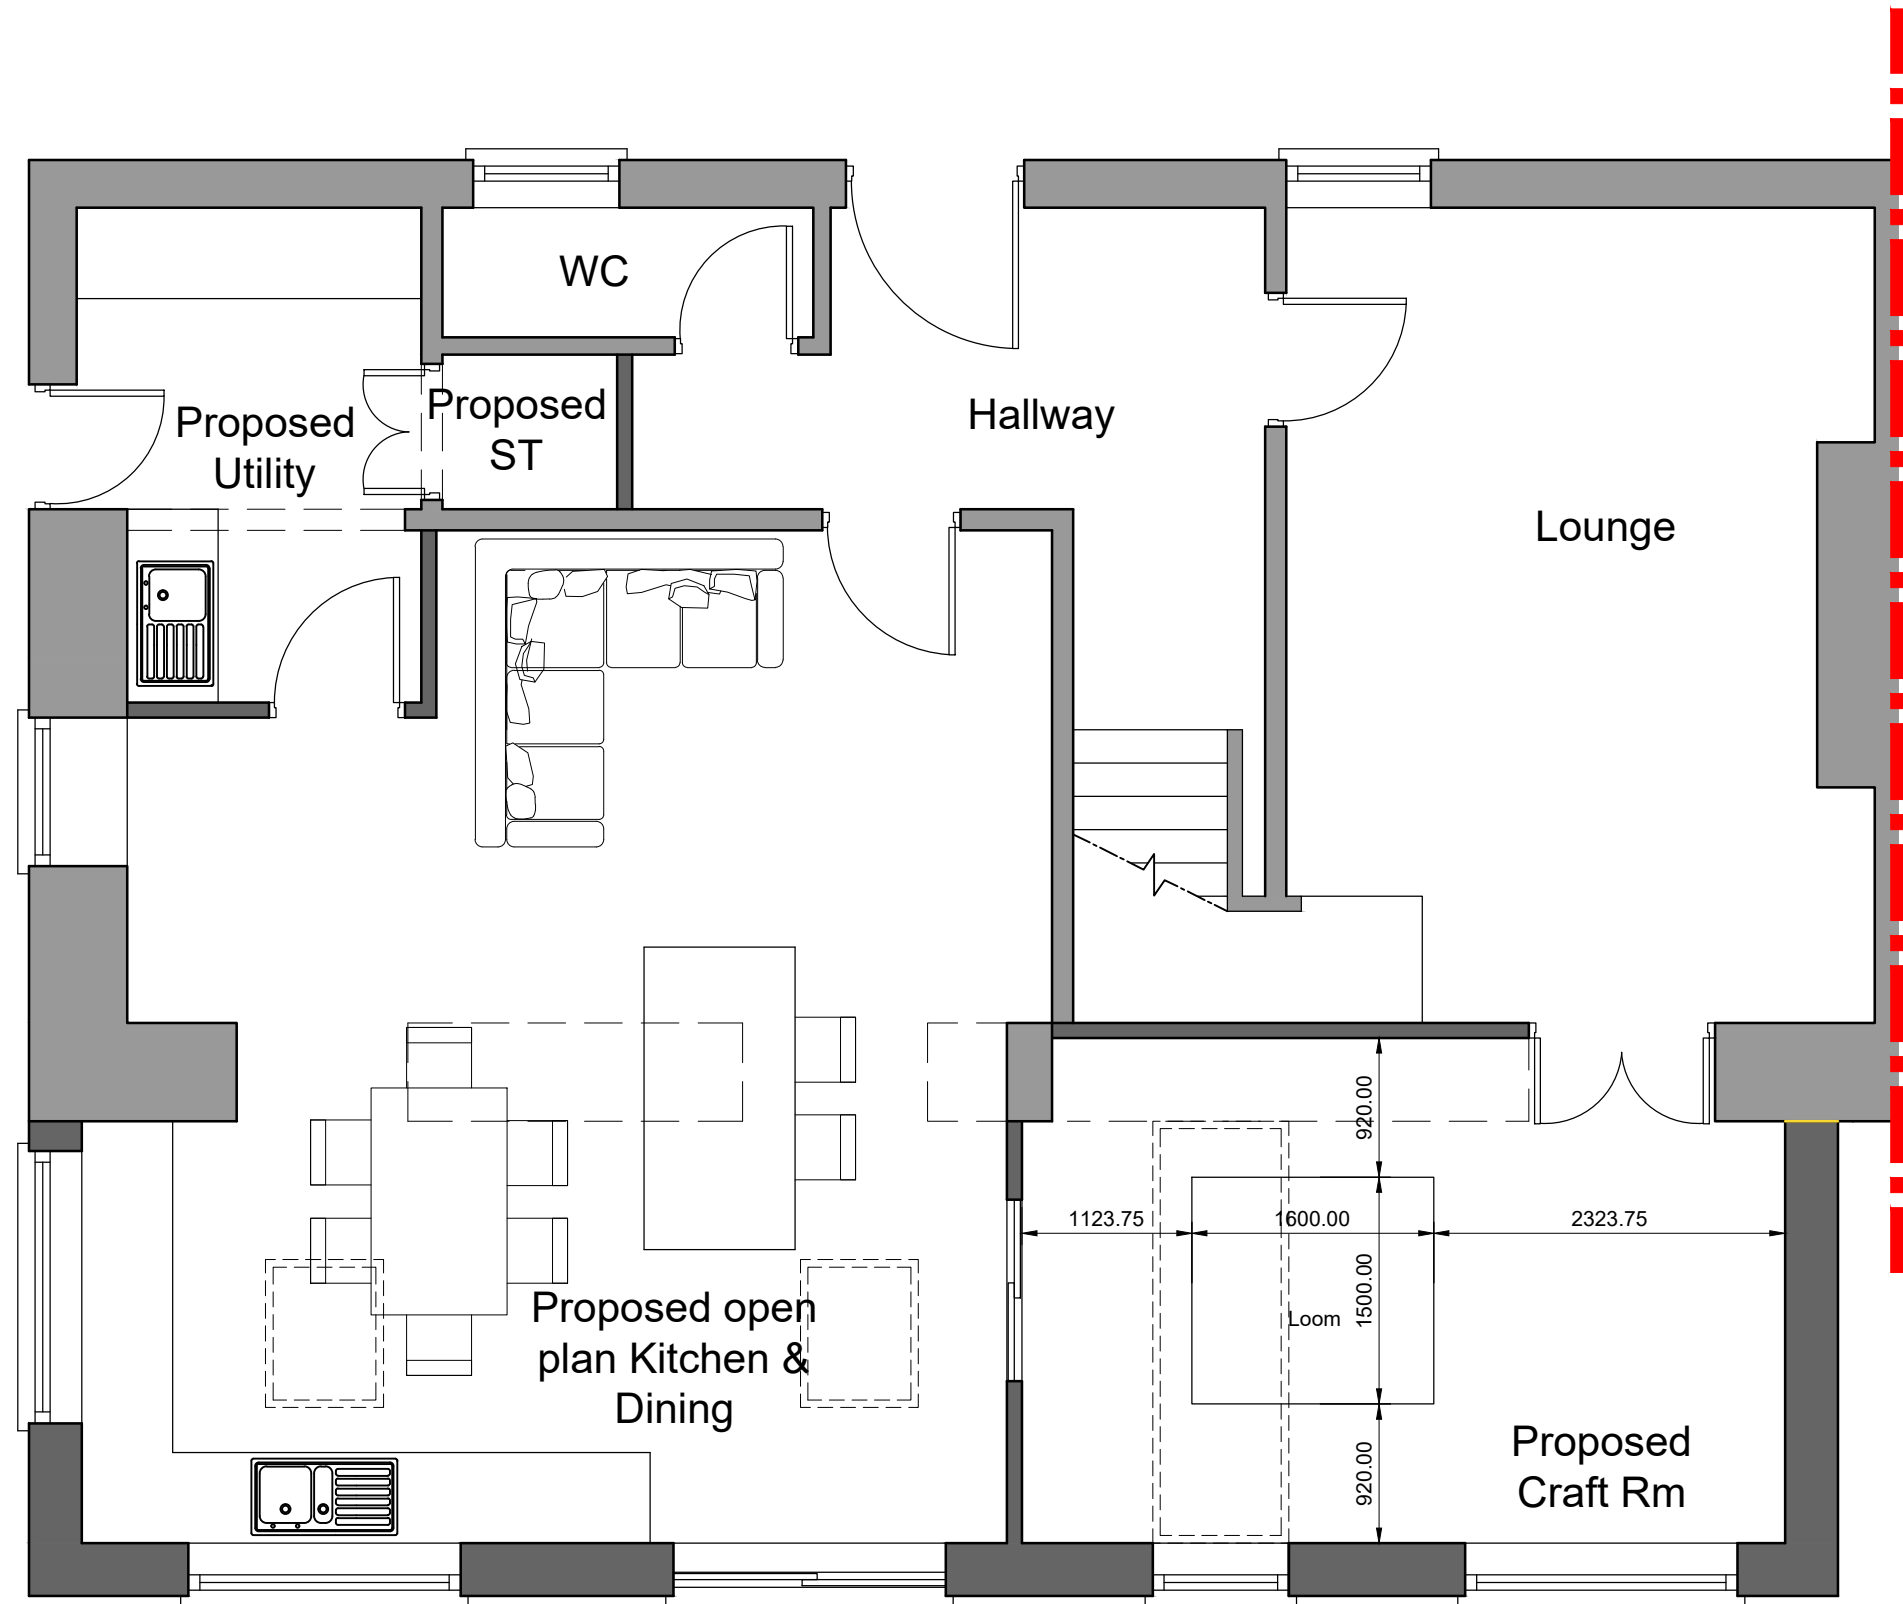

Ground floor plan 1:50

HDS ARCHITECTURAL SERVICES
HDS Architectural Services, The Foundry,
15 Yorke Street, Wrexham
LL13 8LW
Tel (01978) 345250
www.hdsarchitectural.co.uk

Project; 5 Rackery Hall Mews, Llay, Wrexham, LL12 0QB	
Title; Floor Plans as Proposed	Scale (A3); 1:50
Dwg No; RH/PD/03	Date; June 2021
Revision; REV A - drawings amended to suit clients comments (21-06-21). REV B - drawings amended to suit clients comments (08-07-21). REV C - drawings amended to suit planning officers comments (08-09-21). REV D - drawings updated to suit clients comments (21-09-21). REV E - drawing amended to suit clients comments (27-09-21). REV F - drawing amended to suit clients comments (30-09-21). REV G - drawing amended to suit clients comments (01-10-21). REV H - drawing amended (20-10-21). REV I - drawing amended (21-10-21). REV J - drawing amended to clients comments (05-11-21). REV K - drawing amended to suit planning comments (08-11-21).	