

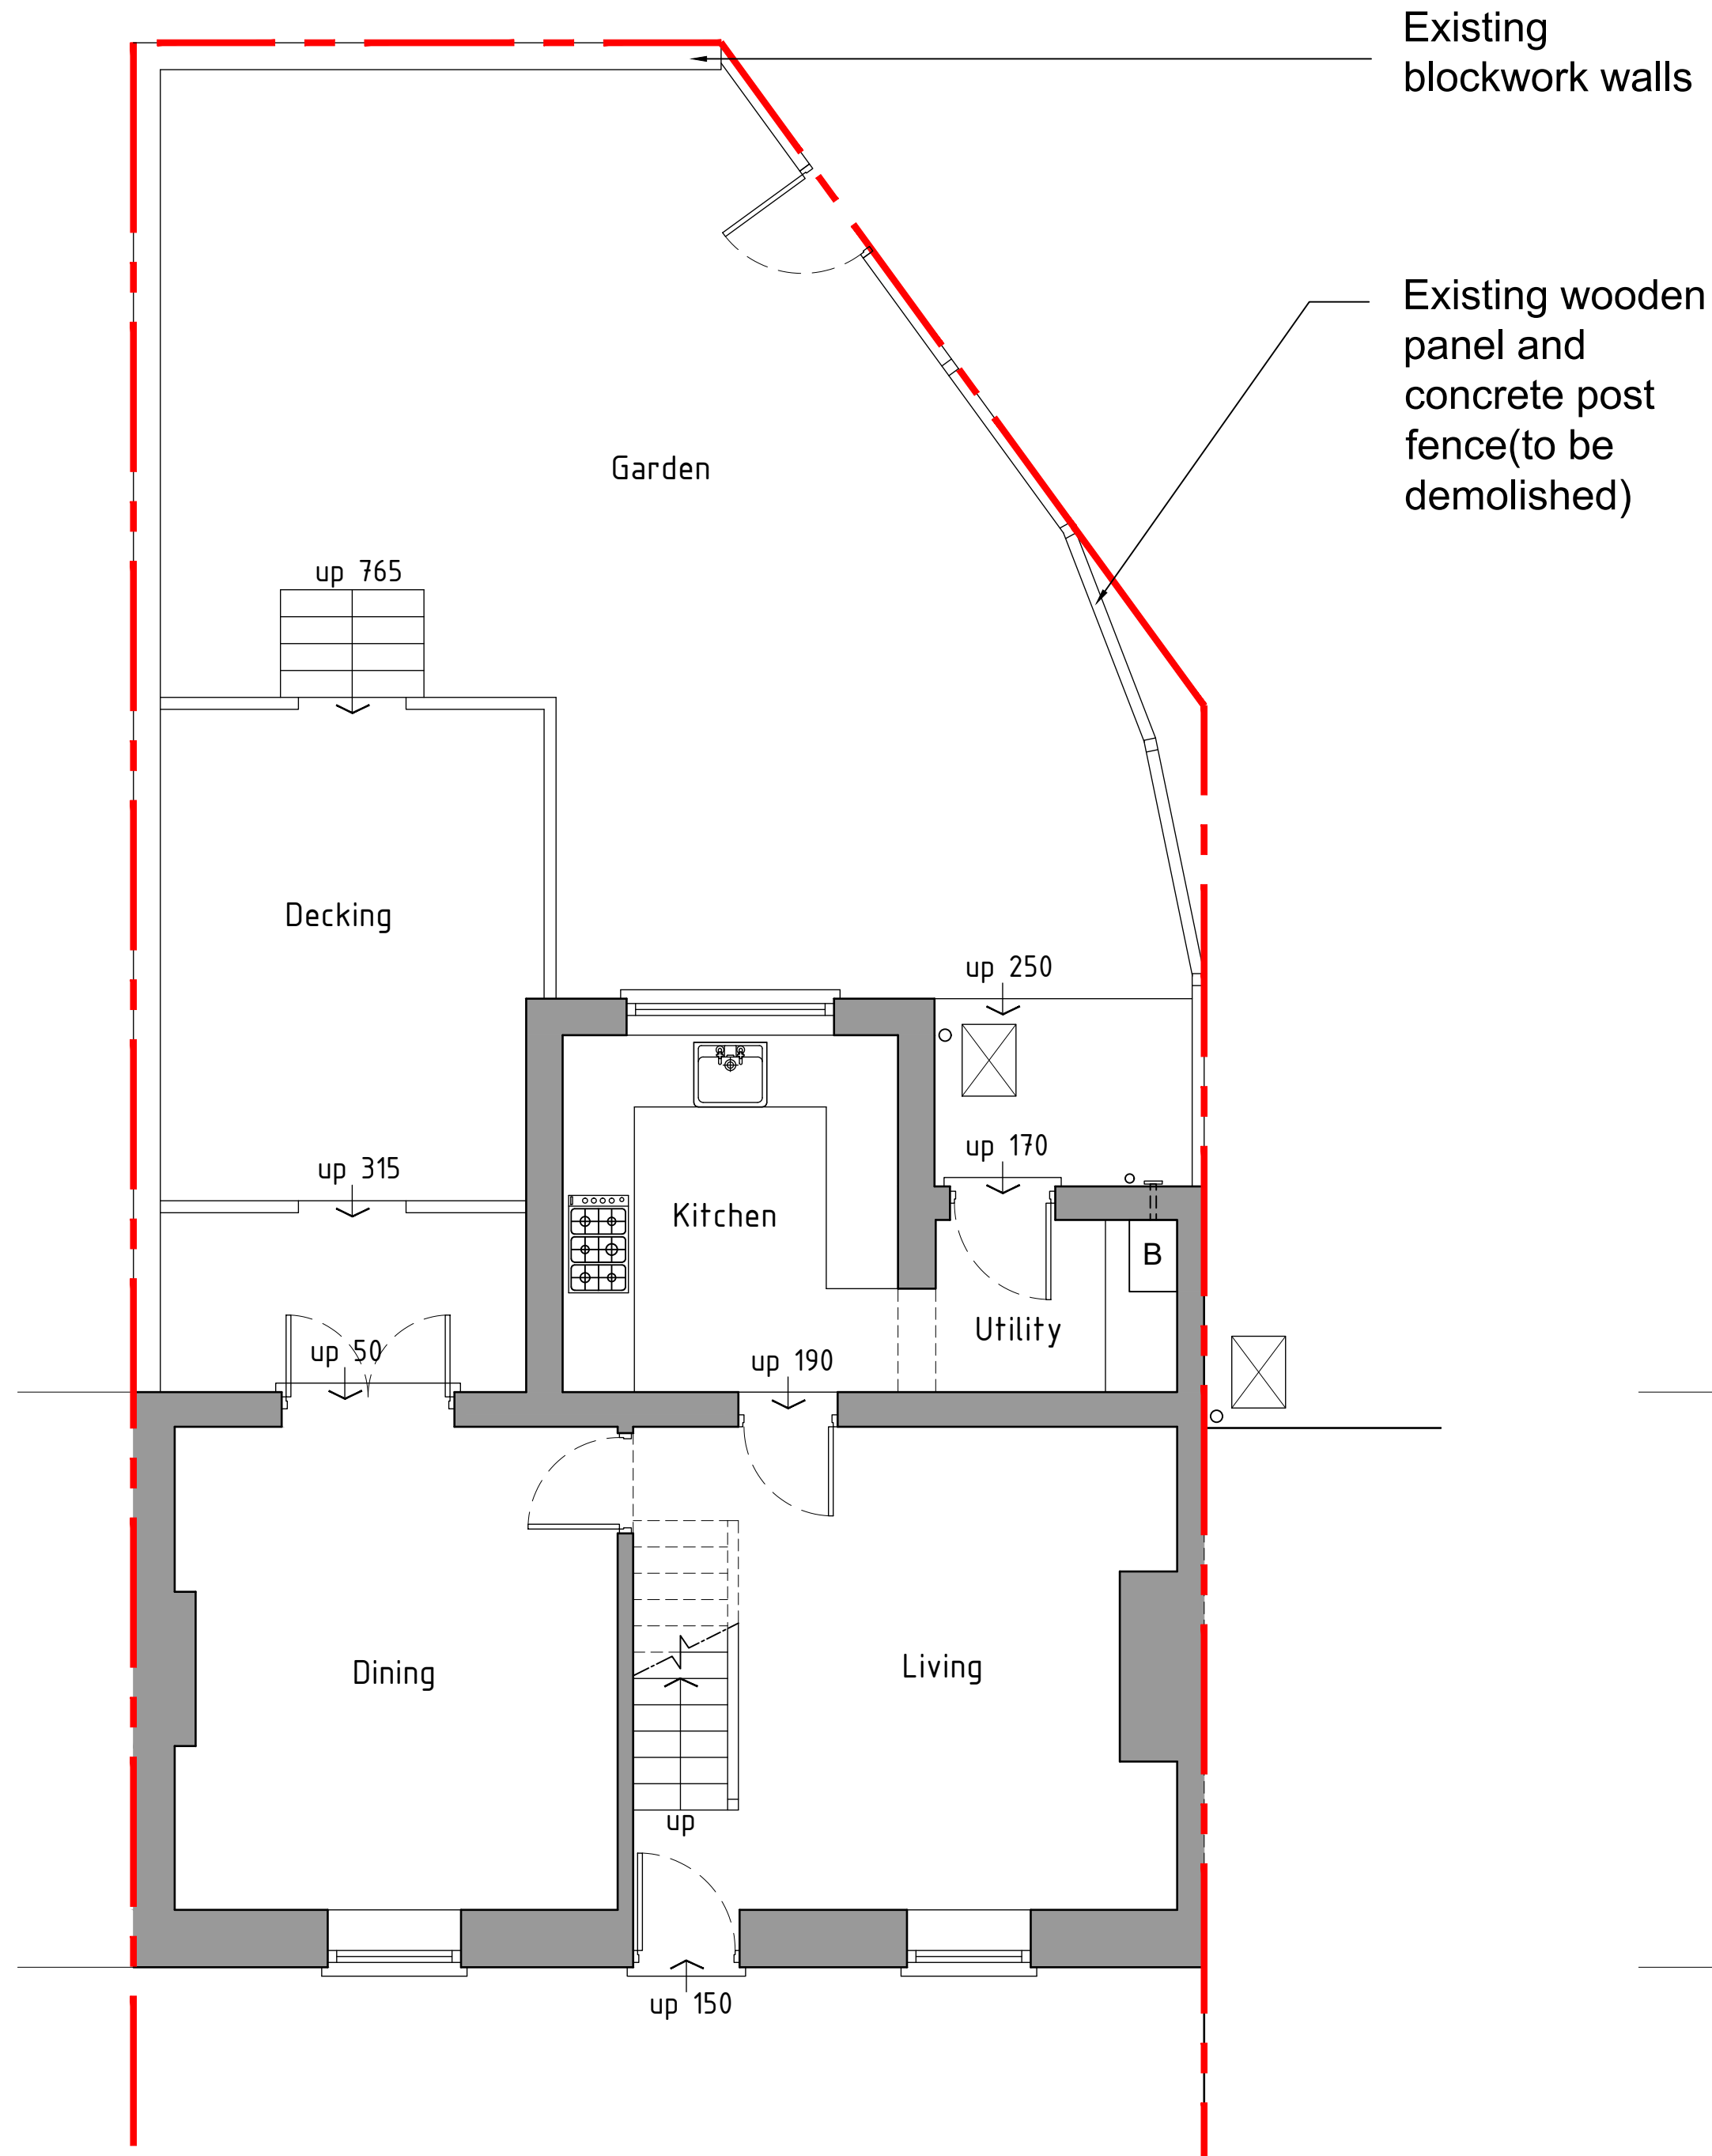


 

Ground floor plan 1:50

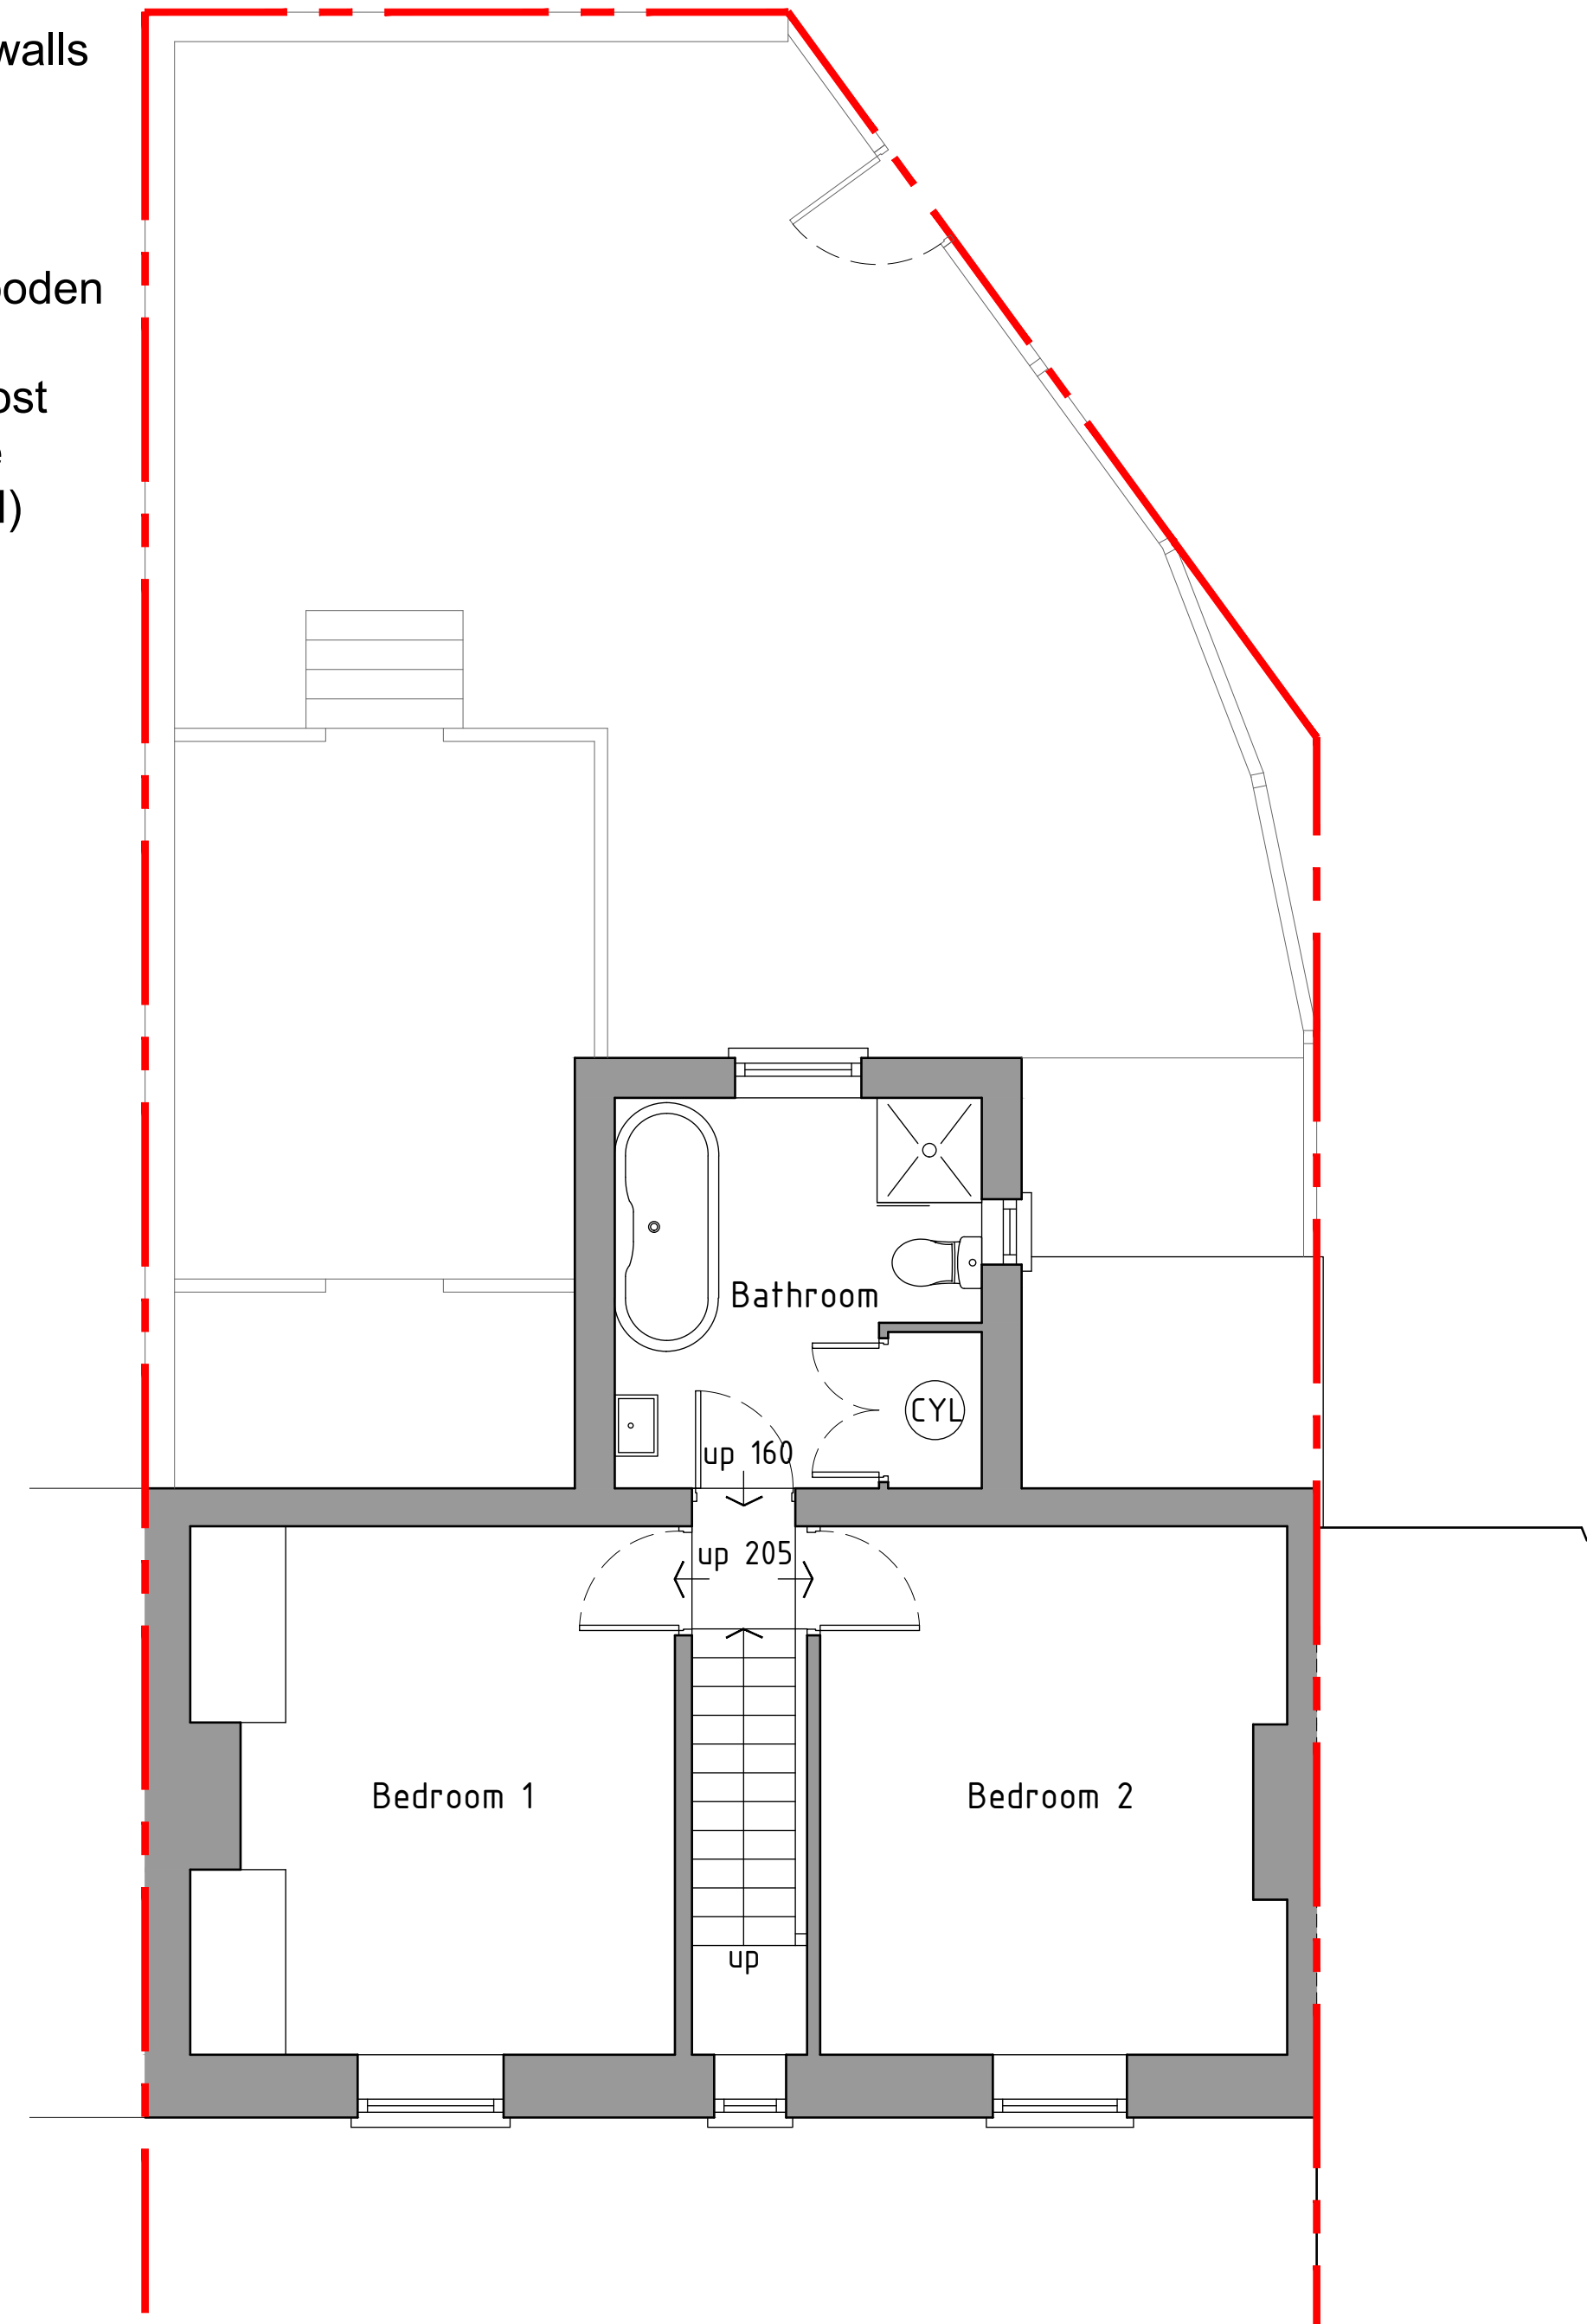

First floor plan 1:50

As Existing



Project; No.9 Heol Llewlyn, Coedpoeth, Wrexham, LL11 3PB	
Title; As Existing floor plans	Scale (A2); 1:50
Dwg No; HL/PD/01	Date; 23.02.22
Revision; Rev-A Wall description added 21.03.22	