

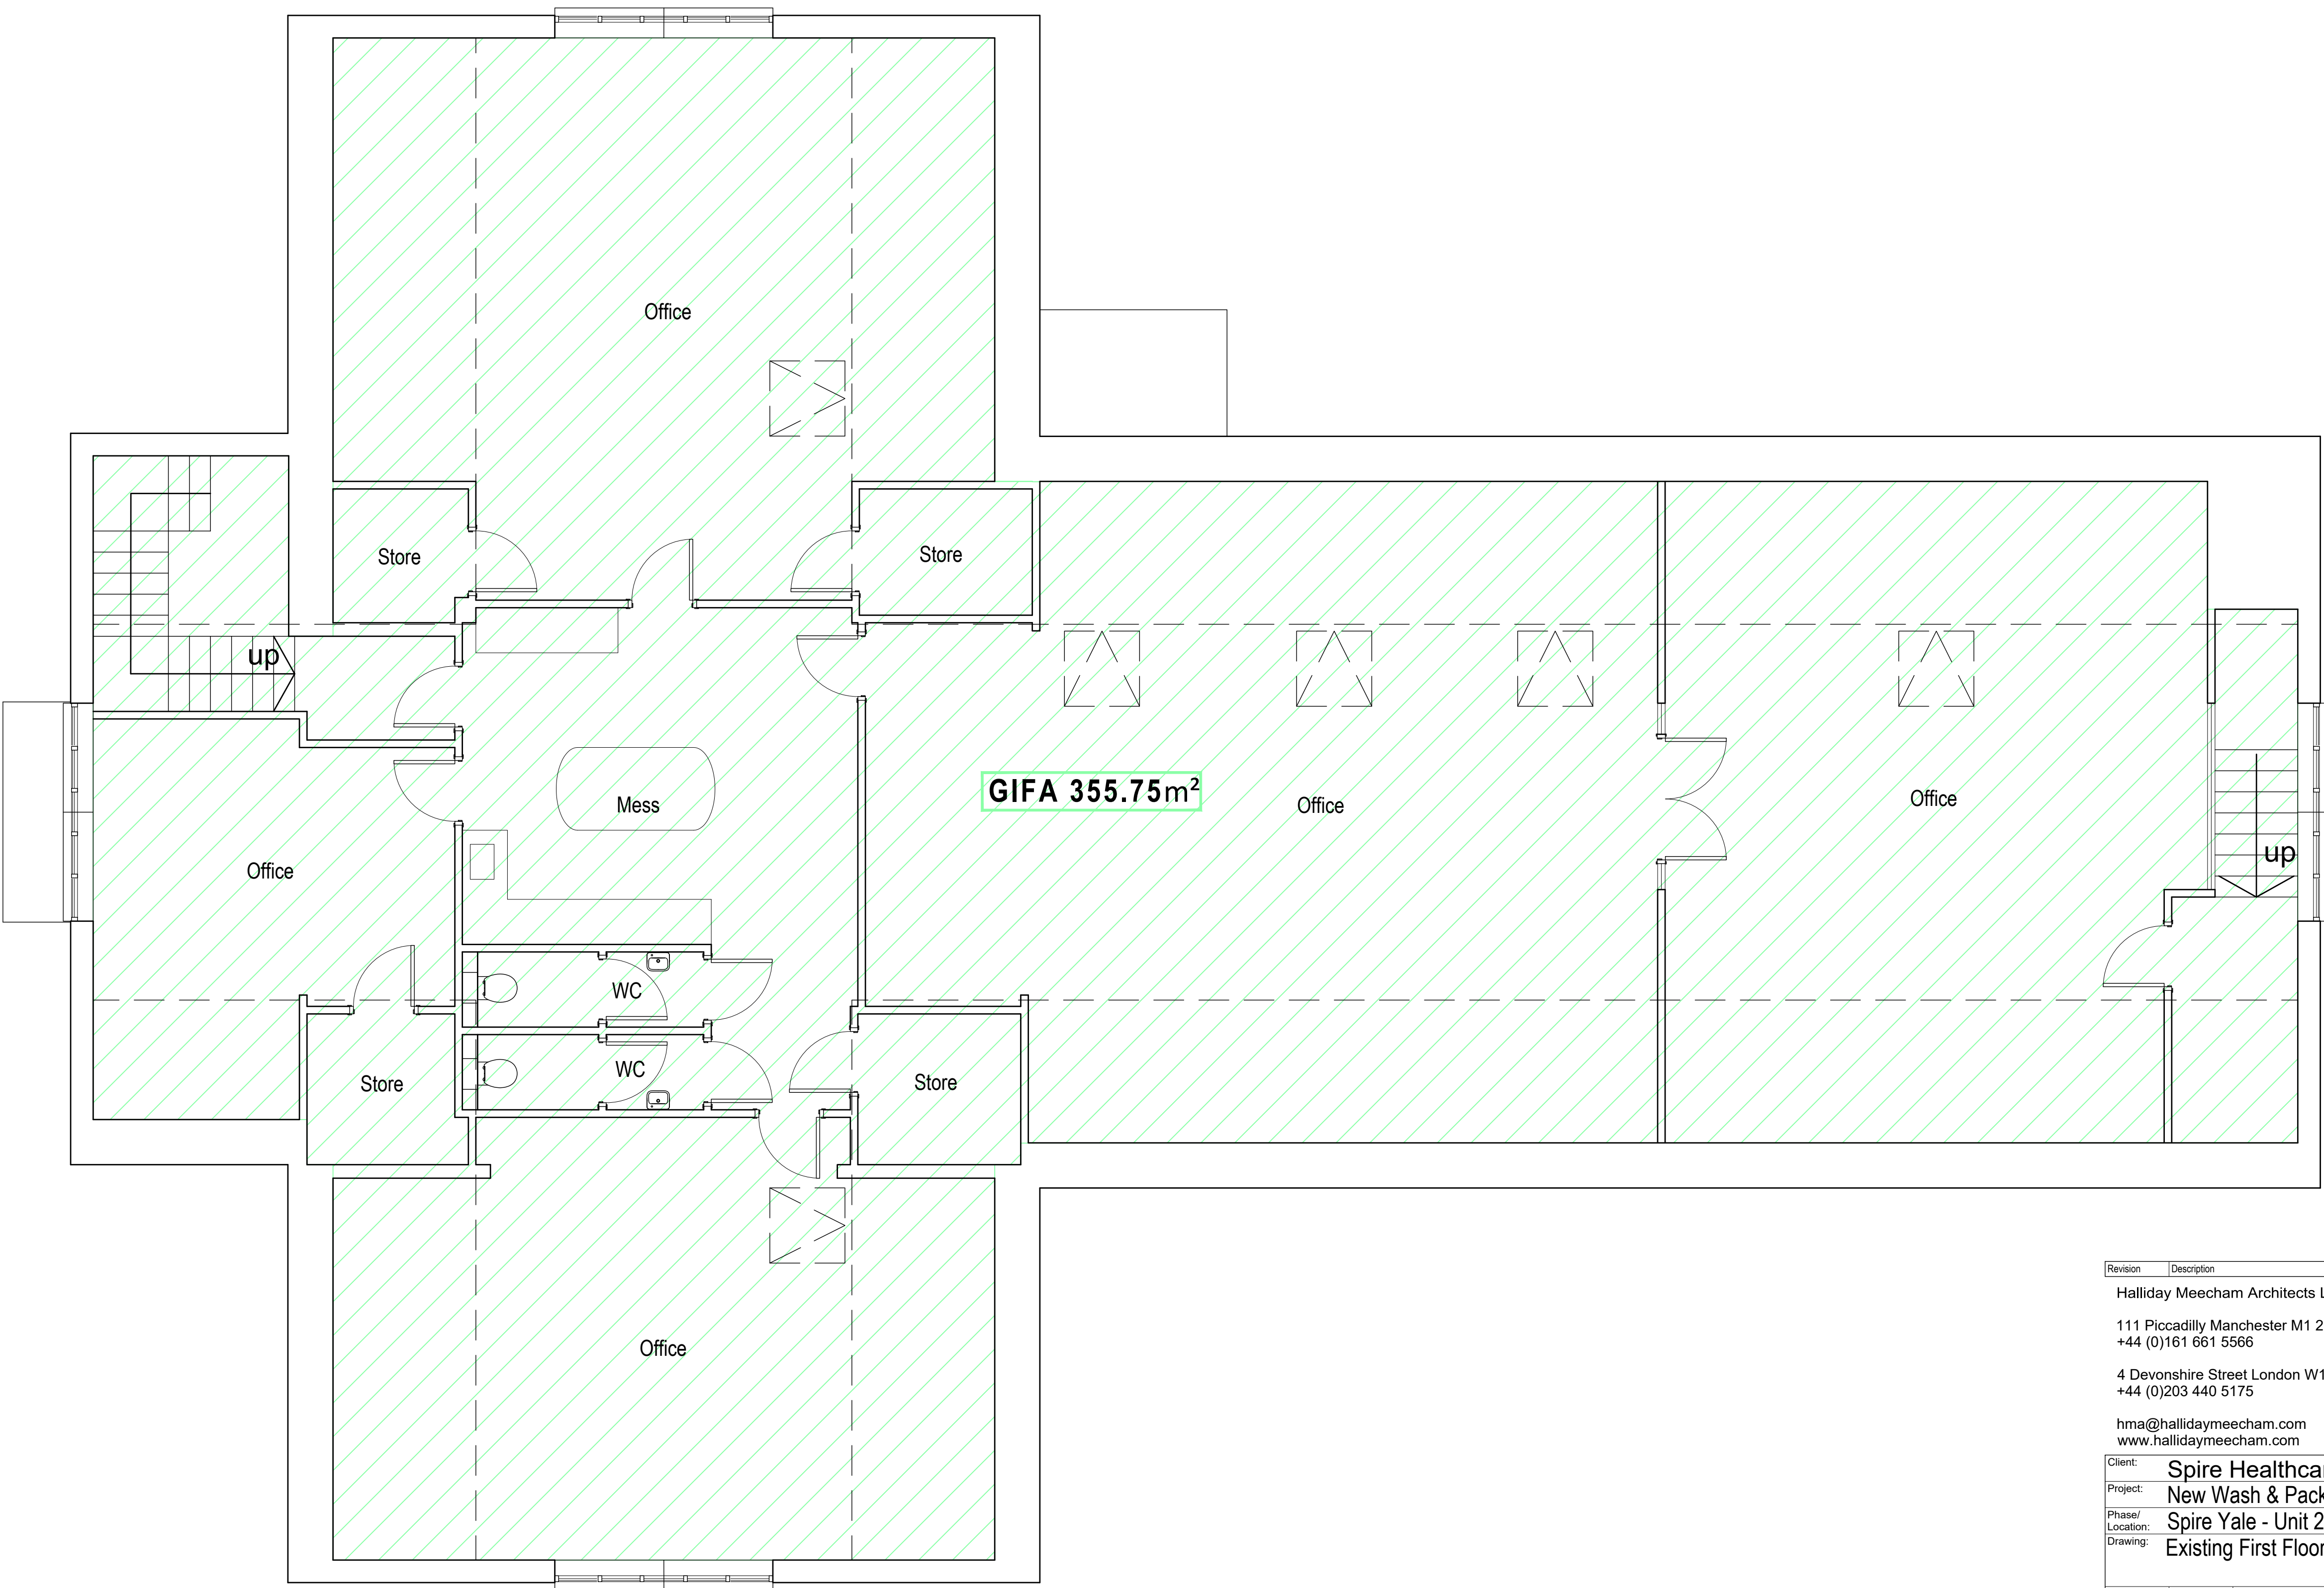


	FIRST ISSUE FOR PLANNING			
Revision	Description	Date	Drawn	Checked
STAGE 3 - PLANNING CONSENT				

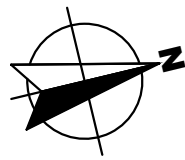

Revision	Description	Date	Drawn	Checked		
Halliday Meecham Architects Limited						
111 Piccadilly Manchester M1 2HY +44 (0)161 661 5566						
4 Devonshire Street London W1W 5DT +44 (0)203 440 5175						
hma@hallidaymeecham.com www.hallidaymeecham.com						
Client: Spire Healthcare						
Project: New Wash & Pack Suite with Temporary Pre-Assessment Clinic						
Phase/Location: Spire Yale - Unit 2 Chesney Court						
Drawing: Existing First Floor Plan						
Scale @ A1	Scale @ A3	Date:	Drawn:	Checked:	Job No.	Drawing No.
1:50	1:100	DEC 21	SB	TM	5498	10101
Drawing Ref. 5498-HMA-SCC-00-DR-A-10101						Revision -

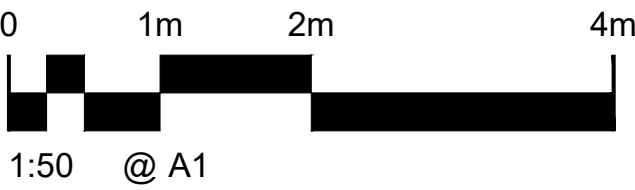