




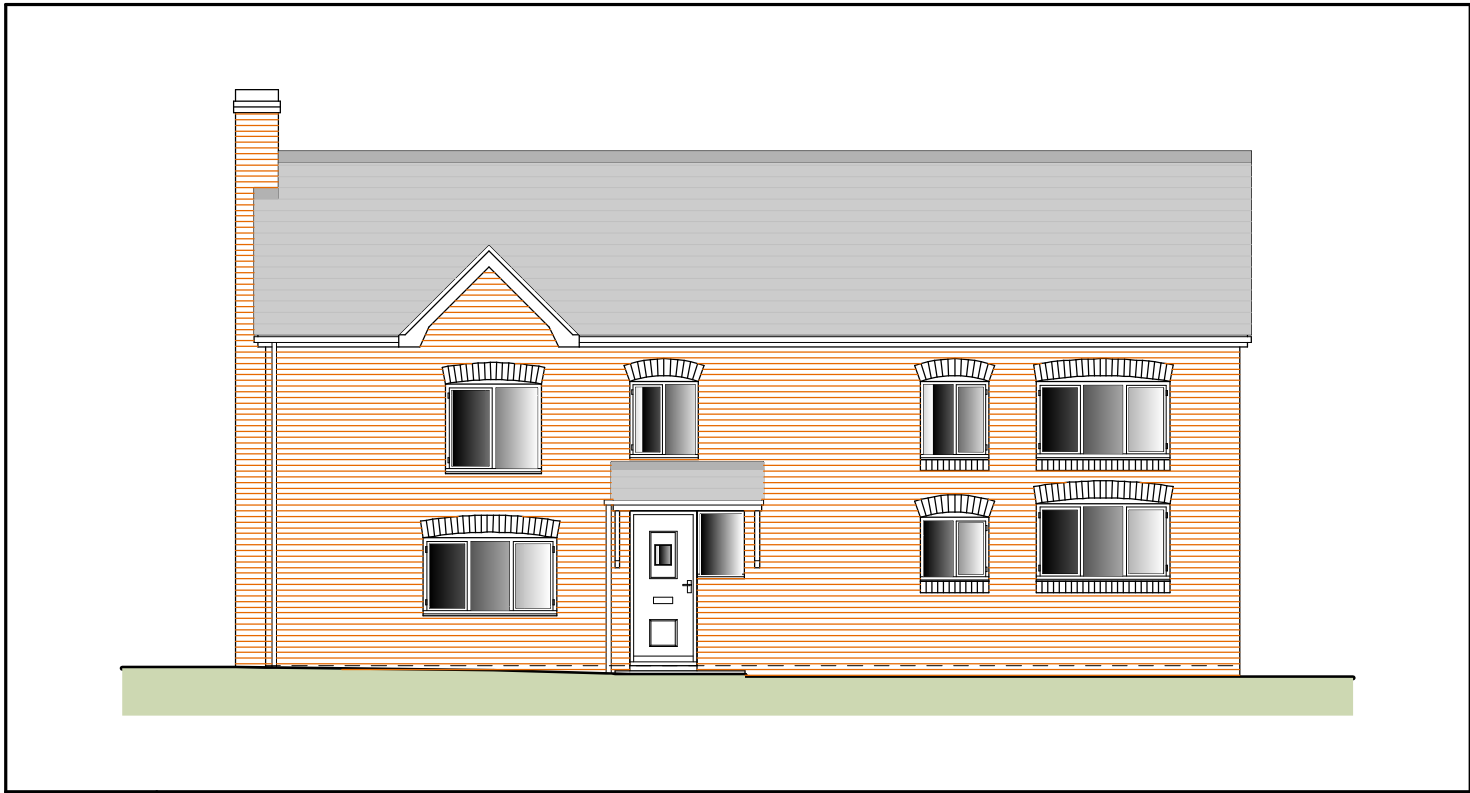


3 EXISTING FRONT ELEVATION 1 : 100

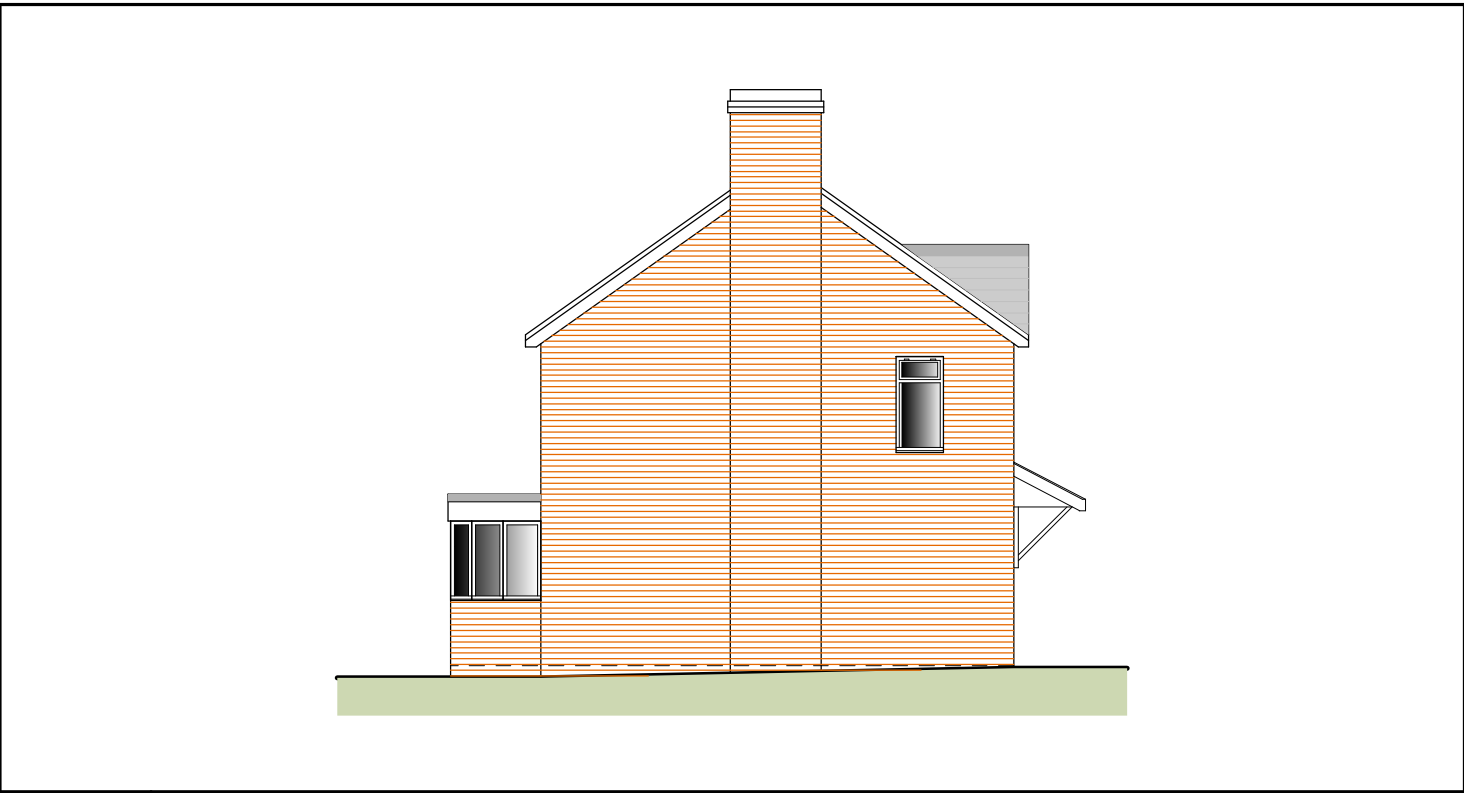


4 EXISTING SIDE ELEVATION 1 : 100

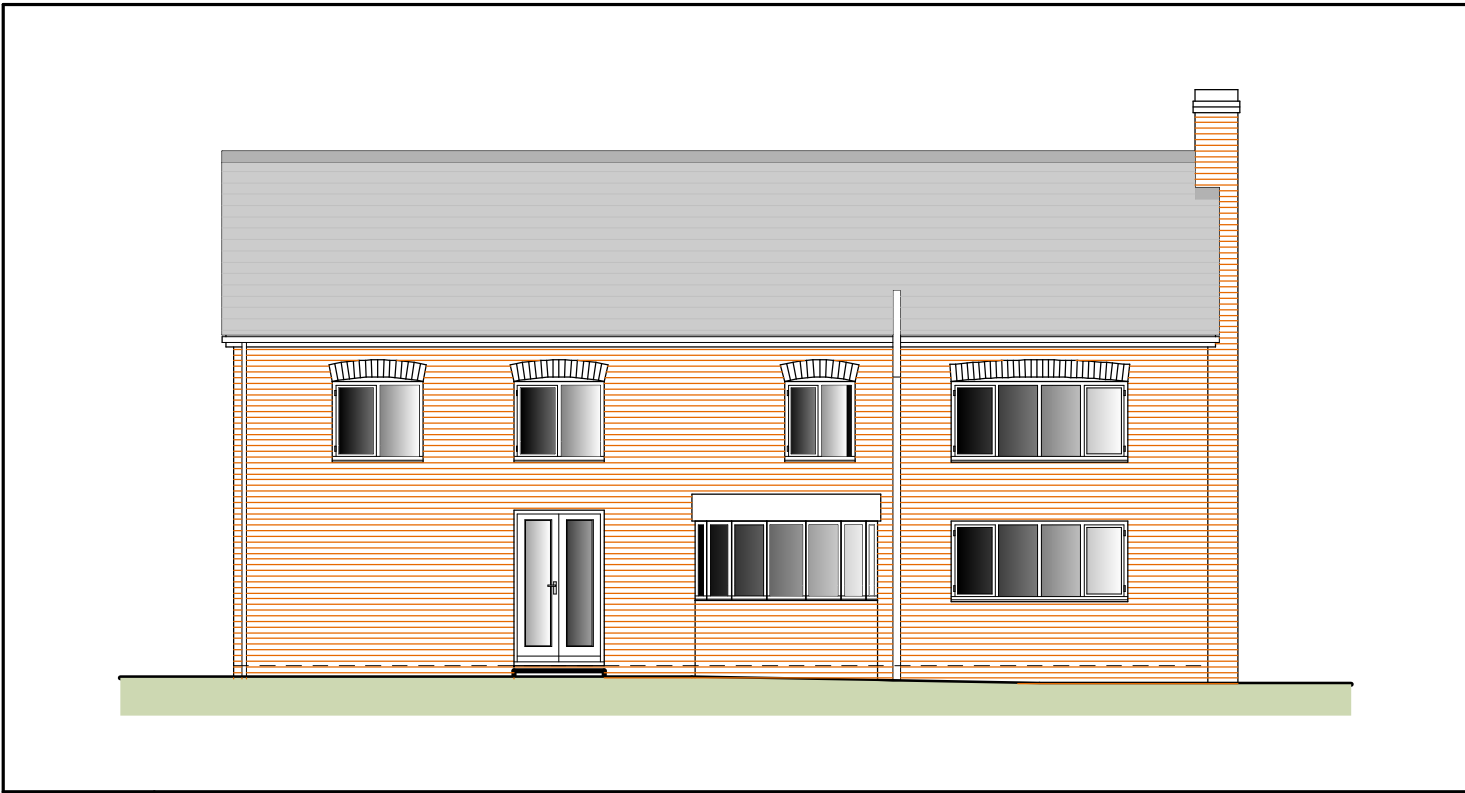


5 EXISTING REAR ELEVATION 1 : 100

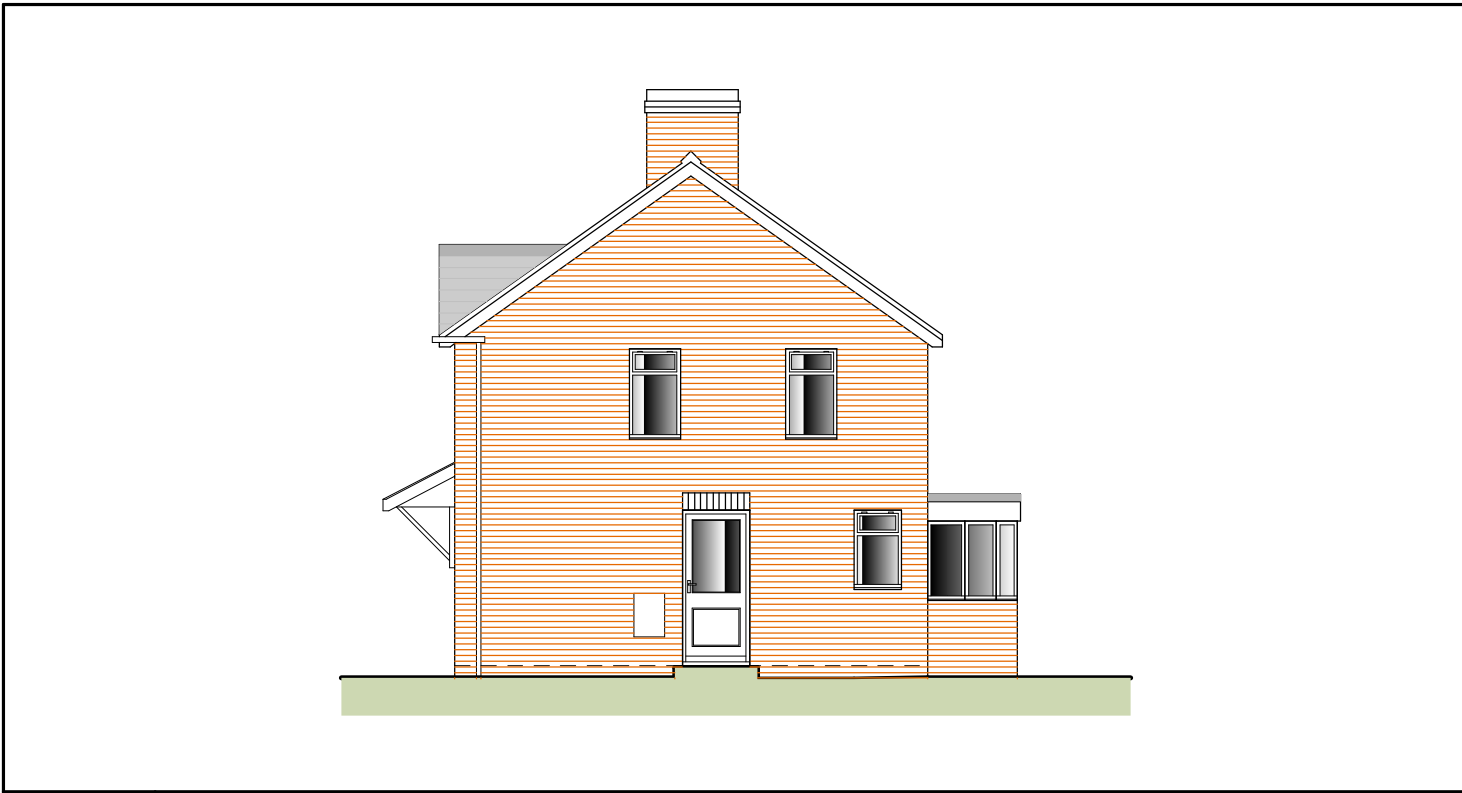

6 EXISTING SIDE ELEVATION 1 : 100

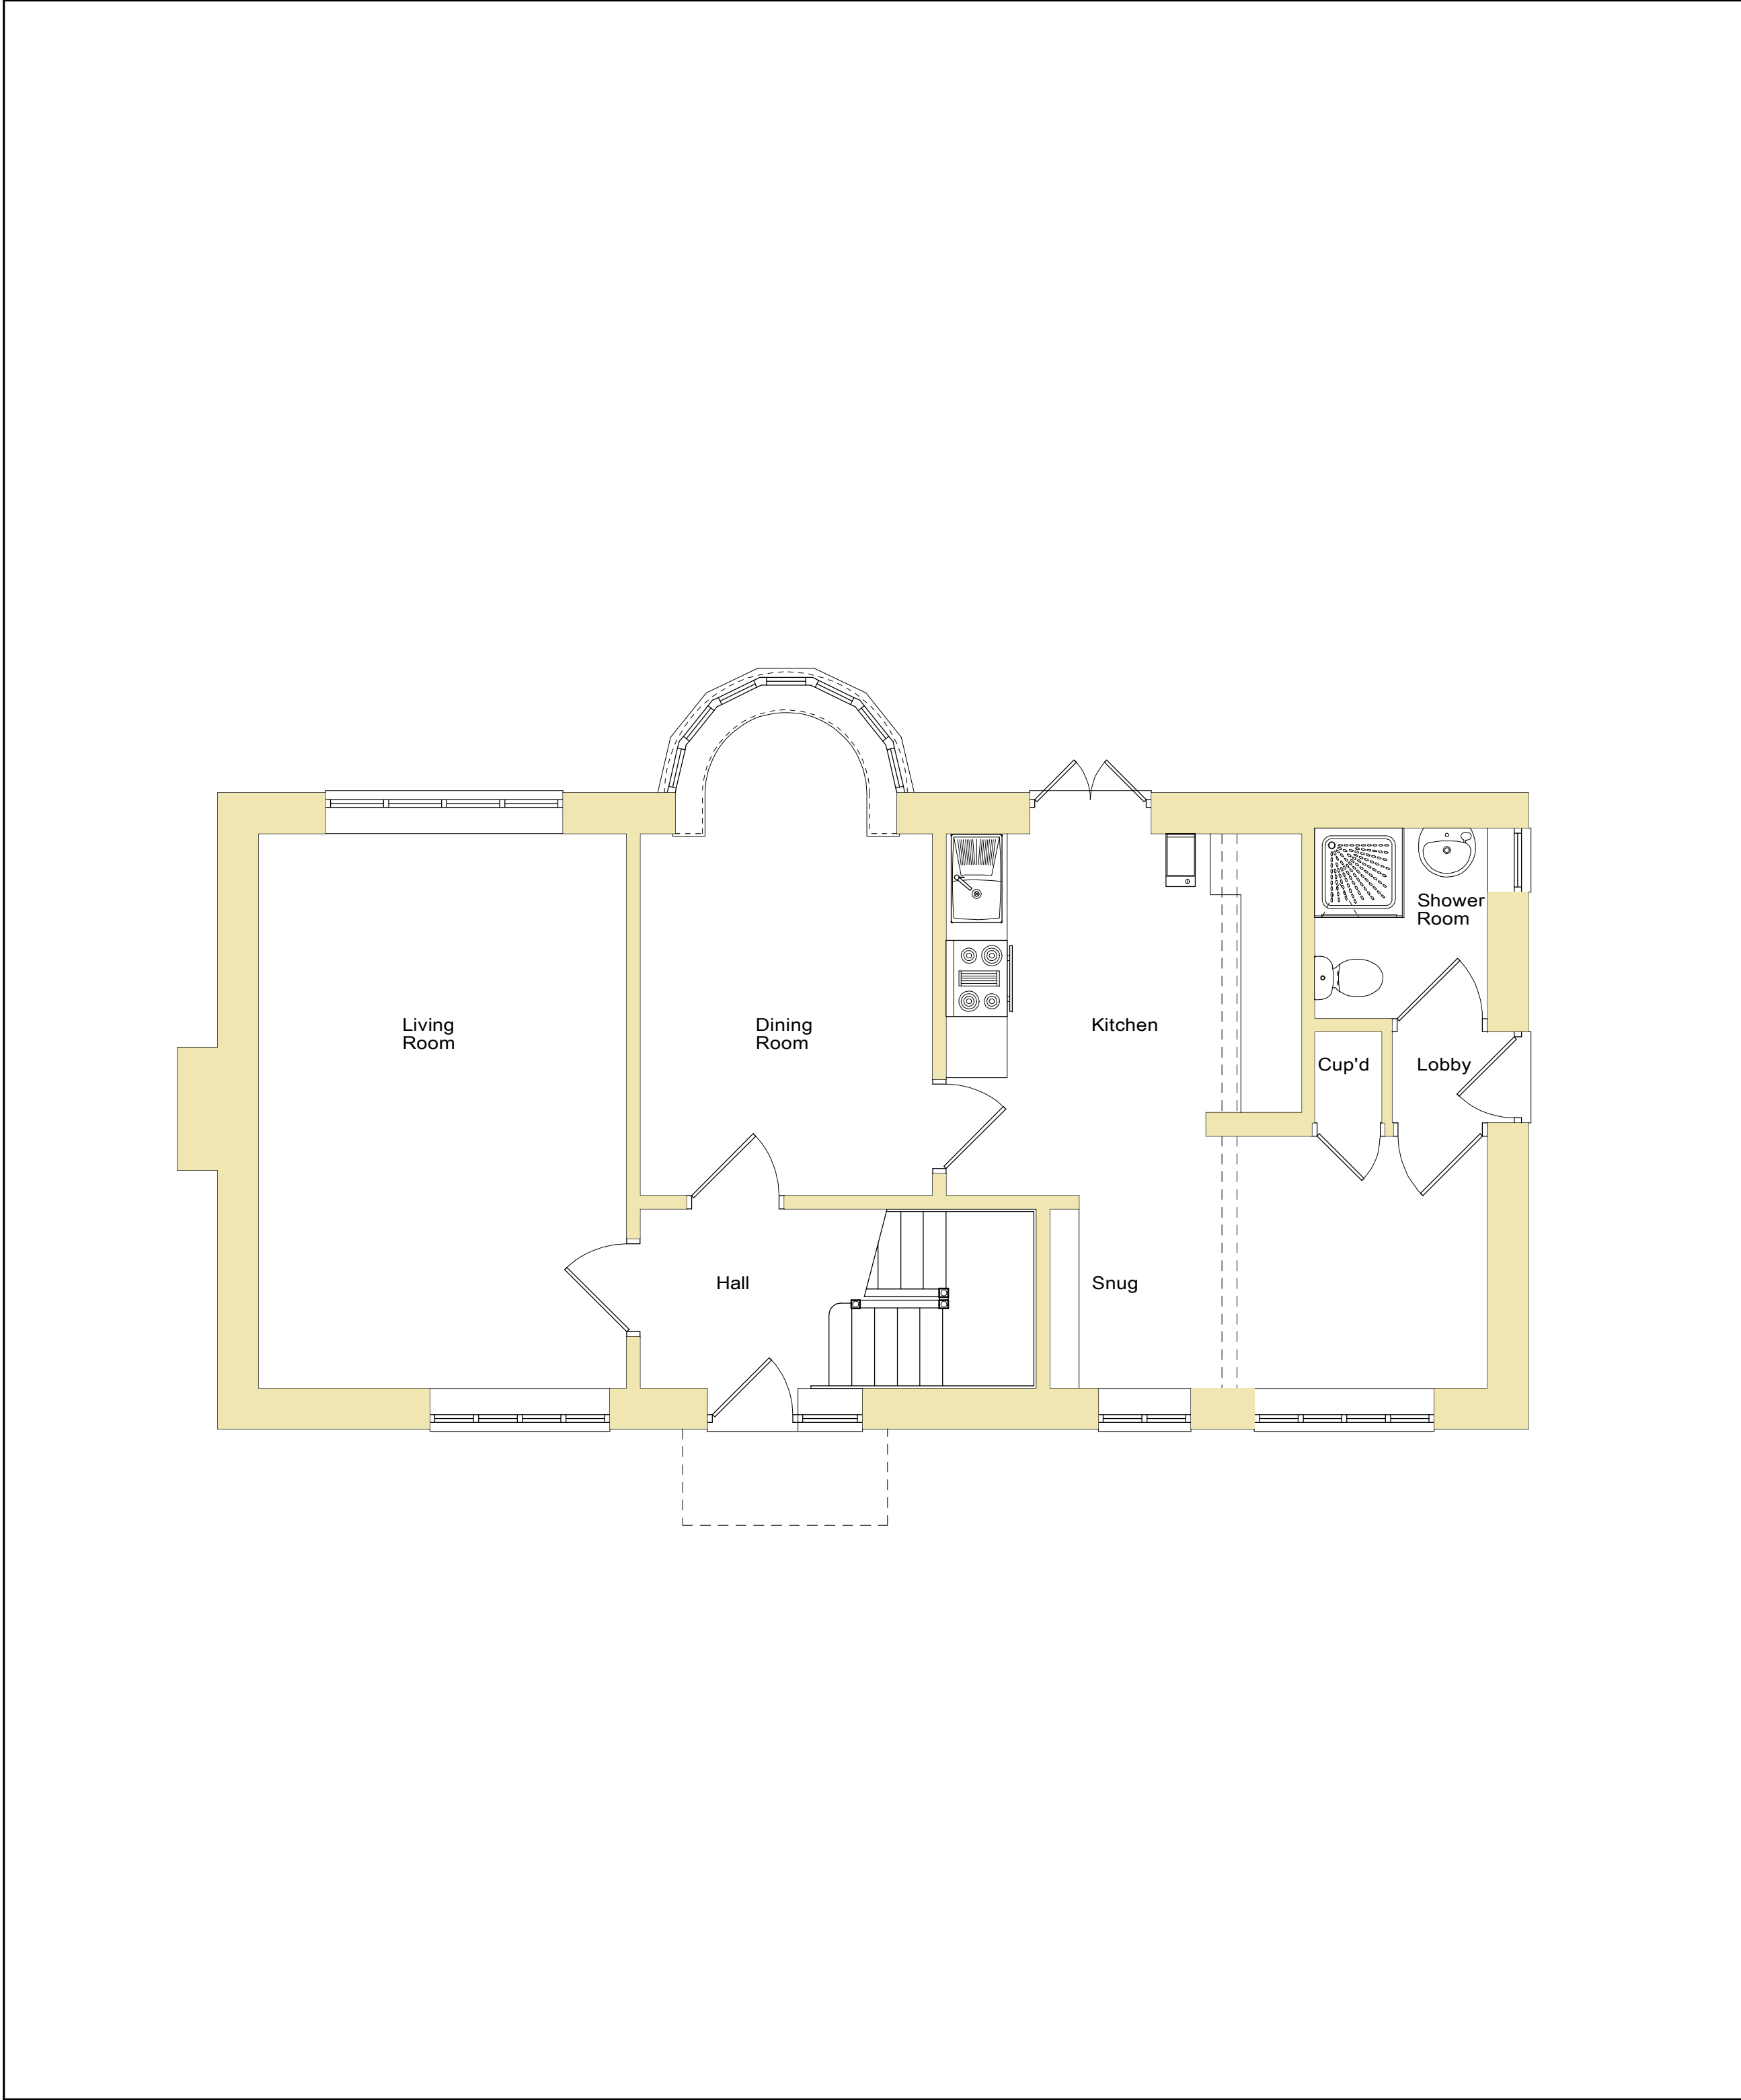

1 EXISTING GROUND FLOOR PLAN 1 : 50

 

2 -

NOTES:
All drawings and specifications contained in this document are the copyright of ARH Architectural Design.
All dimensions must be checked on site and not scaled from the drawings.
All discrepancies must be notified to the Agent immediately.

KEY :

-	-	-
Rev	Date	Revisions
Drawn by : A.R. HEWITT		Date : JUNE 2021

ARH Architectural Design
206 Liverpool Road,
Whitchurch,
Shropshire,
SY13 1UT

Tel: 07891 147512
e-mail
arharchitecturaldesign@gmail.com

© copyright This drawing must not be reproduced without first obtaining written permission

Client :
Jane and Jill Williams

Job Title :
PROPOSED FRONT EXTENSION AND ALTERATIONS AT
THE CART HOUSE
HALGHTON LANE
BANGOR-ON-DEE
WREXHAM
LL13 0BW

Drawing Title :
EXISTING FLOOR PLANS AND ELEVATIONS

Dwg No : SHA104/02	Scale : As Shown @ A1	Rev : -
-----------------------	--------------------------	------------