




CLIENT

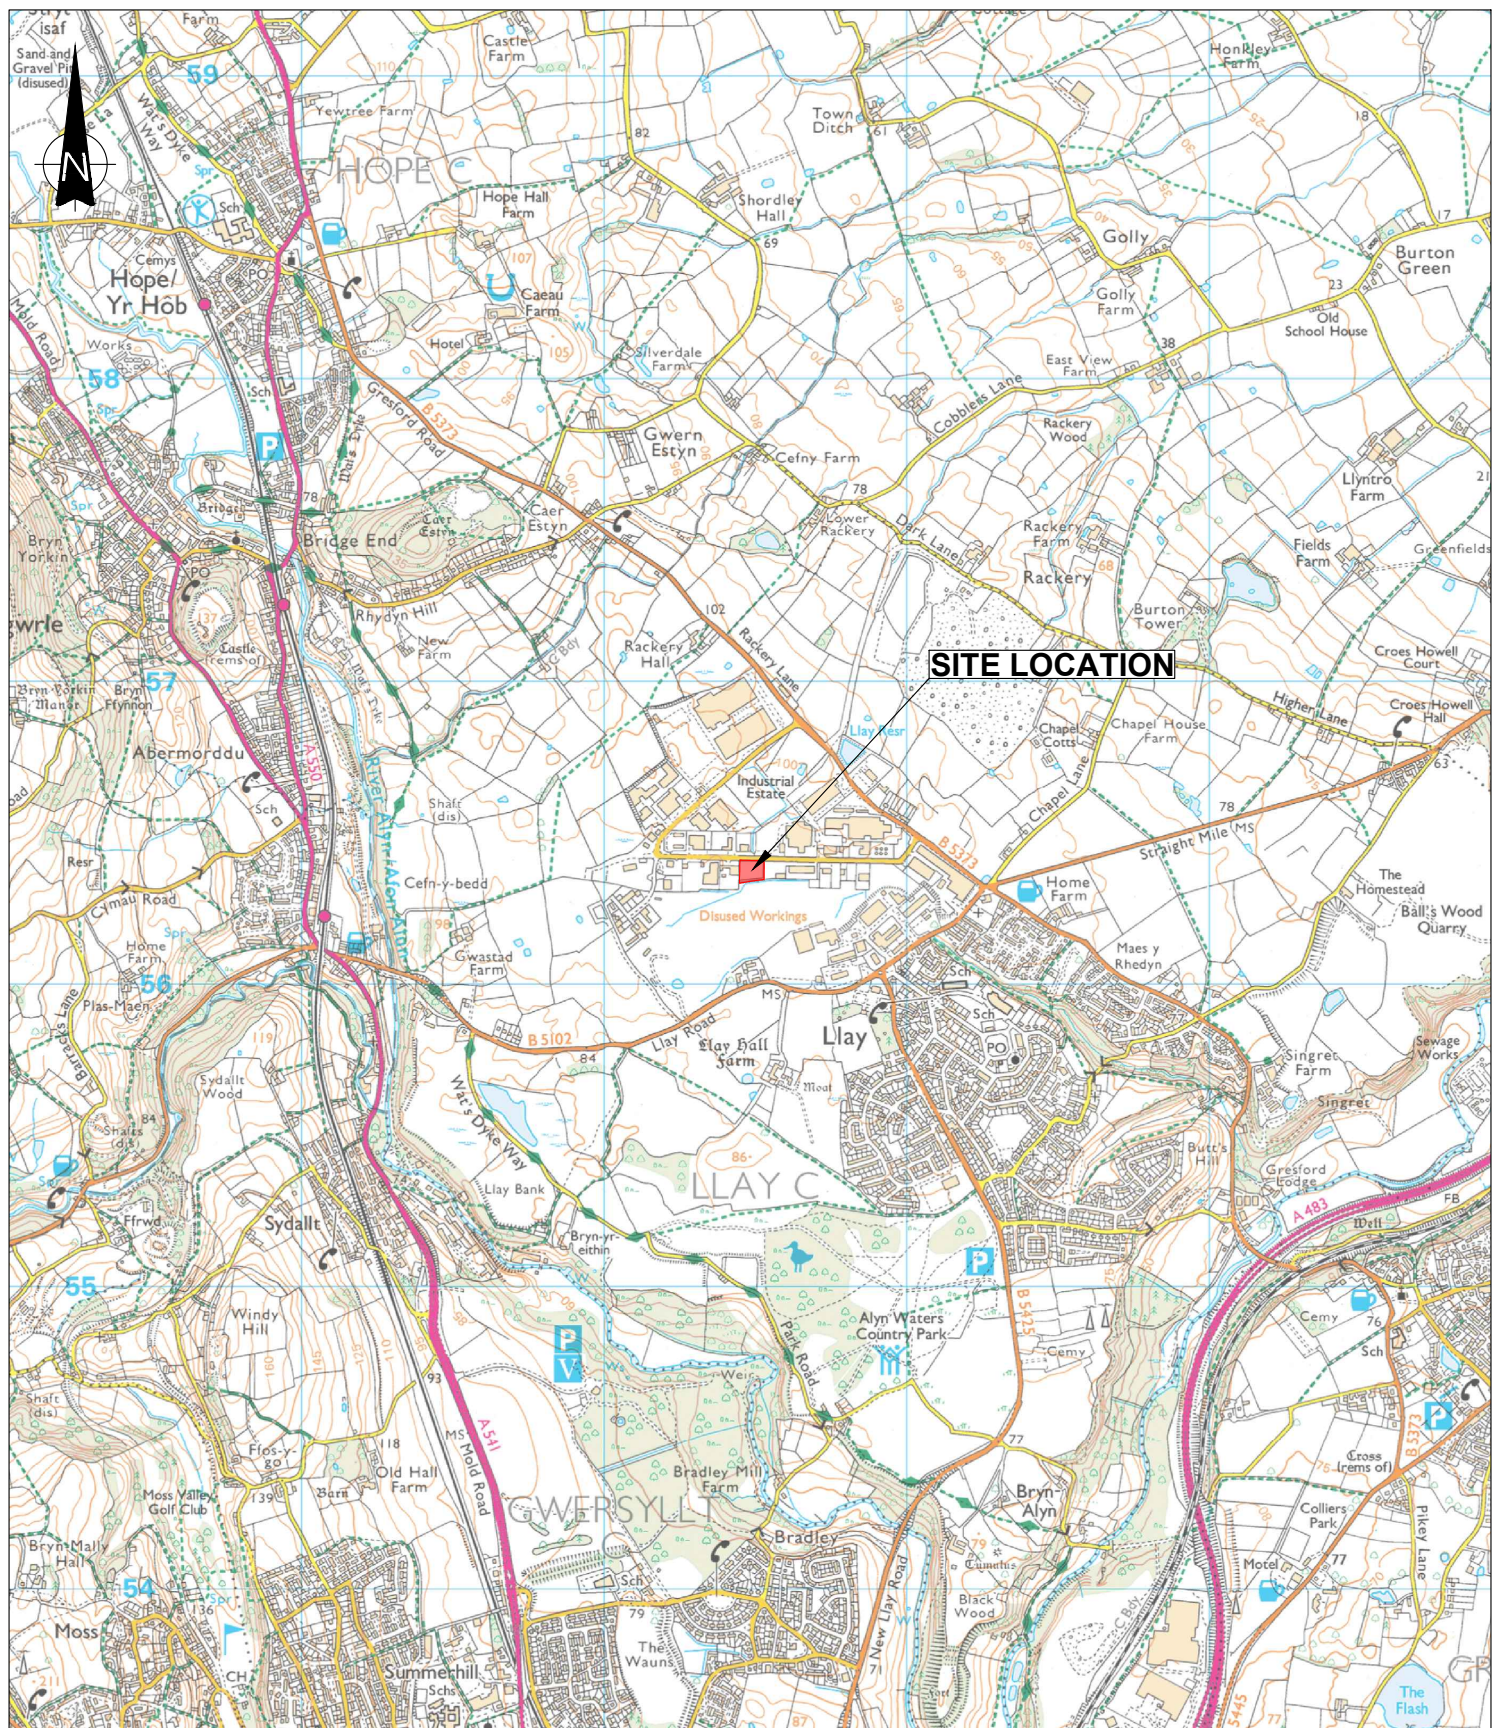

REPRODUCED FROM ORDNANCE SURVEY SUPERPLAN DATA WITH THE PERMISSION OF THE CONTROLLER OF HER MAJESTY'S STATIONARY OFFICE, CROWN COPYRIGHT. ALL RIGHTS RESERVED. LICENCE NUMBER: 10001998

JOB TITLE

MINERS ROAD RESERVE POWER PLANT

DRAWING TITLE

SITE LOCATION PLAN

THIS INFORMATION IS CONFIDENTIAL AND THE PROPERTY OF SIRIUS. IT IS RELEASED ON CONDITION THAT NONE OF THE INFORMATION SHALL BE DISCLOSED TO ANY THIRD PARTY OR REPRODUCED IN WHOLE OR PART WITHOUT THE PRIOR CONSENT IN WRITING OF SIRIUS.

REV	DESCRIPTION	DATE	BY
1			
DRAWN	DATE	APPROVED	DATE
S.T	9/11/2017	J.B	9/11/2017
SCALE	SHEET	DRAWING NUMBER	REVISION
1:25,000	A4P	SRE1065/17/01	0