



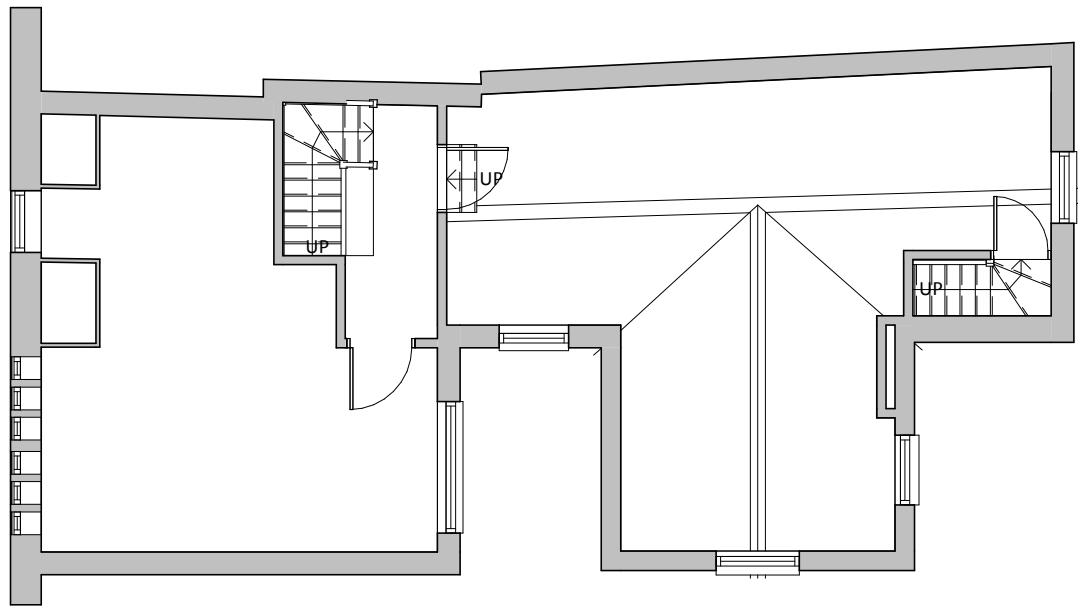


03 - THIRD FLOOR

SCALE: 1 : 100

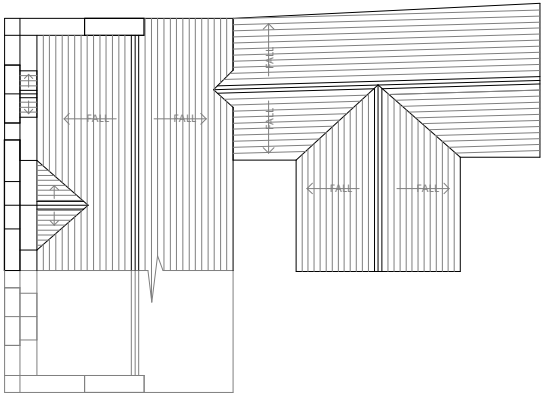


04 - ROOF PLAN

SCALE: 1 : 200

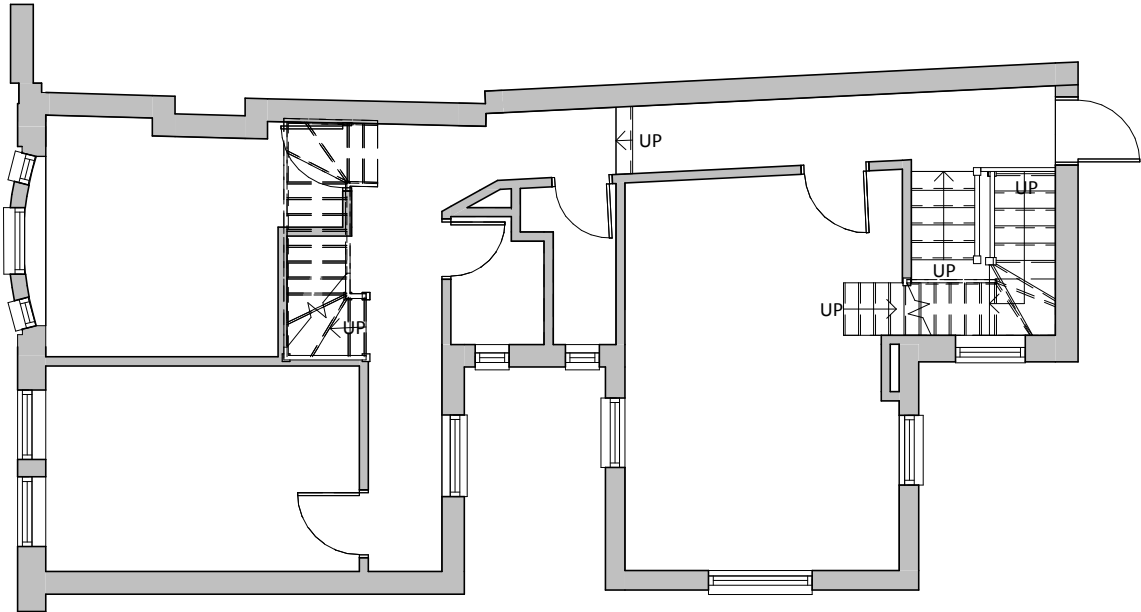


02 - SECOND FLOOR

SCALE: 1 : 100

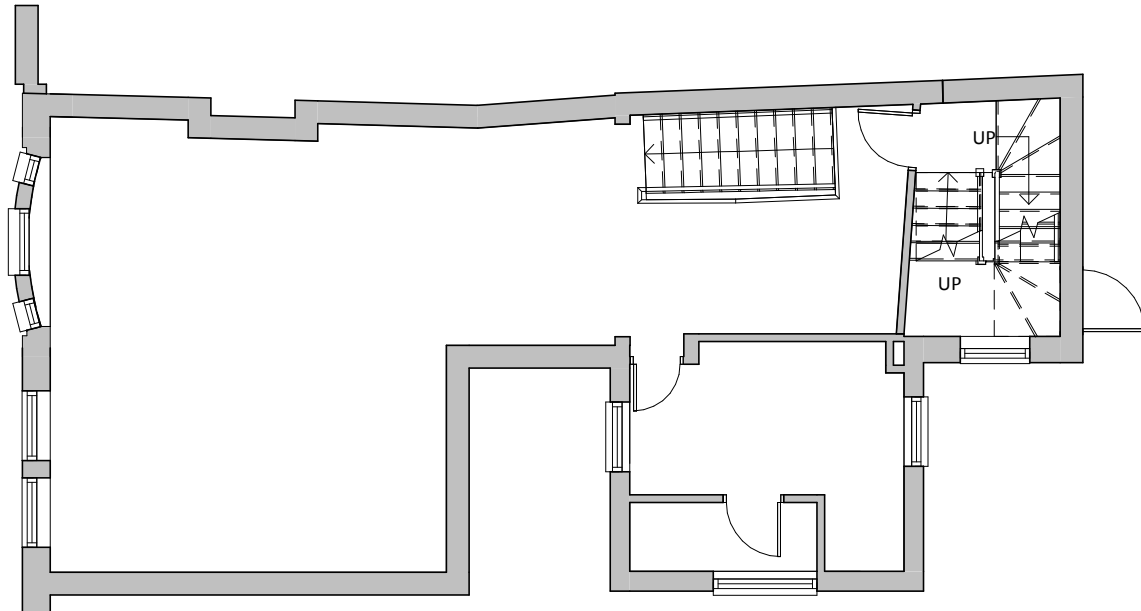


01 - FIRST FLOOR

SCALE: 1 : 100

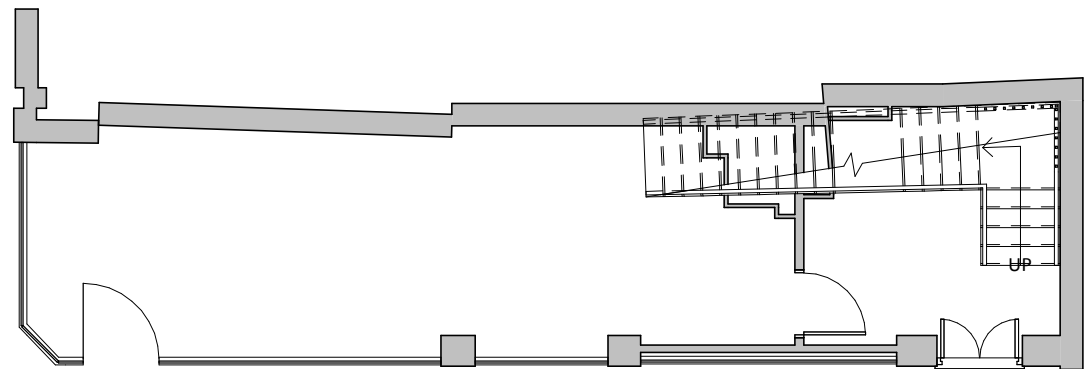

00 - GROUND FLOOR

SCALE: 1 : 100

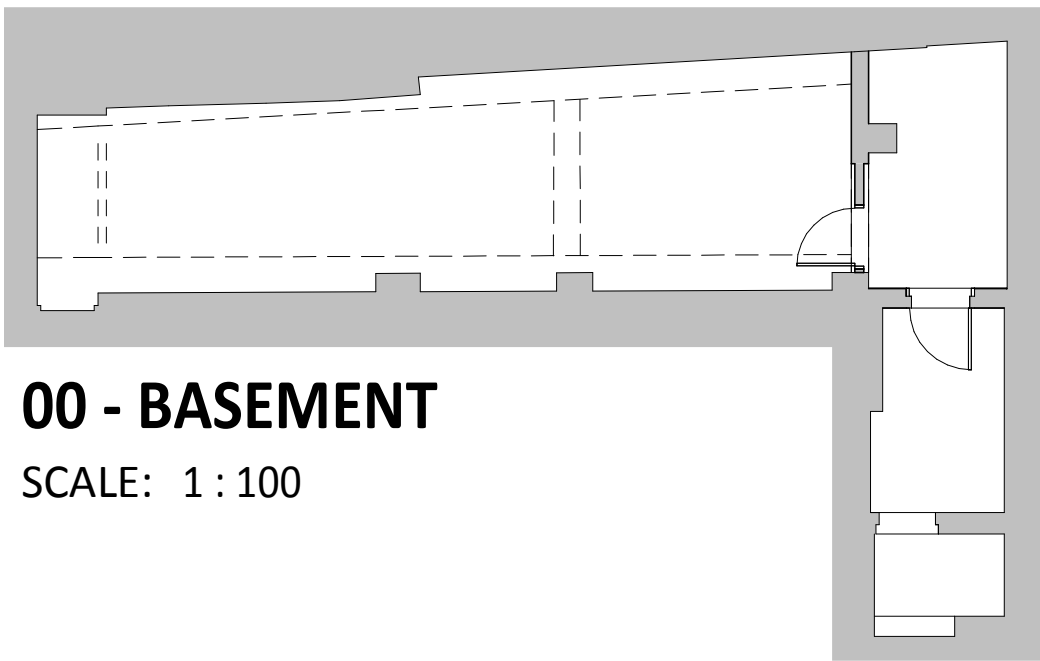

00 - BASEMENT

SCALE: 1 : 100

REV	DESCRIPTION	DATE	BY

THIS DRAWING IS THE COPYRIGHT OF AINSLEY GOMMON ARCHITECTS.
CHECK ALL DIMENSIONS ON SITE. DISCREPANCIES TO BE NOTIFIED TO ARCHITECT.
ELEMENTS OF STRUCTURE SHOWN ARE INDICATIVE AND FOR GUIDANCE.
FINAL DESIGN TO BE AS STRUCTURAL ENGINEERS DETAILS AND SPECIFICATION.

PROJECT
58 HOPE STREET, WREXHAM
for JULIE ROWLANDS AND DERI ROWLANDS

DRAWING TITLE
EXISTING FLOOR PLANS

SCALE As indicated @A2	DATE OCT 21	DRAWN NM	CHECKED TM
DRAWING STATUS	PLANNING		
JOB No	DRAWING No	REVISION	
2142	003		

AG | **A** **AINSLEY GOMMON ARCHITECTS**
1 PRICE STREET, HAMILTON SQUARE, BIRKENHEAD, MERSEYSIDE, CH41 6JN
Tel: 0151 647 5511 | birkenhead@agarchitects.co.uk | www.agarchitects.co.uk