
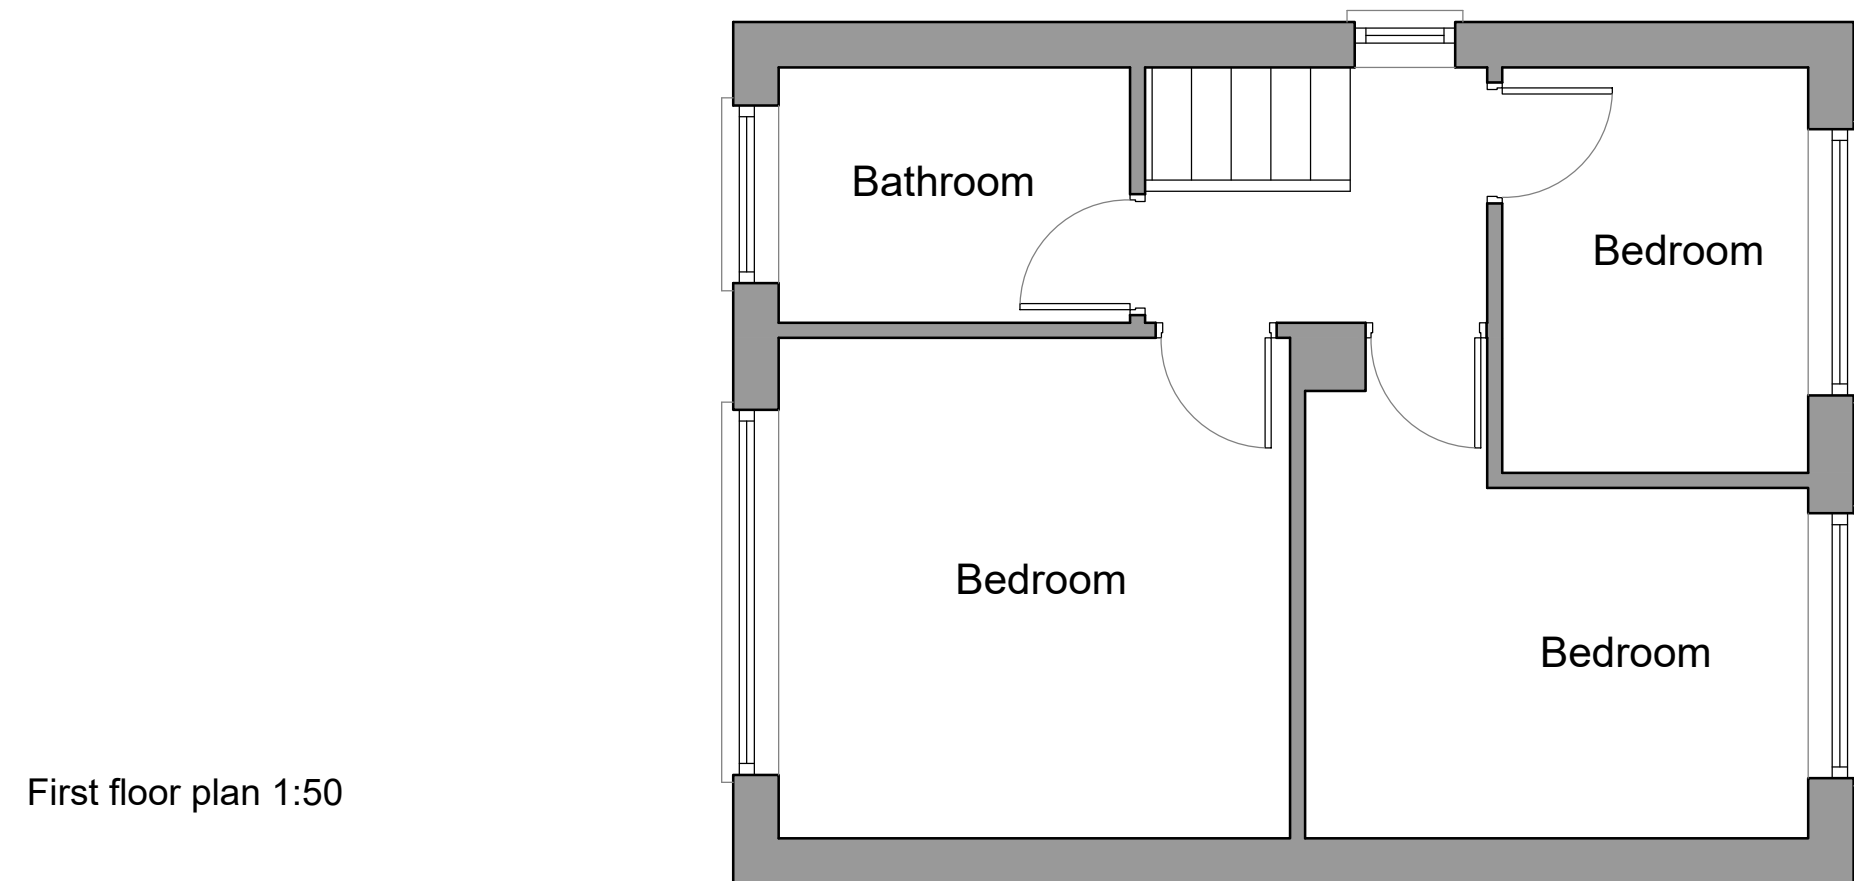


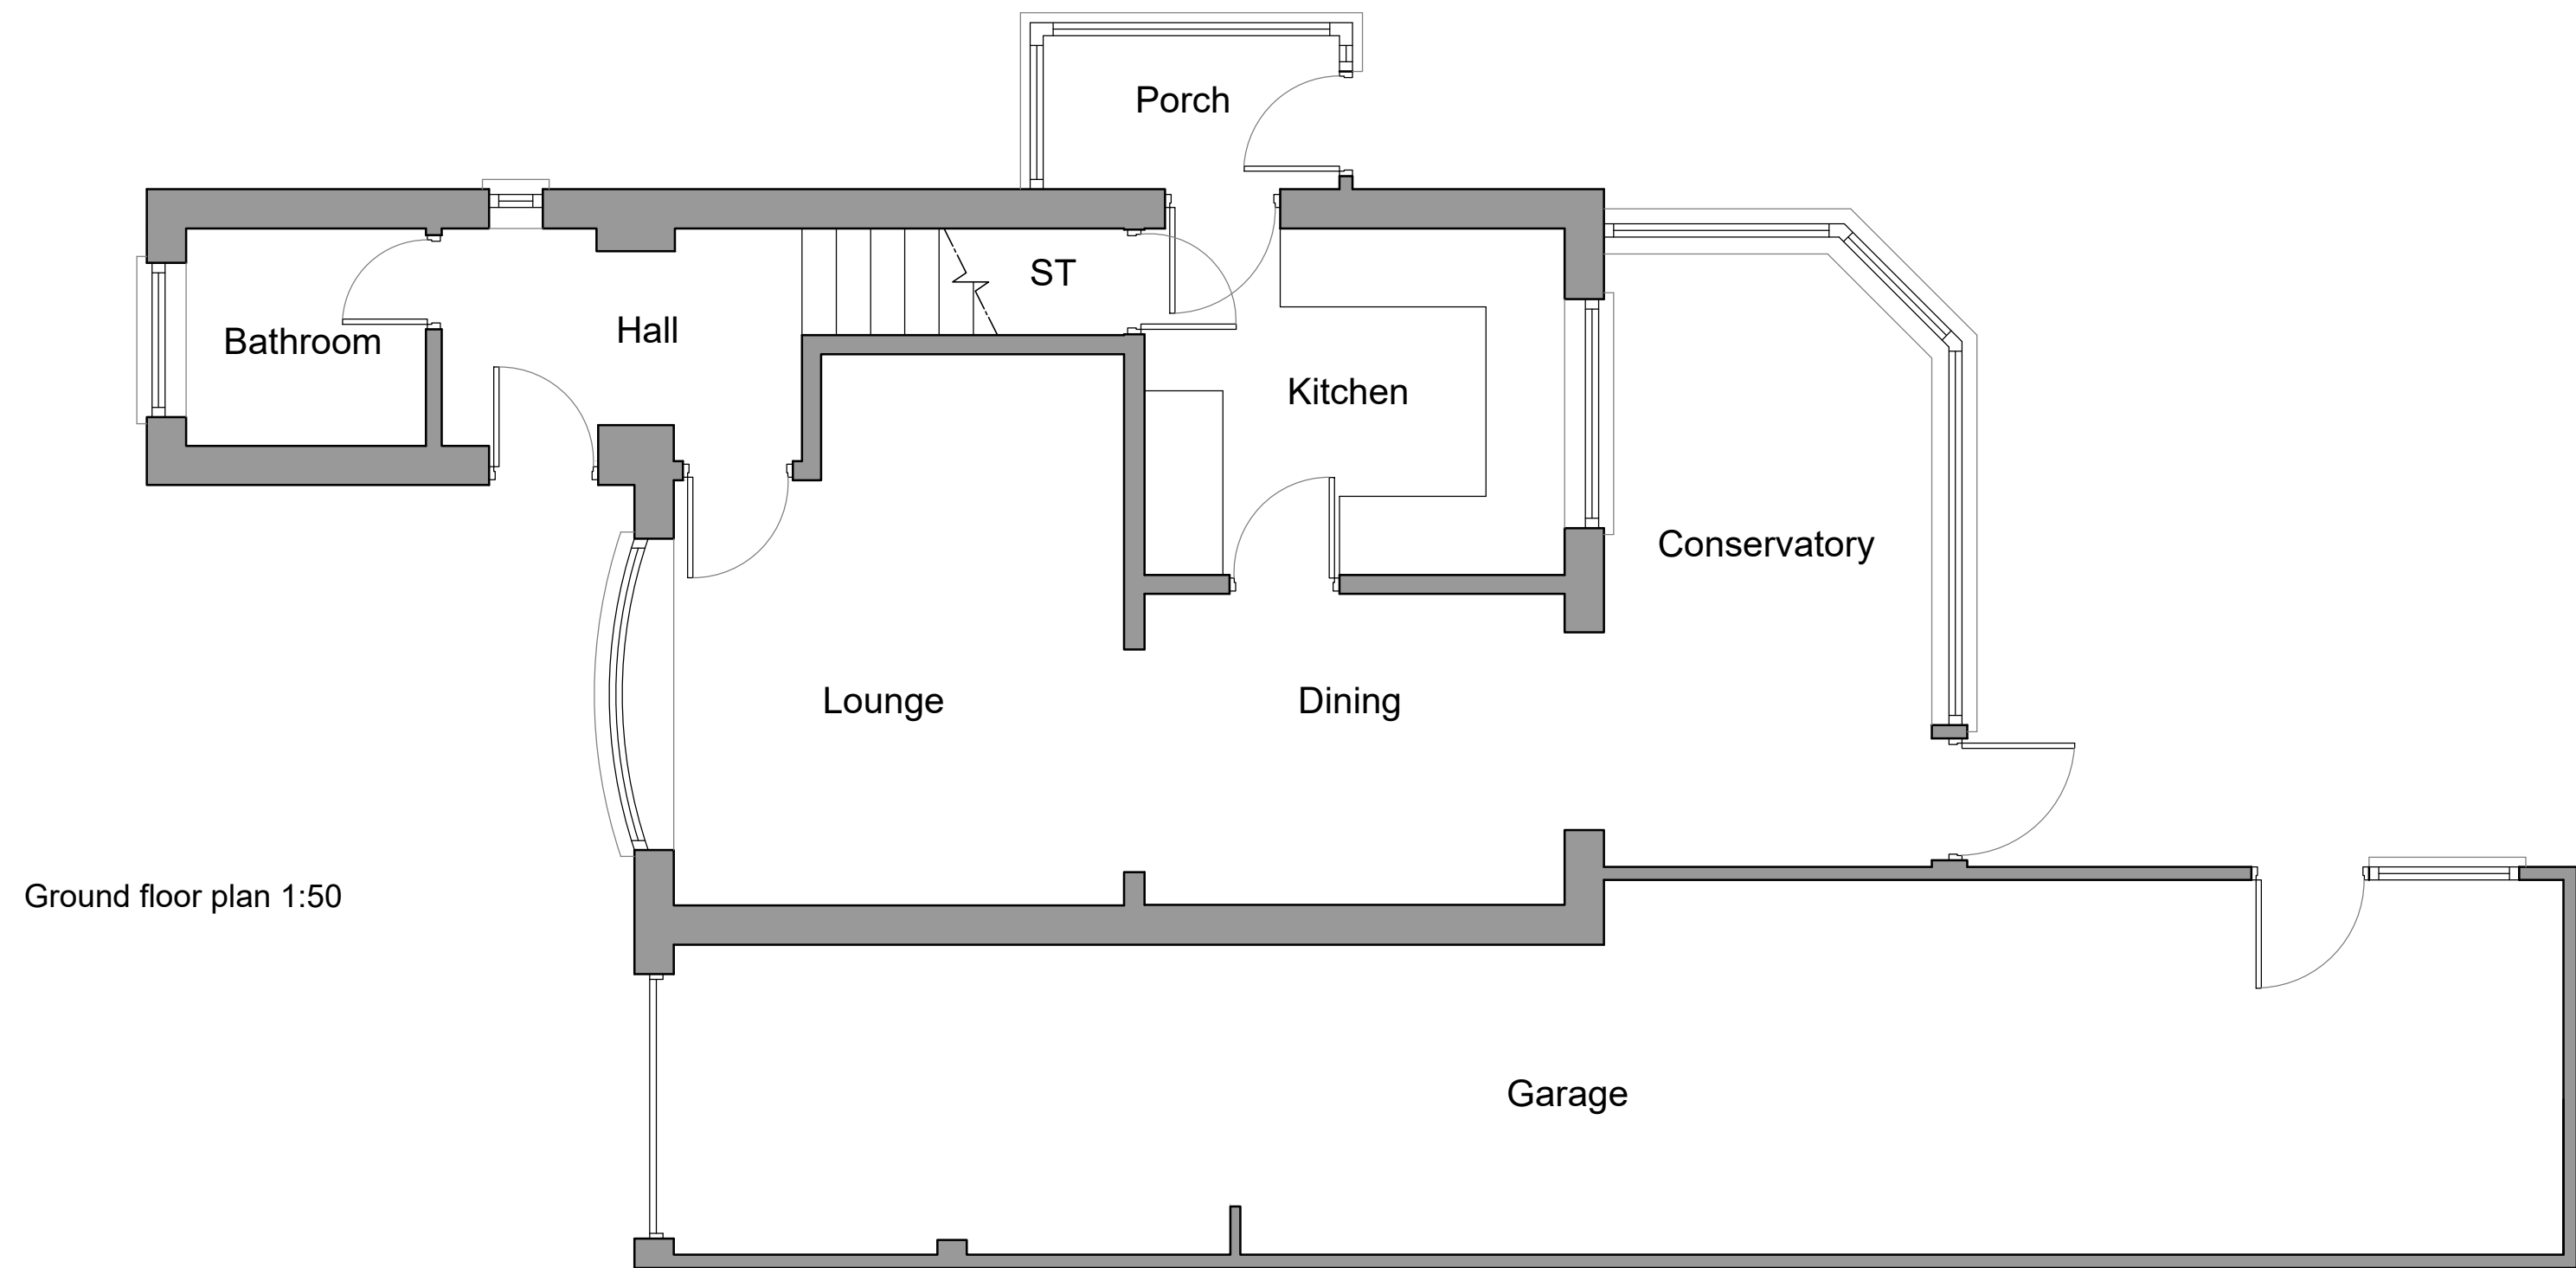

Project; 8 Friars Court, Bangor On Dee, Wrexham, LL13 0AT	
Title; Existing Floor Plans	Scale (A2); 1:100
Dwg No; FC/PD/01	Date; September 2021
Revision;	