


EXISTING EAST ELEVATION

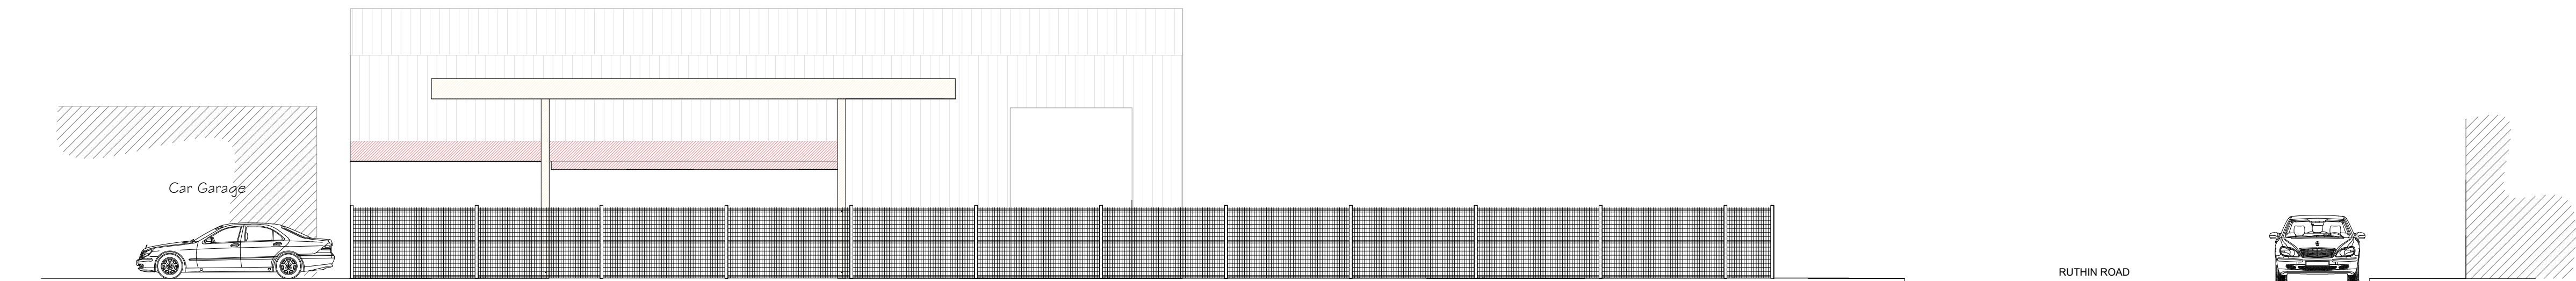

PROPOSED EAST ELEVATION

Client SPEEDY	Rev	Description	Date	By	Chkd
Project Title SPEEDY RUTHIN RD WREXHAM	BWP CONSTRUCTION AND PROPERTY CONSULTANTS		BWP CONSULTANTS 6 HEWITT STREET MANCHESTER M15 4GB T +44 (0) 161 236 8133 www.bwpconsultants.co.uk		
Scale 1:100 @A3	Description EAST ELEVATIONS REVISION 1		Job SP146		
Date OCT	By JW	Checked PJ	DO NOT SCALE THIS DRAWING. CHECK ALL DIMENSIONS ON SITE		
			Dwg 01	Rev	