
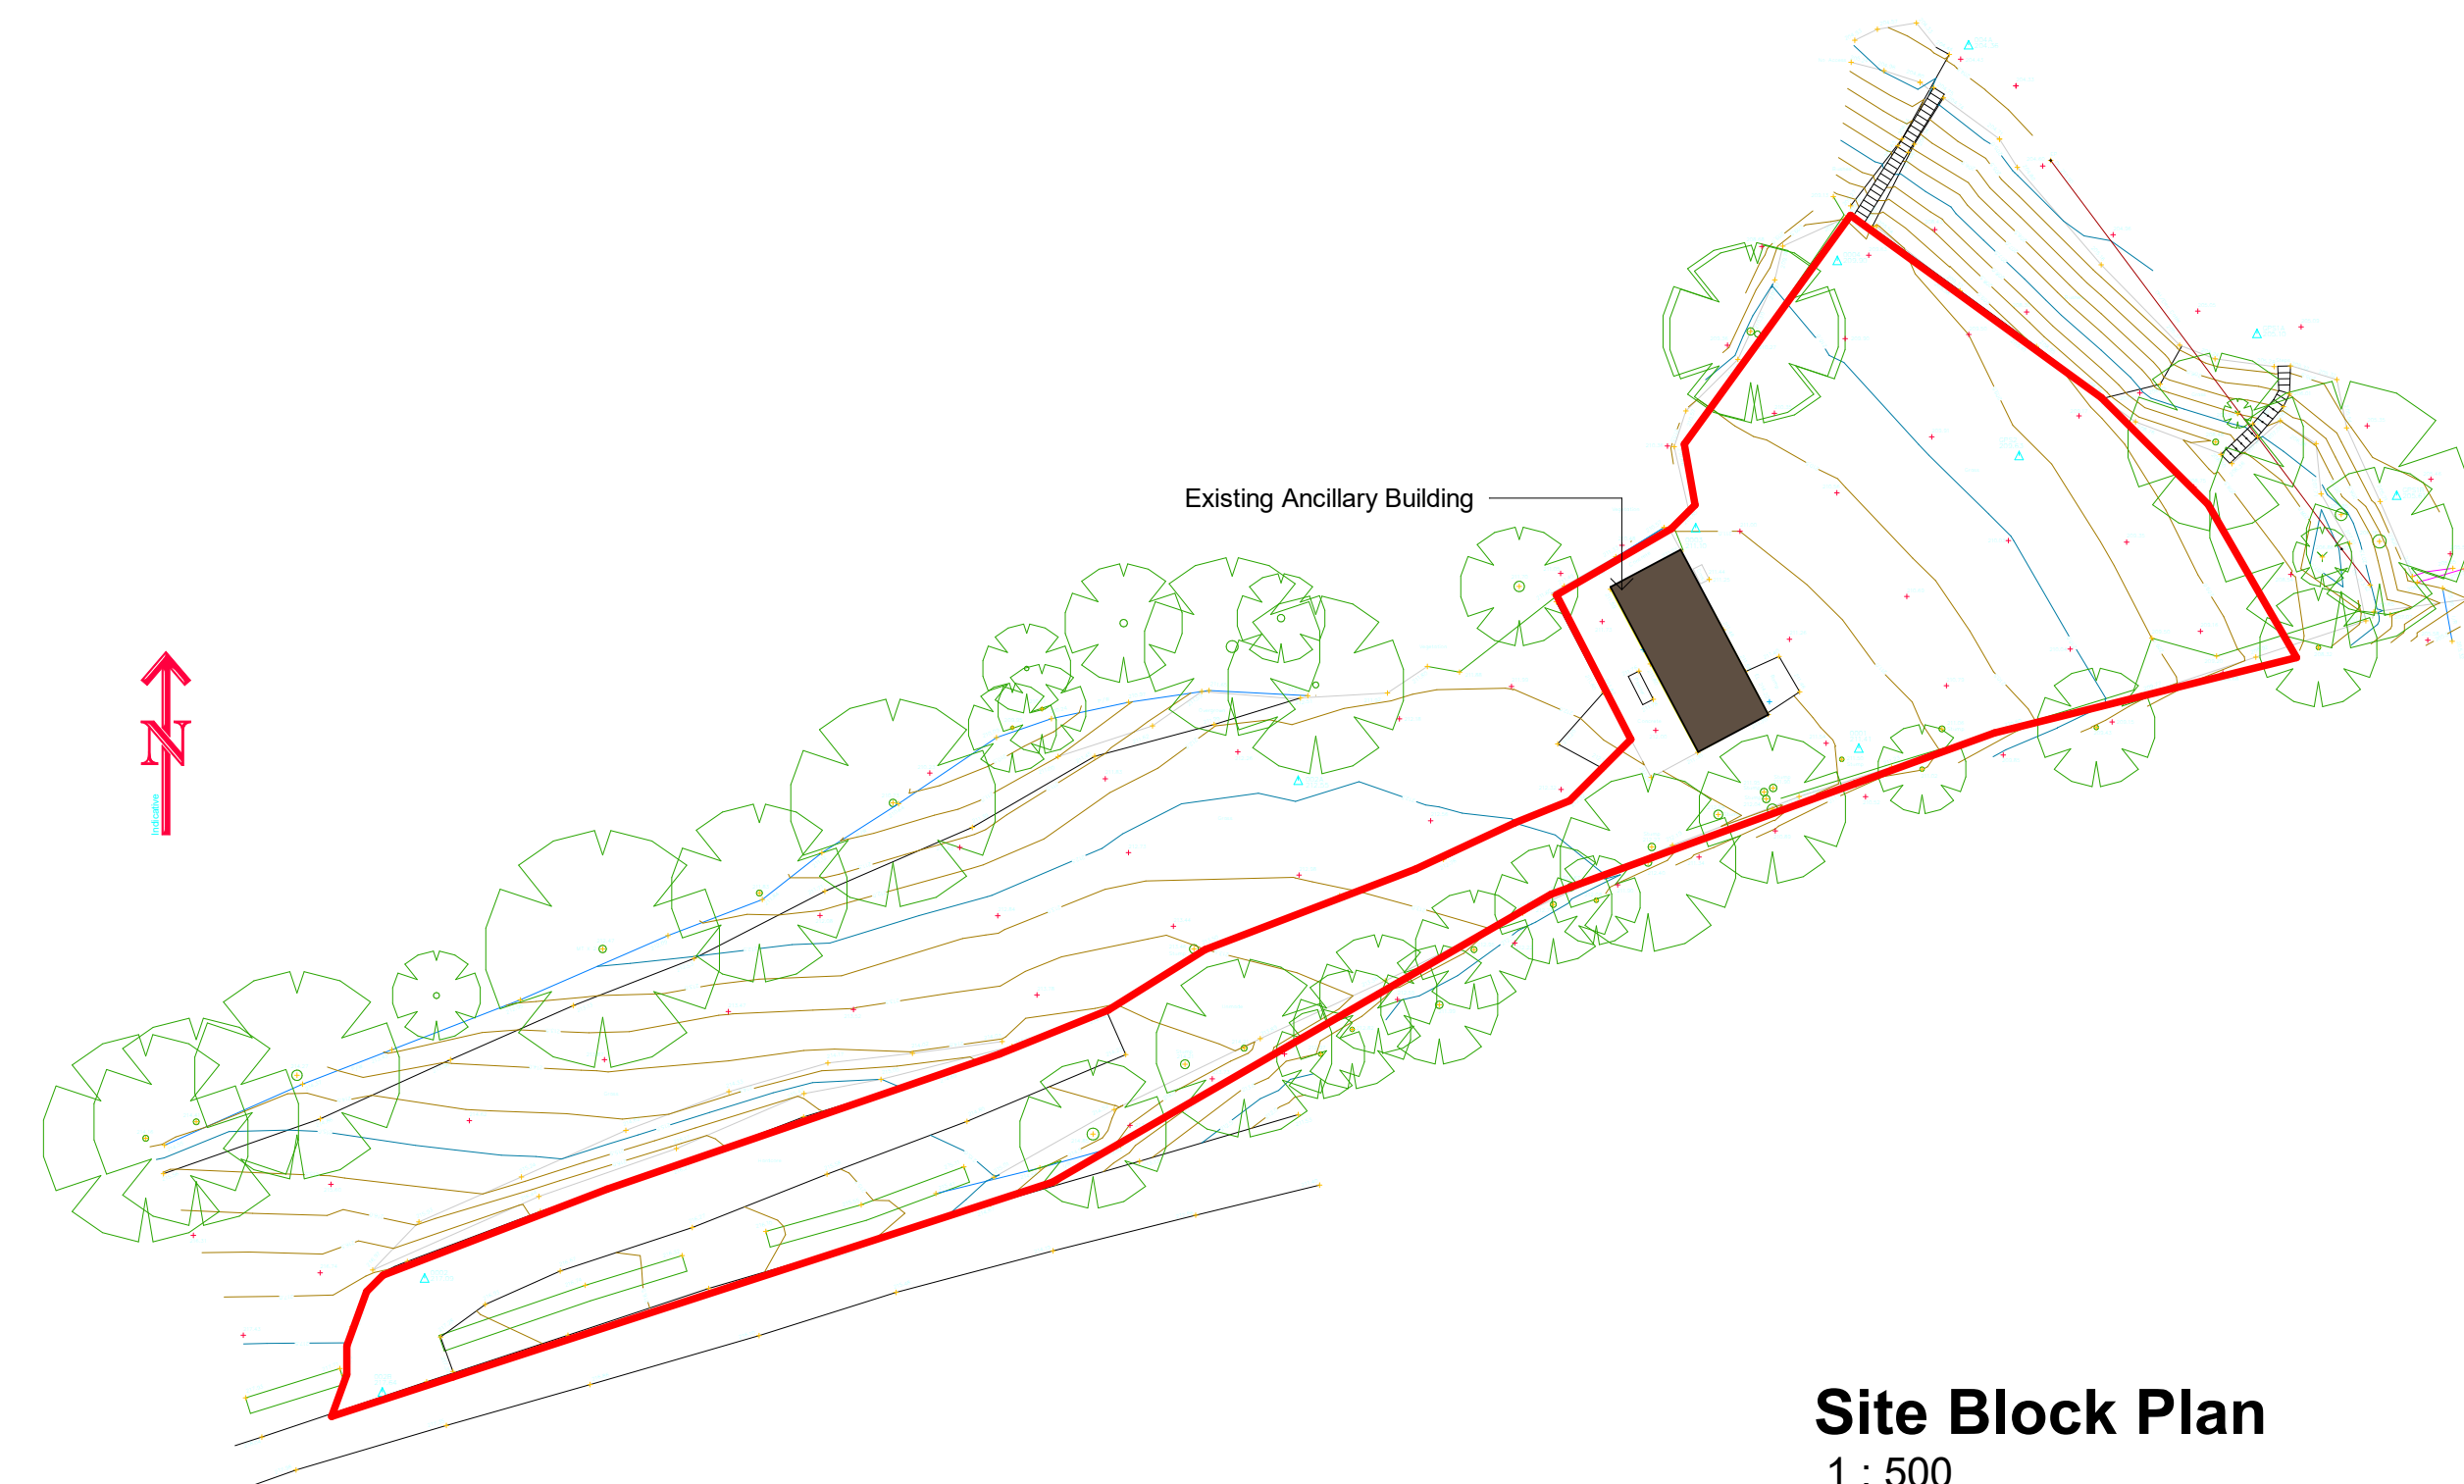
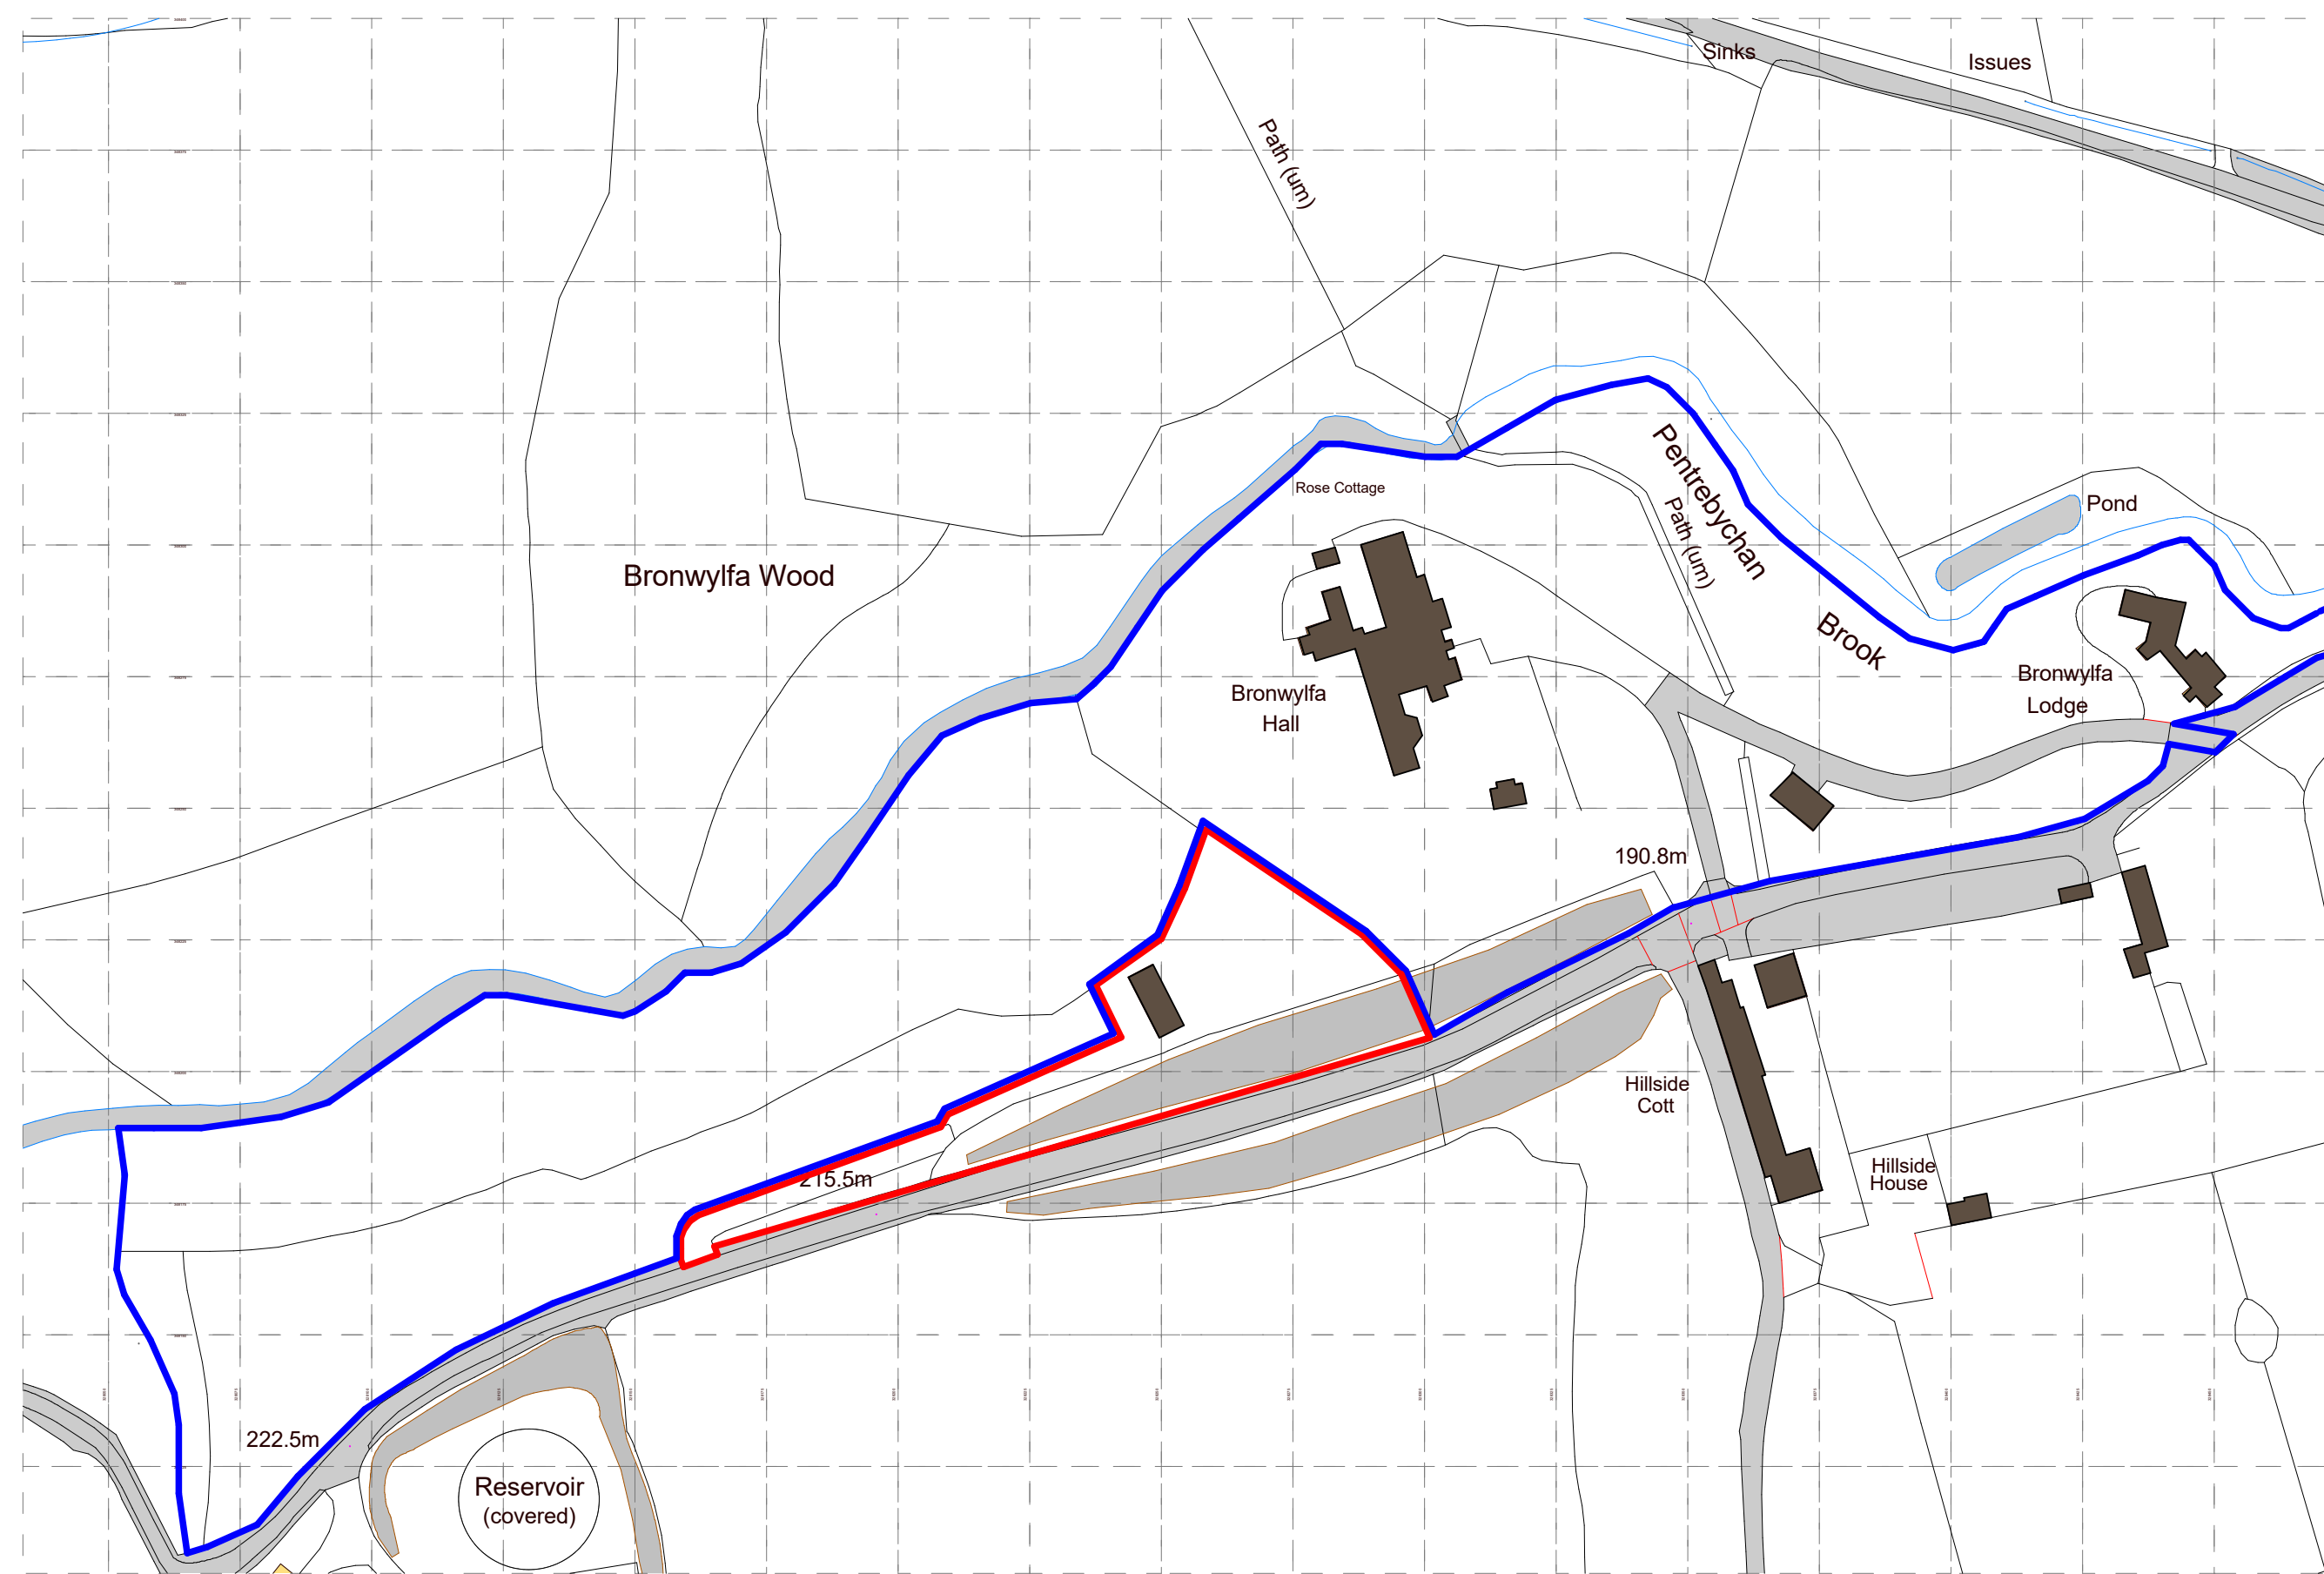
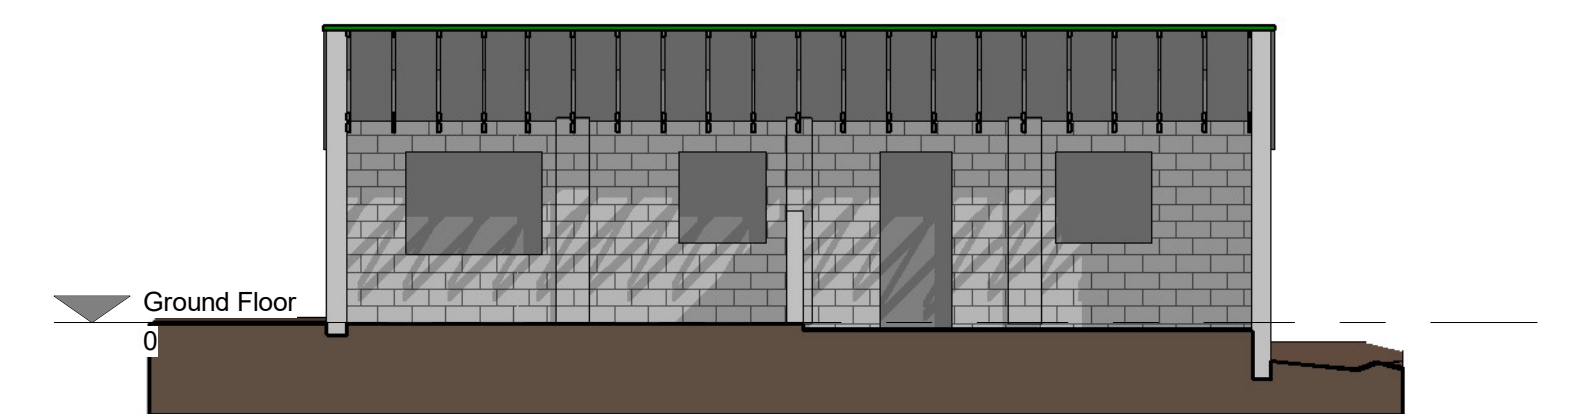
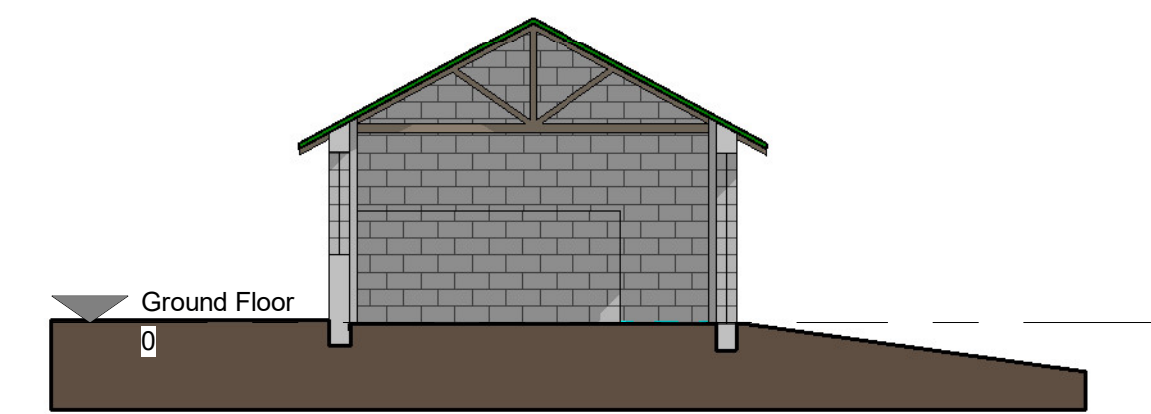
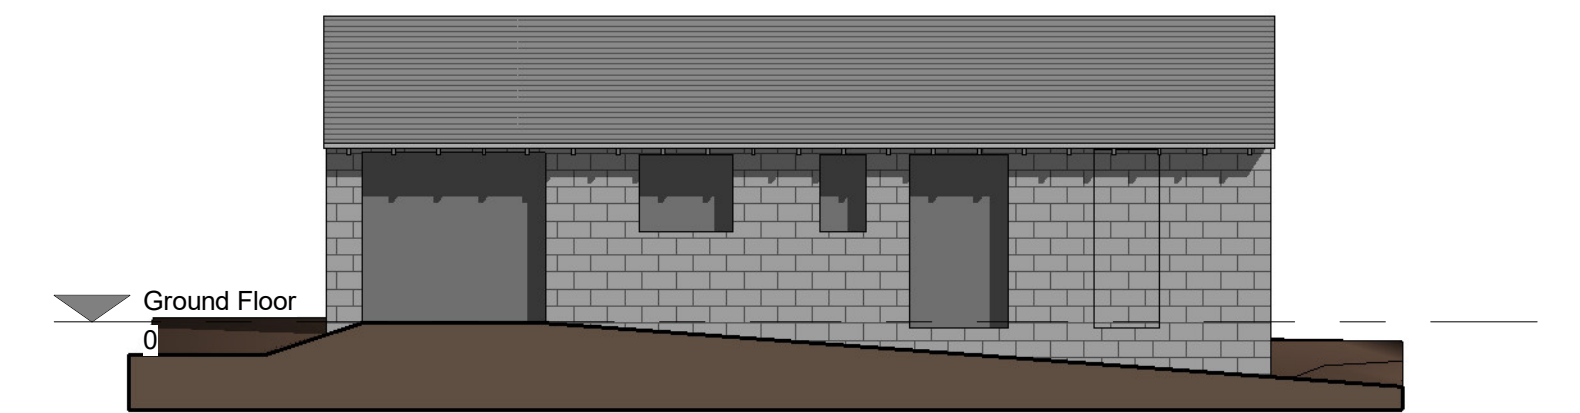
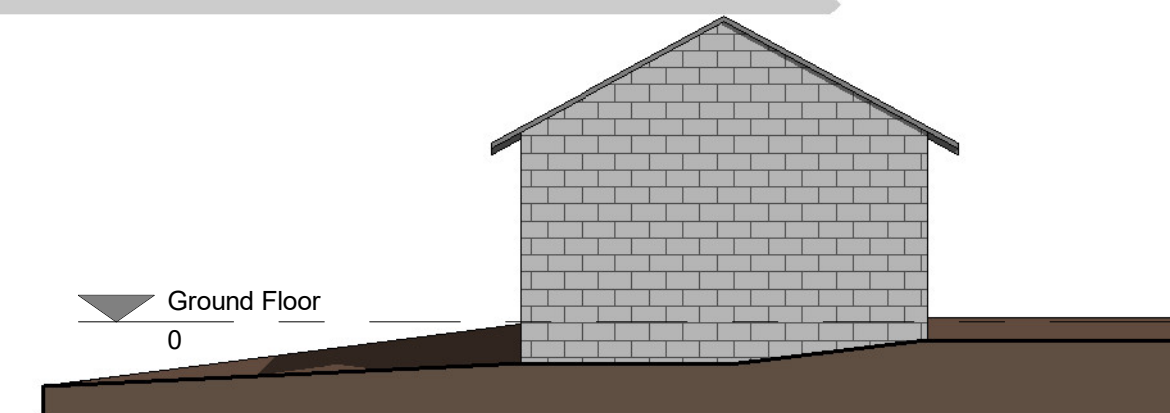
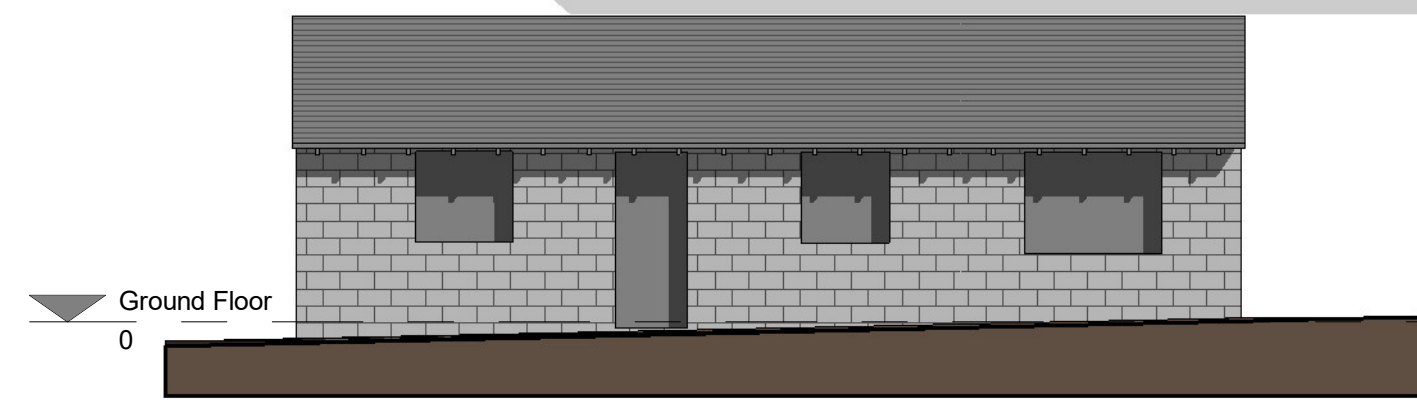
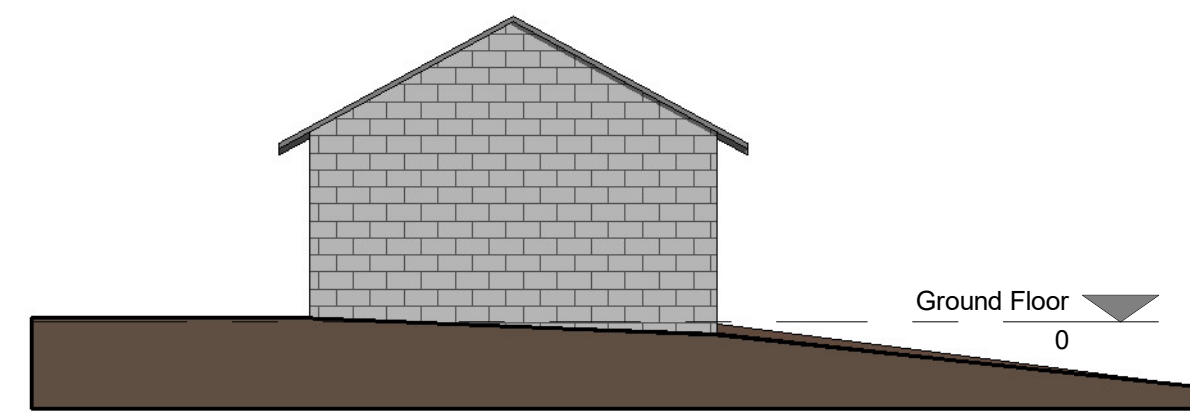
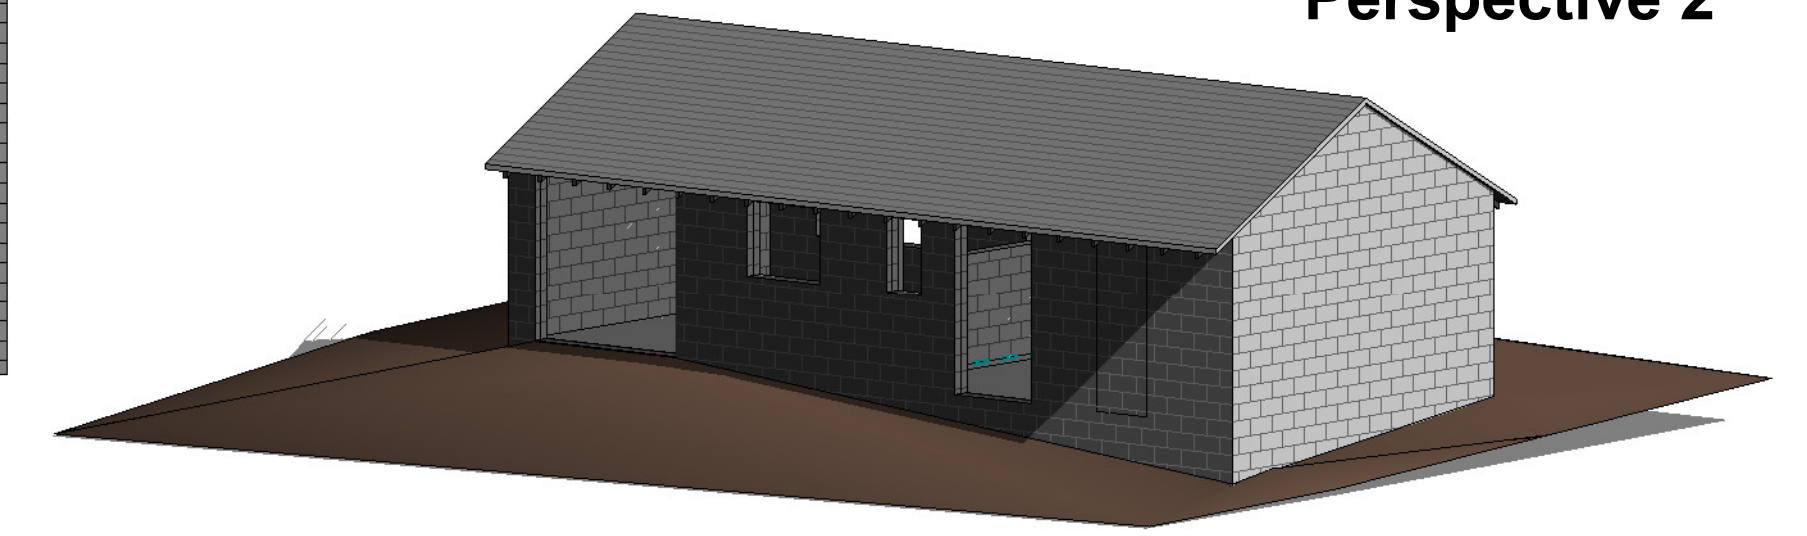
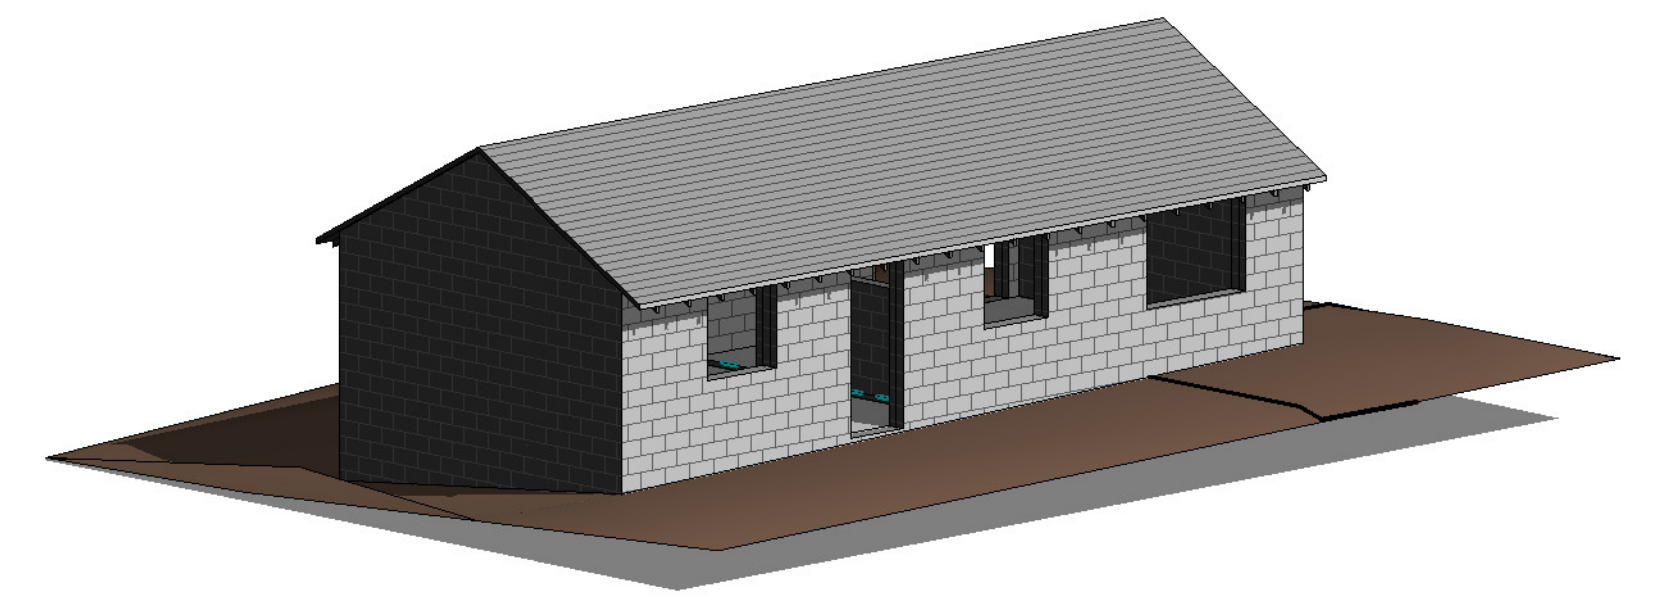
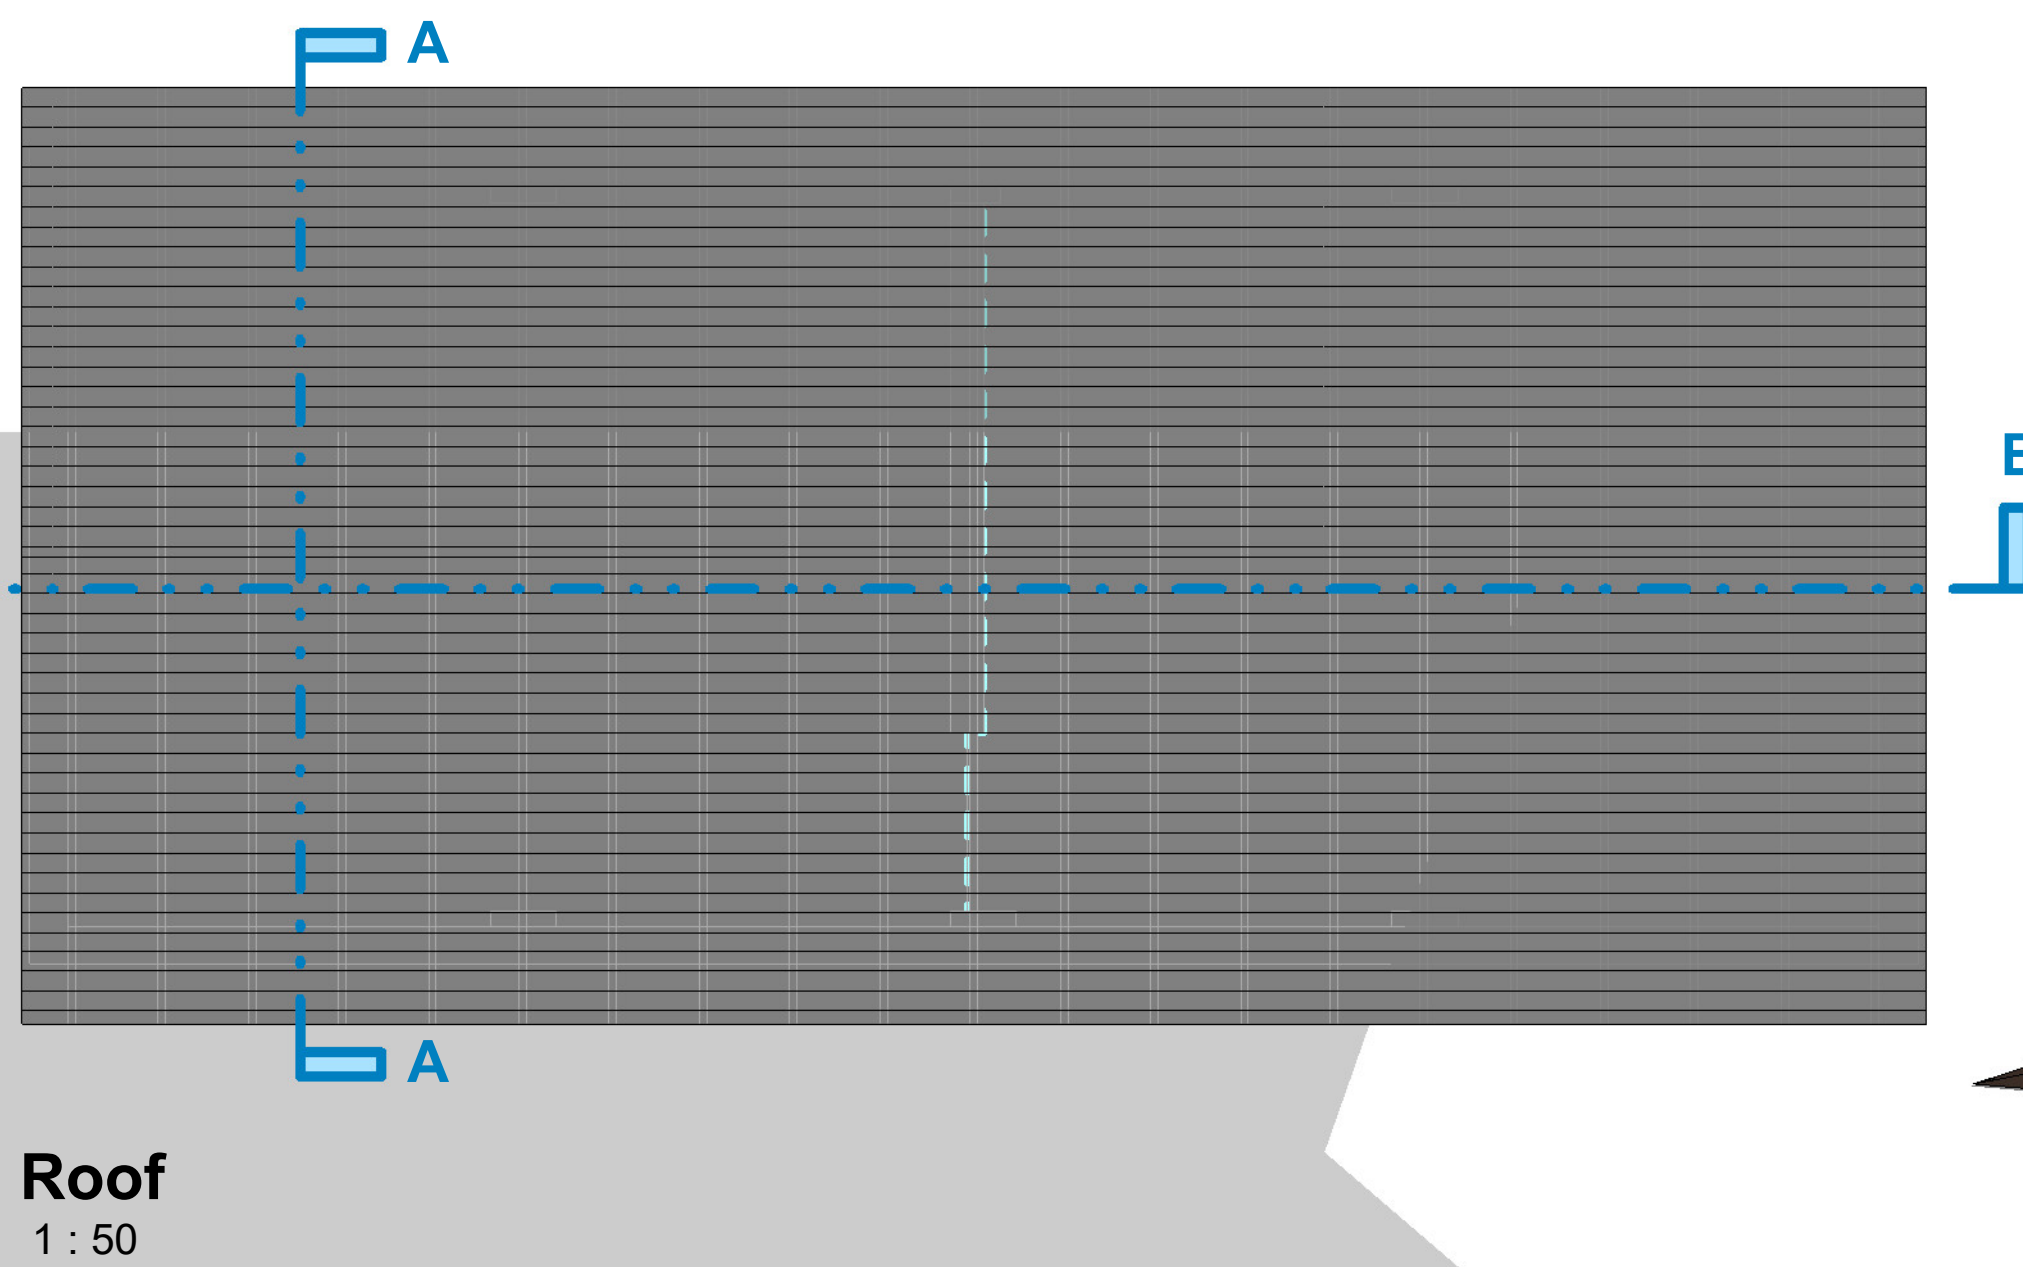


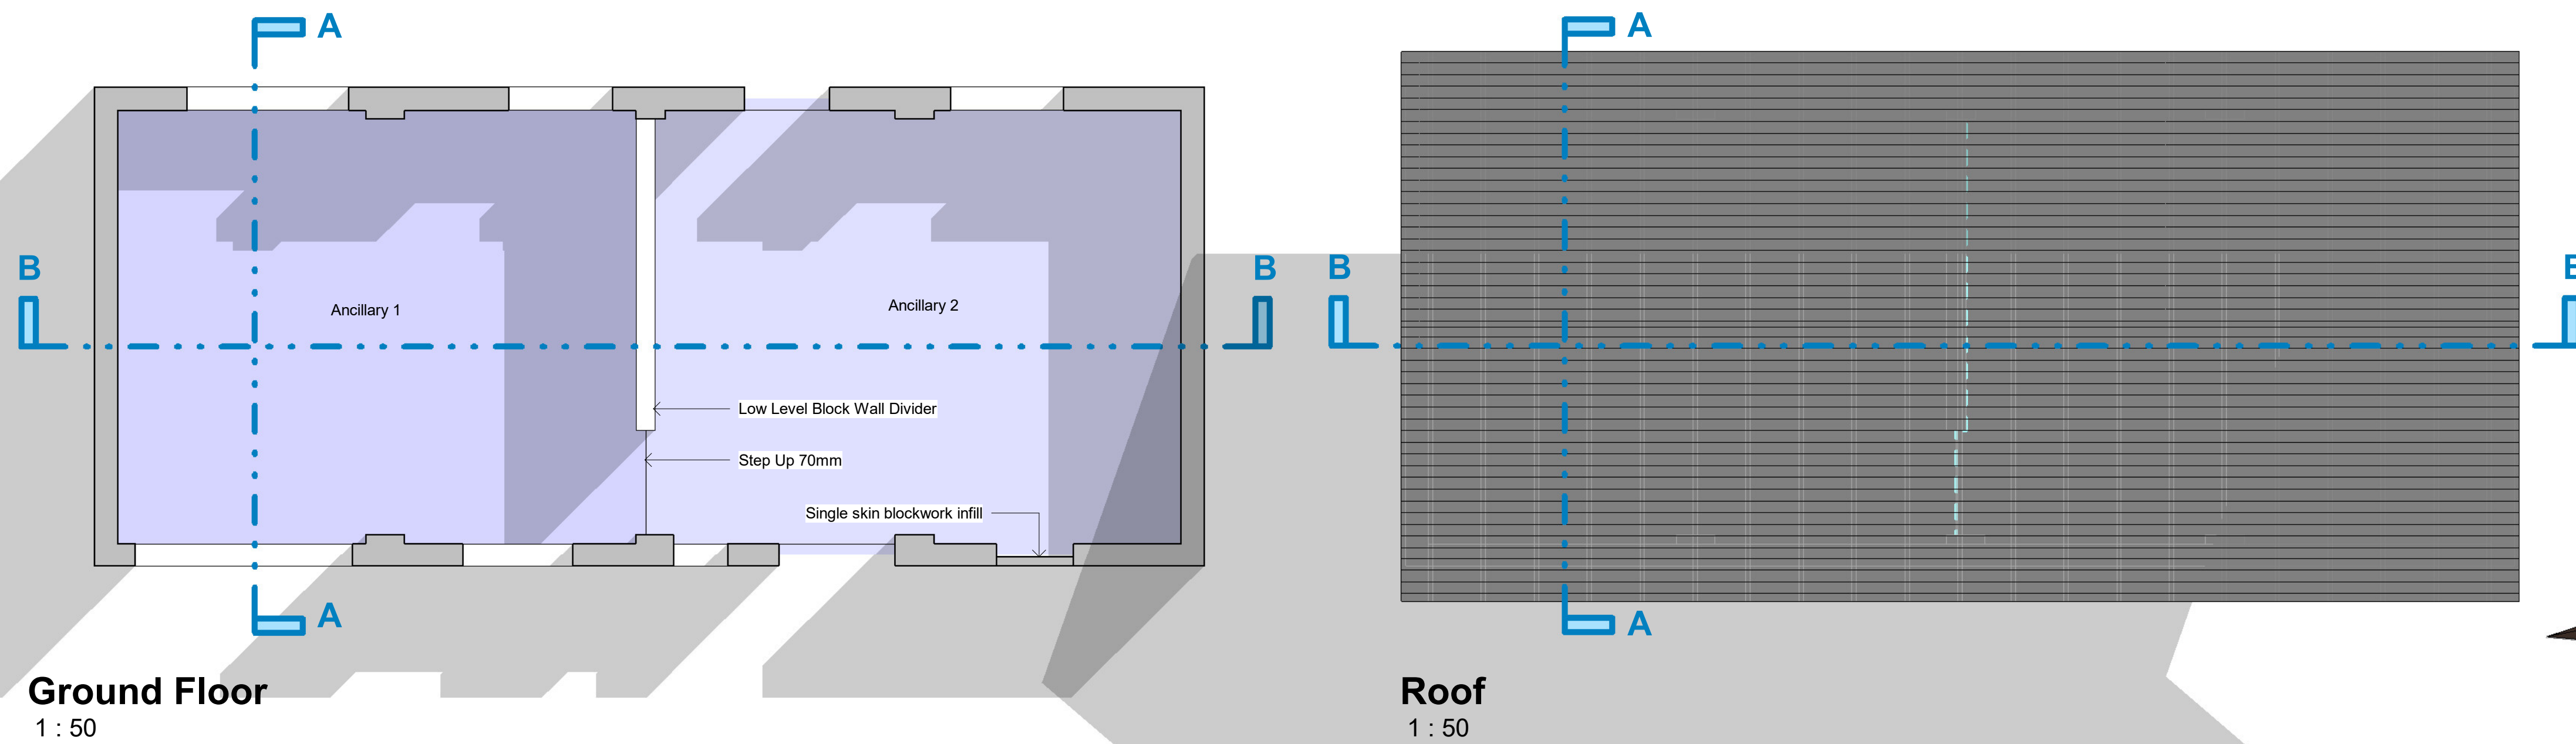

Rev	Date	By	Description	Appd
				Tier Consult Ltd. Richmond House Sandpiper Court Chester Business Park Chester, CH4 9QZ t: 01244 684900
T: 01244 684900		E: info@tieruk.com		www.tierconsult.co.uk
Client:				
Mr & Mrs Wantling				
Architect				
TIER CONSULT				
Project Title :				
Bronwylla Hall Residential Annex				
Drawing Title :				
Existing Location_Block Plan_Floor Plans and Elevations				
Scale at A1 : As Indicated	Drawn By : SM	Start Date : 02/08/21		
Project No :	Drawing Status :			
Drawing No :				
T_21_2444- 80-01				