


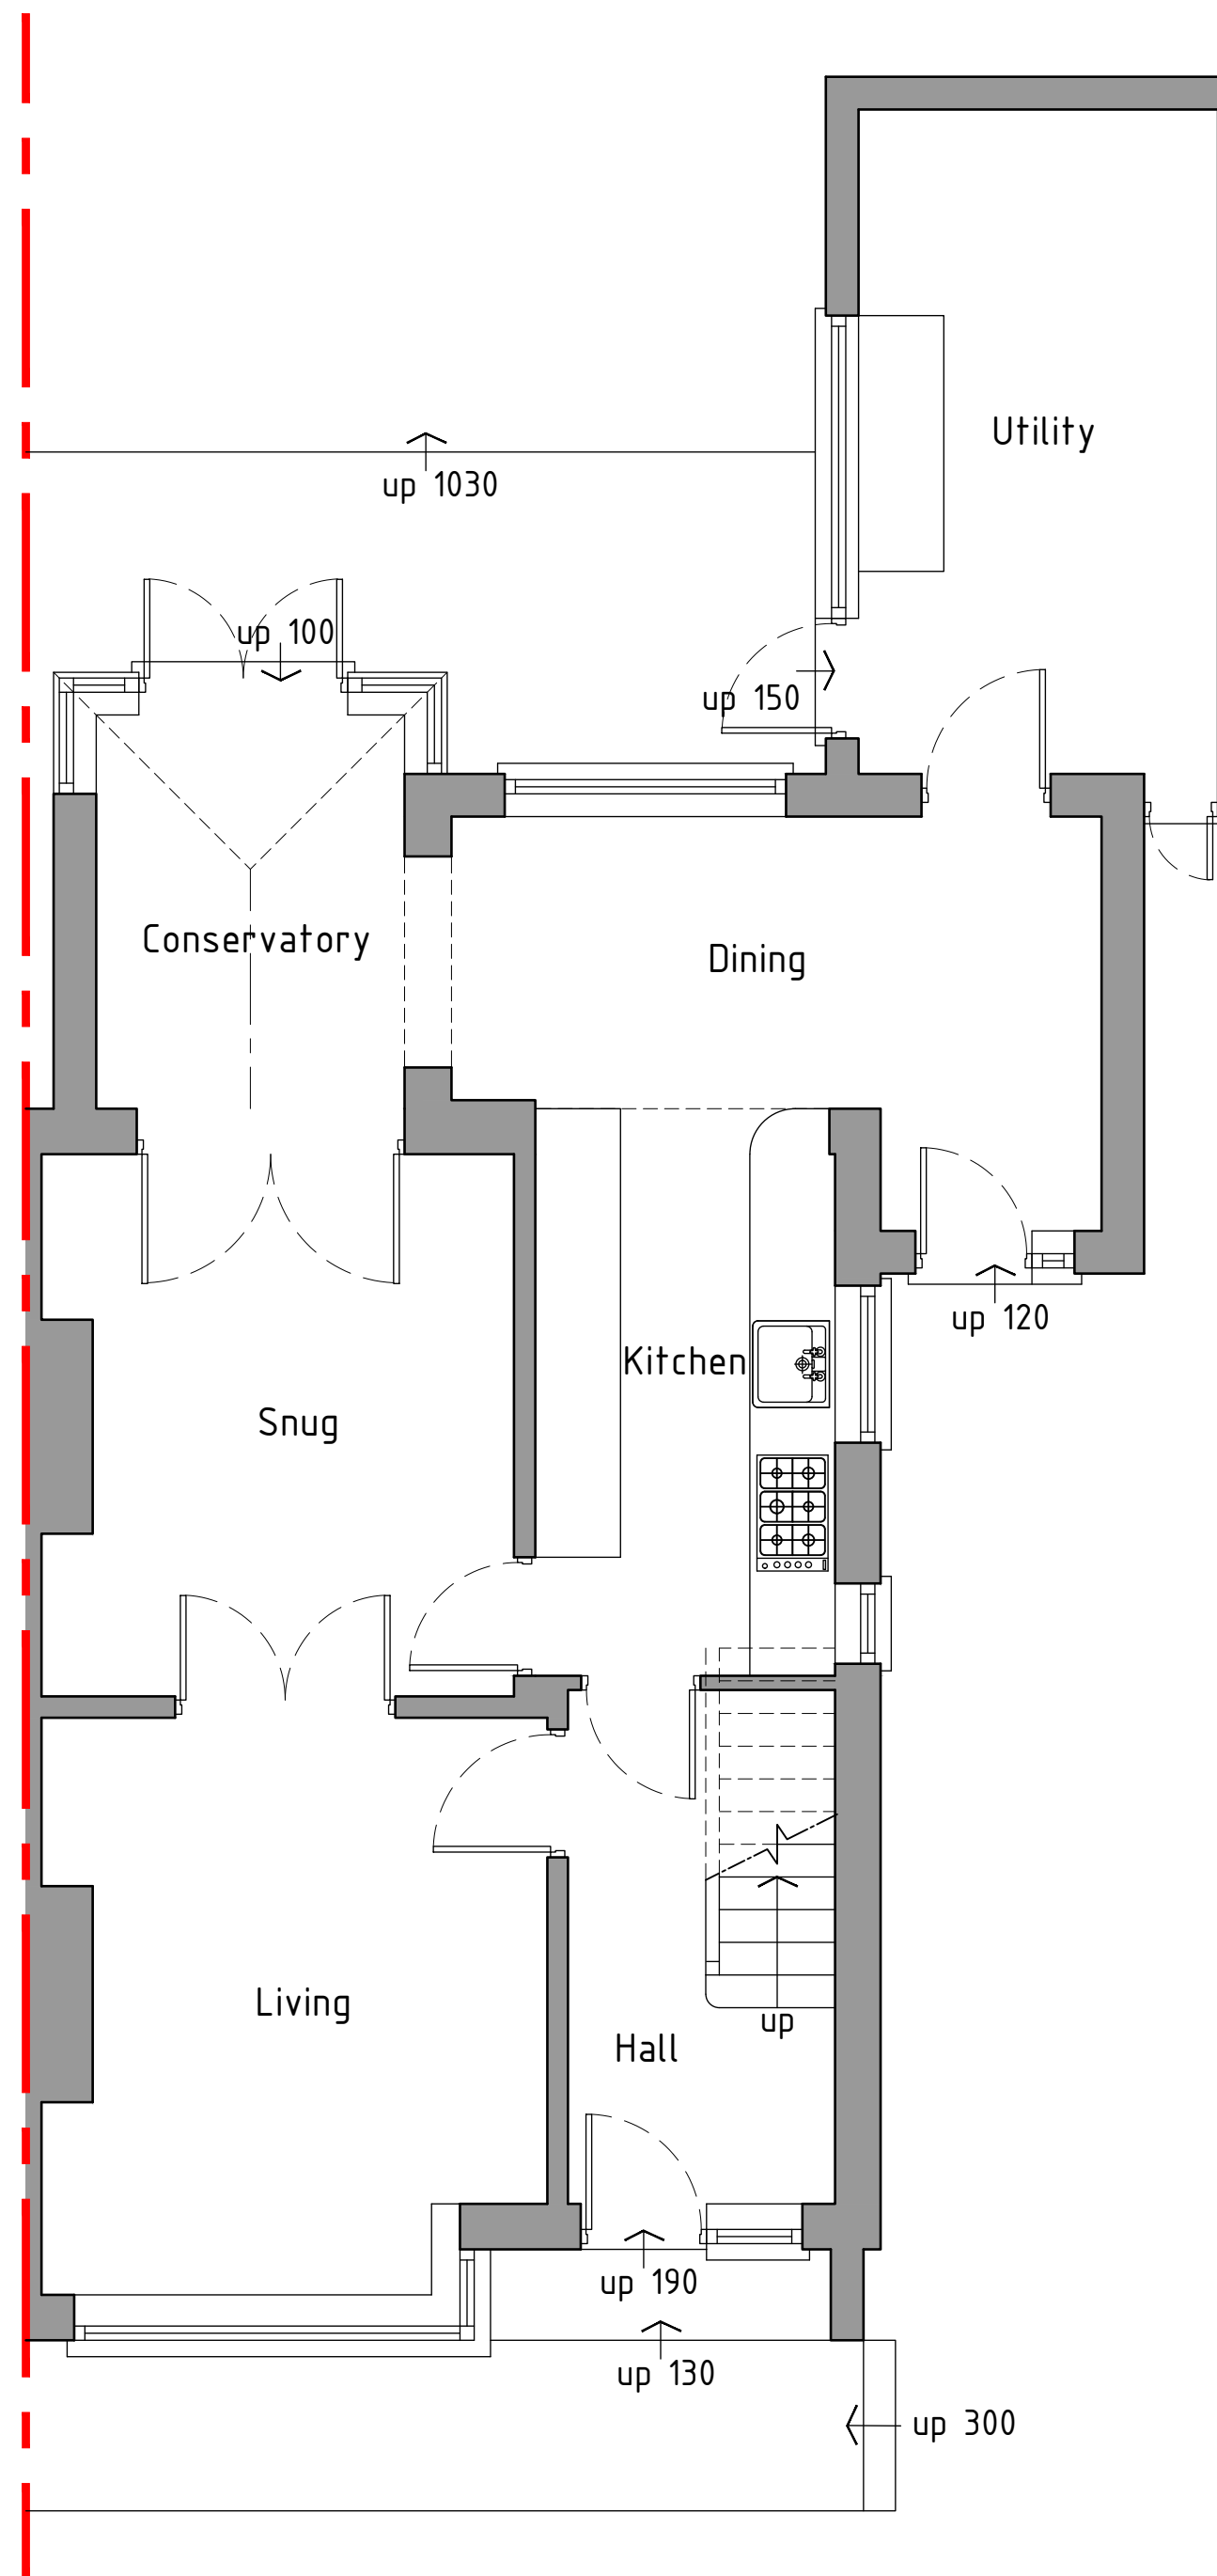


 


Ground floor plan 1:50

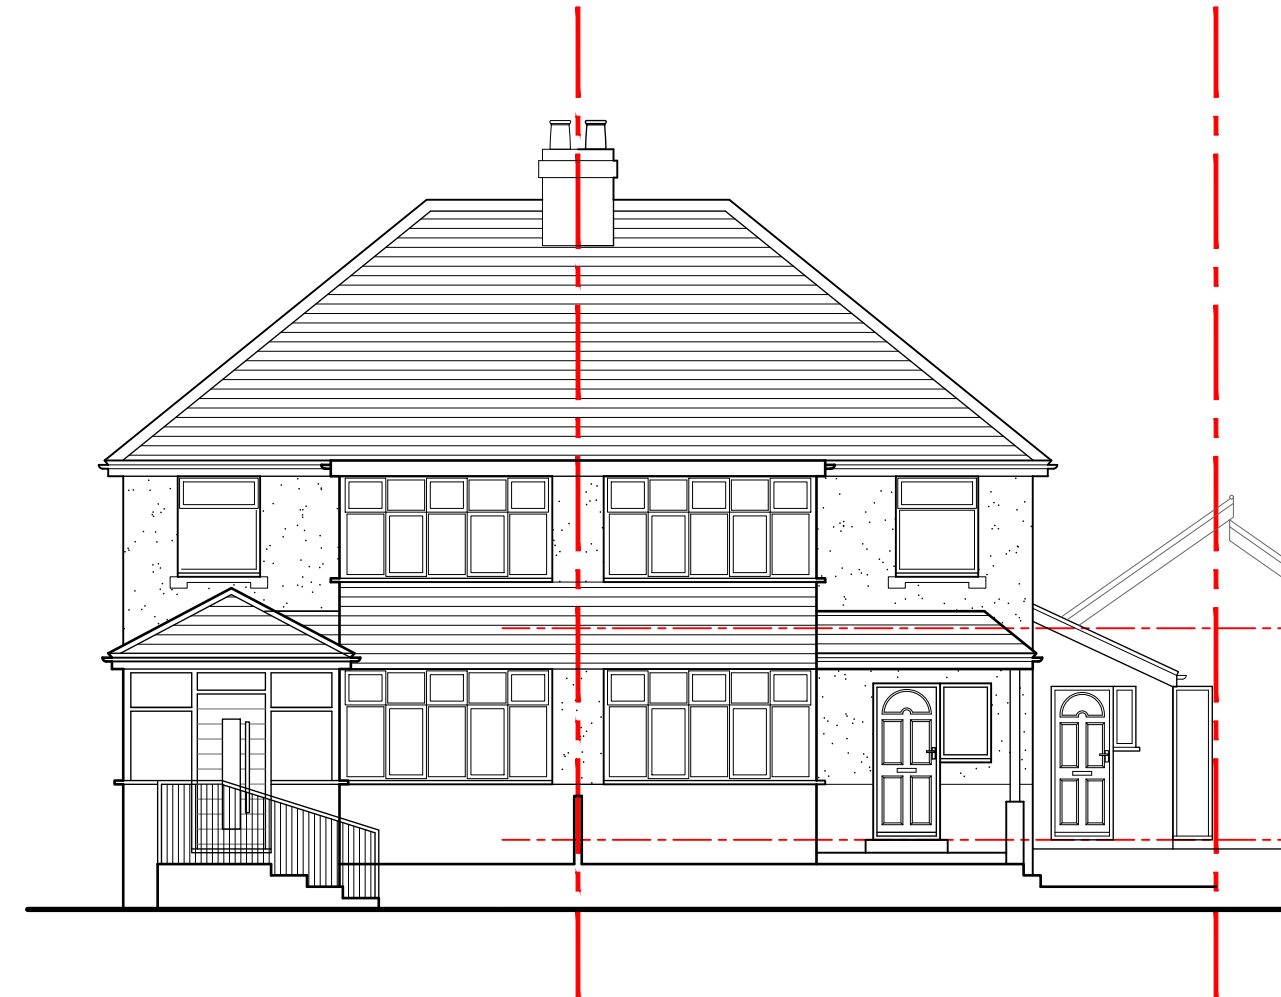

Front Elevation 1:100

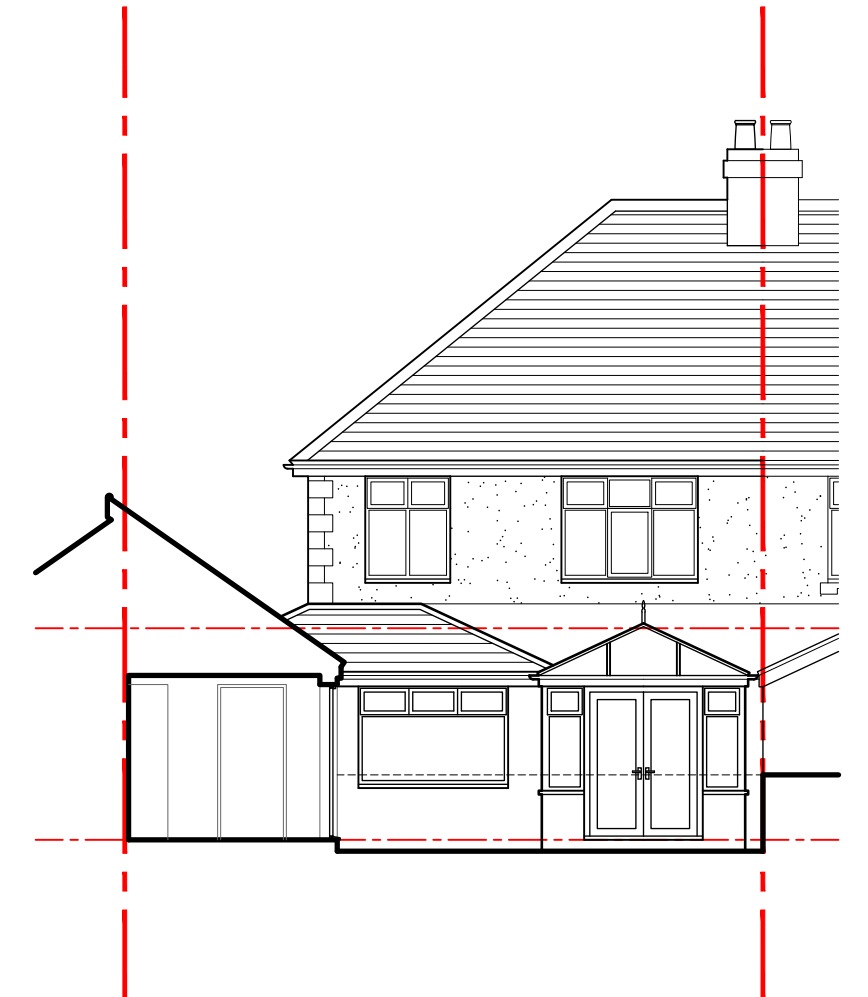

Rear Elevation 1:100

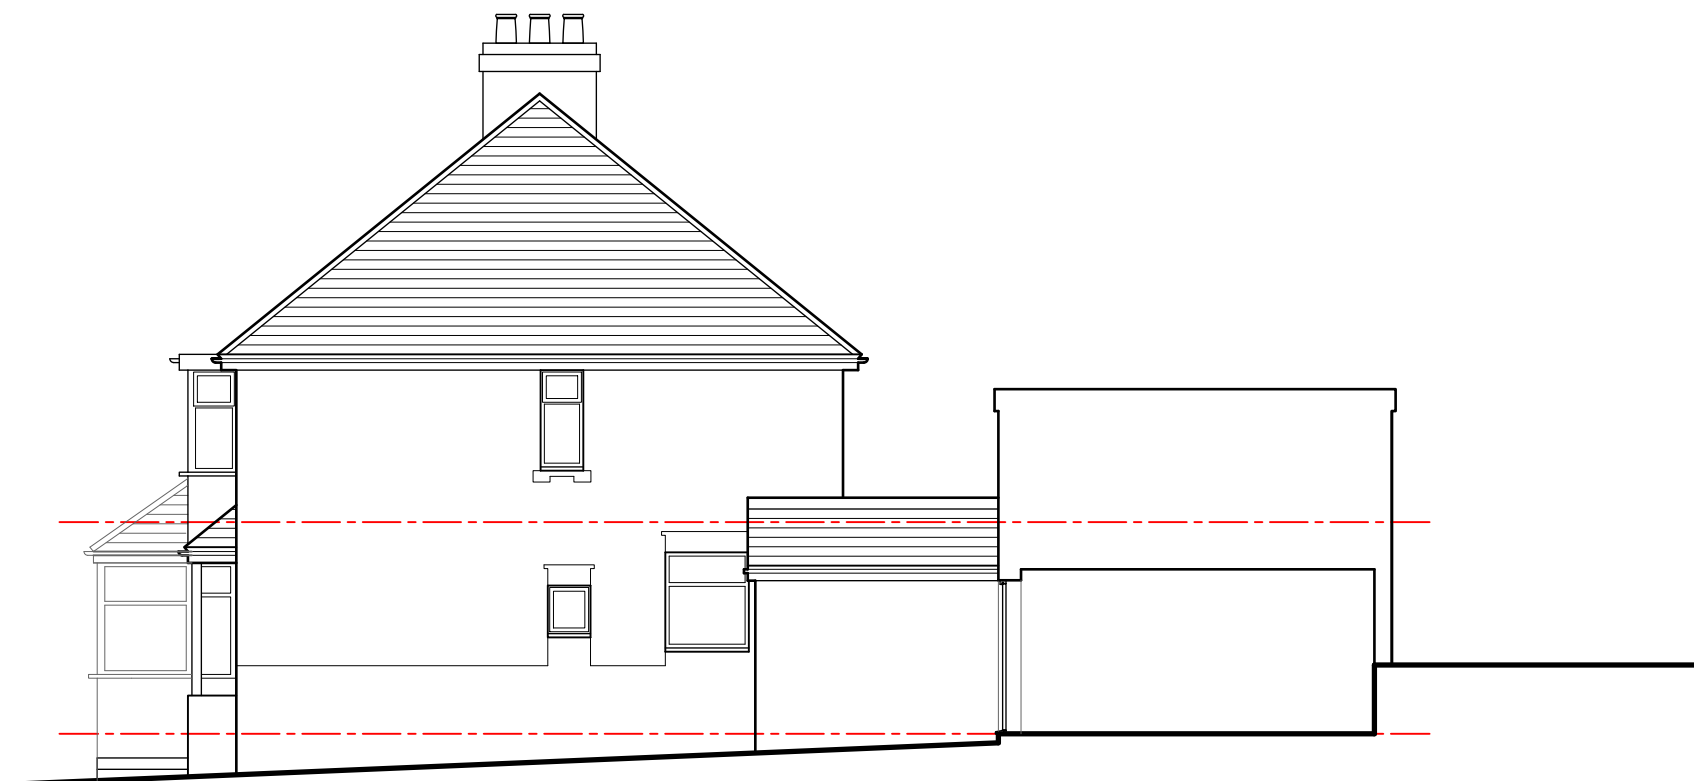

Side Elevation 1:100

As Existing



Project; Kitala, Wrexham Road, Rhosyllen, Wrexham, LL14 1PE	
Title; As Existing floor plans & Elevations	Scale (A2); 1:50/100
Dwg No; KWR/PD/01	Date; 15.02.22
Revision;	