




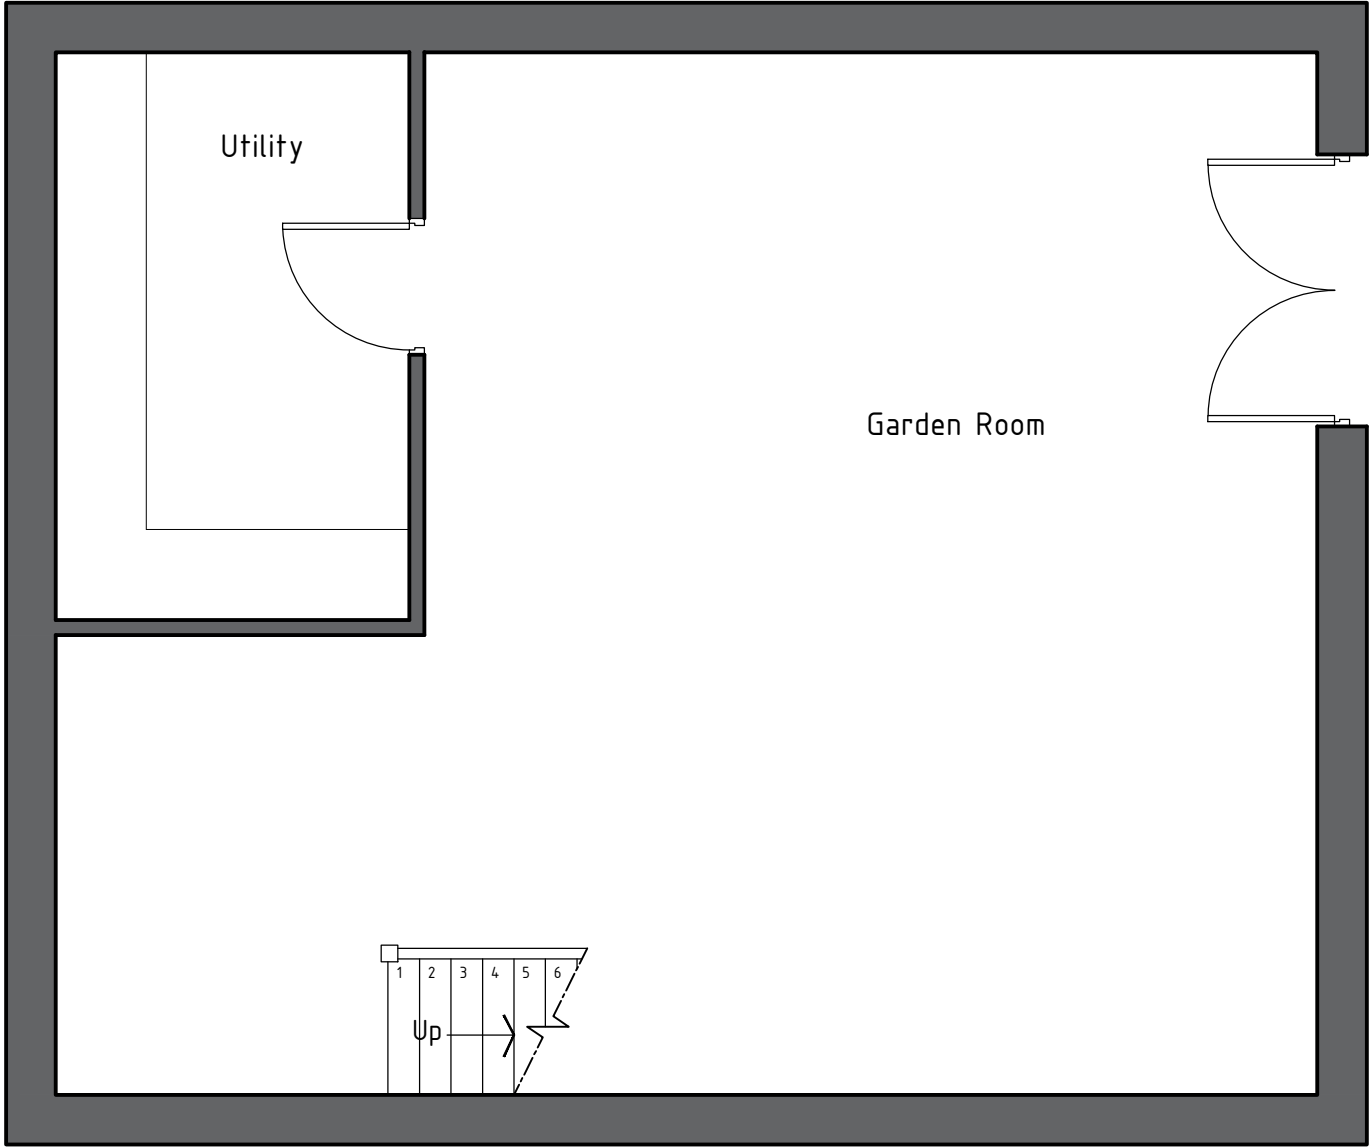

Basement

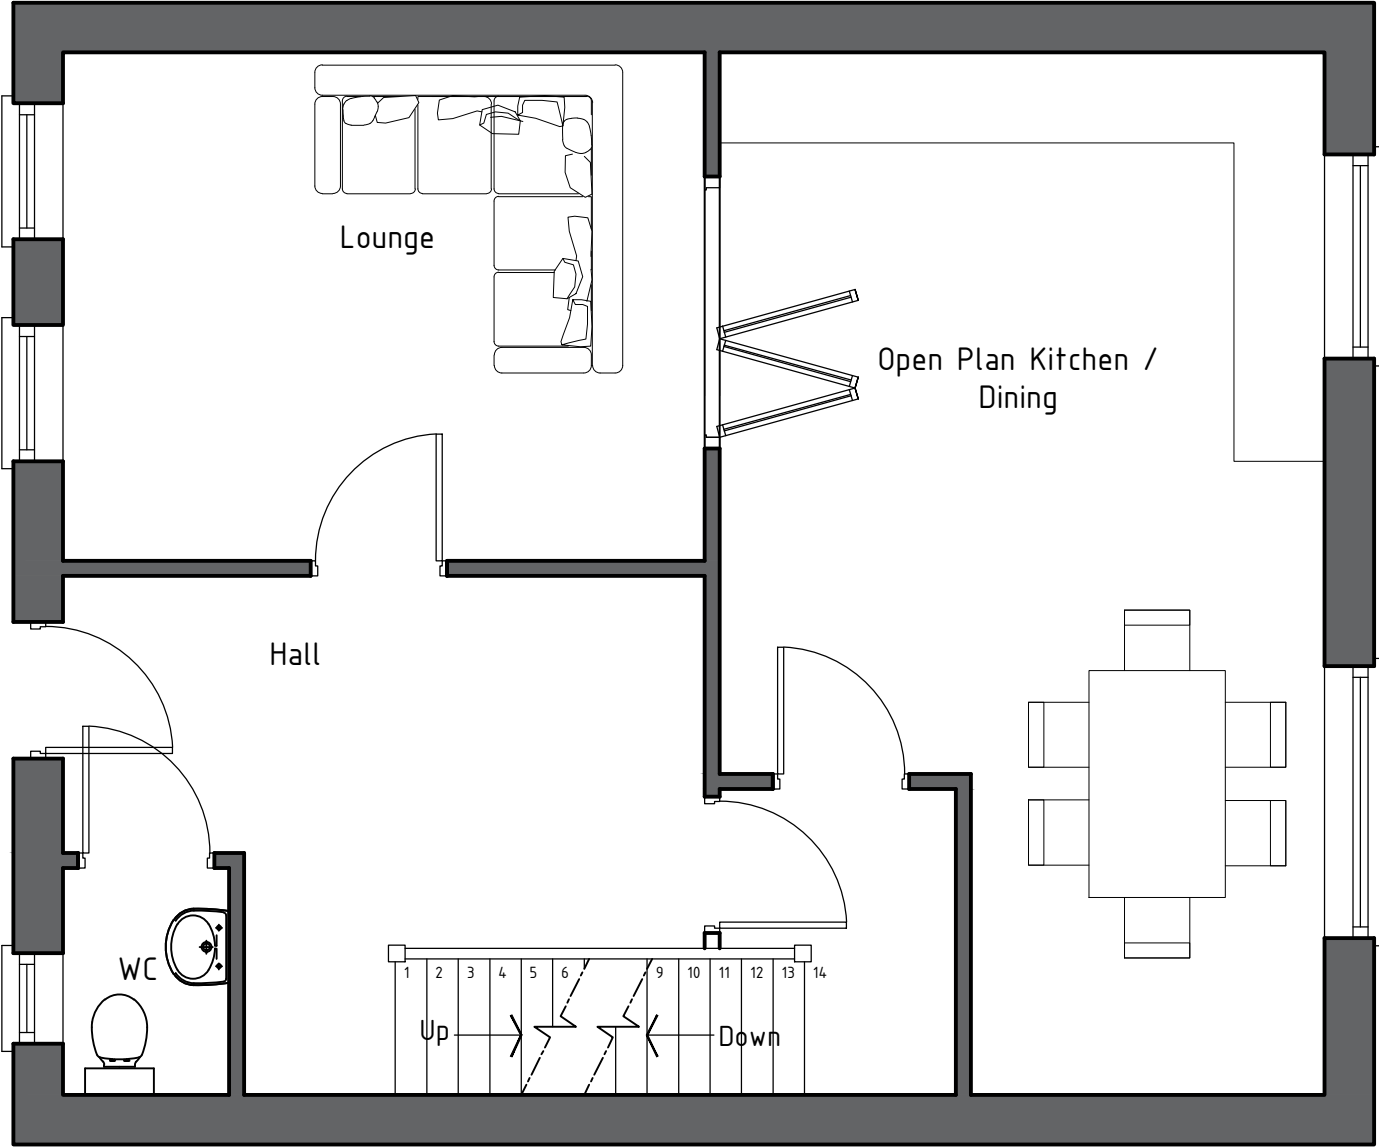

Ground Floor

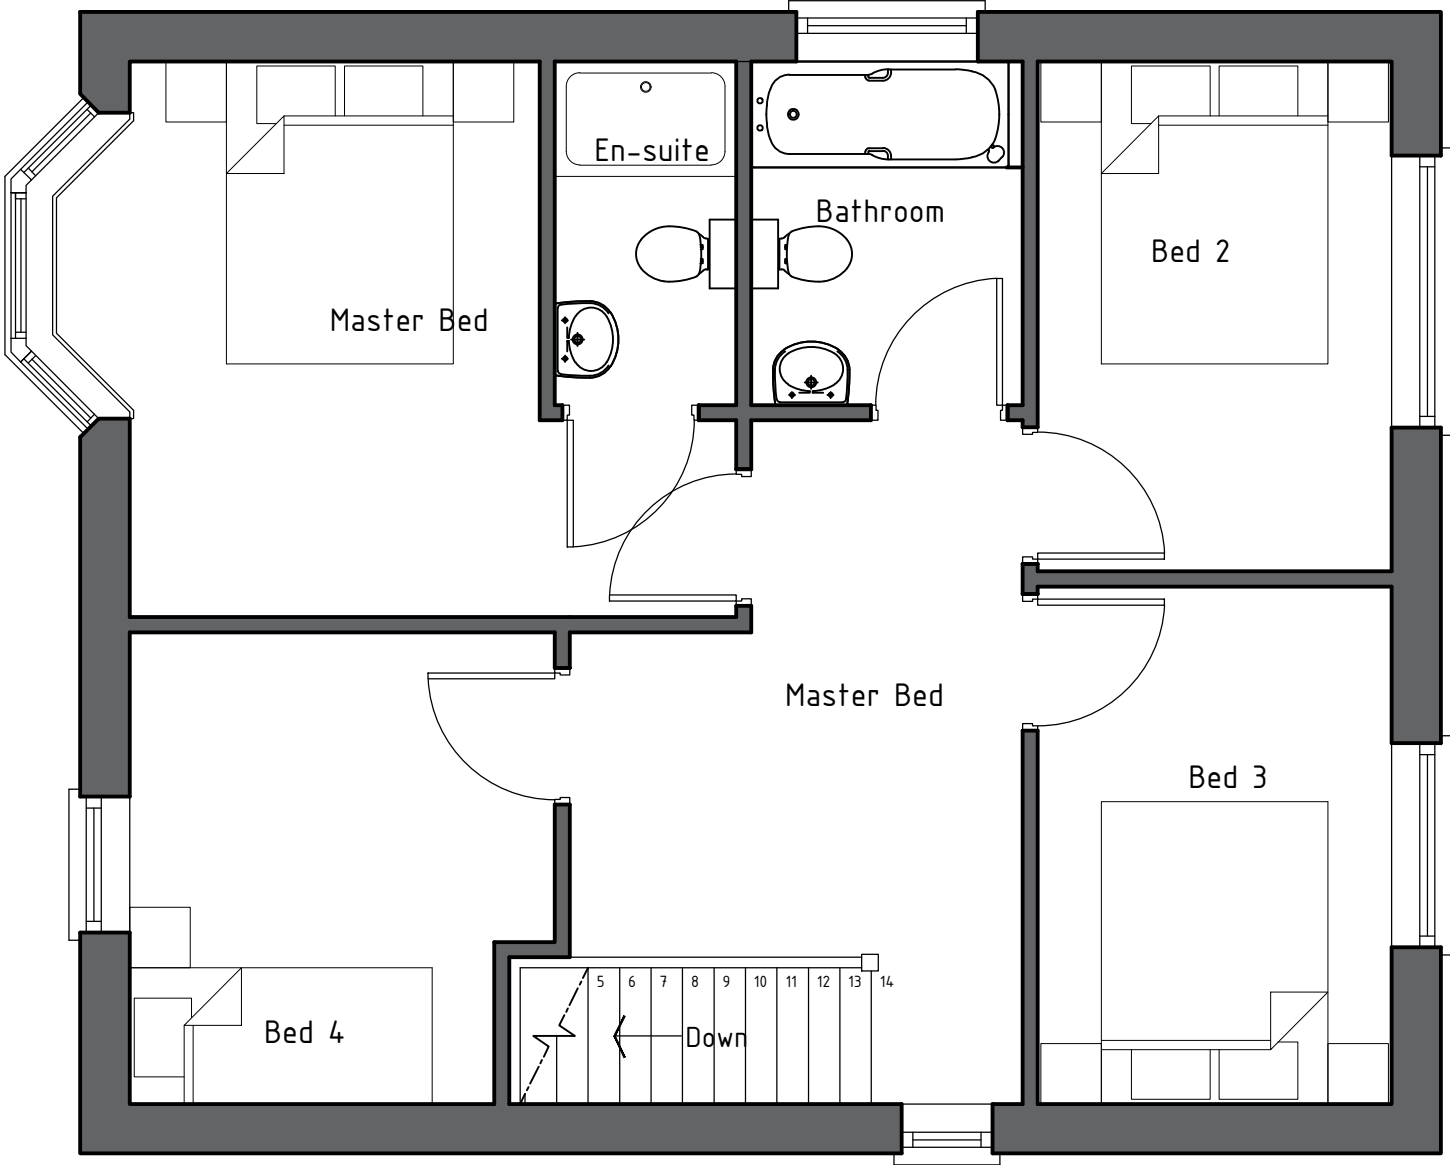

First Floor



HDS Architectural Services, The Foundry,
15 Yorke Street, Wrexham
LL13 8LW
Tel (01978) 345250
www.hdsarchitectural.co.uk

Project; Land at Nightingale House Shop, Well Street, Cefn Mawr, Wrexham, LL14 3AE	
Title; Proposed Floor Plans - Plot A	Scale (A2); 1:50
Dwg No; NH/PD/01-B	Date; November 2020
Revision; Rev B - Updated plots to houses - planning comments (23/11/2020). Rev C - amendments to plans & elevations to suit planning comments (08/02/2021) REV E - amended plan & elevations to suit planning comments (28/07/21).	