






FRONT ELEVATION

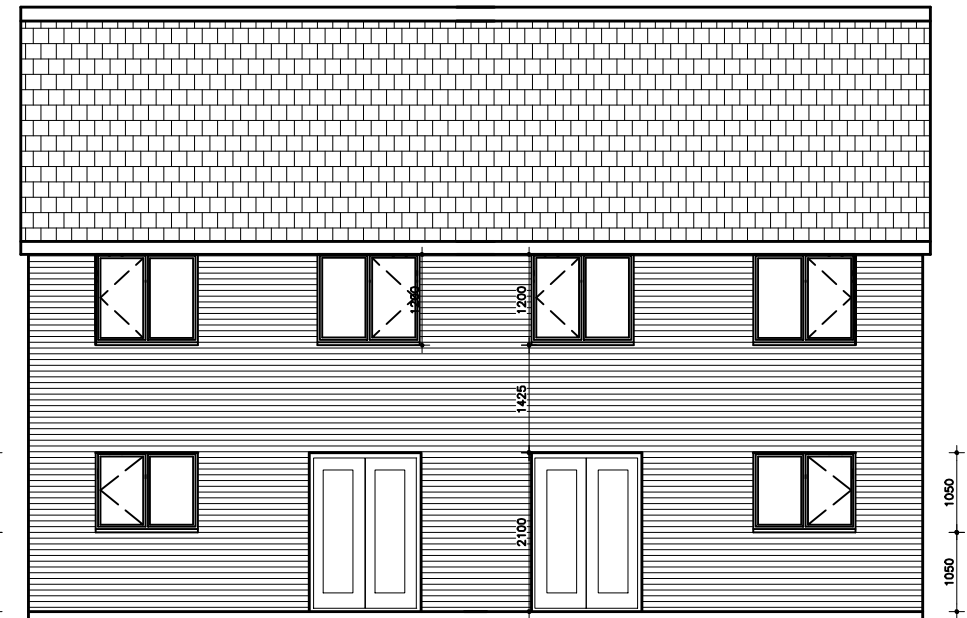


REAR ELEVATION

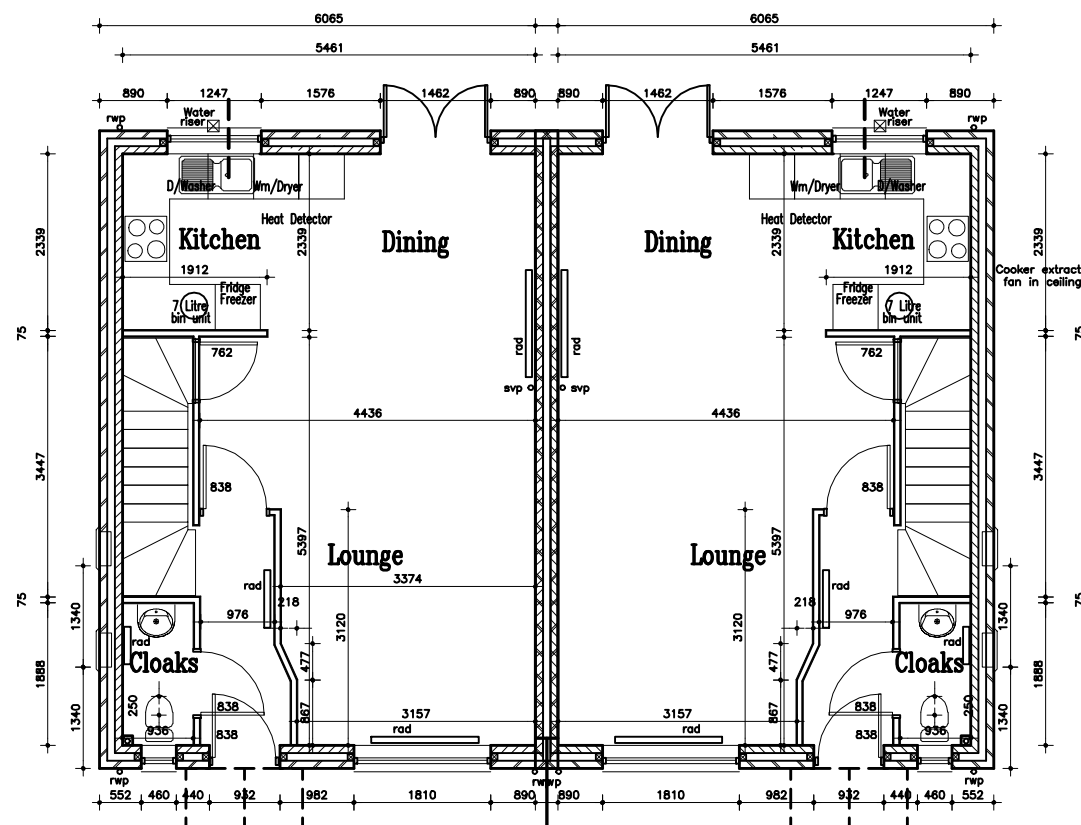


GF PLAN

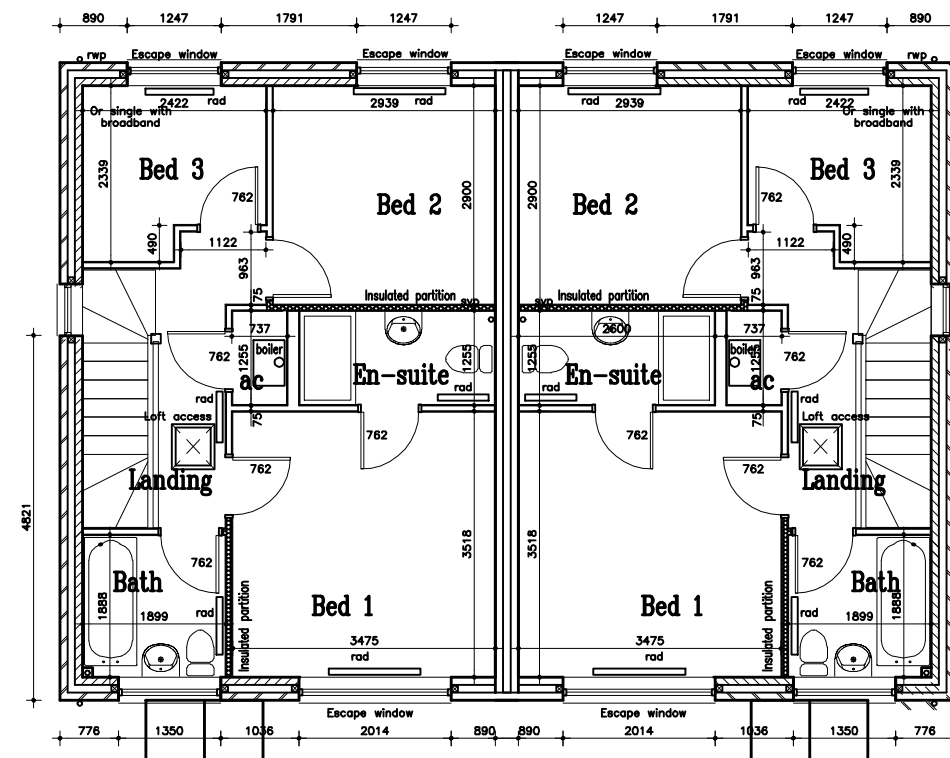

FF PLAN

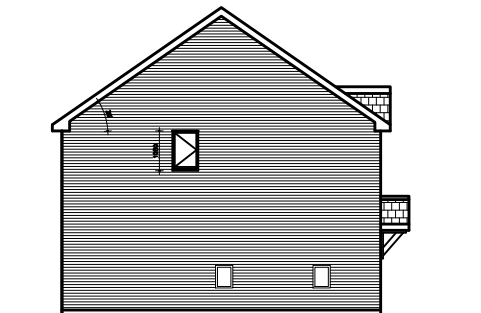

SIDE ELEVATION

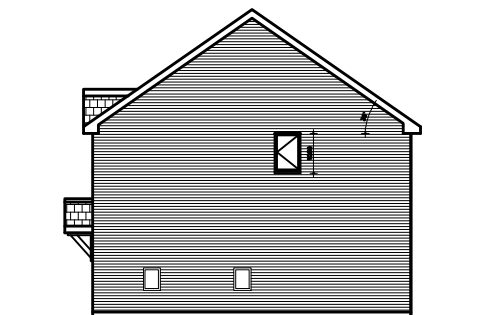

SIDE ELEVATION

CONTRACT Land at L Lay New Road Rhosrobin, Wrexham LL11 2UB	DWG TITLE: House Type Deganwy Semi (Dys) Brick 920 sq ft	SCALE: 1:100, 1:200	DWG No. PD / Dys br-1
		DATE: Sept 2011	