



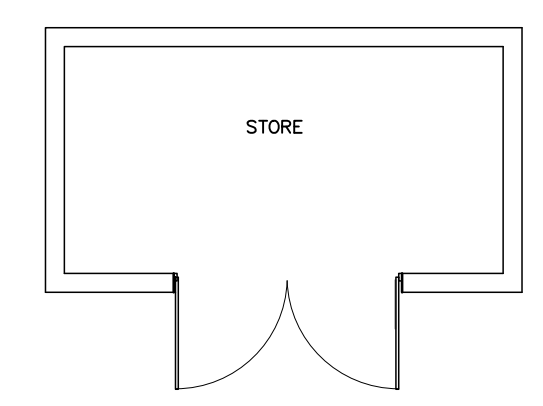

PROPOSED SITE PLAN 1 : 200 SCALE

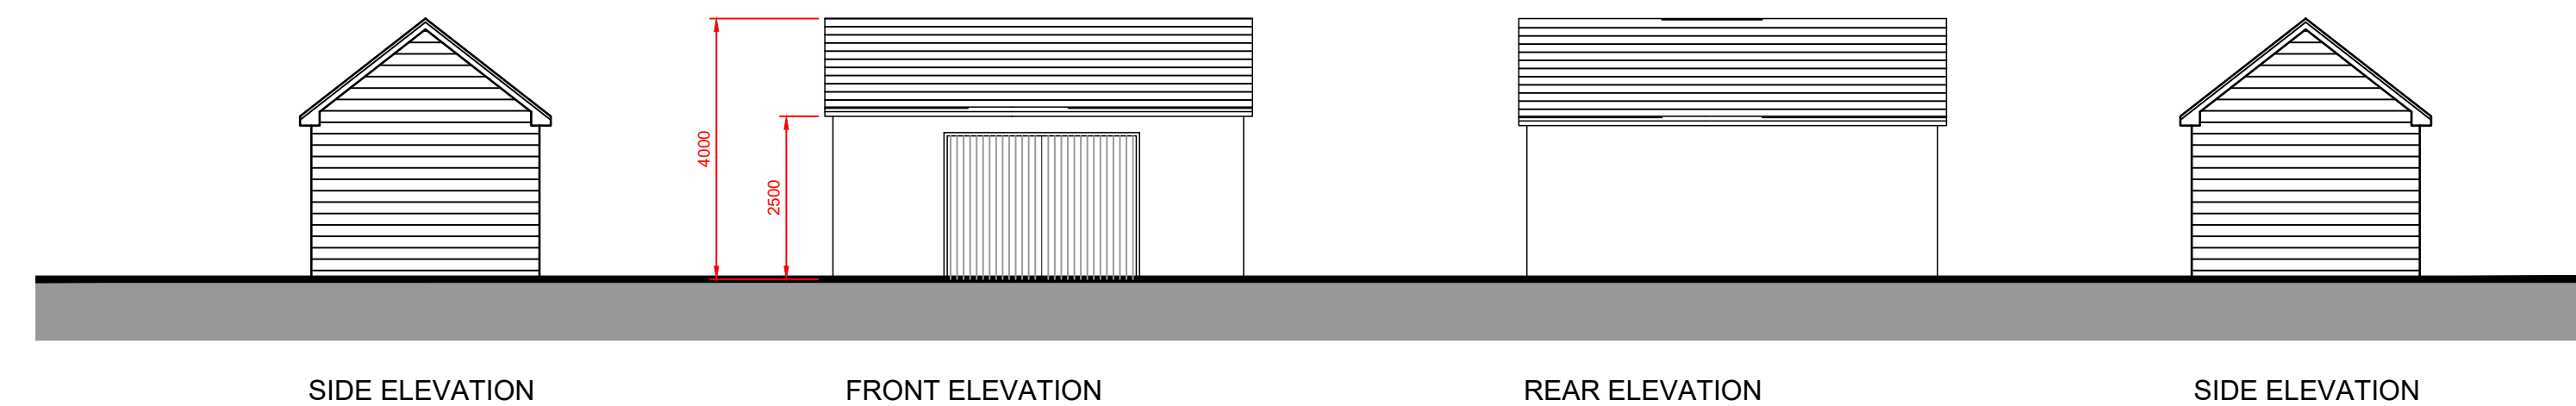

STORAGE SHED FLOOR PLAN

willacy horsewood architects

client
MR & MRS CARL EVANS

job
PROPOSED ALTERATIONS TO SANDFORD BARN, DARLAND LANE
ROSSETT LL12 0BD

title
PROPOSED SITE PLAN

scale date job no. drawing no. rev
1:100&200/A1 10 FEB 22 WH1259 PREL01 ☐

penmon house, 76, hoole road, hoole, chester ch2 3nl
www.willacyhorsewood.co.uk
Tel: 01244 853891 07973322953 E-Mail: mark@willacyhorsewood.co.uk