


Notes


Figured dimensions are to be used in all cases. Dimensions should not be scaled from drawing. All existing dimensions should be checked on site before commencement of the work. Any discrepancies in dimensions shall be permitted without the prior written consent of the Architect. This drawing is to be read in conjunction with all the relevant Mechanical and Electrical drawings. This drawing is to be read in conjunction with the relevant Structural Engineer's drawings, structural calculations and recommendations. The drawing is to be read in conjunction with the relevant Fire Safety Strategy drawings.

This drawing must be read in conjunction with LMA drawing 1700, Strategy, Design/Risk Assessment which indicates all current and active designers risks that have been identified by Lovelock Mitchell Architects in accordance with the CDM Regulations 2015.


This drawing is copyright and to be returned to the architect on completion of the contract.

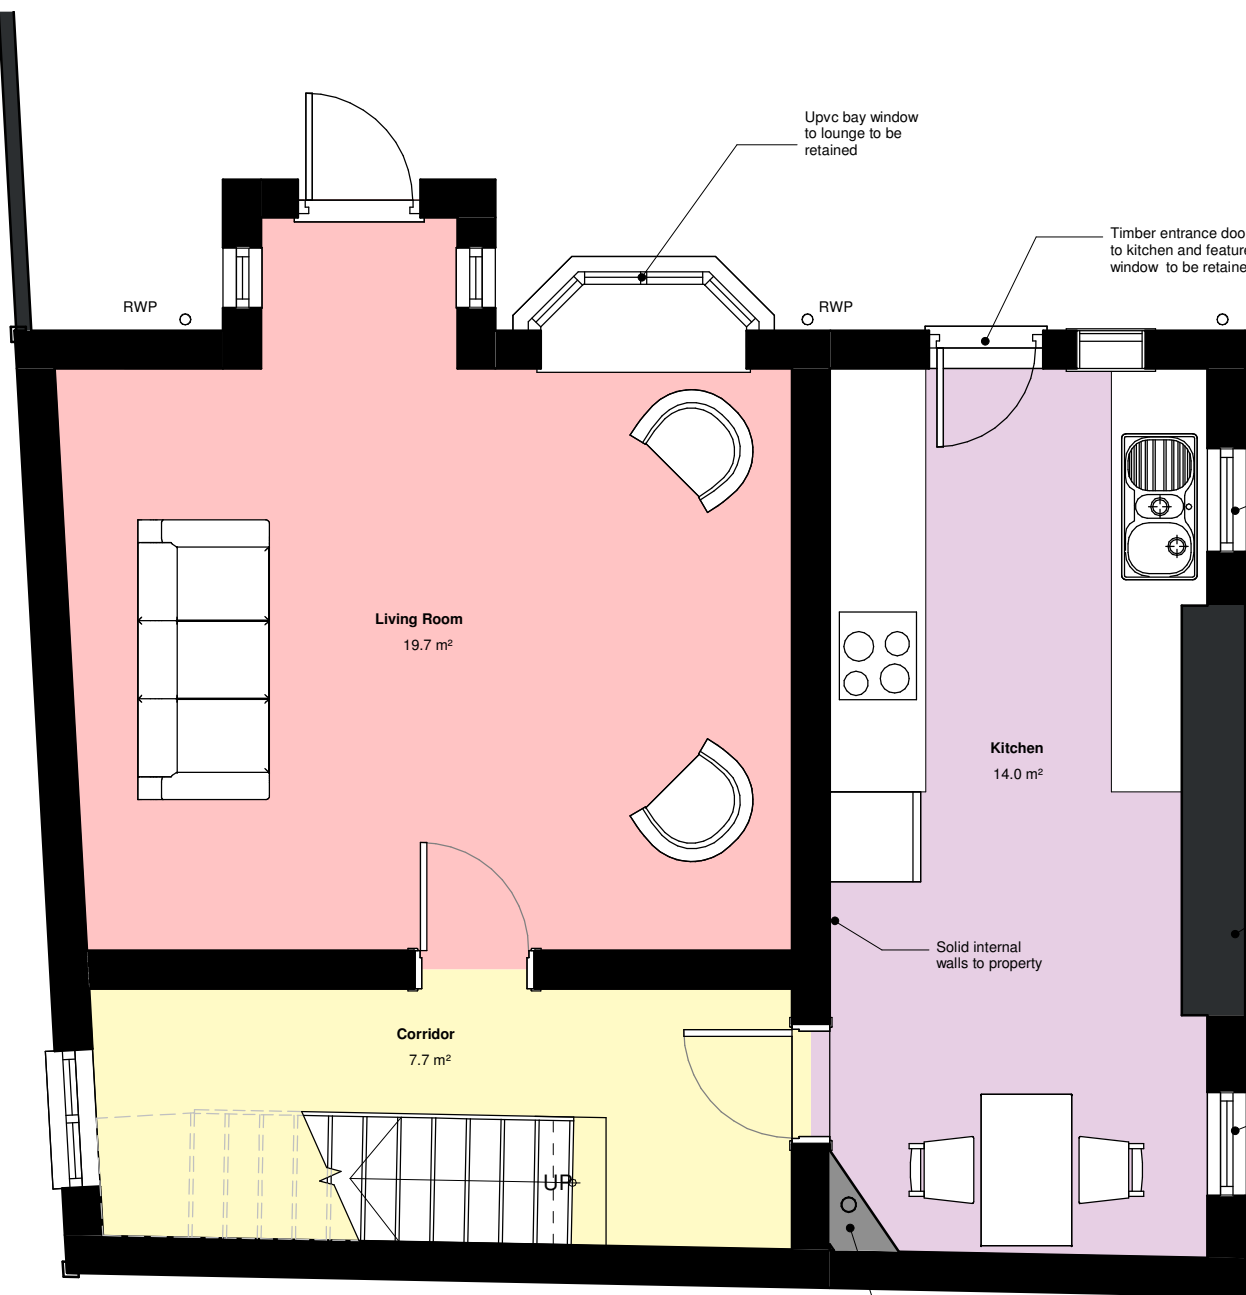

1 Ground Floor as Proposed
Scale: 1 : 50

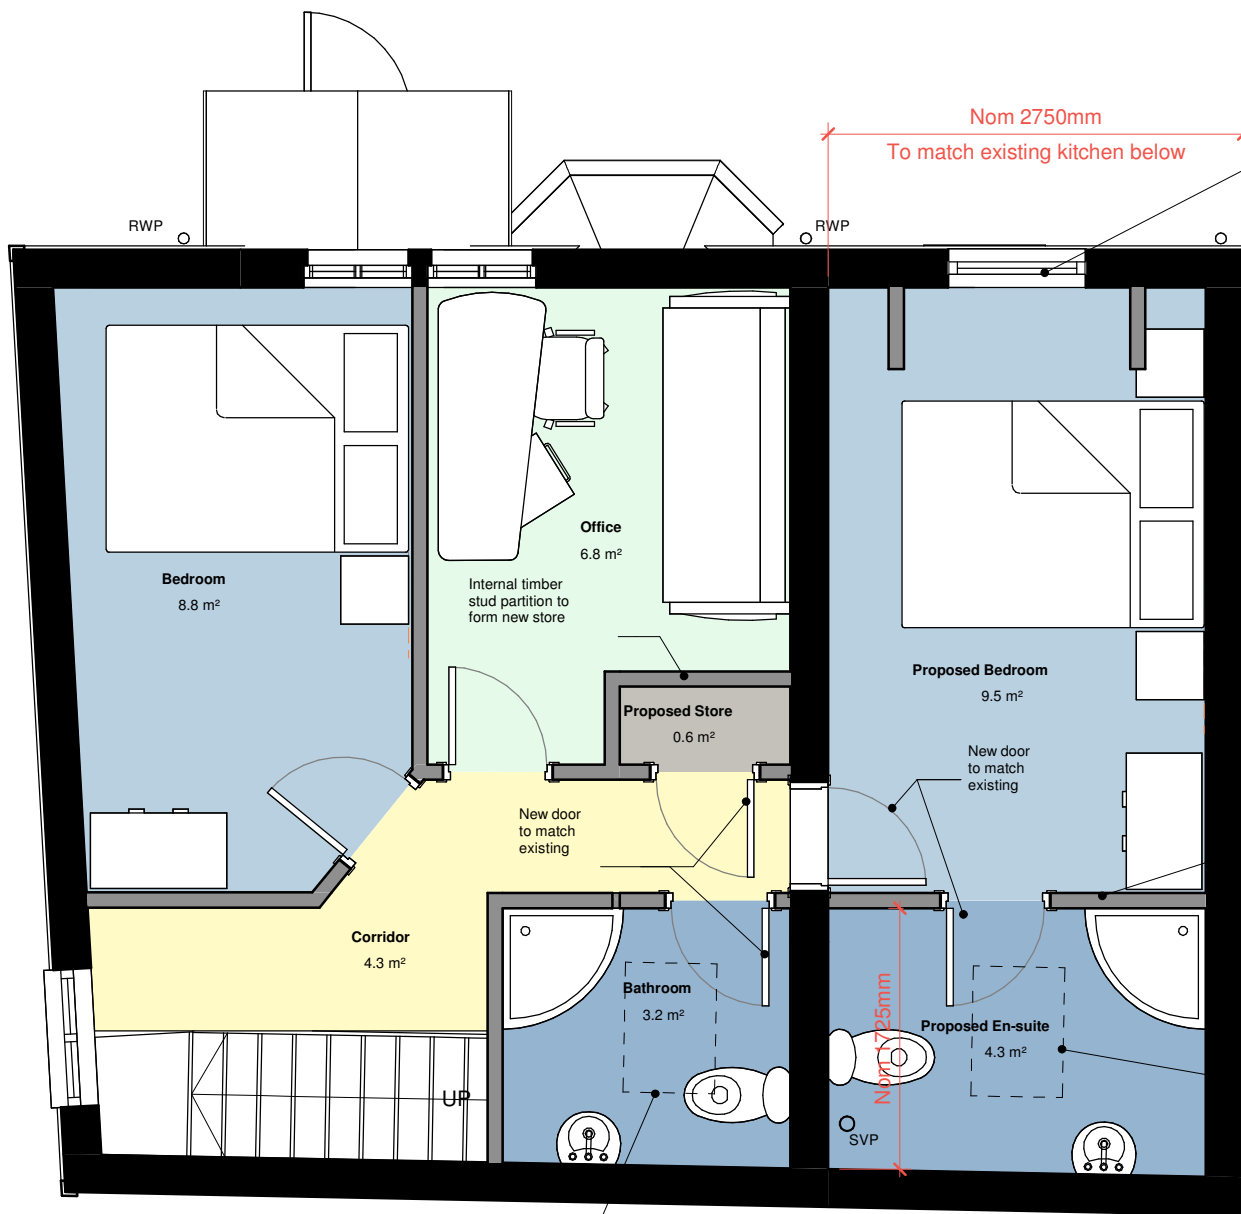


2 First Floor as Proposed
Scale: 1 : 50

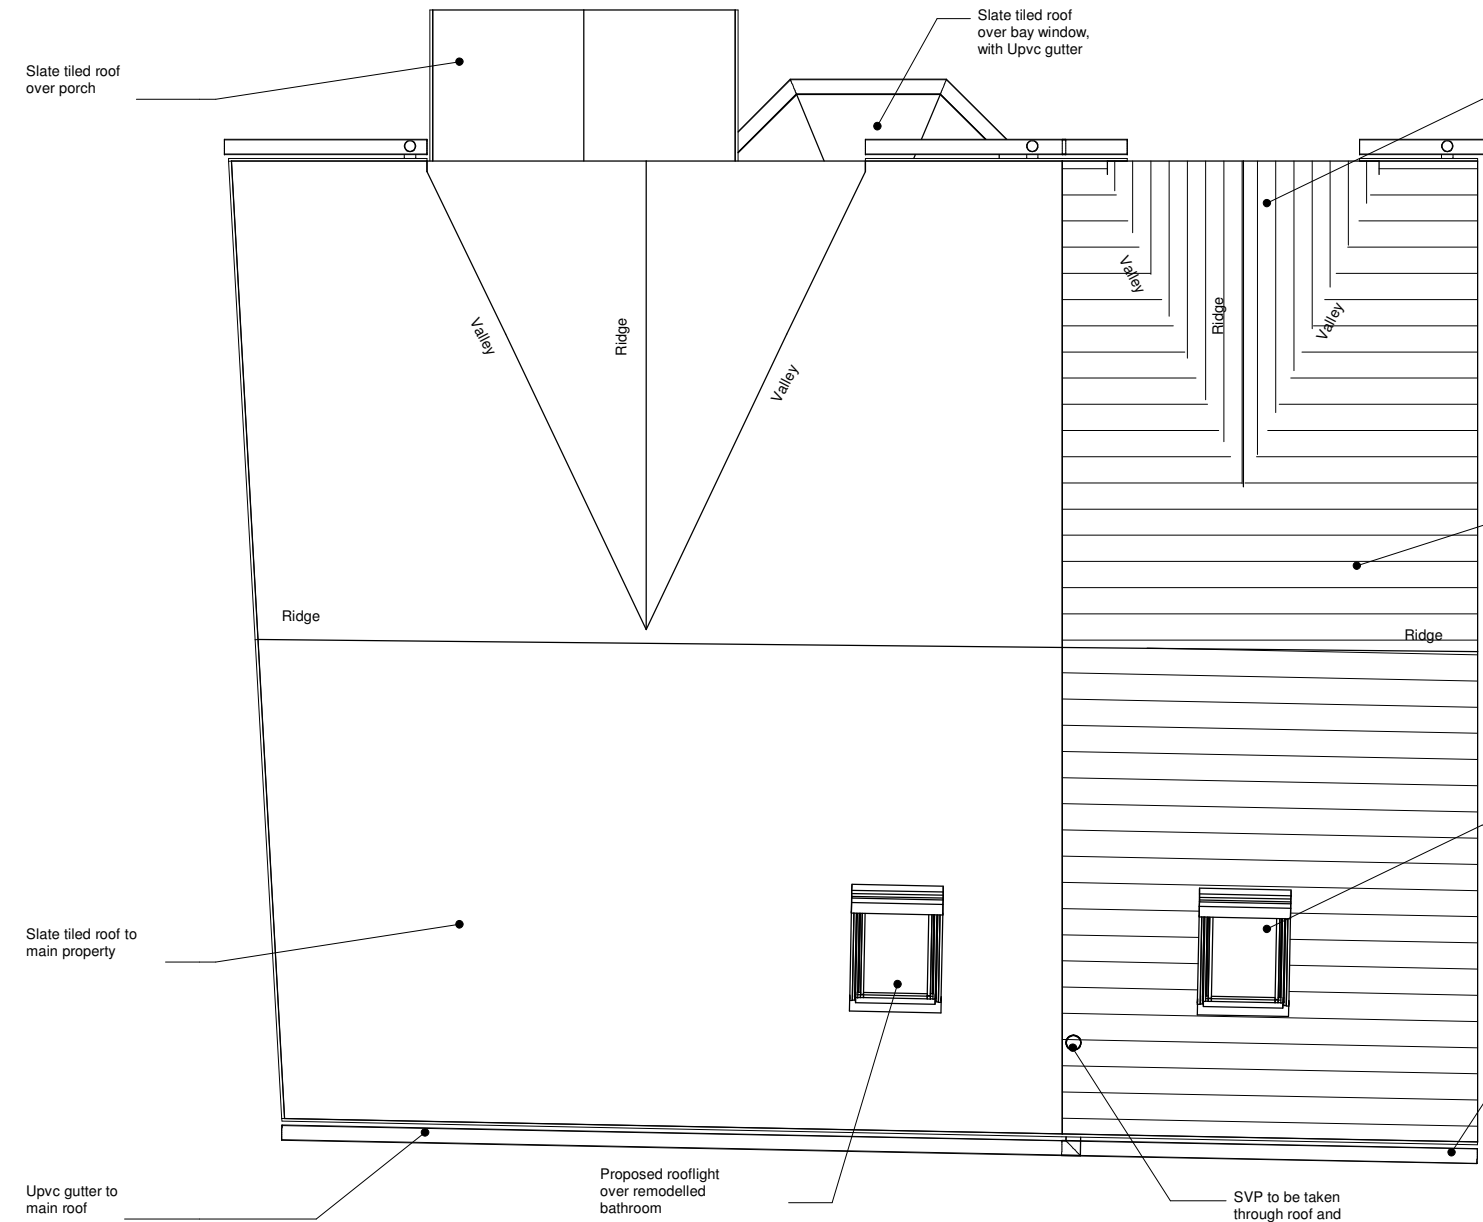

3 Roof Plan as Proposed
Scale: 1 : 50




6 Front Elevation as Proposed
Scale: 1 : 50

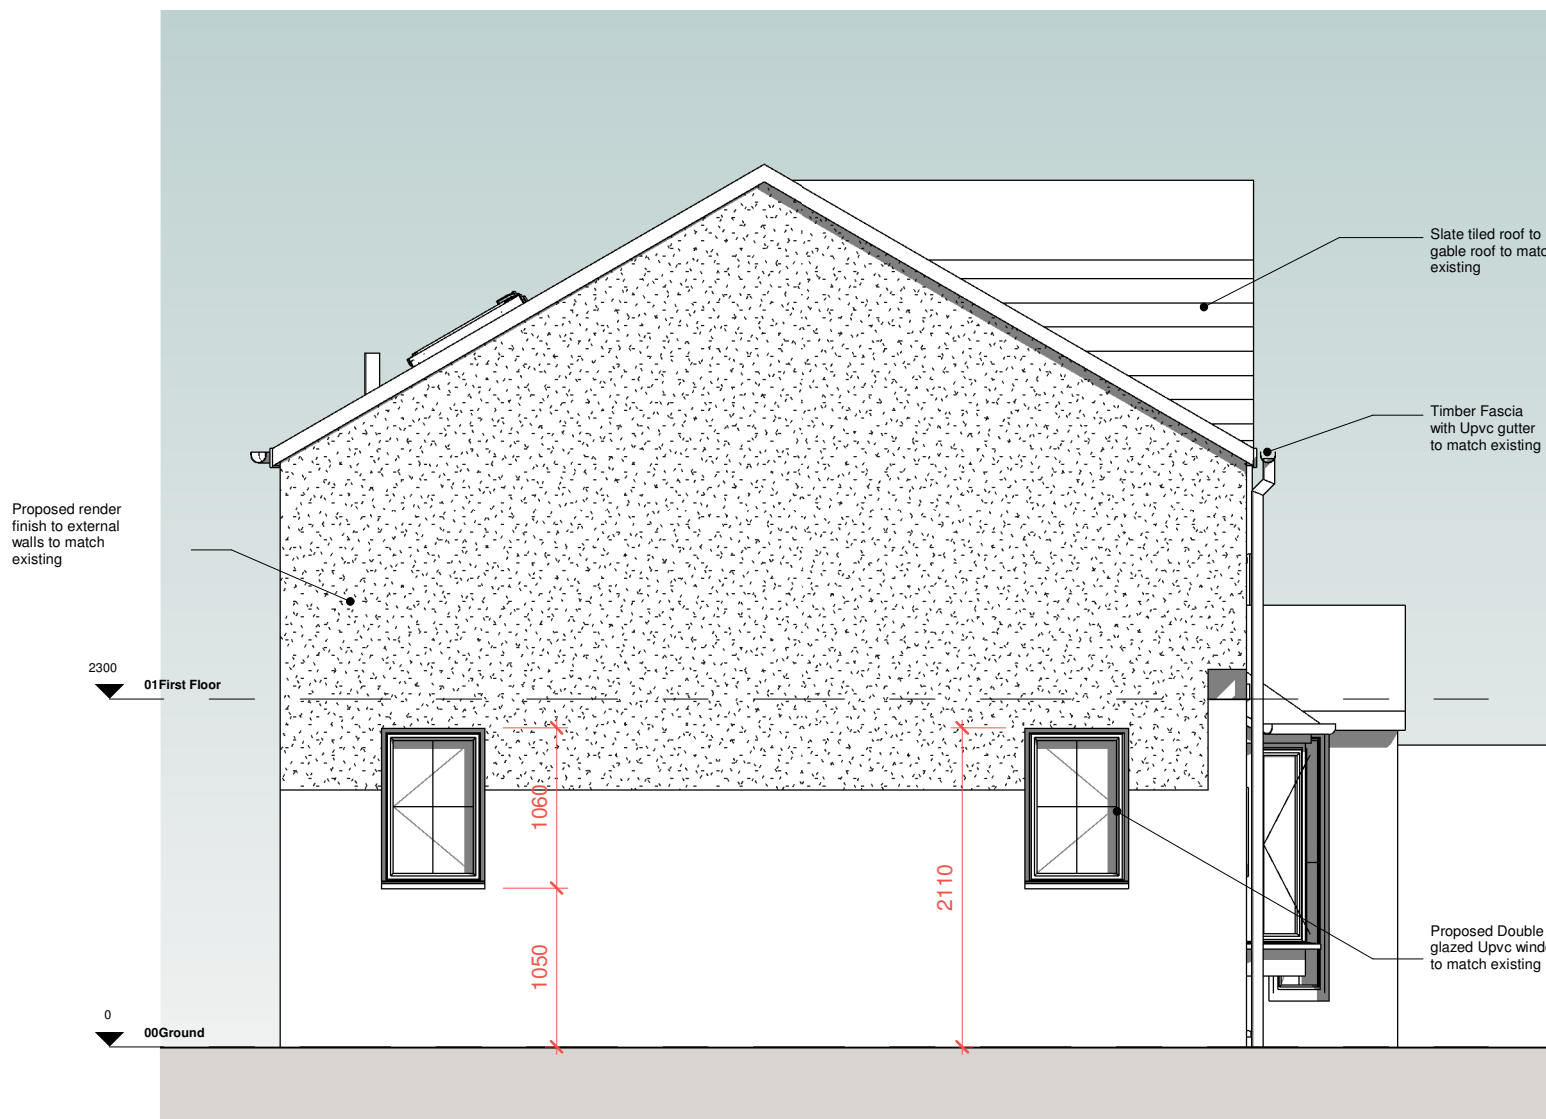


8 Side Elevation as Proposed
Scale: 1 : 50




5 Front view

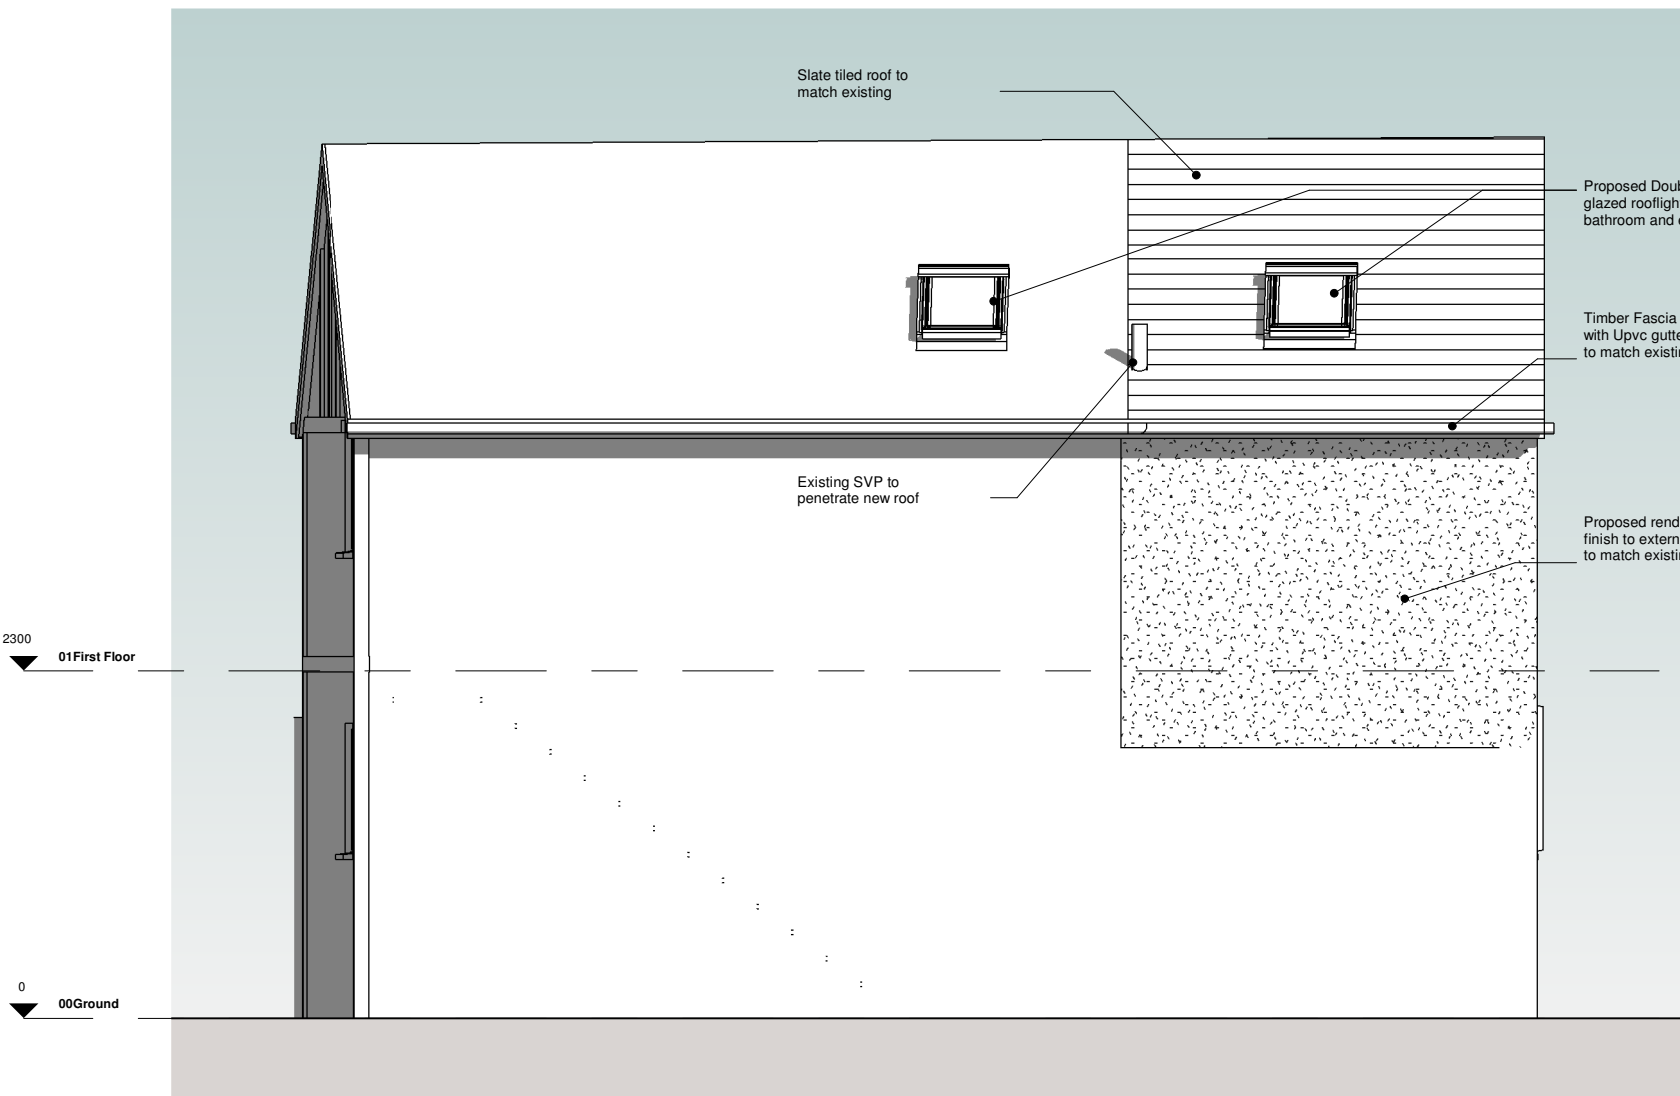

9 Rear Elevation as Proposed
Scale: 1 : 50

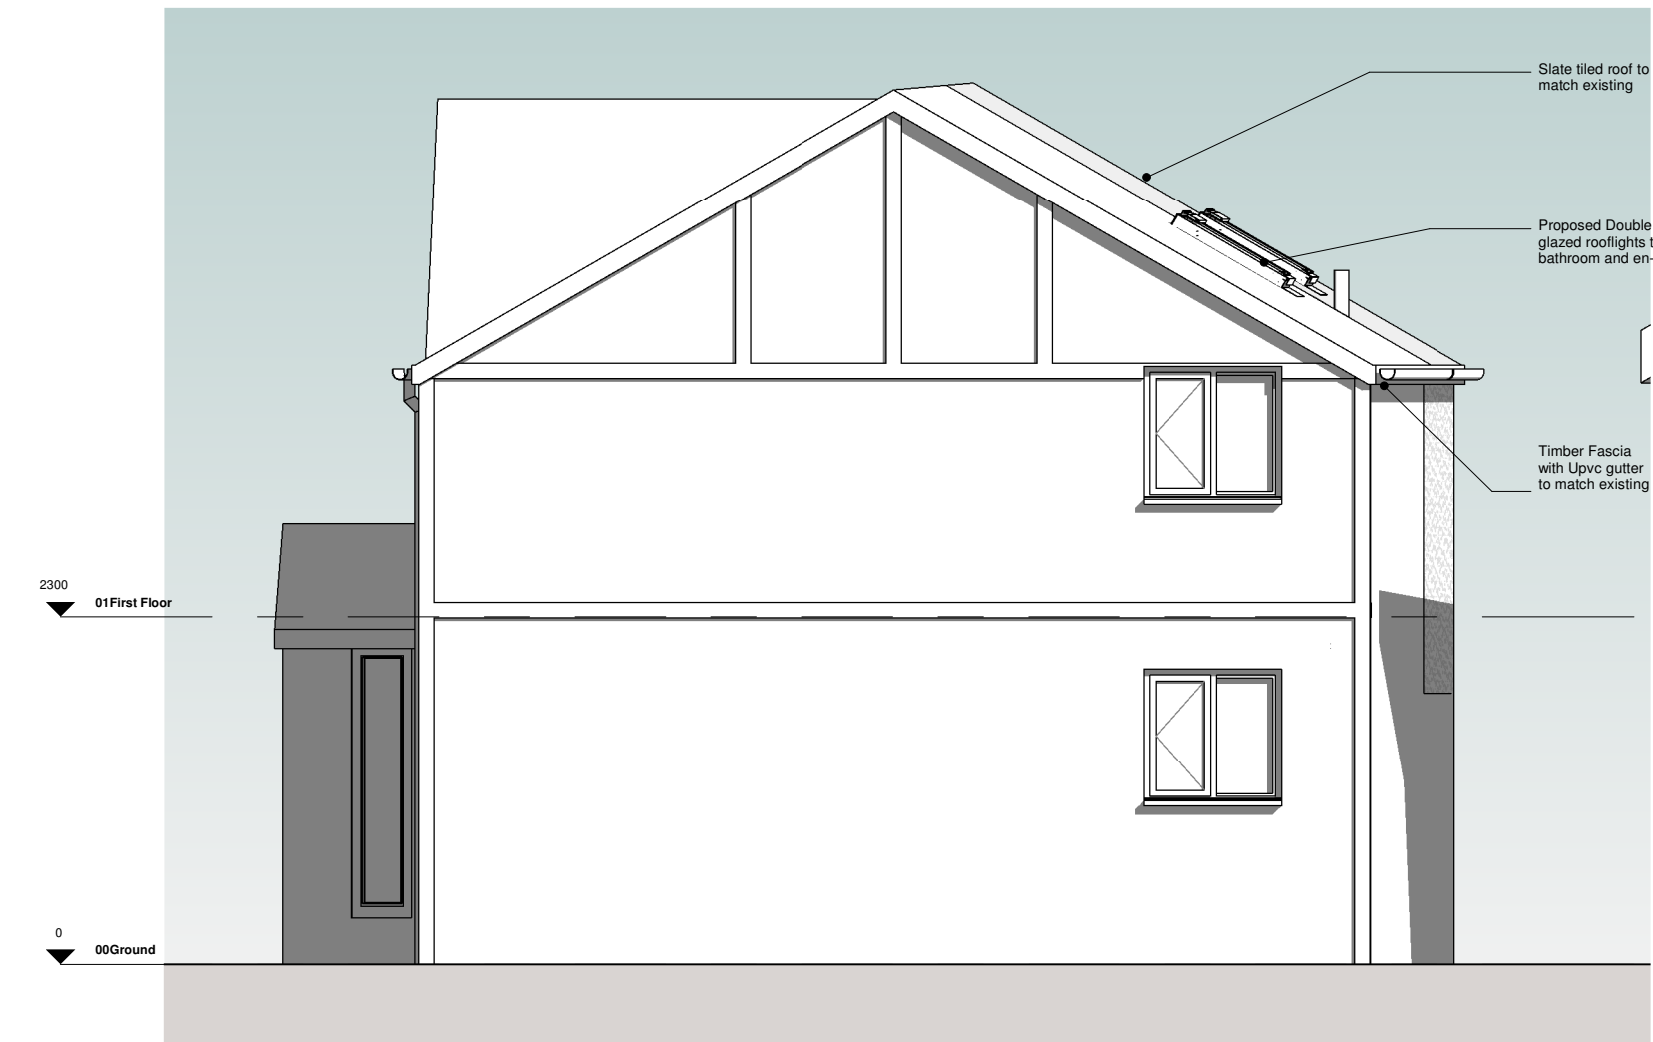


7 Road Elevation as Proposed
Scale: 1 : 50

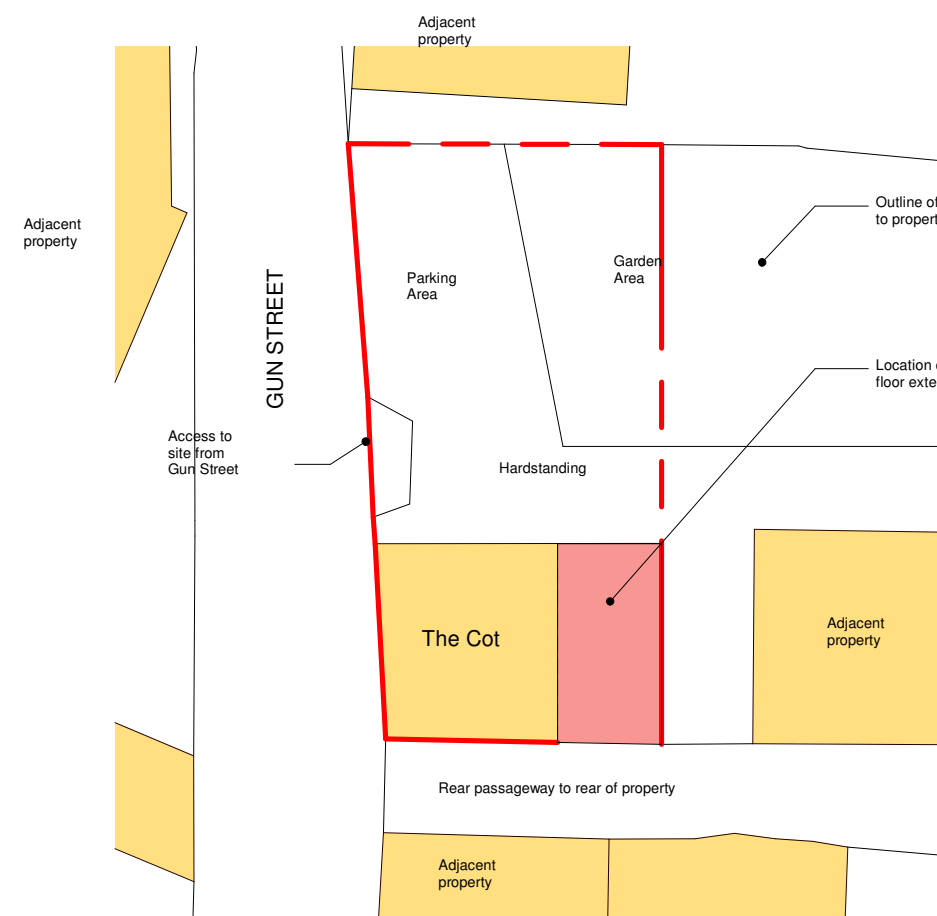

4 Site Plan as Proposed
Scale: 1 : 200

P2	Windows within new extension amended to rectangular windows at the request of the Conservation Officer	TC	NM	18.02.22
P1	First Issue of Drawing	TC	NM	24.12.21
Rev.	Revision description	Drawn	Checked	Date

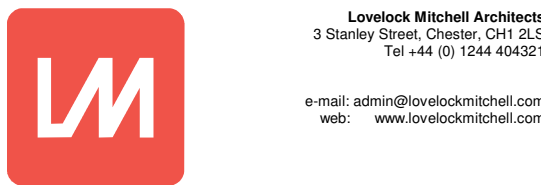

Project
Proposed First Floor Extension
The Cot, Gun Street, Rosset

Title
Site Plan, Floor Plans, Elevations and 3D views as Proposed

LMA Project	Drawing number	Rev.
1841	TCR LMA XX XX DR A 2001	P2