


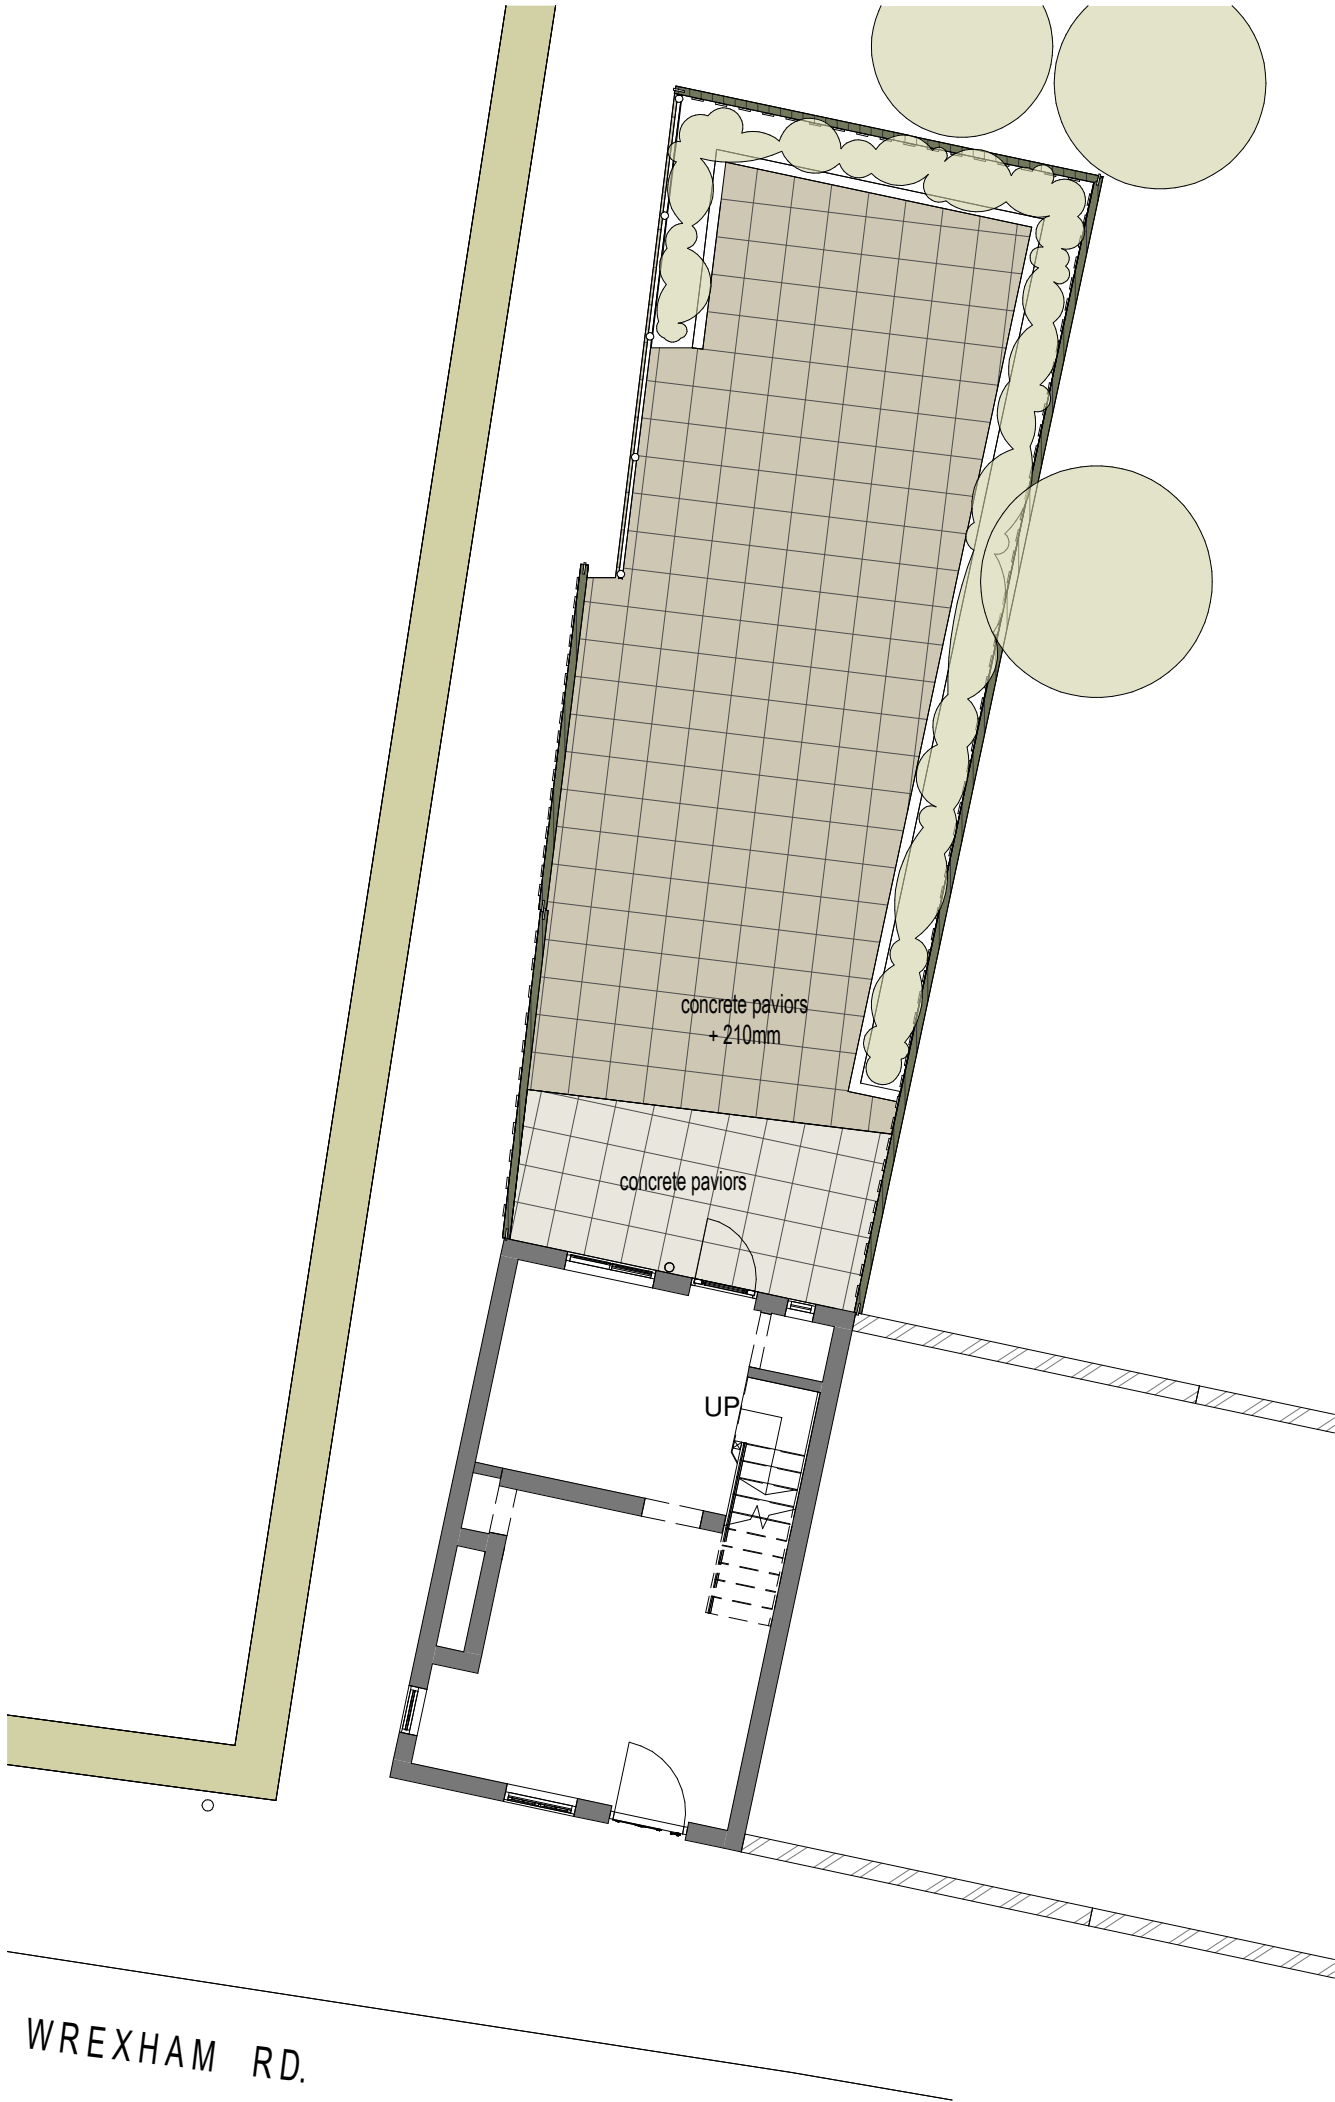

Construction (Design and Management) Regulations

Design risk assessments are carried out throughout the design stage of this project in accordance with company procedures and manuals. Where reasonably possible all areas of risk applicable to design and end use of the construction have been identified and then eliminated, mitigated or recorded as a residual risk. Note that general risks of which a competent designer or contractor should be aware are not included. This drawing is to be read in conjunction with the Pre-construction Information and all related documents prepared in accordance with the current Construction (Design and Management) Regulations 2015 and all applicable Health and Safety legislation as currently amended.

|                                  |               |          |            |             |      |
|----------------------------------|---------------|----------|------------|-------------|------|
| P0                               | Initial Issue | JW       | DGH        | 10/01/2022  |      |
| REV                              | DESCRIPTION   | DRAWN BY | CHECKED BY | APPROVED BY | DATE |
| RIBA PLAN OF WORK 2013 WORKSTAGE |               |          |            |             |      |
| LEVEL OF MODEL DEFINITION (LoD)  |               |          |            |             |      |

PURPOSE OF ISSUE - SUITABLE FOR ... BS1192 STATUS

lawray architects  
penseiri

CARDIFF 029 2052 8140  
LONDON 0207 138 3560  
WREXHAM 01978 357 887  
www.lawray.co.uk

CLIENT  
Wrexham County Borough Council - Voids and Decants

PROJECT TITLE  
Dispensary Row

DRAWING TITLE  
PROPOSED SITE PLAN

|                 |   |   |          |
|-----------------|---|---|----------|
| PROJECT No      | 19624   | SCALE @ A3   | 1 : 100  |
| DRAWING No      | BS1192:2007<br>+A2(2016) &<br>BS EN ISO19650   | 1192: Project - Originator - Volume - Level - Type - Role - Number<br>19650: Project - Originator - Functional - Spatial - Form - Discipline - Number<br>Breakdown Breakdown | REVISION |
| DO NOT SCALE    | Any discrepancy or query concerning this drawing should be referred to the Architect<br>Copyright © LAWRAY LIMITED<br>Registered Office: Greenmeadow Springs, 1 Cae Gwynedd, Tongerwylais, CARDIFF CF15 7AB<br>Reg. Co. No. 2724178, VAT Reg. No. 134 2146 06 |   |          |
| DRO-LAW-X-X-DR- |   | A-069001   | P0       |