


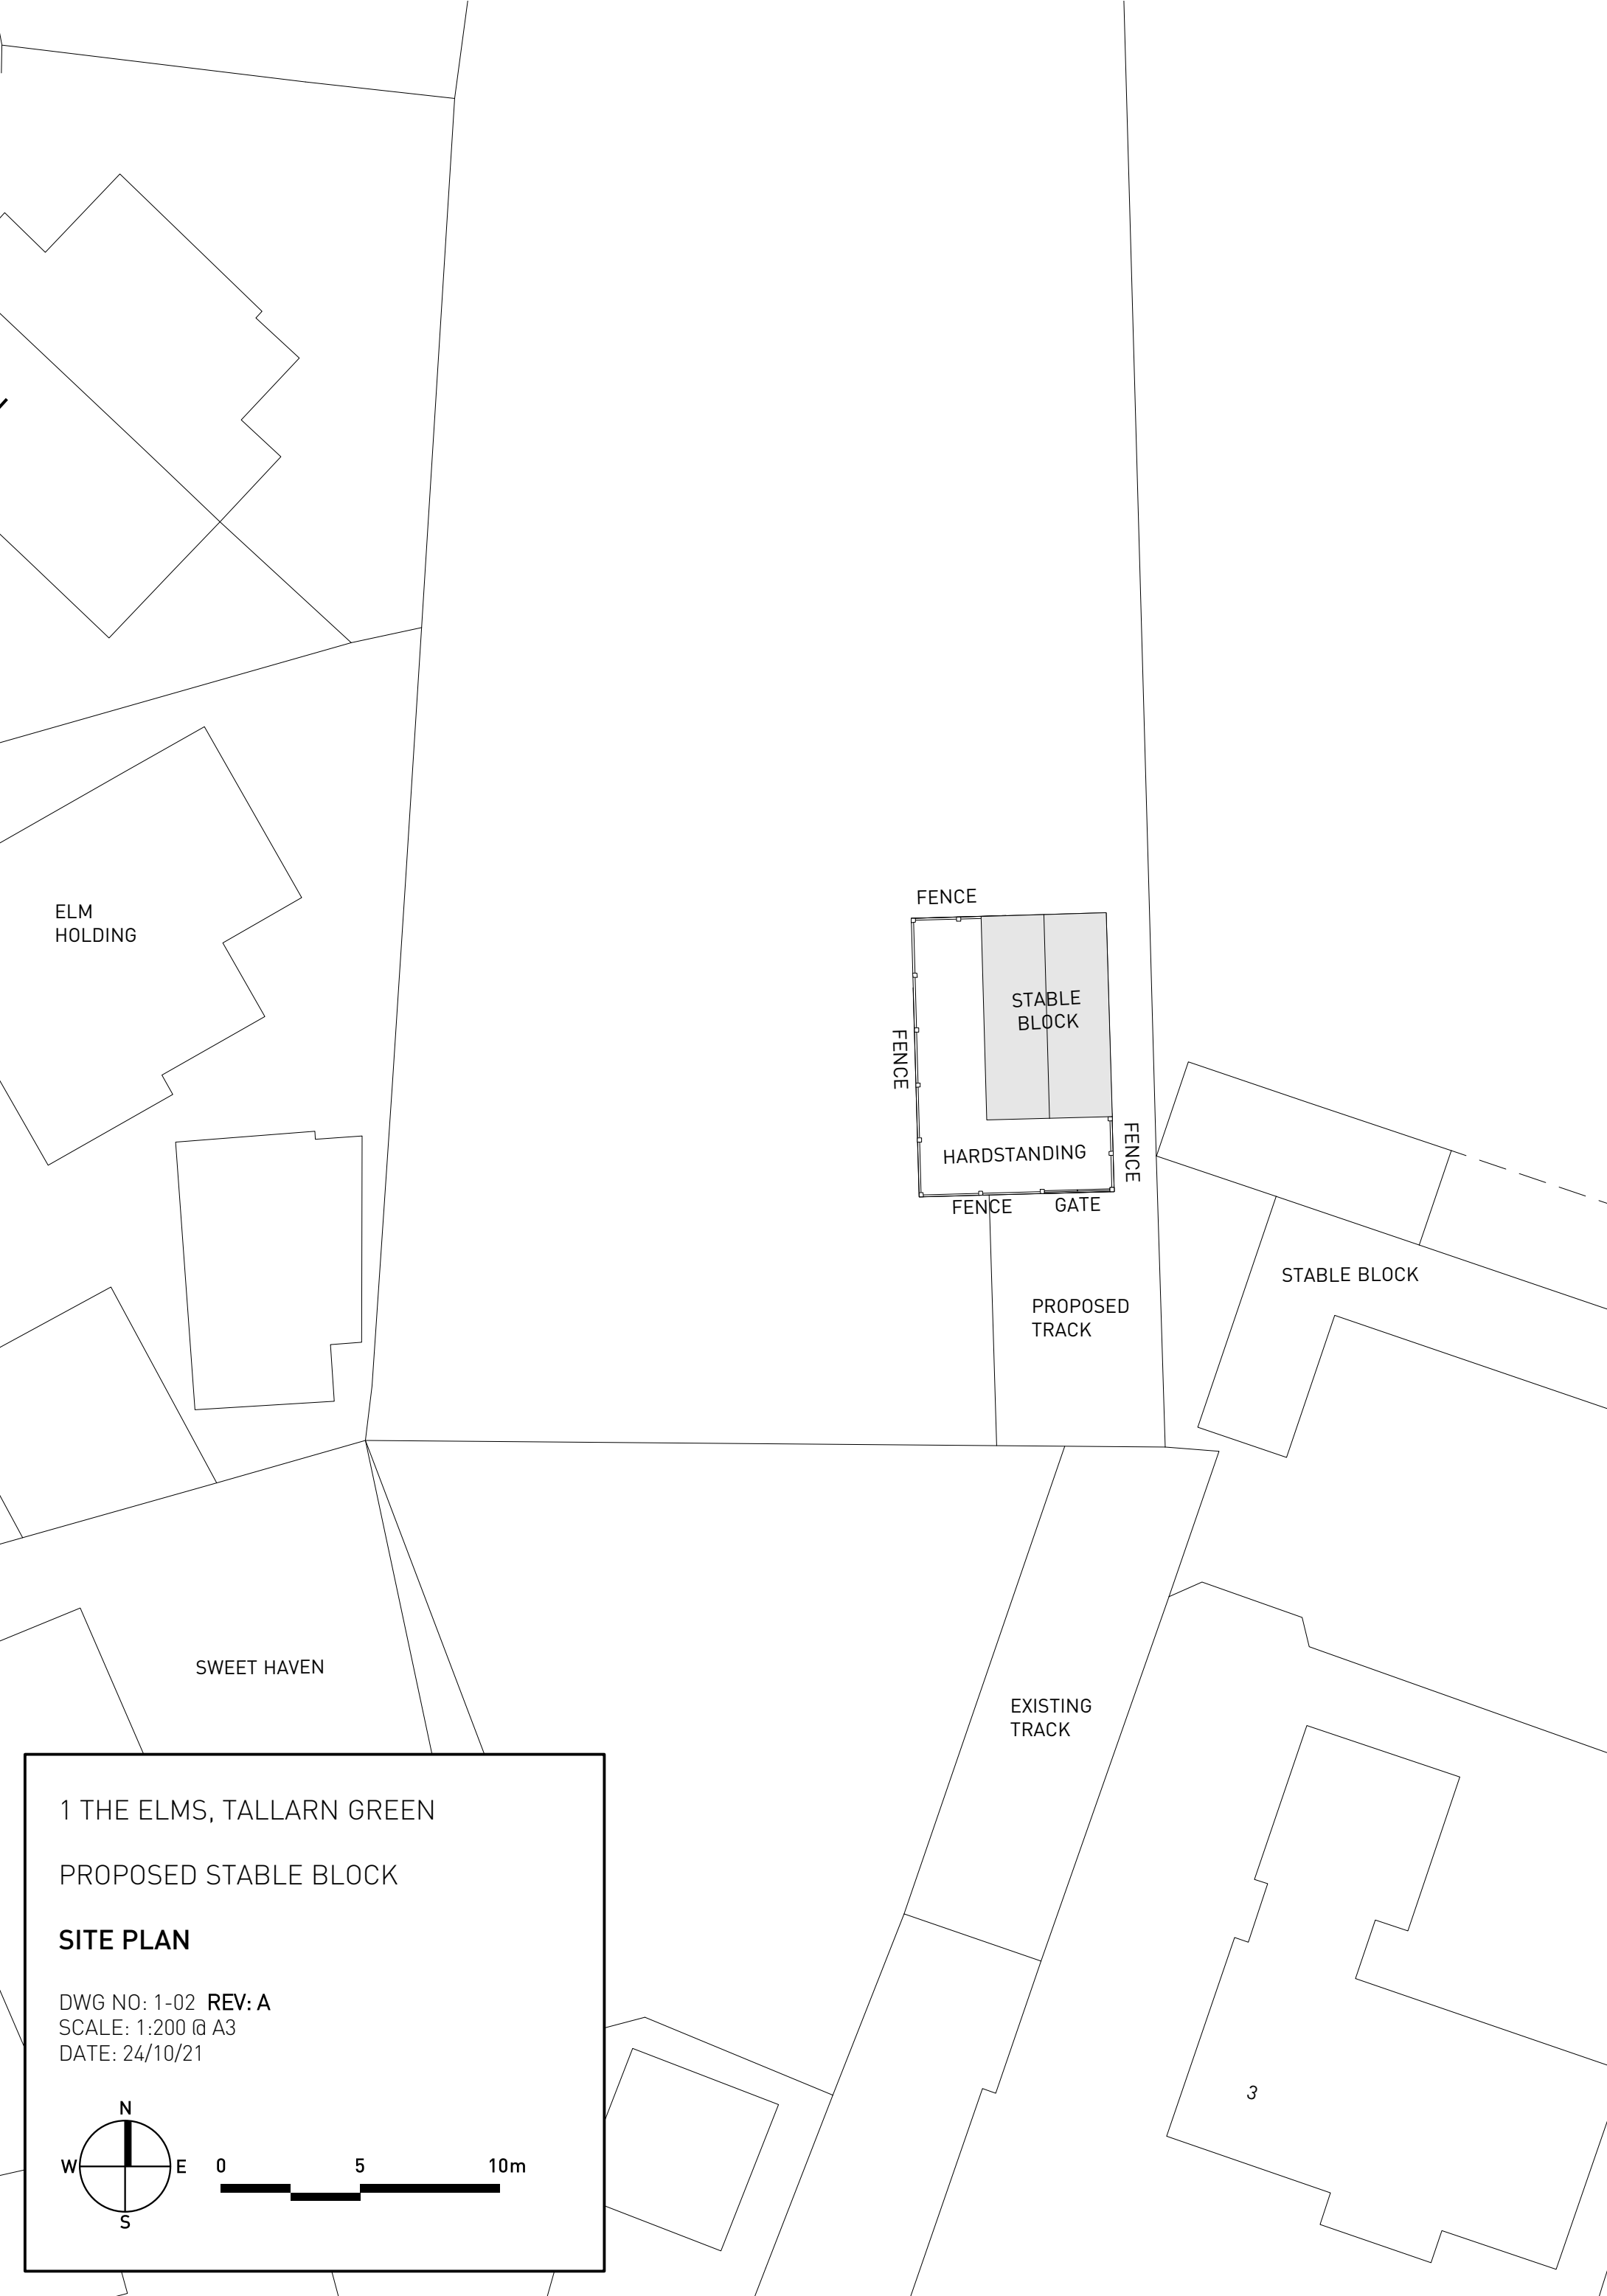


1 THE ELMS, TALLARN GREEN

PROPOSED STABLE BLOCK

SITE PLAN

DWG NO: 1-02 **REV: A**
SCALE: 1:200 @ A3
DATE: 24/10/21

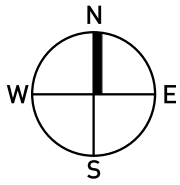

0 5 10m