

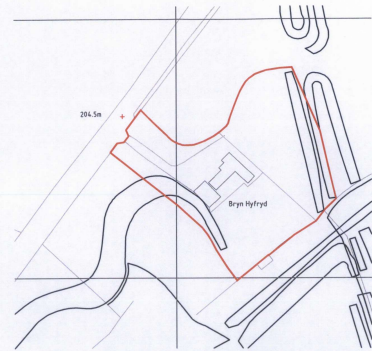
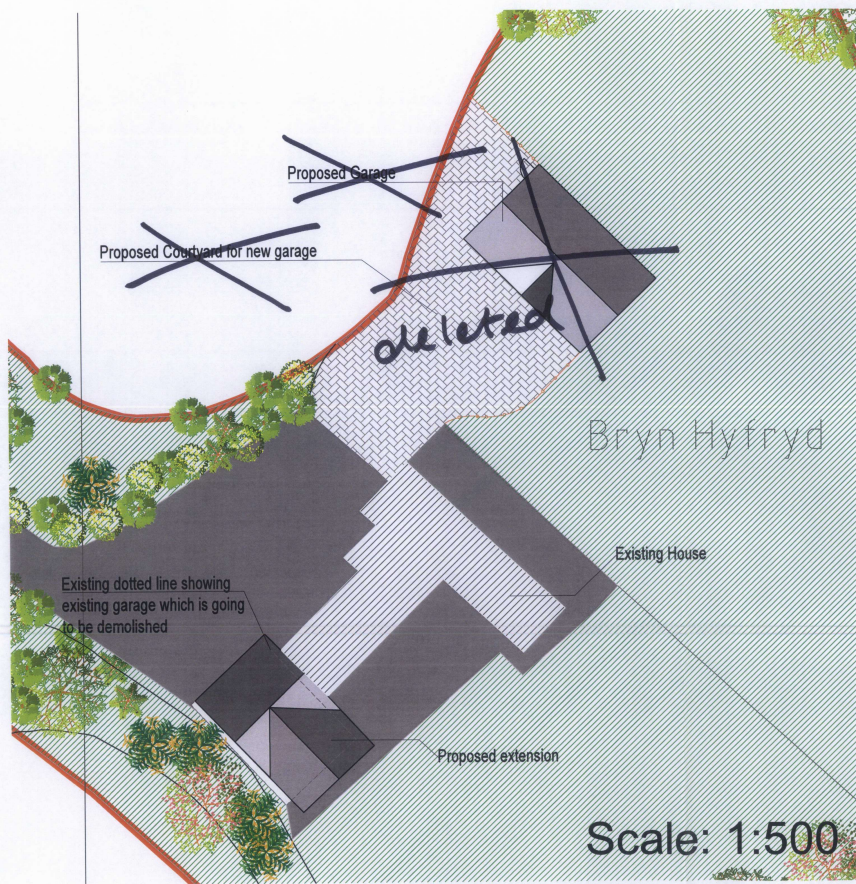


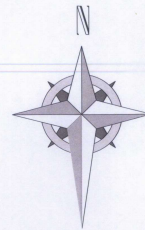


Scale: 1:1250

 


HDS ARCHITECTURAL SERVICES 1029 Ardmore Road, The Fountain, York Street, Wrexham, LL11 6JG Tel (01779) 343250 www.hdsarchitectural.co.uk	
Project: Bryn Hyfryd, Minera Road, Wrexham, LL11 S.A.	
Title: Existing and Proposed Site Plan	Scale (A3): 1:500 & 1:1250
Dwg No: SH/PC/05	Date: July 2019
Revision:	

P2019/0577

WREXHAM COUNTY
BOROUGH COUNCIL
05 AUG 2019
PLANNING DEPARTMENT

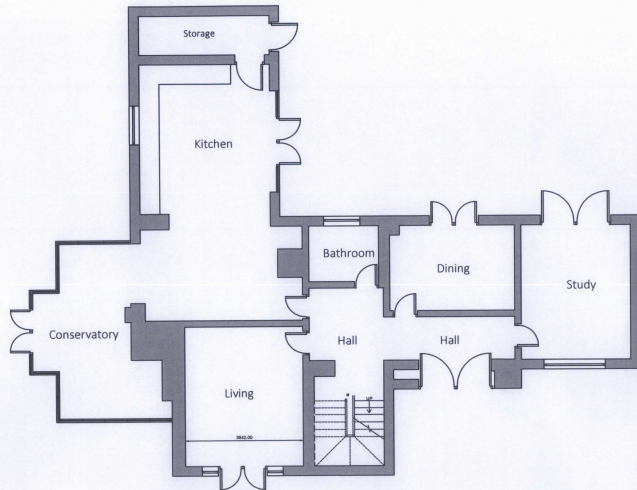

Ground Floor Plan

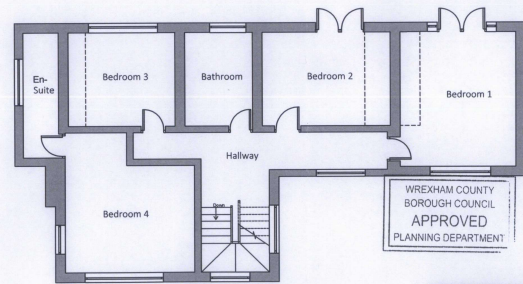


First Floor Plan

WREXHAM COUNTY
BOROUGH COUNCIL
APPROVED
PLANNING DEPARTMENT




Project: Bryn Hyfryd, Minera Road, Wrexham, LL11 5JR	
Title: Existing Floor Plans	Scale (A3): 1:100
Dwg No: SHWFD001	Date: July 2019
Revision:	

P2019/0577

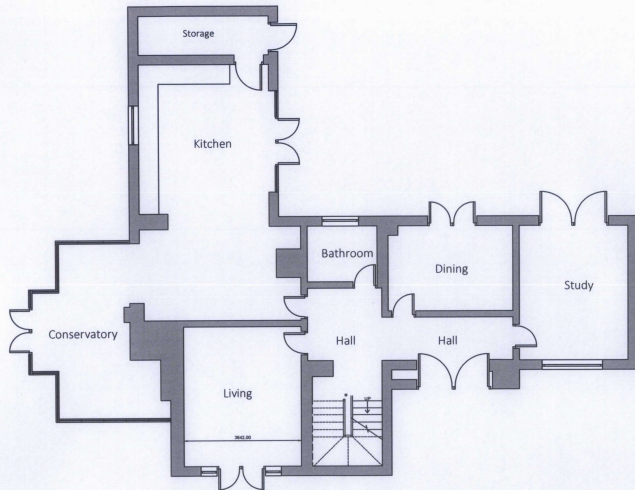


Ground Floor Plan

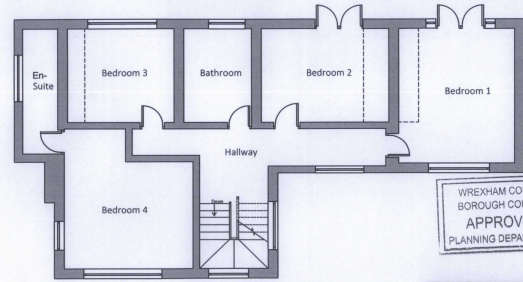


First Floor Plan



Project: Bryn Hyfryd, Minera Road, Wrexham, LL11 8LS	
Title: Existing Floor Plans	Scale (A3): 1:100
Dwg No: BHPD01	Date: July 2019
Revision:	

 

P201910577

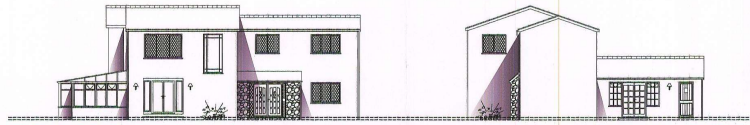

Existing Front Elevation

Existing Right Elevation




Existing Rear Elevation

Existing Left Elevation




HDS	
HDS CONSULTING, LLC	
1000 NE Oregon Street, Suite 100	
Portland, Oregon 97232	
Project:	1000 NE Oregon Street, Suite 100
Client:	1000 NE Oregon Street, Suite 100
Design:	1000 NE Oregon Street, Suite 100
Drawn:	1000 NE Oregon Street, Suite 100
Check:	1000 NE Oregon Street, Suite 100
Scale:	1000 NE Oregon Street, Suite 100
Date:	1000 NE Oregon Street, Suite 100

P2019/0577

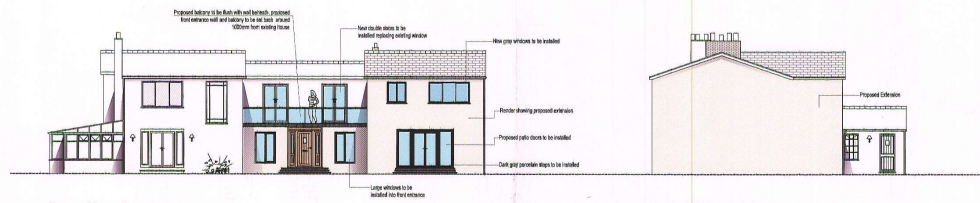

Proposed Front Elevation

Proposed Right Elevation

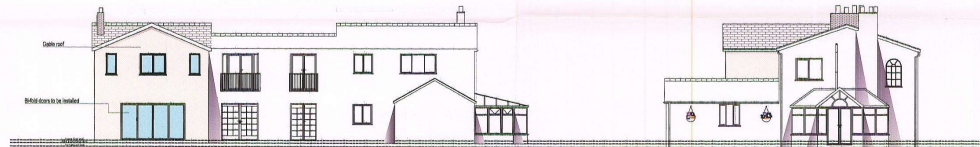

Proposed Rear Elevation

Proposed Left Elevation

WISSEMAN COUNTY BOYDTON TOWNSHIP APPROVED PLANNING DEPARTMENT		
Project: 10000 N. 100th Ave. Suite 100, Greenwood Village, CO 80111-3400	Date: 06/06/2019	Project: 10000 N. 100th Ave. Suite 100, Greenwood Village, CO 80111-3400
Drawing: 10000 N. 100th Ave. Suite 100, Greenwood Village, CO 80111-3400	Date: 06/06/2019	Project: 10000 N. 100th Ave. Suite 100, Greenwood Village, CO 80111-3400
Drawing: 10000 N. 100th Ave. Suite 100, Greenwood Village, CO 80111-3400	Date: 06/06/2019	Project: 10000 N. 100th Ave. Suite 100, Greenwood Village, CO 80111-3400

P2019/0577