




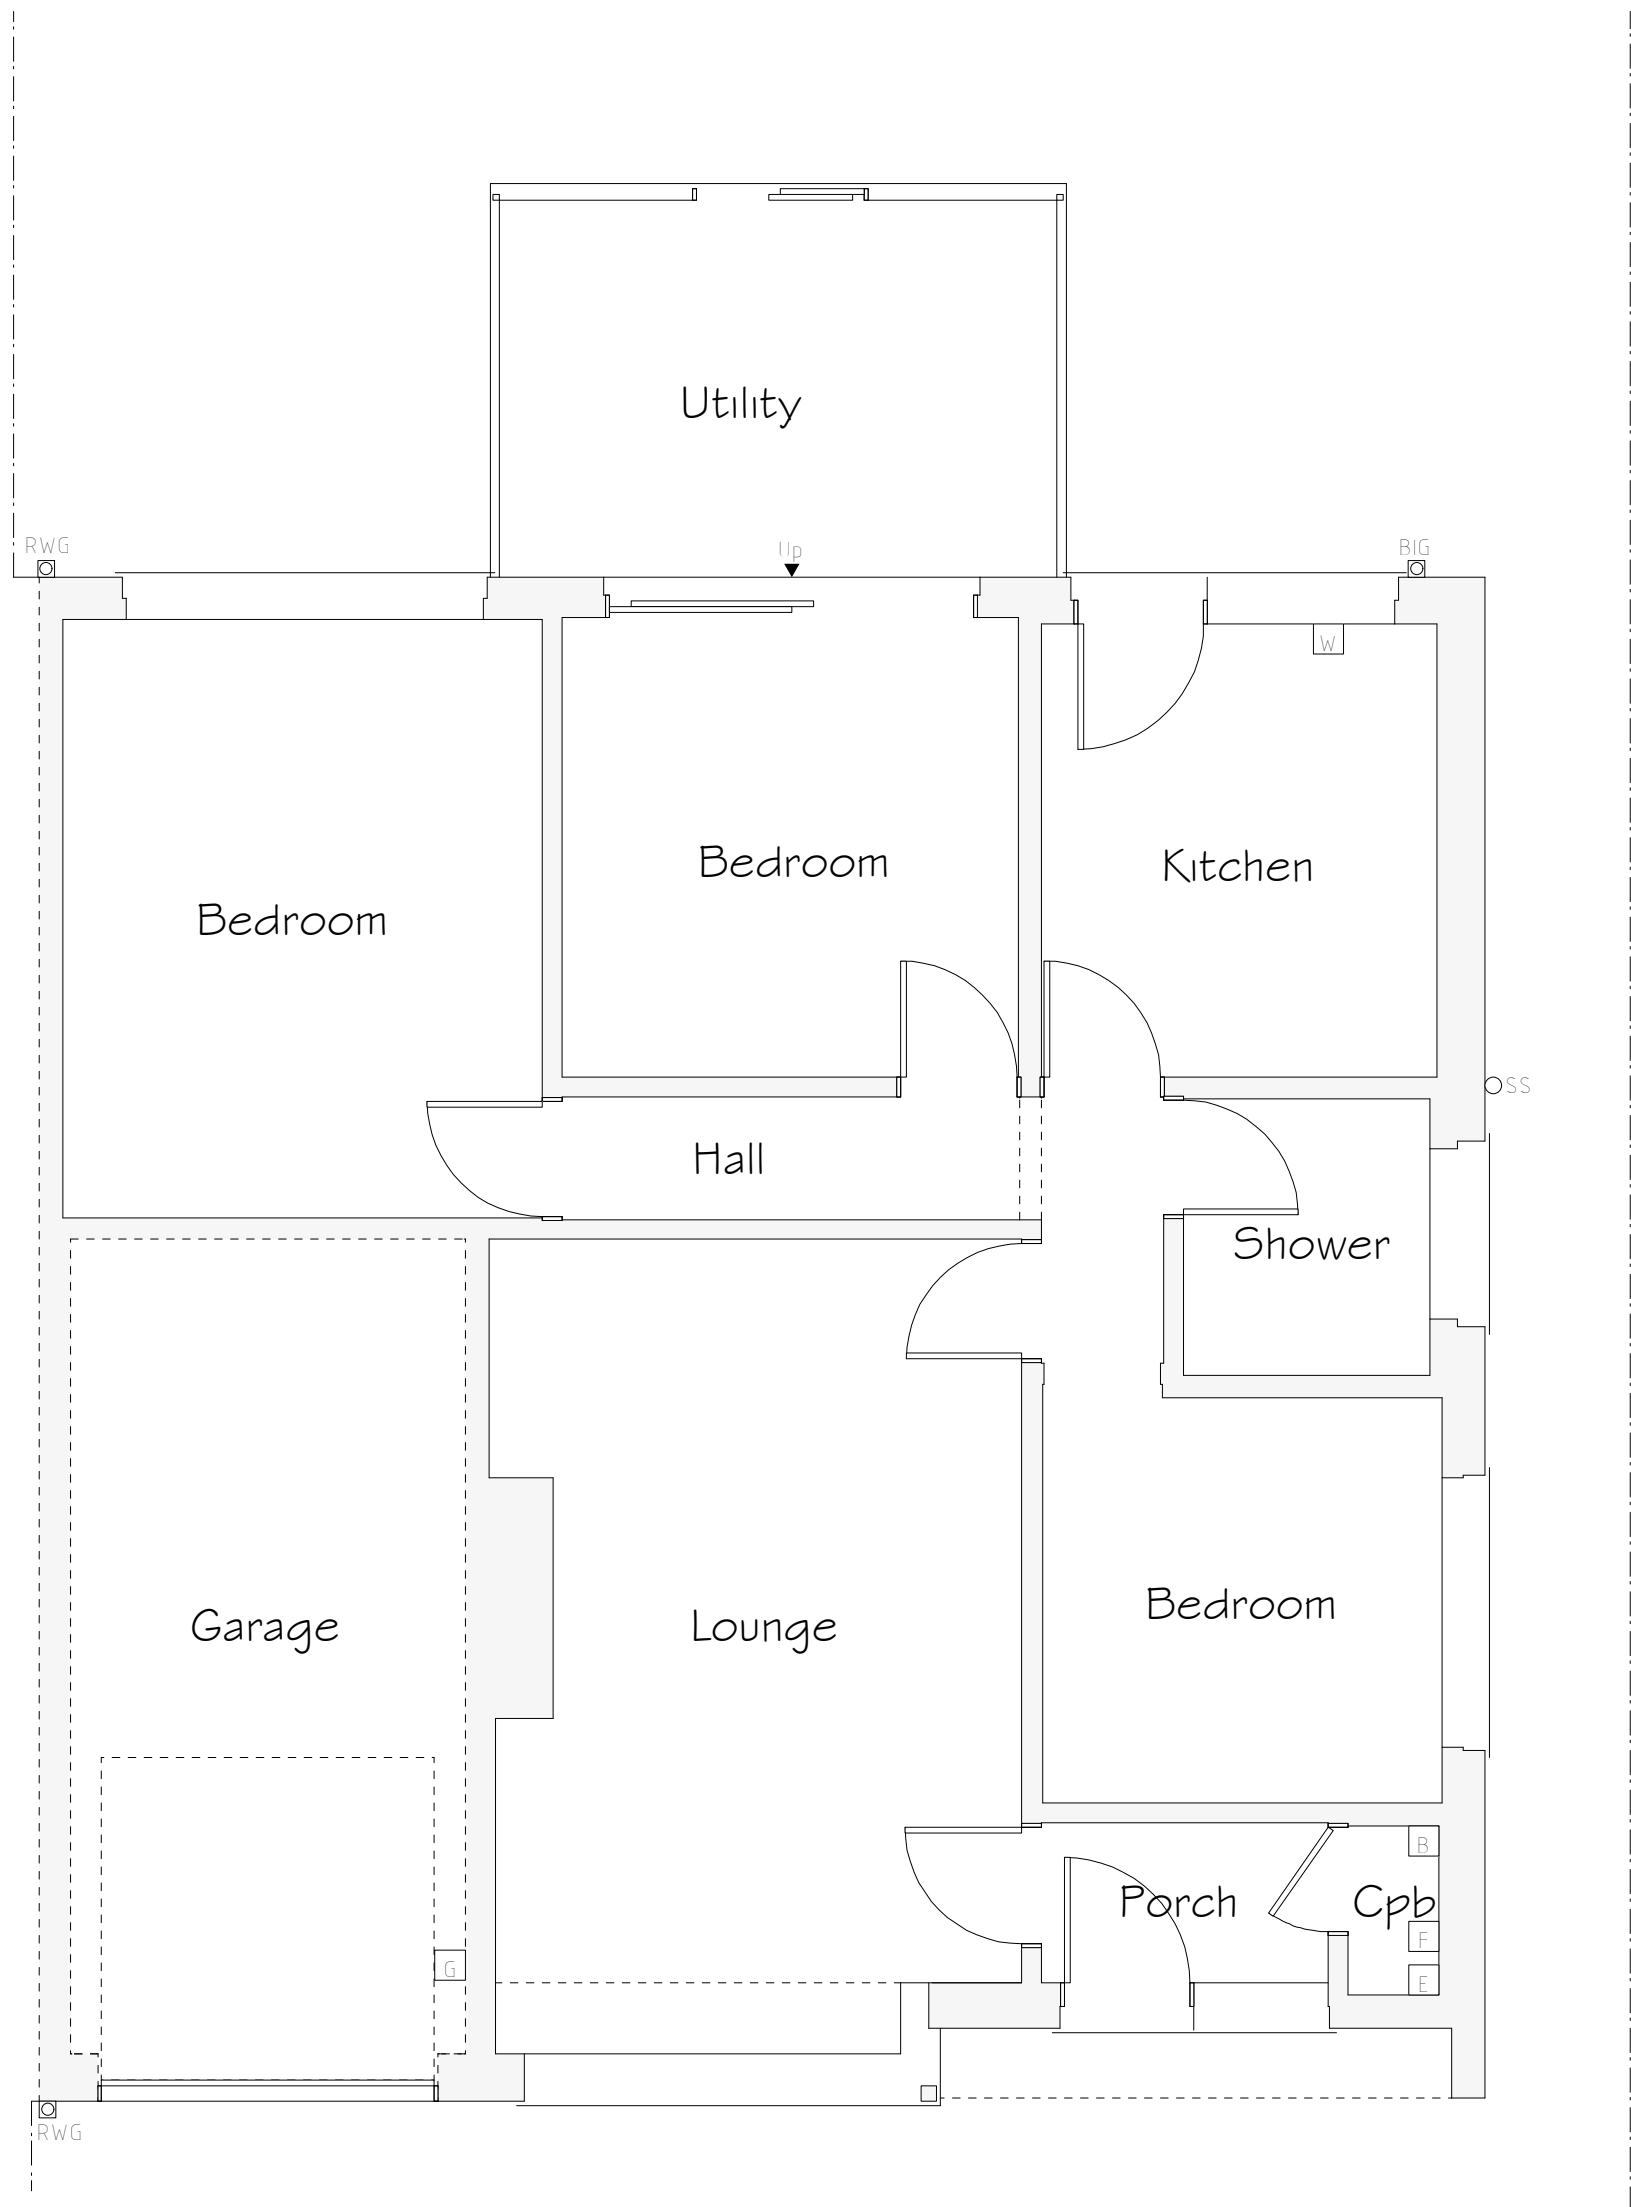

Ground Floor Plan 1:50

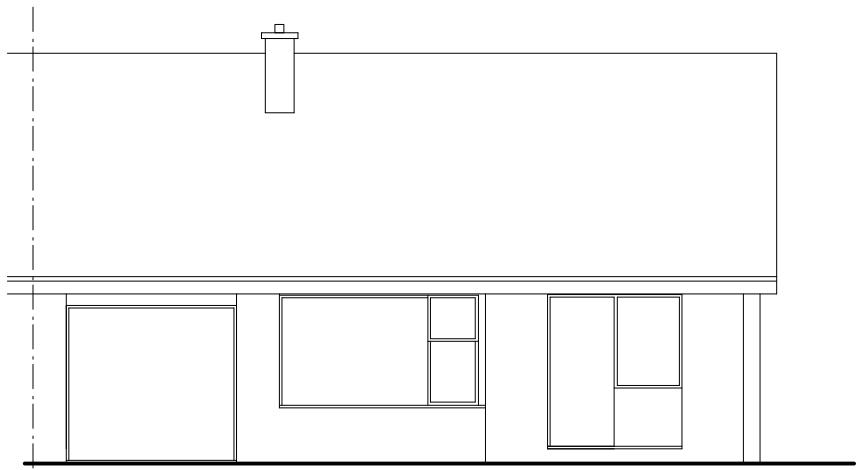


Front Elevation 1:100

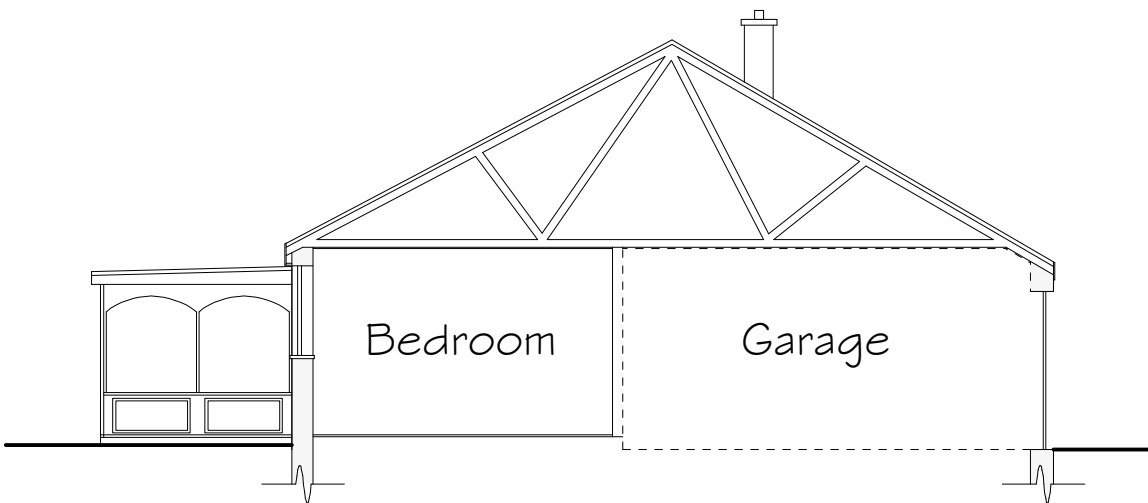

Side Section & Elevation 1:100



Rear Elevation 1:100

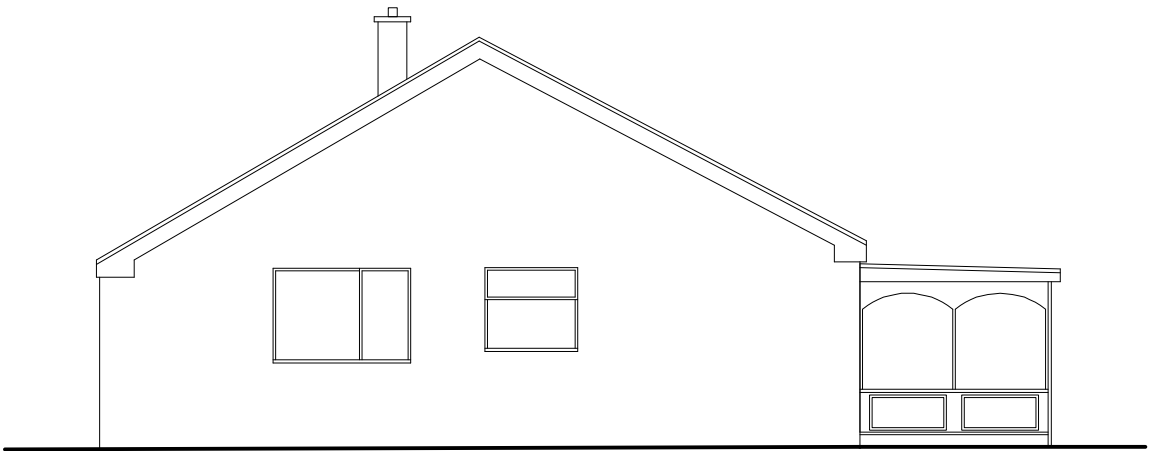

Side Elevation 1:100

Services Key

- ☐ Existing Boiler Position
- ☐ Existing Gas Meter Position
- ☐ Existing Electric Meter Position
- ☐ Existing Fuse Box Position
- ☐ Existing Stopcock Position
- ☒ Existing Rain Water Gully (RWG) Position
- ☒ Existing Back Inlet (BIG) Gully Position
- ☐ Existing Short Stack (SS) Position

Rev	Date	Detail	Initial

Project:
Proposed Alterations to,
15 Winchester Way,
Gresford, Wrexham,
LL12 8HH

Title: Existing	Scale: (A2) 1:50 & 1:100
--------------------	--------------------------------

Drawn By: A.L. Valentine	Date: Oct 2021
-----------------------------	-------------------

Drawing No: C138/001	Sheet: 1 of 1
-------------------------	------------------

blueprint
architectural services



Office 3K4,
Redwither Business Tower,
Wrexham. LL13 9XT
Tel: 01978 356500
www.blueprintarchitectural.com

© copyright all rights reserved