




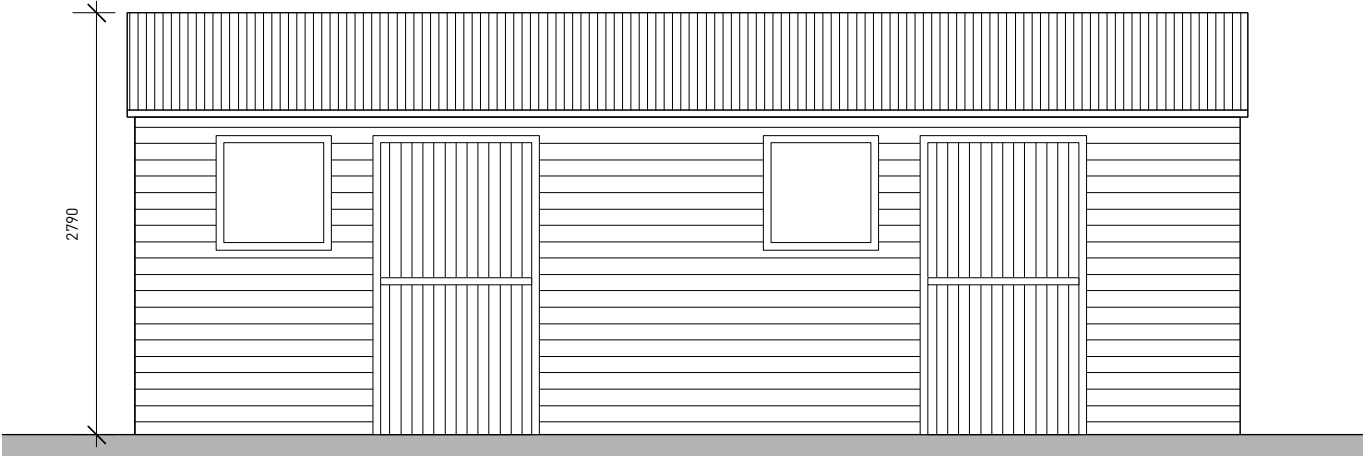


FRONT ELEVATION A-A

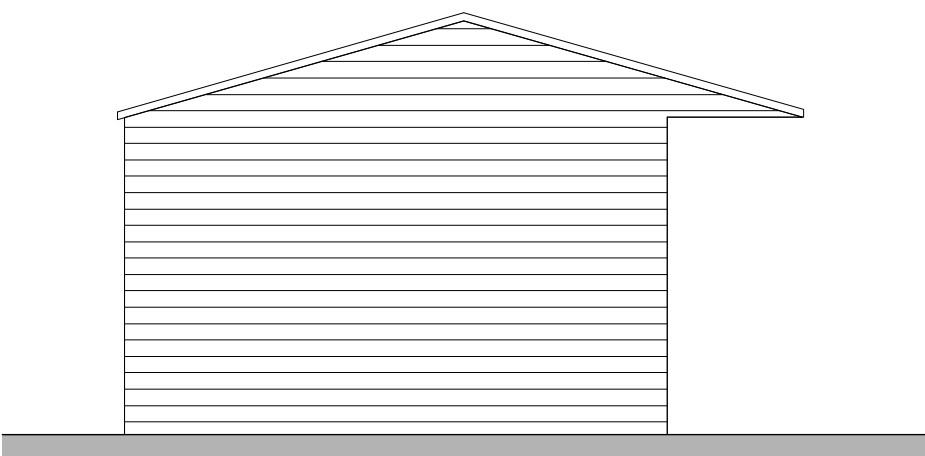


SIDE ELEVATION B-B

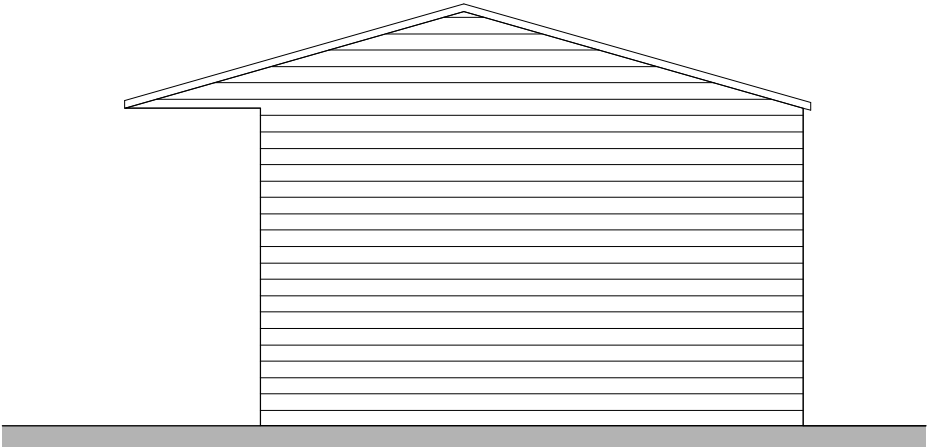

SIDE ELEVATION C-C

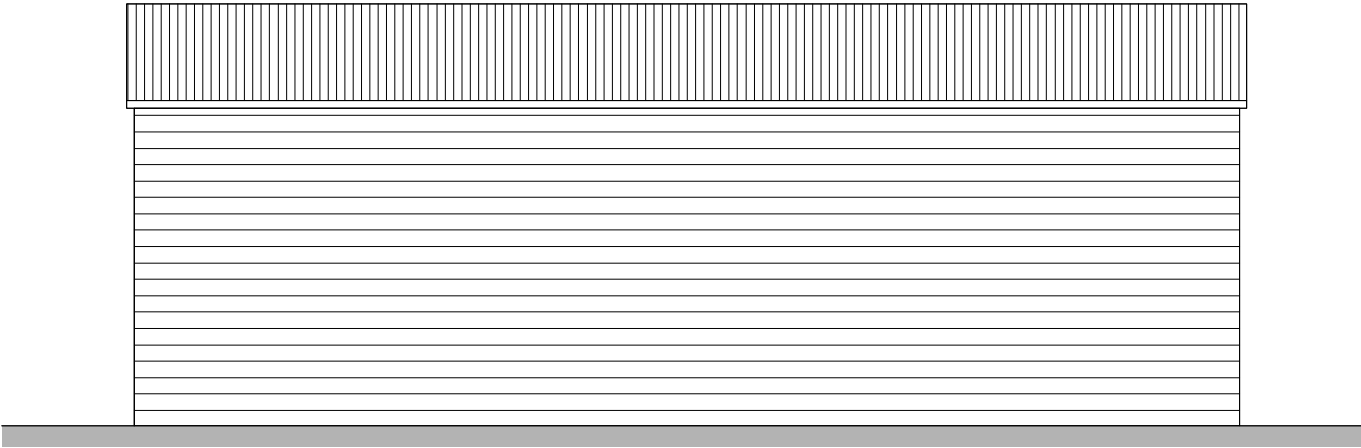

REAR ELEVATION D-D

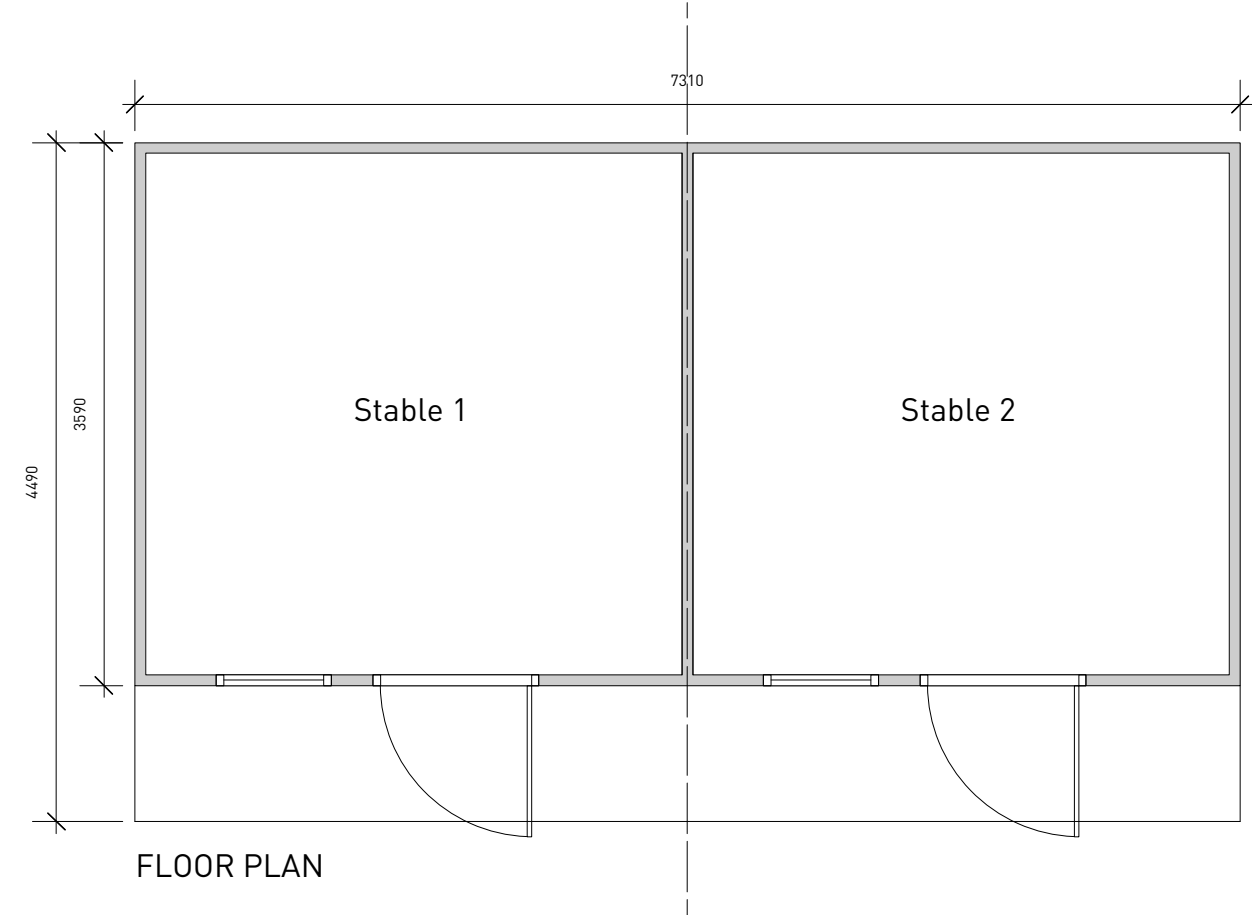

FLOOR PLAN



1 THE ELMS, TALLARN GREEN

PROPOSED STABLE BLOCK

**PLANS & ELEVATIONS**

DWG NO: 1-03  
SCALE: 1:50 @ A3  
DATE: 23/06/21

0 1 3M  
1:50 Scale