




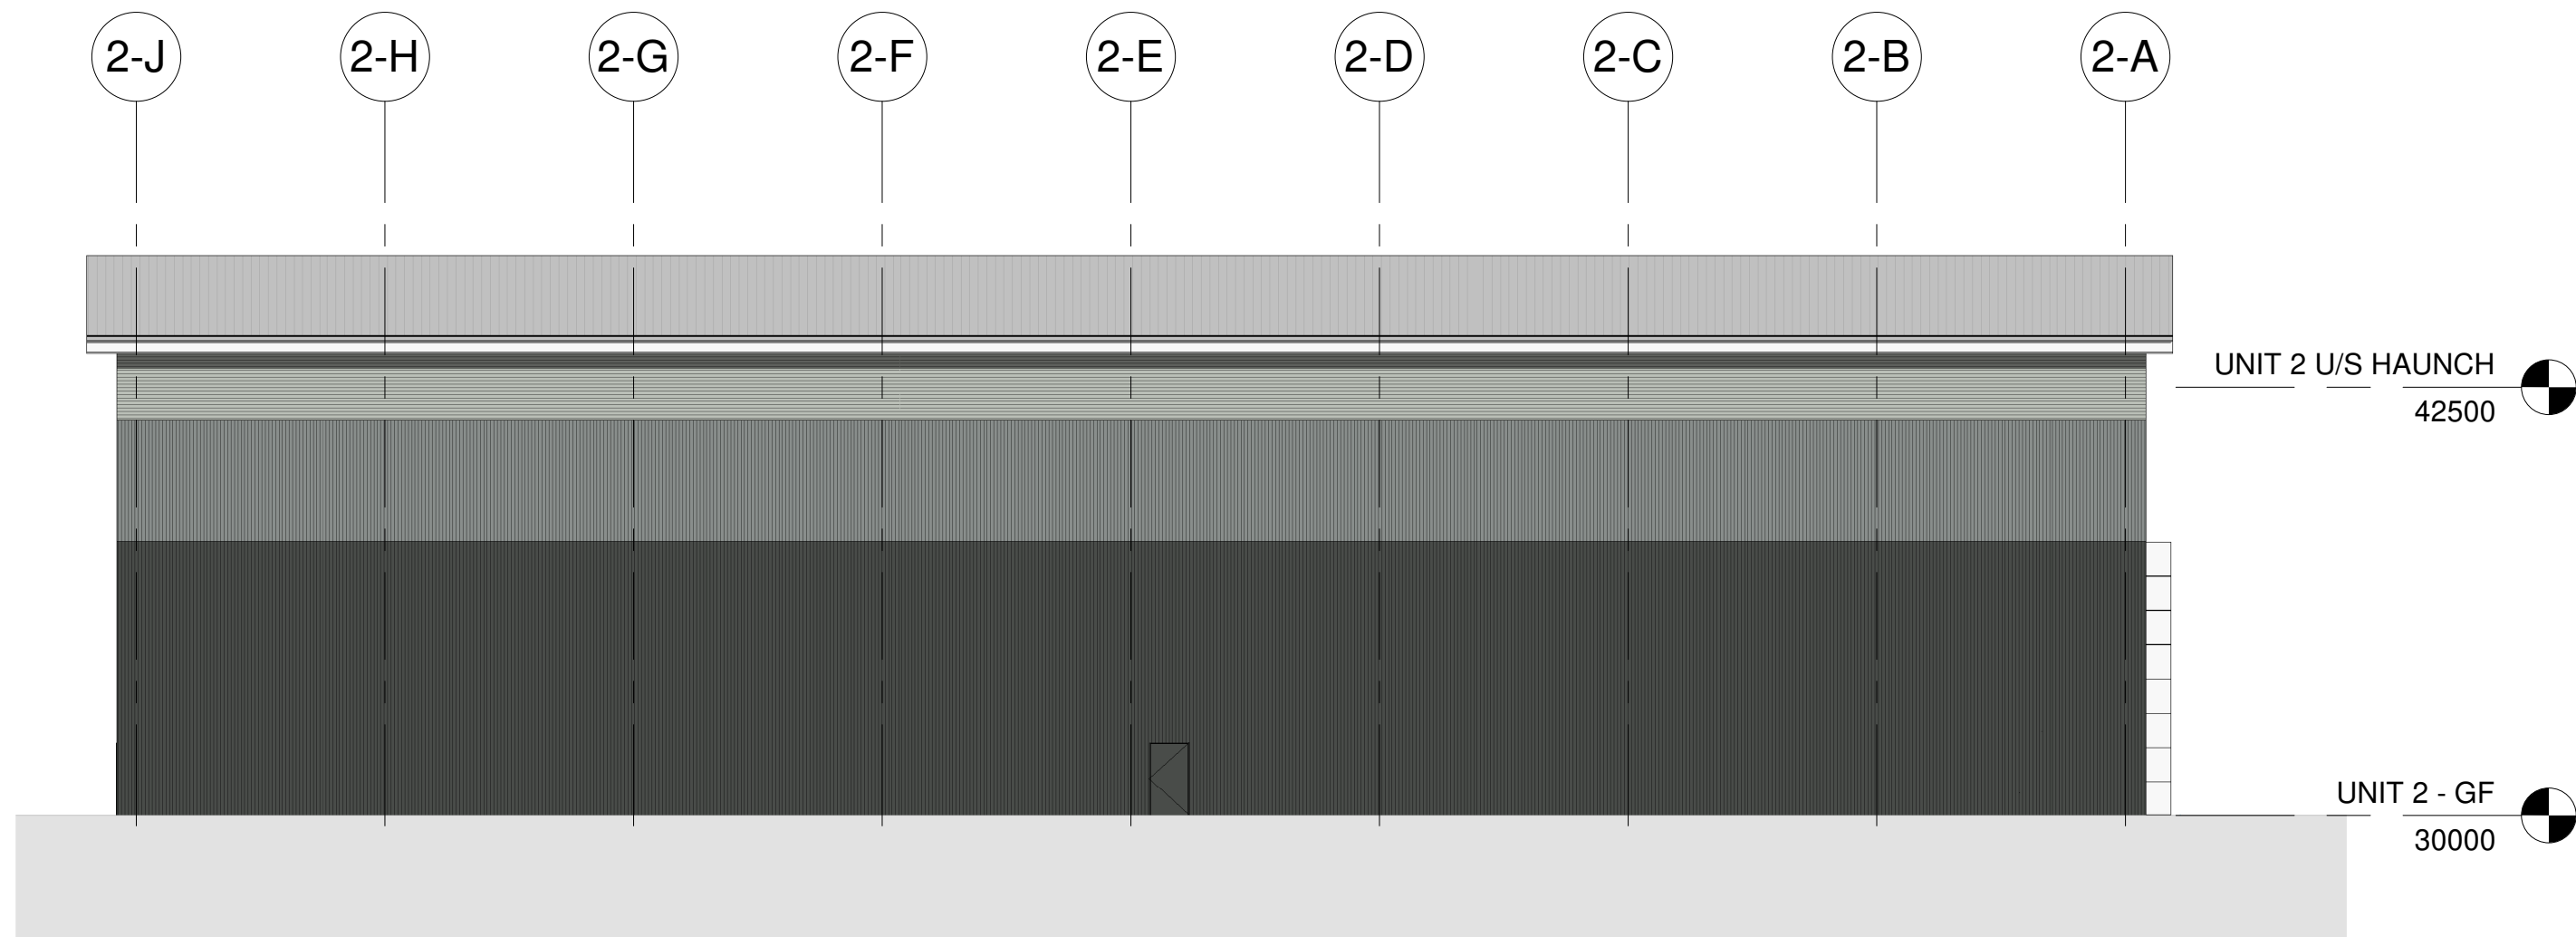


1 UNIT 2 - North Elevation  
1 : 200

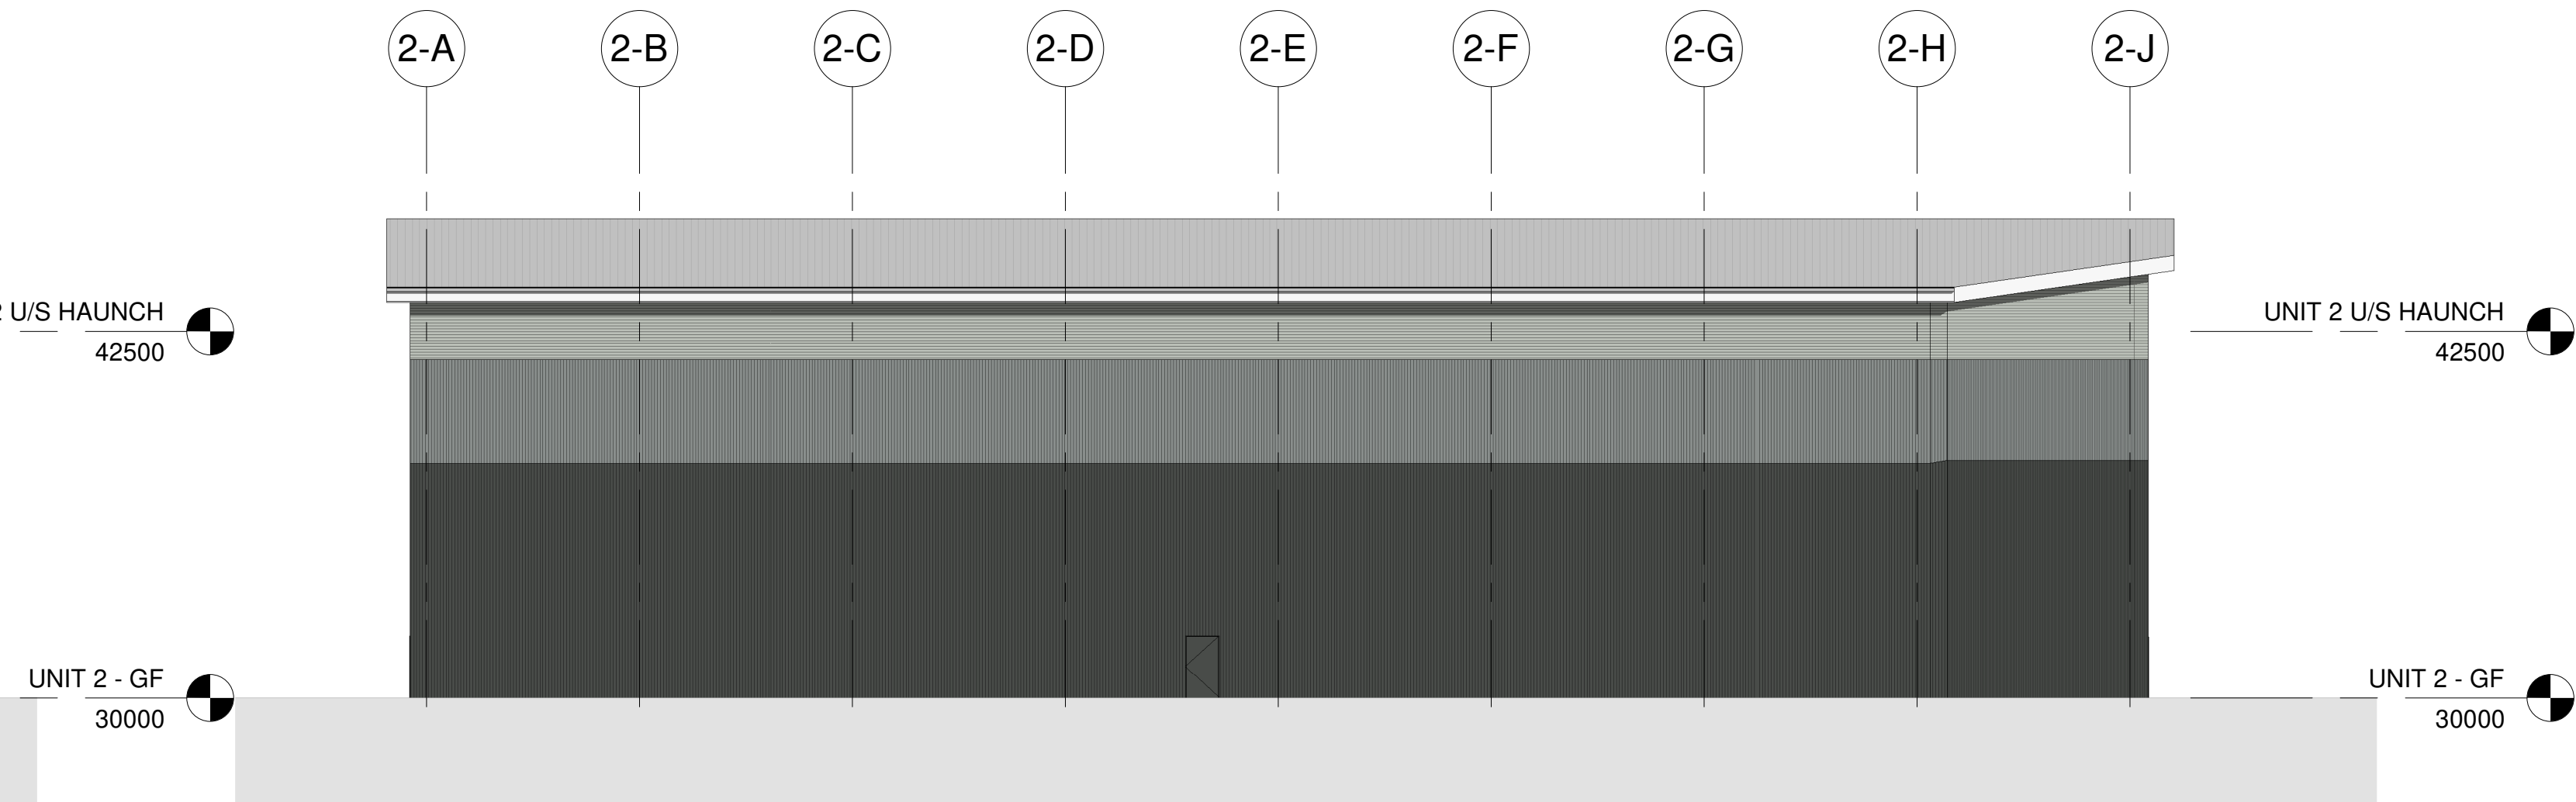

2 UNIT 2 \_ - South Elevation  
1 : 200

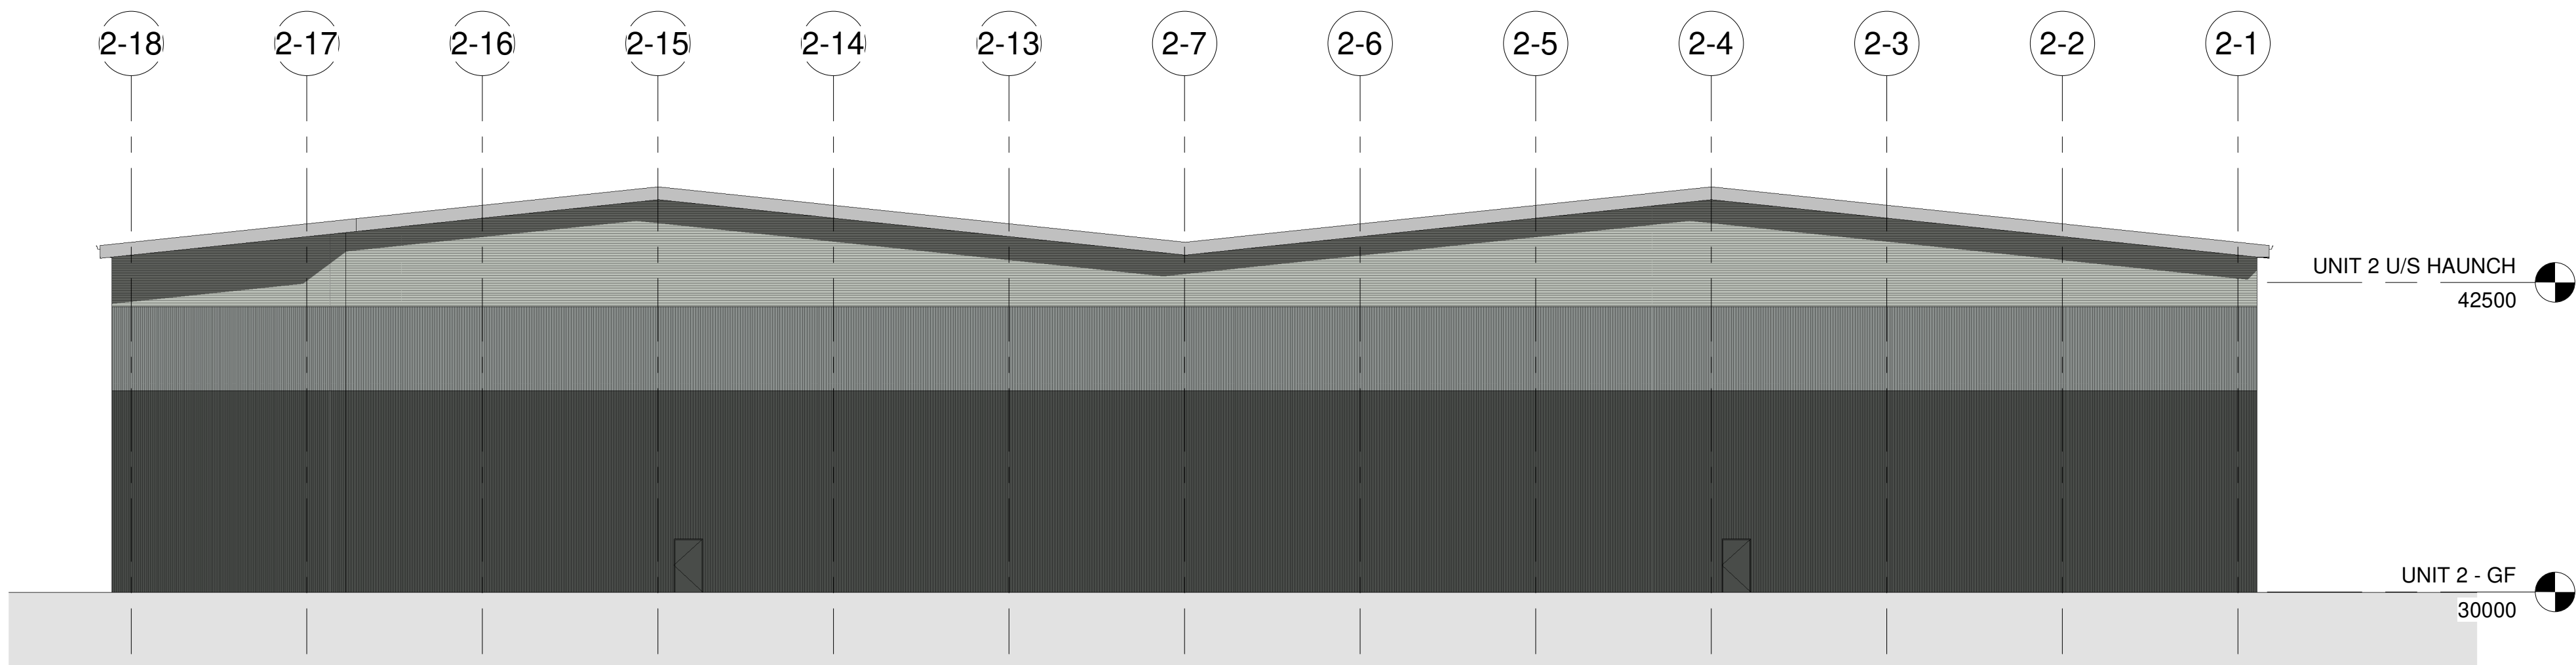

3 UNIT 2 - East Elevation  
1 : 200

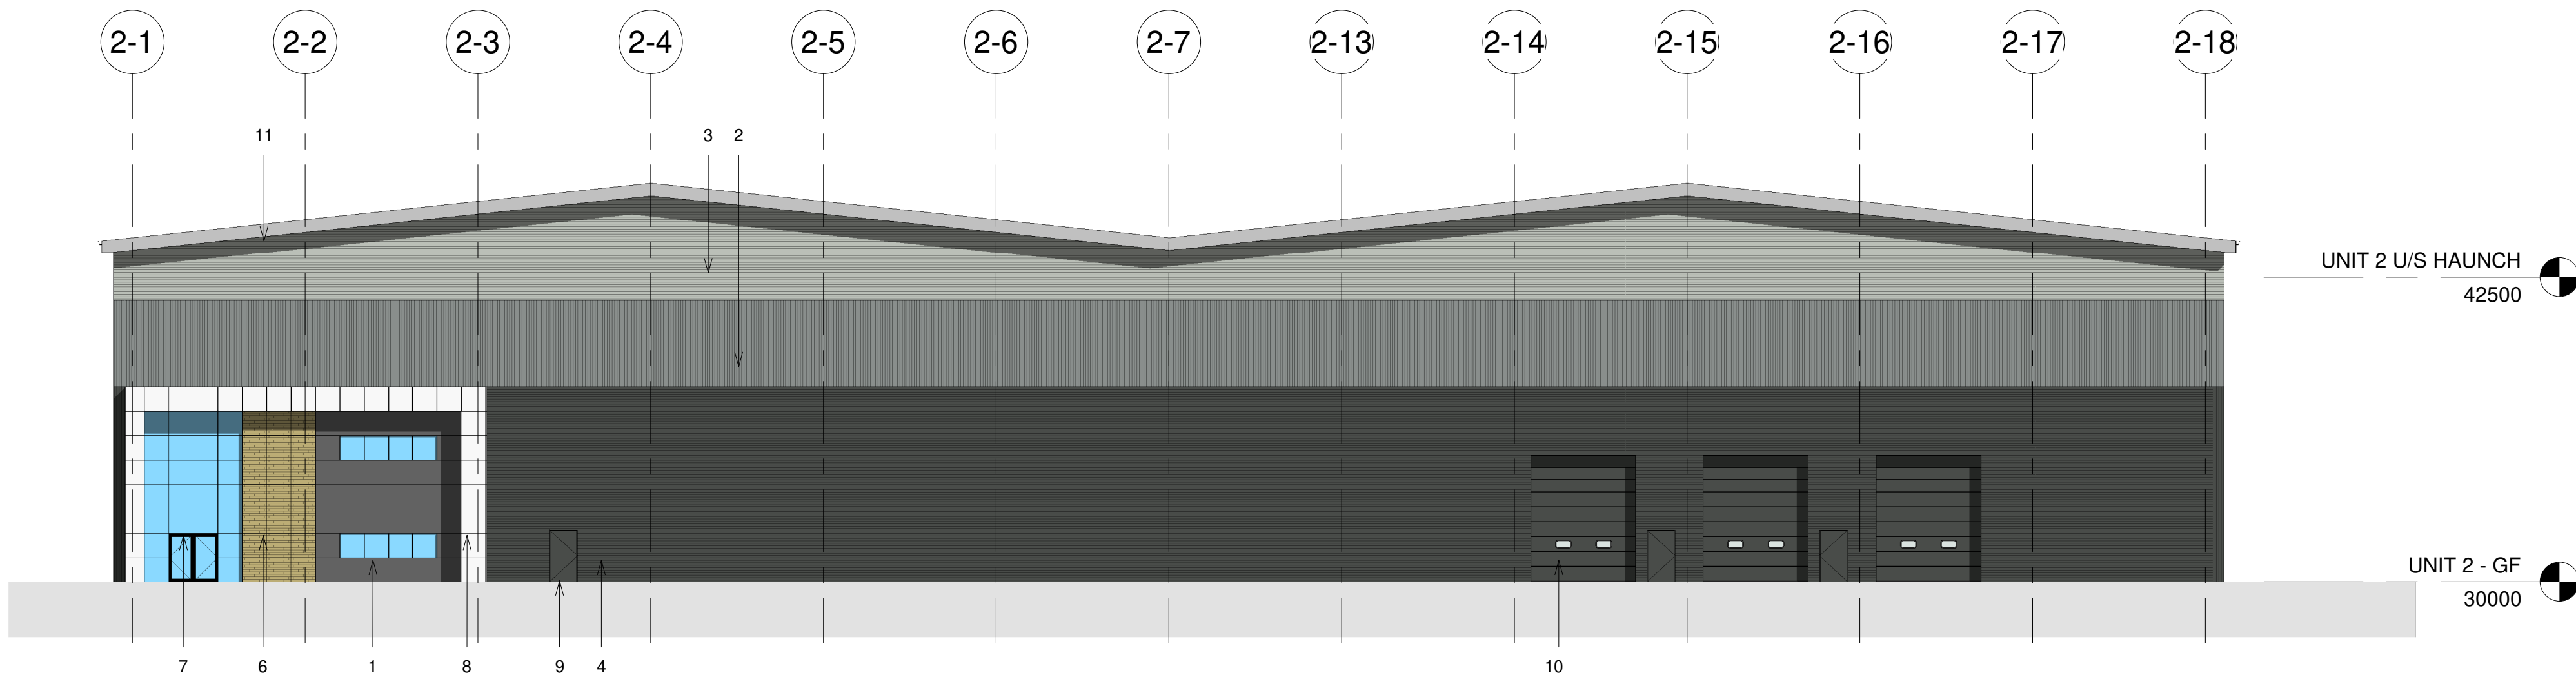

4 UNIT 2 - West Elevation  
1 : 200

1. Horizontally laid micro-rib composite wall panels (RAL 7016 Anthracite)
2. Horizontally laid trapezoidal profile built-up wall panels (RAL 180 40 05 Merlin Grey)
3. Vertically laid trapezoidal profile built-up wall cladding (RAL 7038 Goosewing Grey)
4. Vertically laid trapezoidal profile built-up wall cladding (RAL 7016 Anthracite)
5. Profilemetal roof (RAL 7038 Goosewing Grey) - approx.10% rooflights & photo-voltaic arrays.
6. Feature cladding panels & white cladding canopy to entrance
7. Glazed entrance doors and glazed screen
8. Window frames - (RAL 7016 Anthracite)
9. Personnel Doors - (RAL 7016 Anthracite)
10. Vehicle Doors - (RAL 7016 Anthracite)
11. Eaves, fascias, gutters - (RAL 7038 Goosewing Grey)



PURPOSE OF ISSUE  
Project Status

**PACE** | ARCHITECTURE  
www.pace-architecture.co.uk

PROJECT  
**BRYN LANE**

ADDRESS  
Bryn Lane, Wrexham Ind. Estate, LL13 9UT

TITLE  
**UNIT 2 - PROPOSED ELEVATIONS**

CLIENT  
**Portal Construction NW Ltd**

DRAWN BY  
Author

CHECKED BY  
Checker

DATE  
08/10/21

SCALE (@ A1)  
1 : 200

PROJECT NUMBER  
1175

DRAWING NUMBER  
1175 . P . 006

REV

