



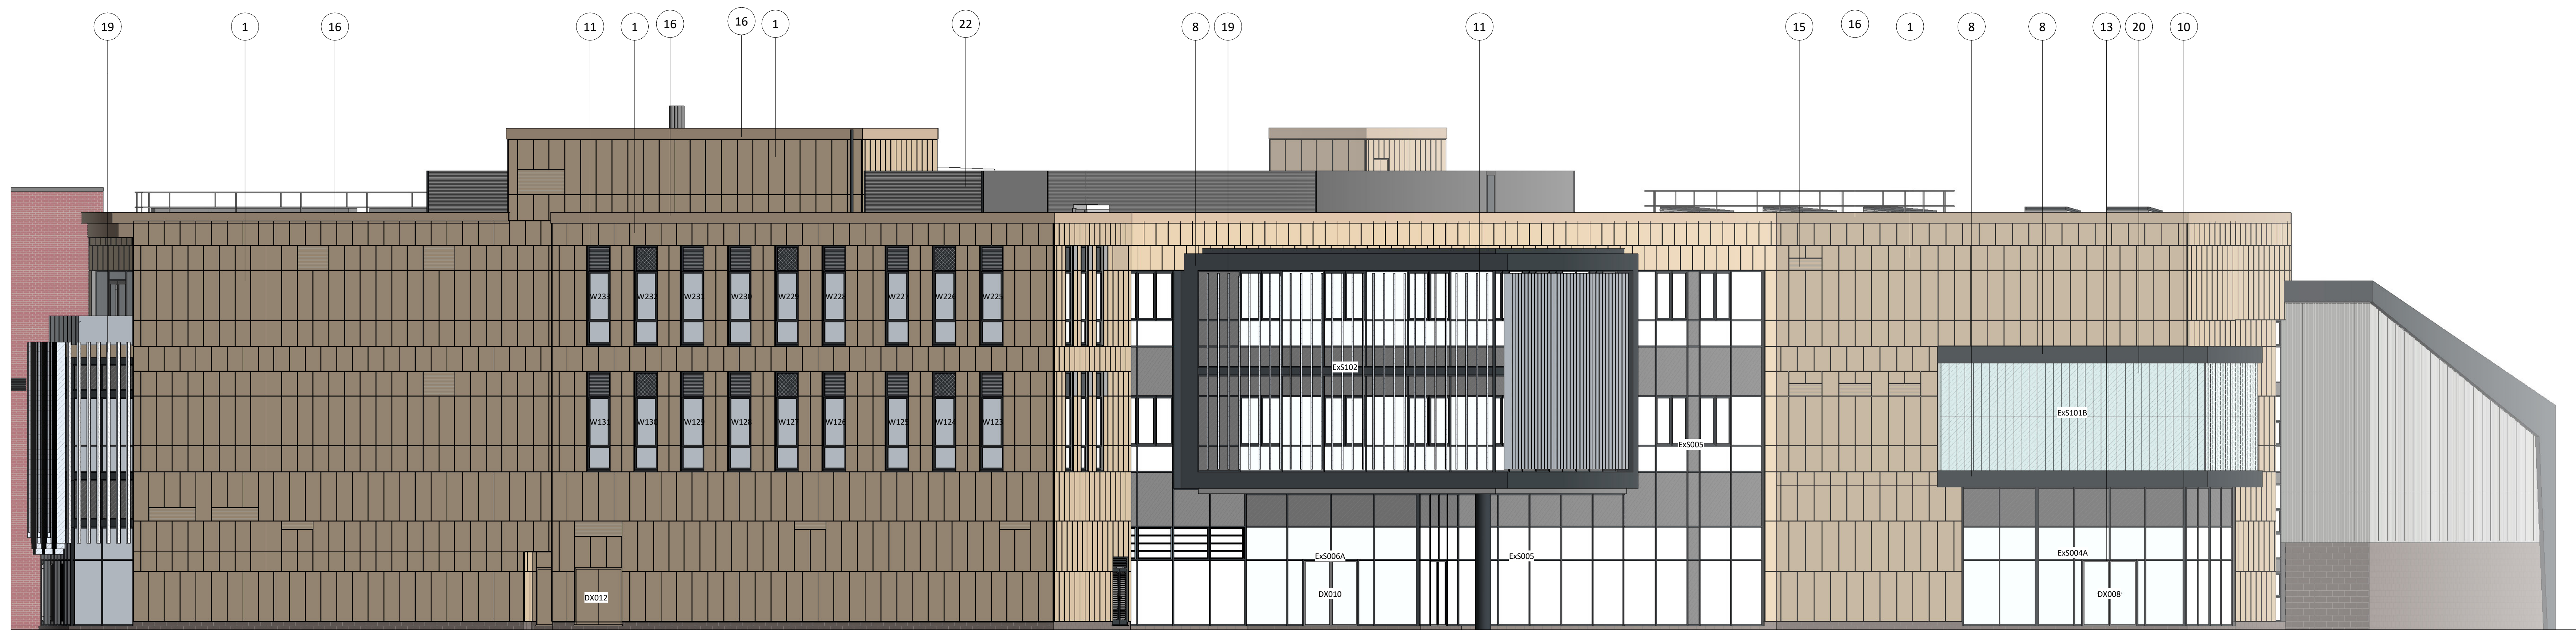

## Detail Elevation 08 - Existing Campus Elevation

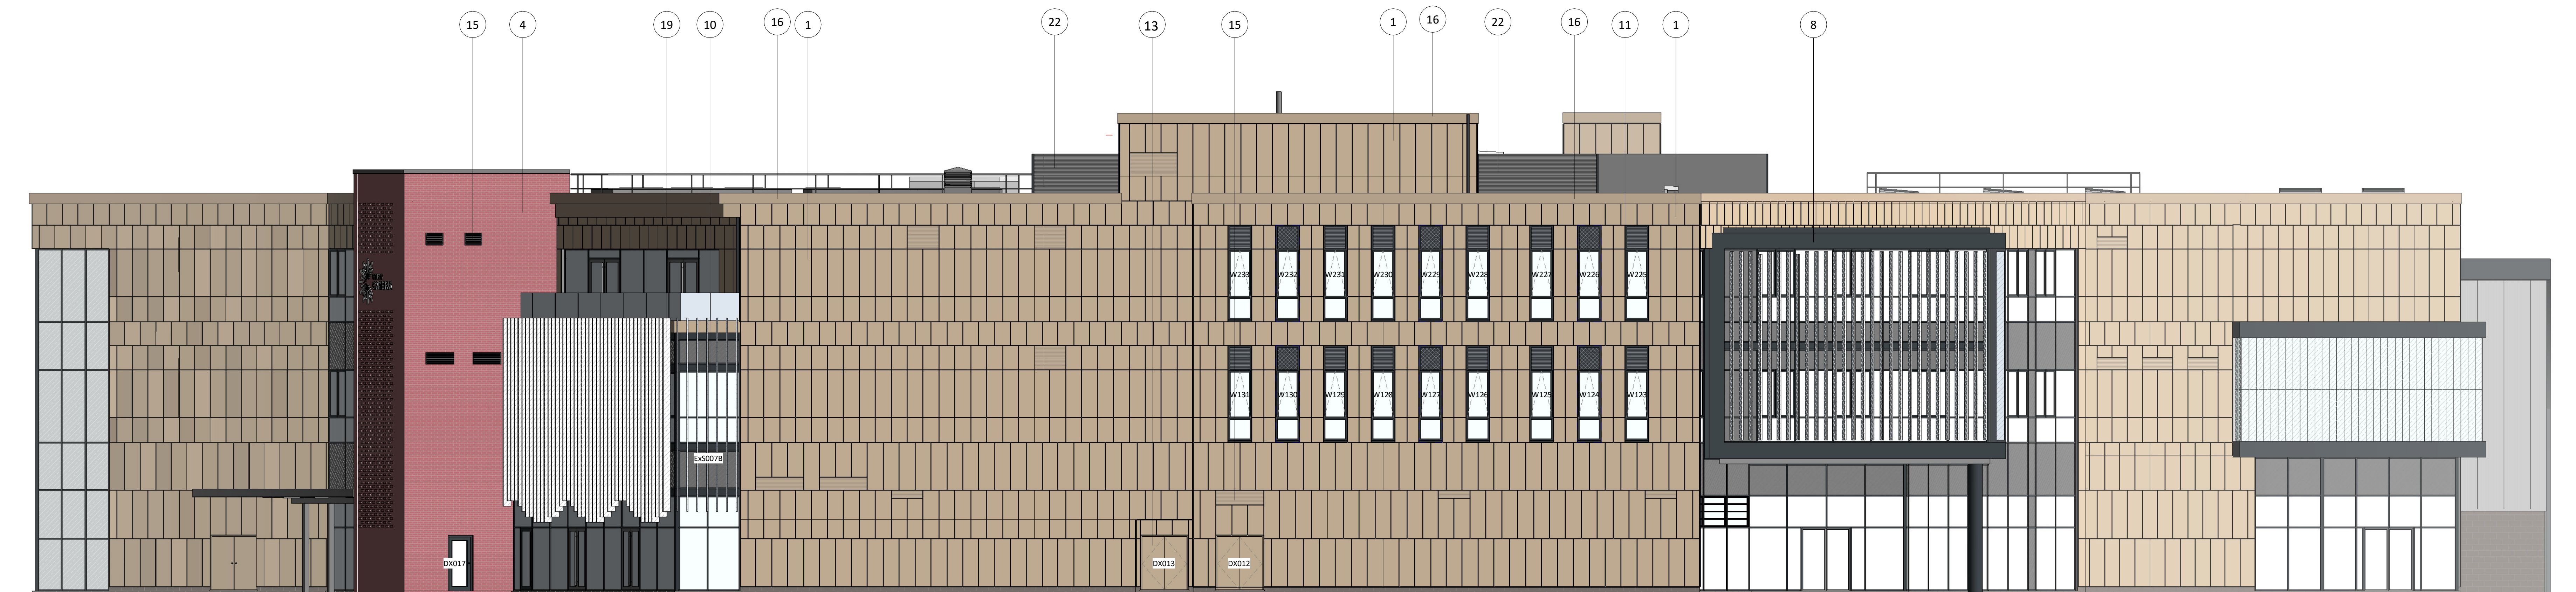

### Detail Elevation 09 - North Elevation

**General Notes**

1. Contractor to verify all dimensions and check level datums on site before construction.

2. All of the designs are the sole property of TACP Architects Ltd and may not be used without their written agreement

3. All prints, specifications and their copyright are the property of TACP Architects Ltd

4. Do not scale off drawings

5. All dimensions shall be checked on site before commencement of shop drawings, manufacture and all discrepancies must be reported to TACP Architects Ltd

### Materials Key

- 1 Kingspan Benchmark Dri Design Cladding Panels  
Clouse H42/1204  
Colour: Kingspan D5-0021 (Titanium)
- 2 Kingspan Benchmark Dri Design Cladding Panels  
Clouse H43/2004  
Colour: Kingspan 001 (Inspired by Silver)
- 3 Kingspan KS1000 AWP Micro-Rib fixed vertically  
Clouse H44/1221  
Colour: Spectrum Moonstone (RAL 7035)
- 4 Facing brickwork laid with patterned detailing  
Clouse F10/110  
Colour: To match existing building - Istock Cheddar Red 0610
- 5 Forticrete Florentine Polished blockwork  
Clouse F2/2554  
Colour: Fewter
- 6 PPC Aluminium box framing/flushing detail  
Clouse H72/420  
Colour: Anthracite Grey (RAL 7056)
- 7 PPC Aluminium box framing/flushing detail to Sports Hall  
Clouse H72/421  
Colour: Anthracite Grey (RAL 7056)
- 8 SAPA: Elegance Curtain walling  
Clouse H12/1110  
Colour: Anthracite Grey (RAL 7056)
- 9 SAPA: PPC Aluminium double glazed window unit with insulated frame and louvred panel  
Clouse L10/30  
Colour: Anthracite Grey (RAL 7056)
- 10 PPC Aluminium solid external door with insulated frame  
Clouse L10/280  
Colour: To match adjacent cladding (Anthracite Grey (RAL 7056) where no cladding is immediately adjacent)
- 11 PPC Aluminium external door incorporated into curtain walling as shown, double glazed where appropriate  
Clouse L20/281  
Colour: Anthracite Grey (RAL 7056)
- 12 PPC Aluminium solid external door with insulated frame and louvred panels  
Clouse L20/282  
Colour: To match adjacent cladding
- 13 PPC Aluminium louvred panel with insulated frame  
Clouse L10/283  
Colour: To match adjacent cladding (Anthracite Grey (RAL 7056) where no cladding is immediately adjacent)
- 14 Kingspan Benchmark Dri Design edge capping  
Clouse H72/2504  
Colour: Kingspan D5-0021 (Titanium)
- 15 Kingspan Benchmark Dri Design edge capping  
Clouse H72/2504  
Colour: Kingspan 001 (Inspired by Silver)
- 16 PPC Aluminium canopy with clear glazed panels  
Clouse: Anthracite Grey (RAL 7056)
- 17 Pilkington Opti Glass 'lin'  
Clouse L40/500  
Colour: OptiClear Opal
- 18 Pilkington Profila U profiled glass  
Clouse L40/495  
Colour: Profila Opal
- 19 Kingspan KS1000 RW Trapezoidal Roof Cladding  
Clouse H44/1122  
Colour: N. Forte Merin Grey (RAL 180 40 05)
- 20 ADS Louvred Louvre  
Clouse L110/550A  
Colour: Anthracite Grey (RAL 7056)
- 21 PPC Aluminium Rainwater Gutter  
Clouse R10/35A, R10/37B & R10/311A  
Colour: Anthracite Grey (RAL 7056)

**NOTE:** All finishes subject to approval from Coleg Cambria,  
Wynne Construction and WCBC Planning Officer

### Drawing References

For external doors information refer to:  
YCR-TACP-PB-XX-SH-A-610

For windows information refer to  
YCR-TACP-PB-XX-SH-A-620

For curtain walling information refer to:  
YCR-TACP-PB-ZZ-SH-A-601/602/603/604

For U profiled glass information refer to:  
YCR-TACP-PB-ZZ-SH-A-604

For cladding information refer to:  
YCR-TACP-PB-ZZ-SH-A-630/631/632/633

For sports hall cladding information refer to:  
YCR-TACP-PB-ZZ-SH-A-634

For brick pier information refer to  
YCR-TACP-PB-ZZ-SH-A-635

For glass fins information/details refer to:  
YCR-TACP-PB-ZZ-DR-A-506/507

[illegible]

## Consultants



## Wynne Construction for Coleg Cambria



|                           |  |
|---------------------------|--|
| Project Title             |  |
| Male Campus Redevelopment |  |

Drawing Title  
Detailed Elevations (III)

|            |                                                |          |            |          |
|------------|------------------------------------------------|----------|------------|----------|
| Scale      | Date                                           | Drawn By | Checked By | Officer  |
| 1:100@A0   | 11-09-18                                       | JH       | KA         | Wrexham  |
| Job Number | Project•Originator•Zone•Level•Type•Role•Number |          |            |          |
| 8012       | YCR -TACP- PB- ZZ- DR- A- 212                  |          |            |          |
|            |                                                |          |            | Revision |
|            |                                                |          |            | C2       |

TACP Architects Ltd

Pembroke House, Ellice Way

**Wrexham Technology Park**

T. 01978 291161

F. 01978 351735

www.tacparchitects.co.uk

