





PROPOSED FRONT ELEVATION

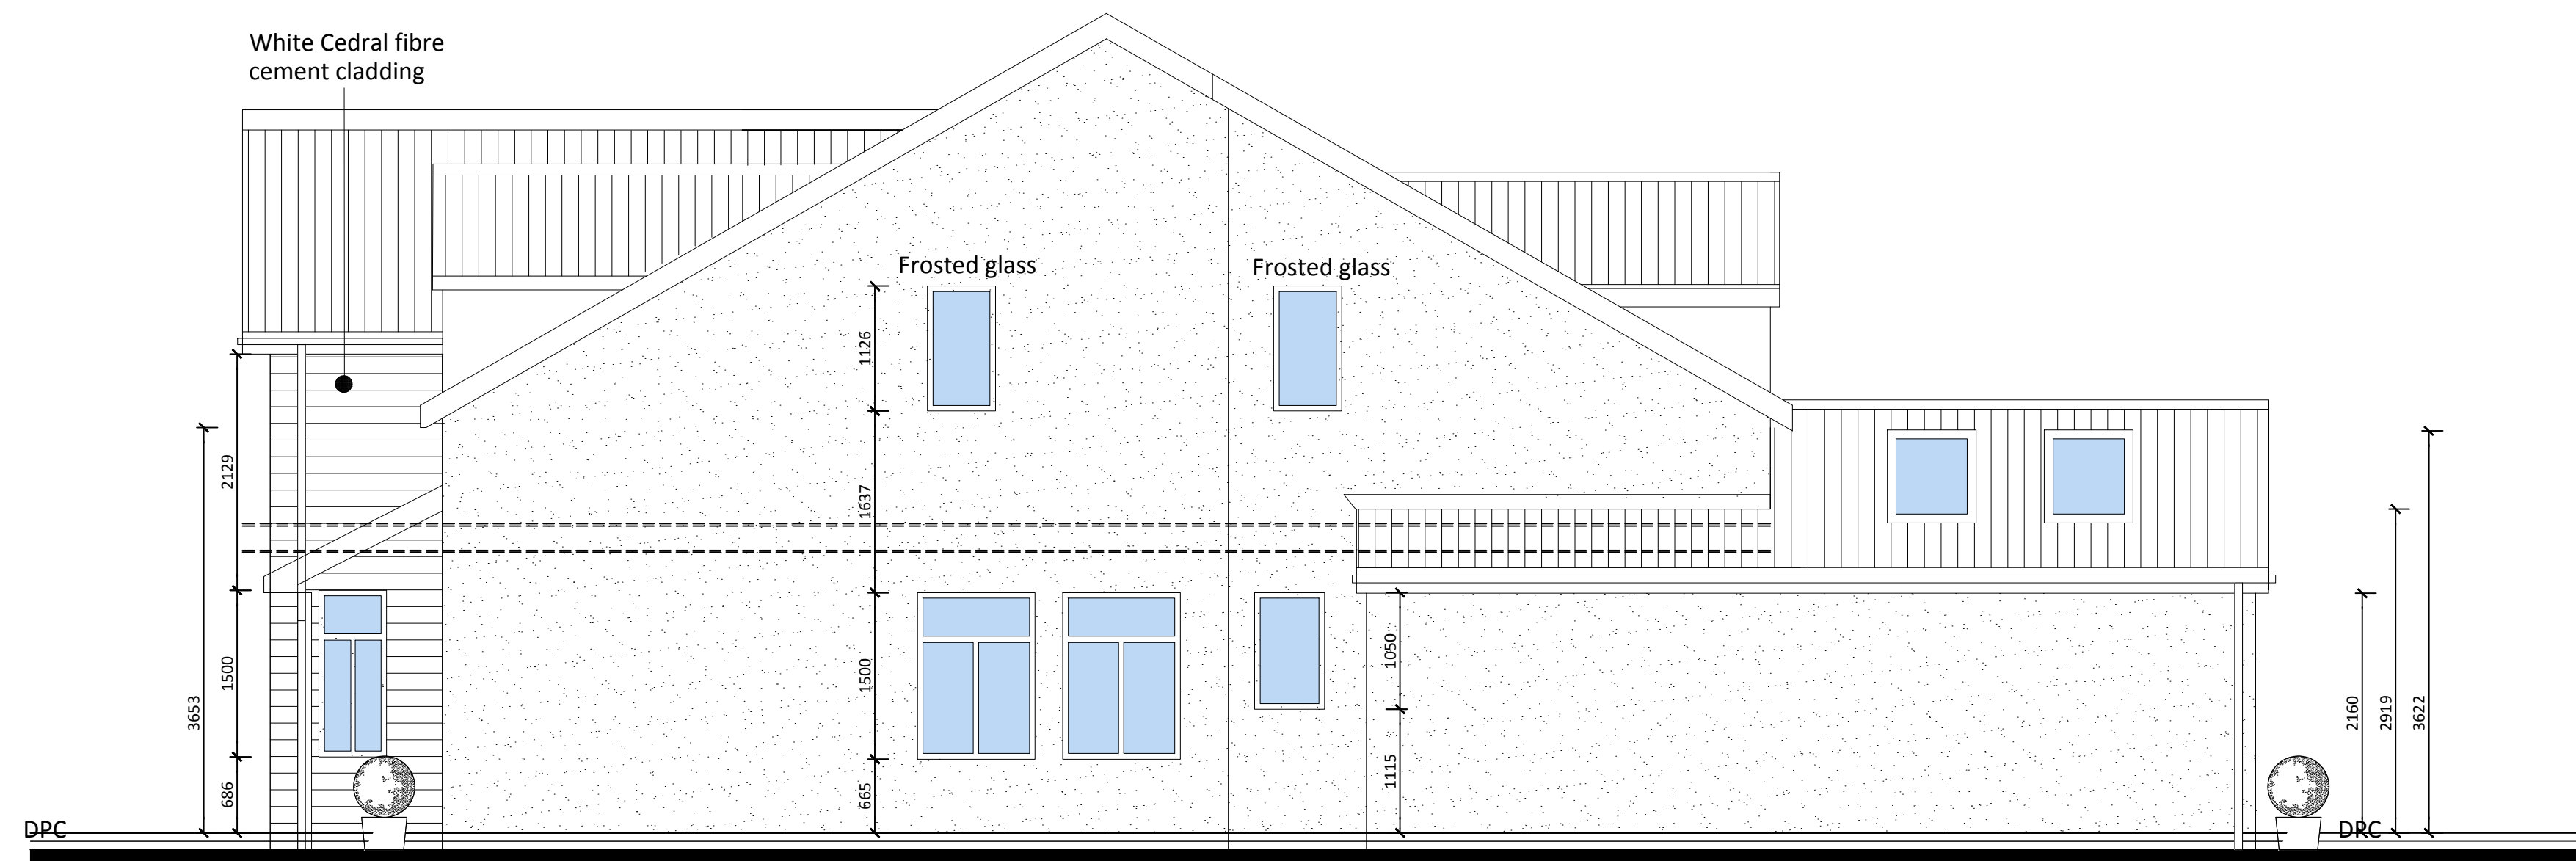


PROPOSED SIDE ELEVATION

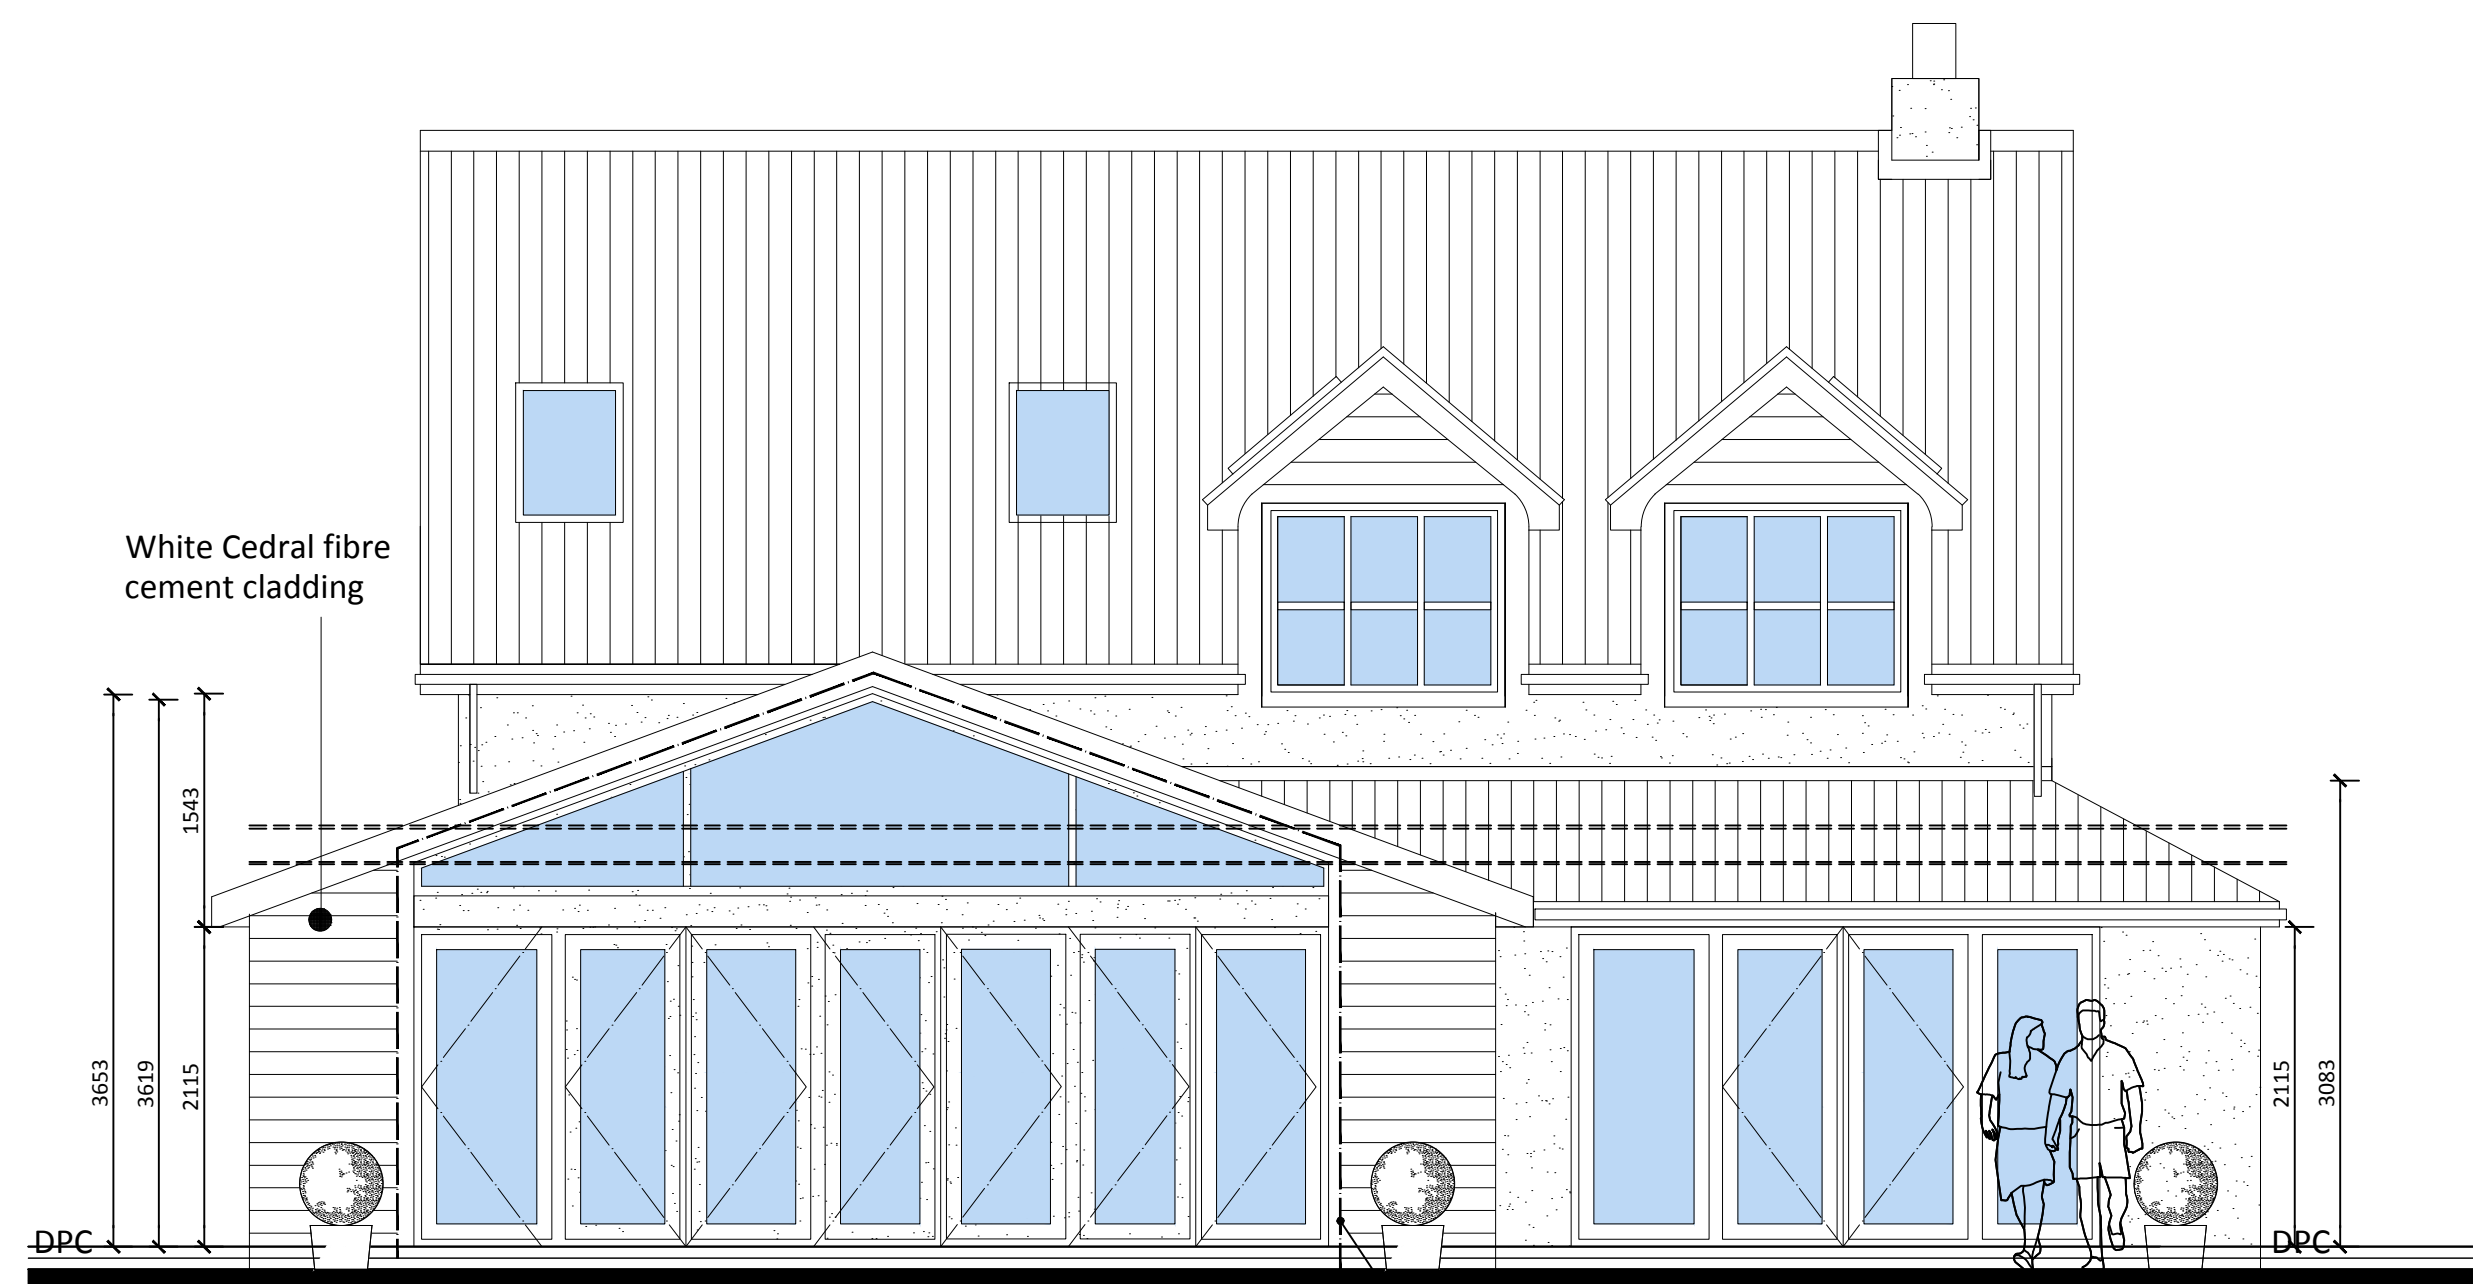

PROPOSED REAR ELEVATION

Steel frame structure around bi-fold doors and gable glazing panels.

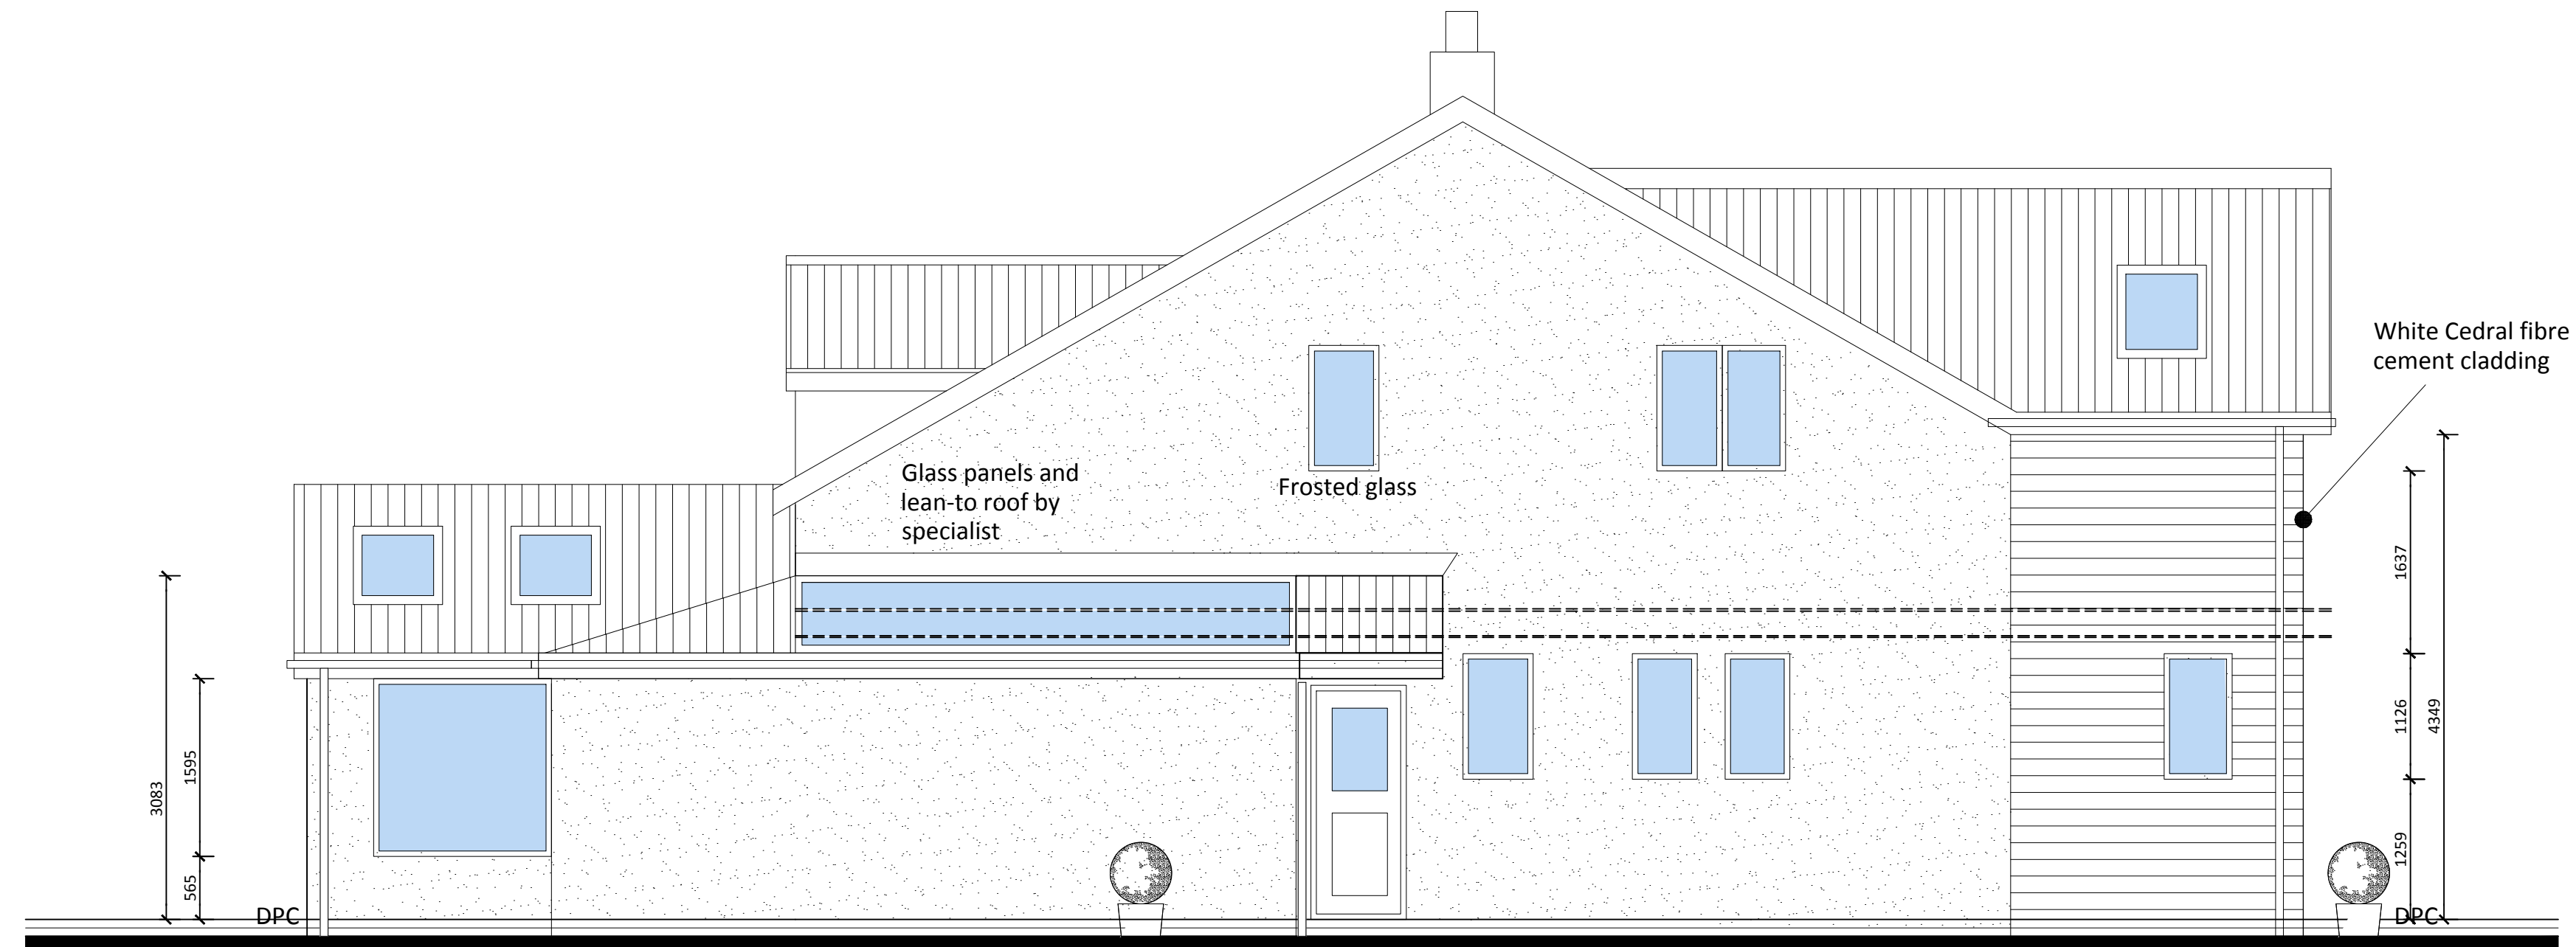

PROPOSED SIDE ELEVATION

CLIENT MR & MRS R TYSON	
PROJECT Oakdale Pant Lane Gresford Wrexham LL12 8HB	
DESCRIPTION OF WORKS PROPOSED REAR AND FIRST FLOOR EXTENSION TO FORM EXTRA LIVING SPACE	
SHEET TITLE CONSTRUCTION SET A1 SHEET	
SCALE 1:50@A1	
DATE NOV 2020	DWG No. 01b
ACS88 ARCHITECTURE Tel: 07414145345 Website: www.ACS88.co.uk	
© THIS DRAWING IS COPYRIGHT. WORKING UNDER THE REGISTERED NAME ONE CAD BATHS LTD. REGISTERED COMPANY. THE DRAWING AND THE DESIGN HEREON ARE THE PROPERTY OF ONE CAD BATHS LTD. AND ARE NOT TO BE REPRODUCED OR USED IN ANY MANNER WITHOUT THE WRITTEN PERMISSION OF ONE CAD BATHS LTD. NO LIABILITY WILL BE ACCEPTED FOR AMENDMENTS MADE BY OTHER PERSONS.	