




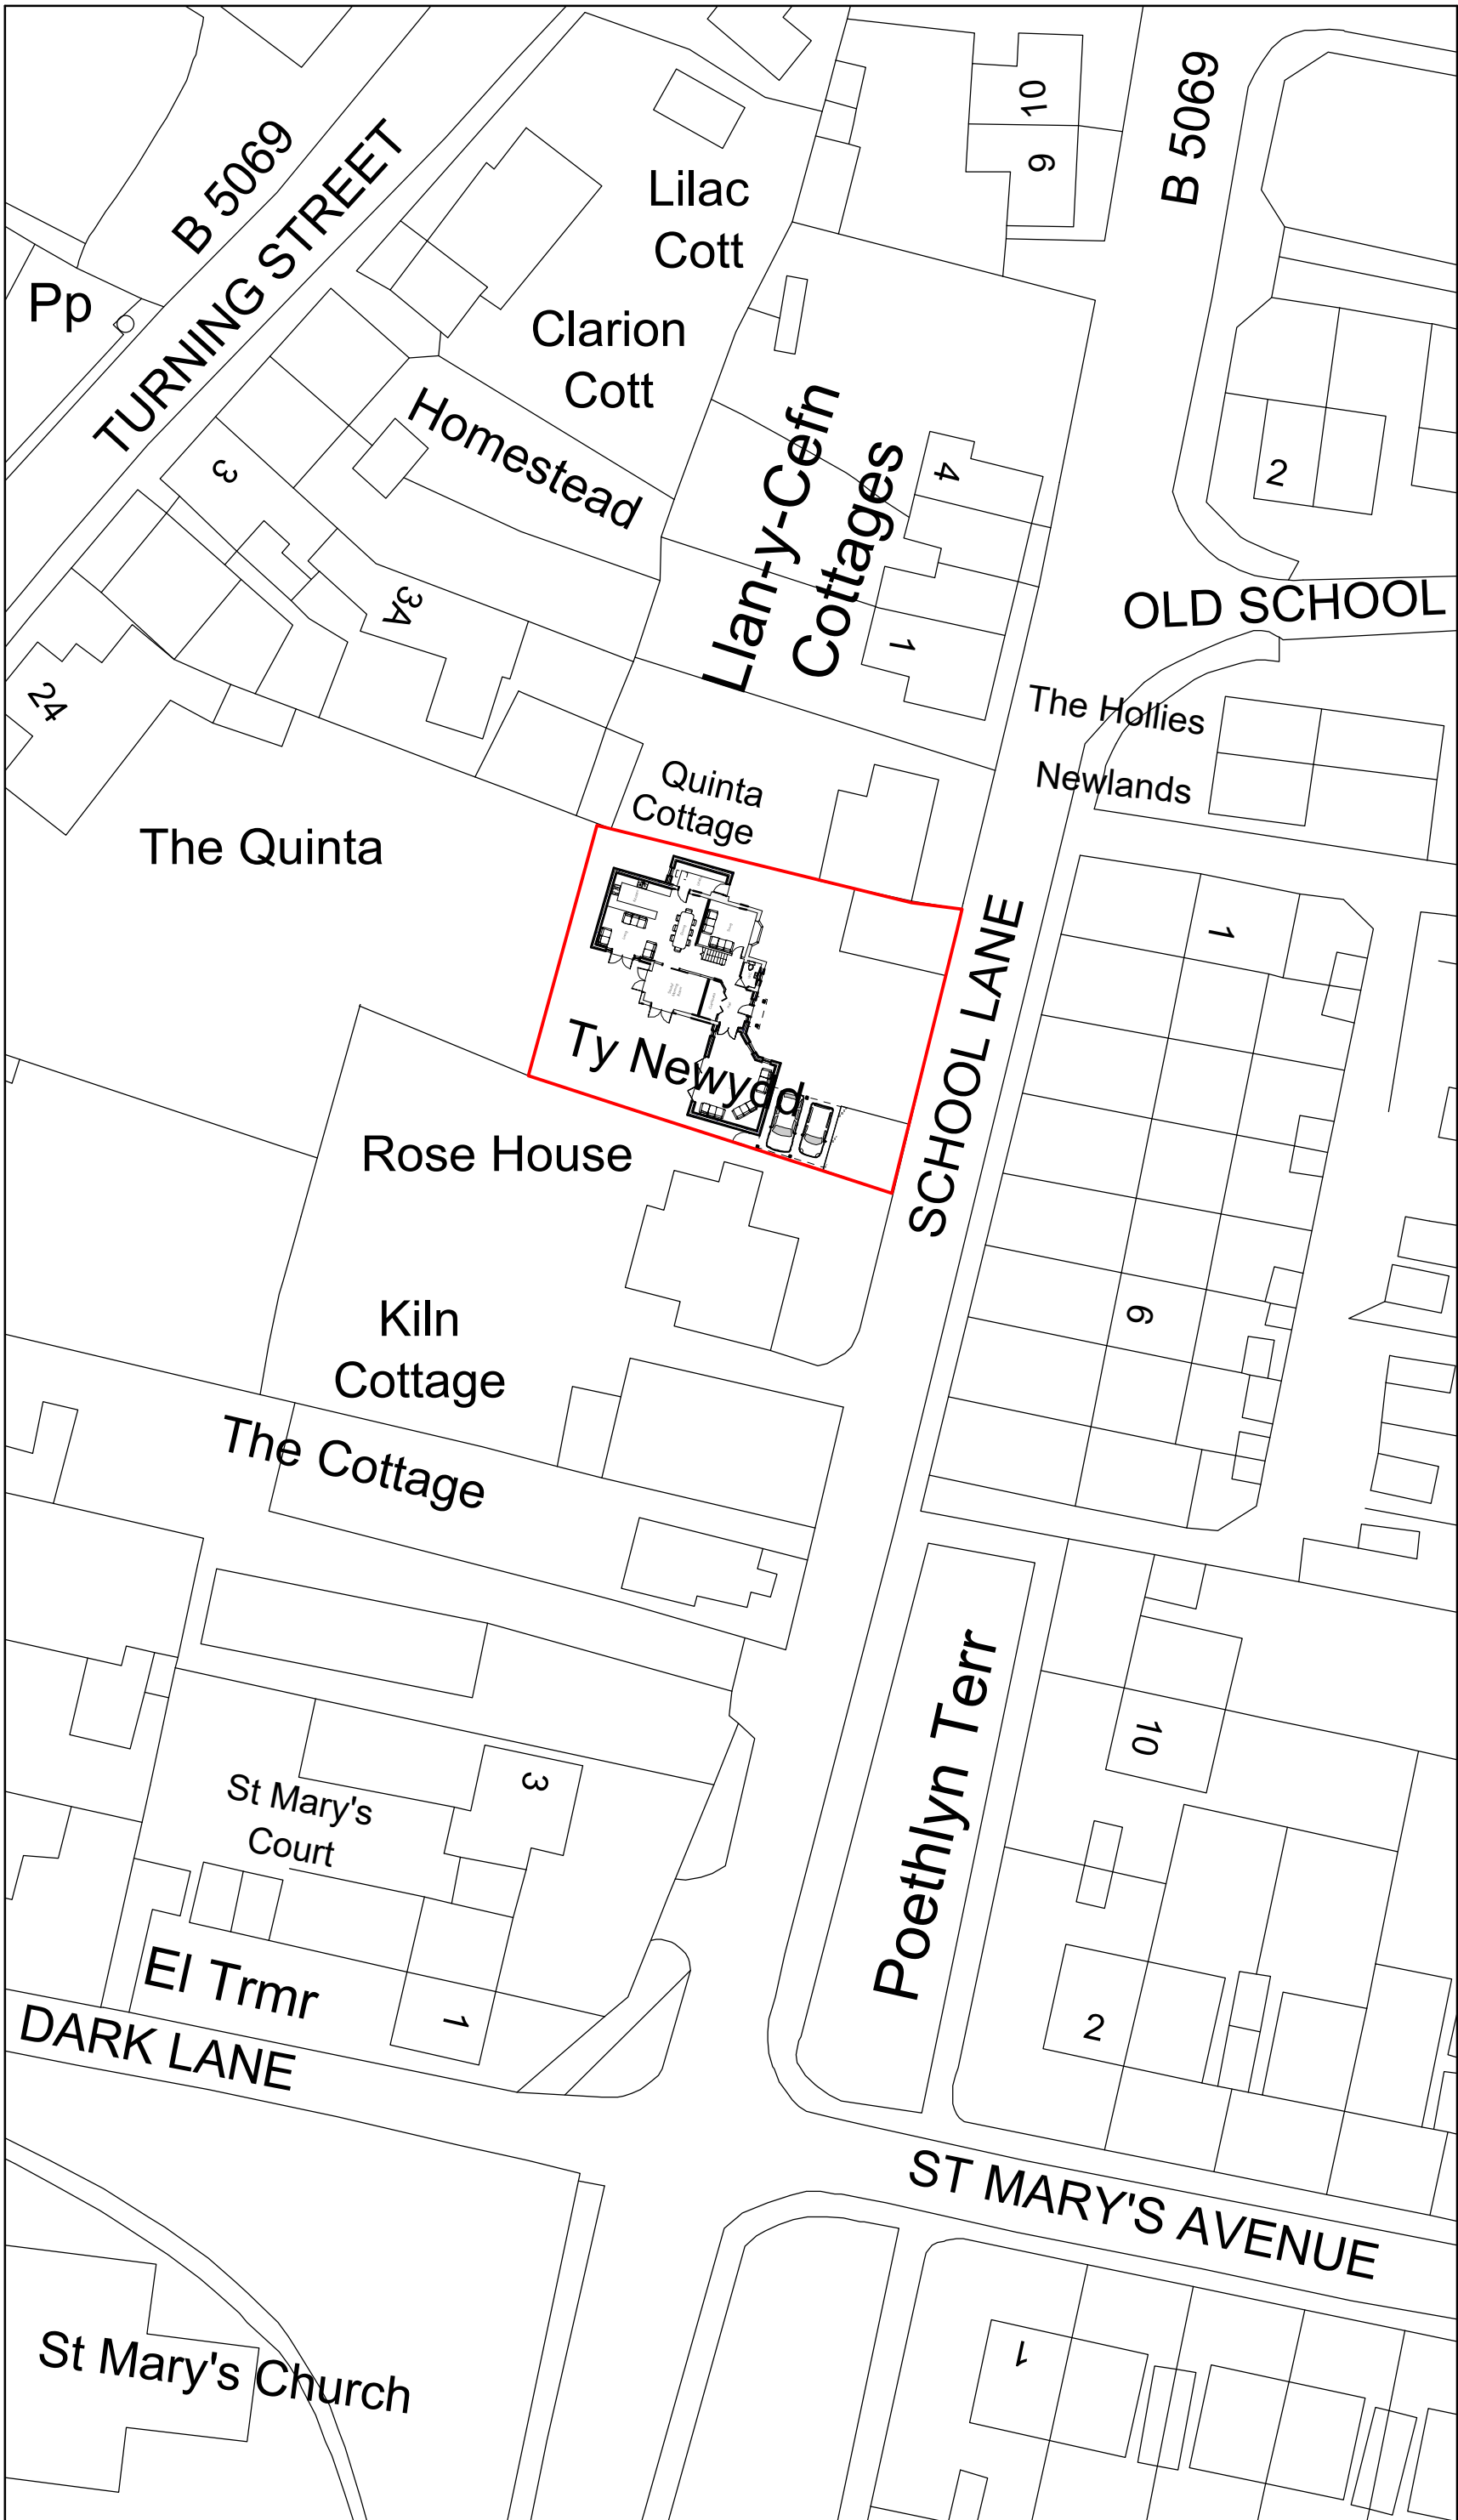

Site Plan 1:500

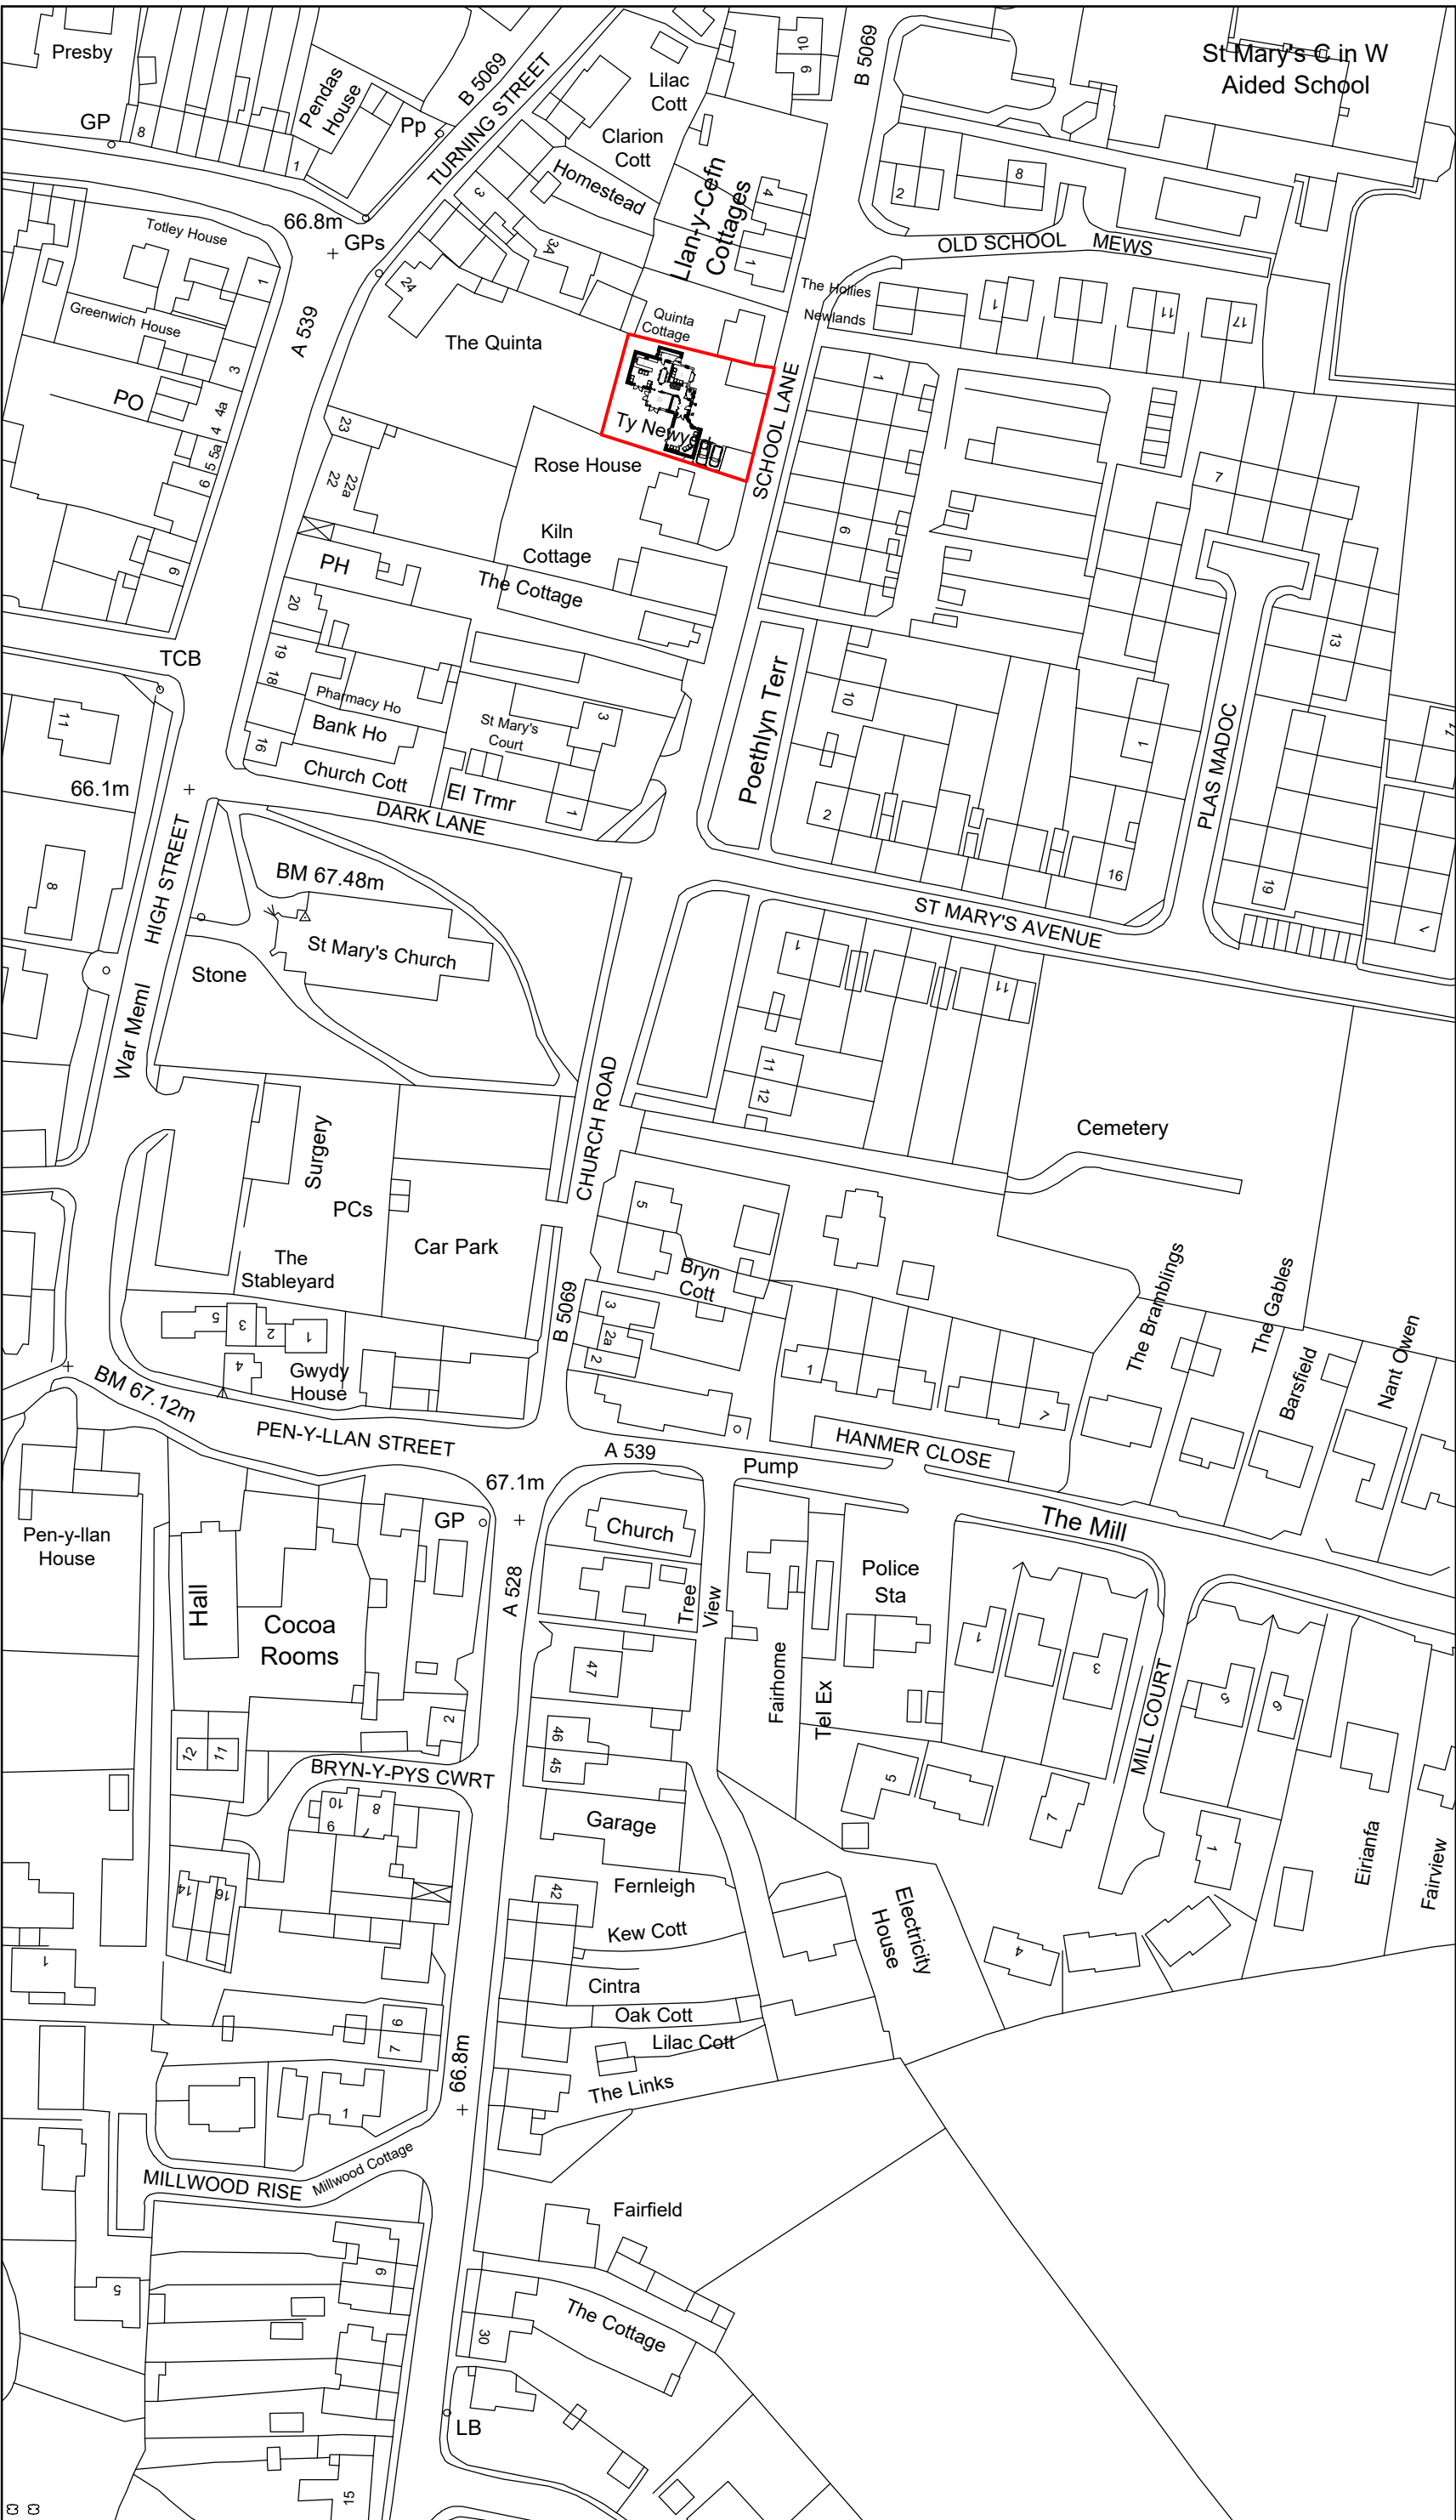

Location Plan 1:1250

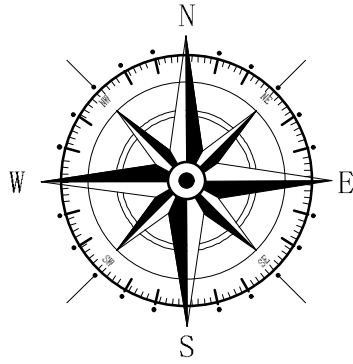

Key
Application Site

Rev	Date	Detail	Initial

Project: Extension and Alterations to Ty Newydd, School Lane Overton, Wrexham	
Title: Site & Location Plan	Scale: (A2) 1:500 & 1:1250
Drawn By: D.J.Edwards	Date: Nov 2021
Drawing No: W175/005	Sheet: 1 of 1



Office 3K4,
Redwither Business Tower,
Wrexham. LL13 9XT
Tel: 01978 356500
www.blueprintarchitectural.com
© copyright all rights reserved