


P2018/104

WREXHAM COUNTY
BOROUGH COUNCIL
REFUSED
PLANNING DEPARTMENT



14 DEC 2018

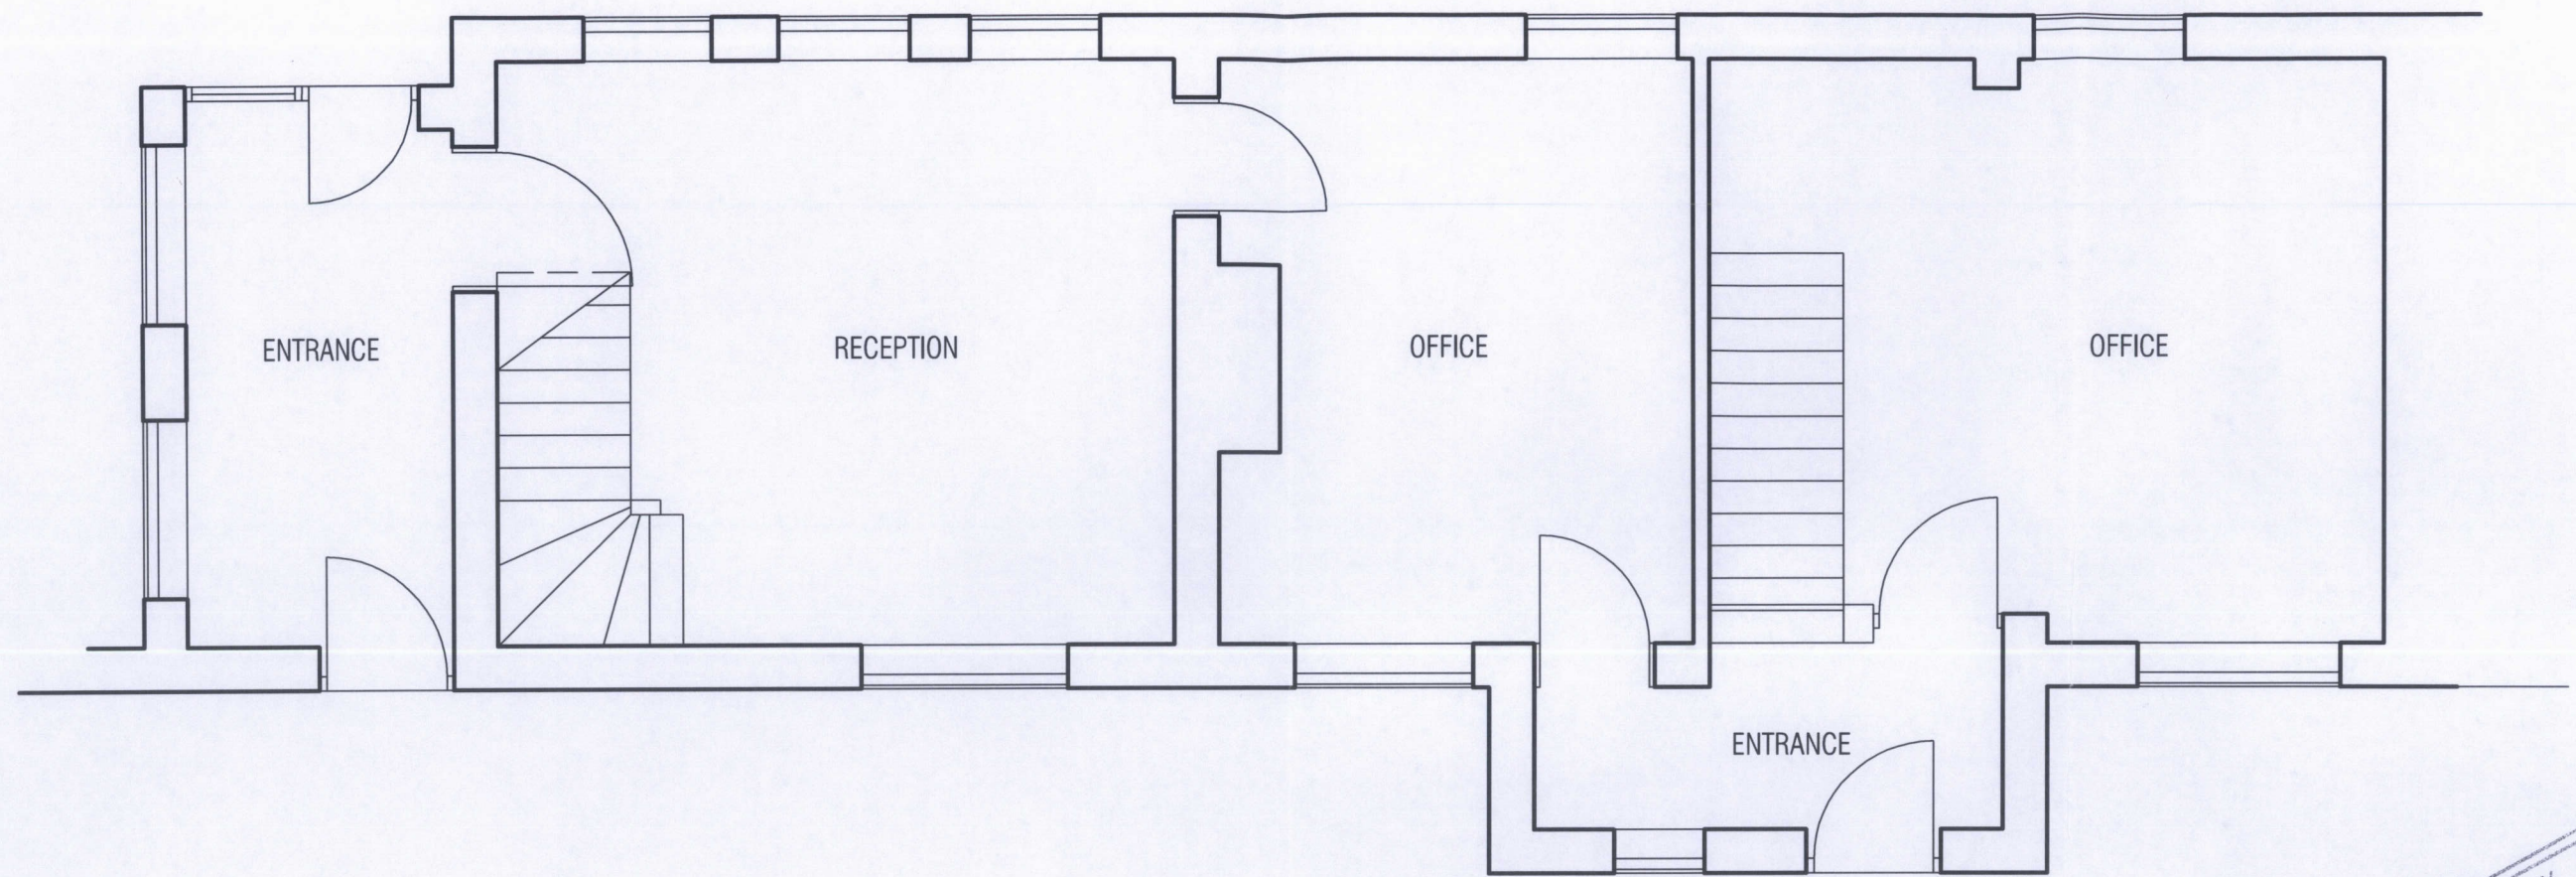

GROUND FLOOR PLAN
NO 15

NO 16

WREXHAM COUNTY
BOROUGH COUNCIL
REFUSED
PLANNING DEPARTMENT

WREXHAM COUNTY
BOROUGH COUNCIL
11 DEC 2018
PLANNING DEPARTMENT

© COPYRIGHT. ~~DO NOT SCALE~~ CHECK DIMENSIONS ON SITE. REPORT ANY ERRORS OR OMISSIONS TO ARCHITECT. PLANNING PURPOSE ONLY

Parry Davies Architects.				Chartered Architects.			
PROJECT TITLE 16 DEE COURT BANGOR ON DEE				DATE DEC 2018	SCALE 1:50@A3	DRWN RSG	CHK
DRWG. TITLE EXISTING FLOOR PLANS				DRWG. NOS. 18.5924/1			REV A
Studio 55:20 North Wales Buisness Park Abergele LL18 7LJ				Tel:01745 585517 E-mail: PDPArchitects@aol.com			