






FRONT ELEVATION

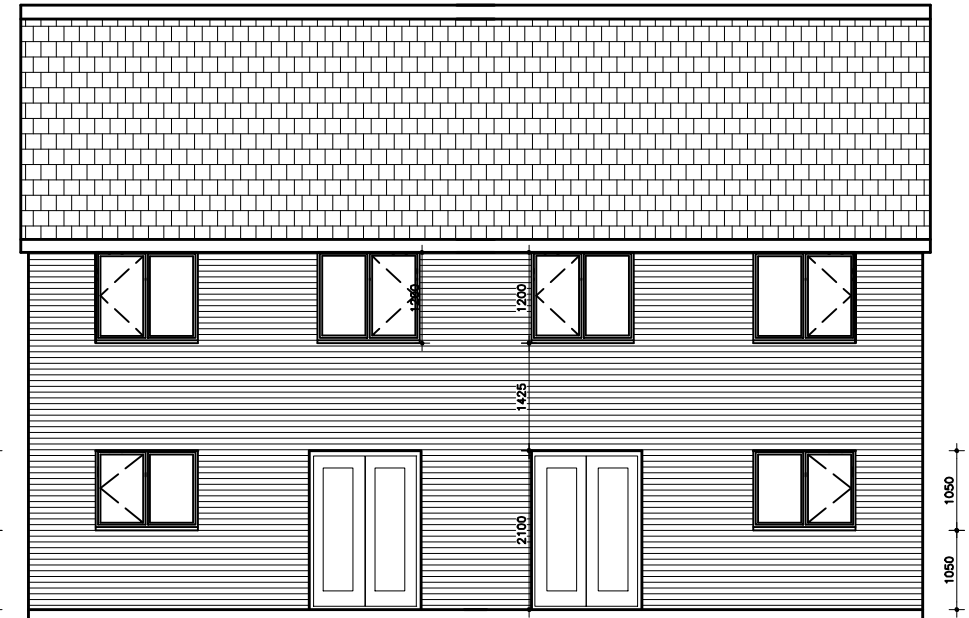


REAR ELEVATION

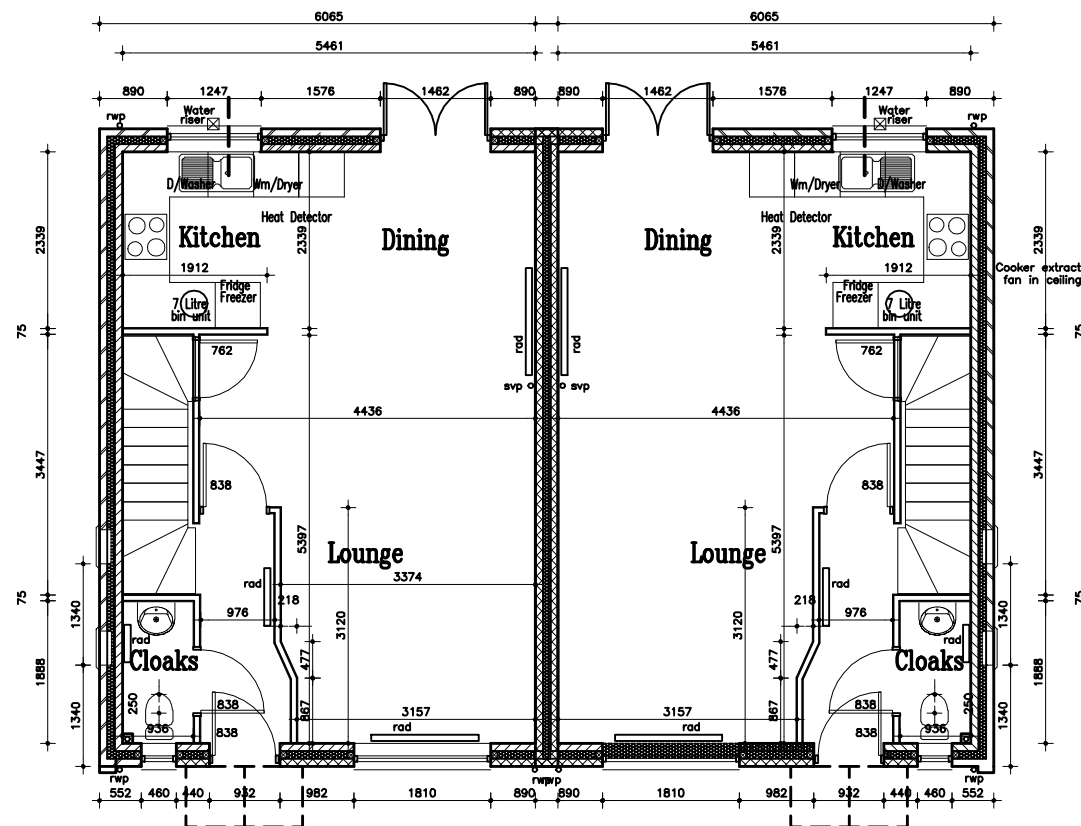


GF PLAN

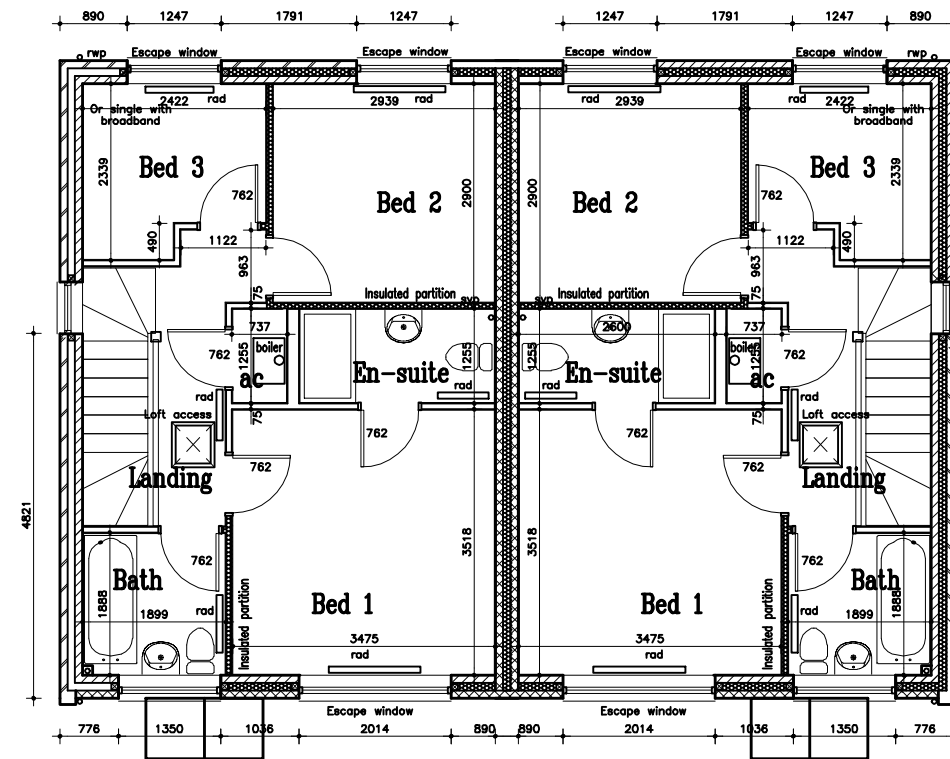

FF PLAN

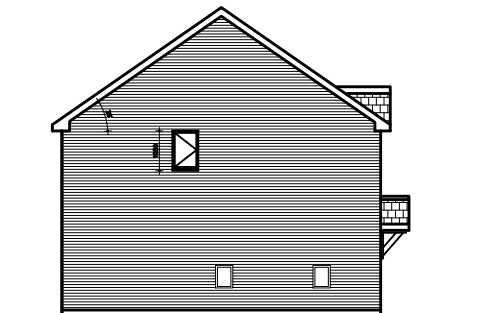

SIDE ELEVATION

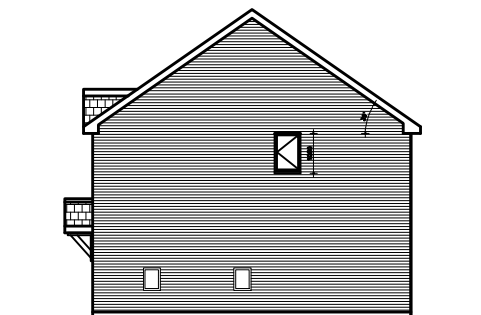

SIDE ELEVATION

CONTRACT

Land at L Lay New Road
Rhosrobin, Wrexham
LL11 2UB

DWG TITLE:

House Type Deganwy Semi (Dys) Render
920 sq ft

SCALE: 1:100, 1:200

DATE: Sept 2011

DWG No.

PD / Dys re-1