




PROPOSED FRONT ELEVATION - SCALE 1:100



PROPOSED REAR ELEVATION - SCALE 1:100

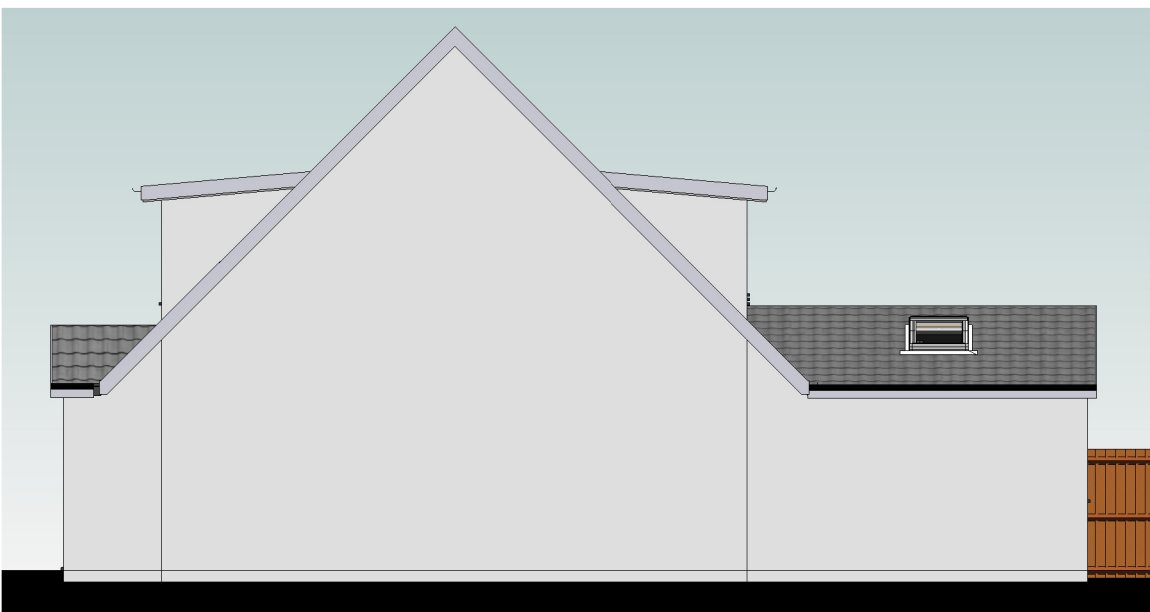


PROPOSED SIDE ELEVATION - SCALE 1:100




PROPOSED GROUND FLOOR PLAN - Scale 1:100



PROPOSED FIRST FLOOR PLAN - Scale 1:100

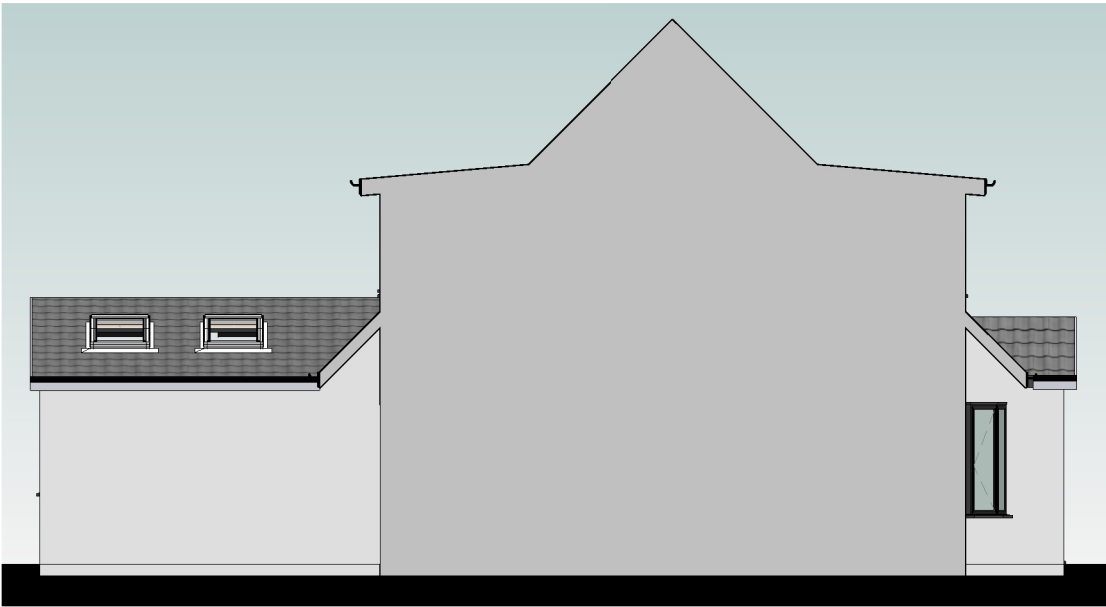

PROPOSED SIDE ELEVATION - SCALE 1:100

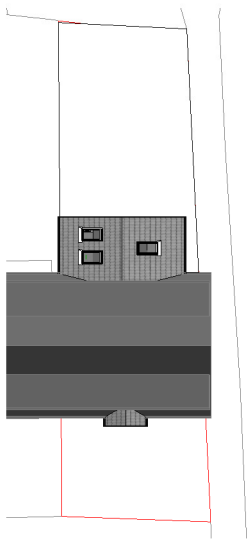

BLOCK SITE PLAN - Scale 1:500

		DESIGN IN SAFETY BRYMBO, WREXHAM, LL11 5FL  www.designinsafety.net  admin@designinsafety.net  07734037453    	
CLIENT:			
MR & MRS ROBERTS			
ADDRESS:			
18 CEDAR CLOSE, BRADLEY, WREXHAM, LL11 4DL			
DRAWING TITLE:			
PROPOSED SITE PLAN, FLOOR PLAN & ELEVATIONS			
PROJECT NO:		DRAWING NO:	
DIS_AD_0096		DIS_AD_0096_PR01	
SCALE AT A3:		DATE:	REVISION:
As indicated		06/08/2021	A
All designs are the sole property of Design In Safety and may not be used without written agreement. Any discrepancies must be reported to Design In Safety for clarification. Do not scale off drawings. Site check dimensions are to be taken prior to works commencing.			