


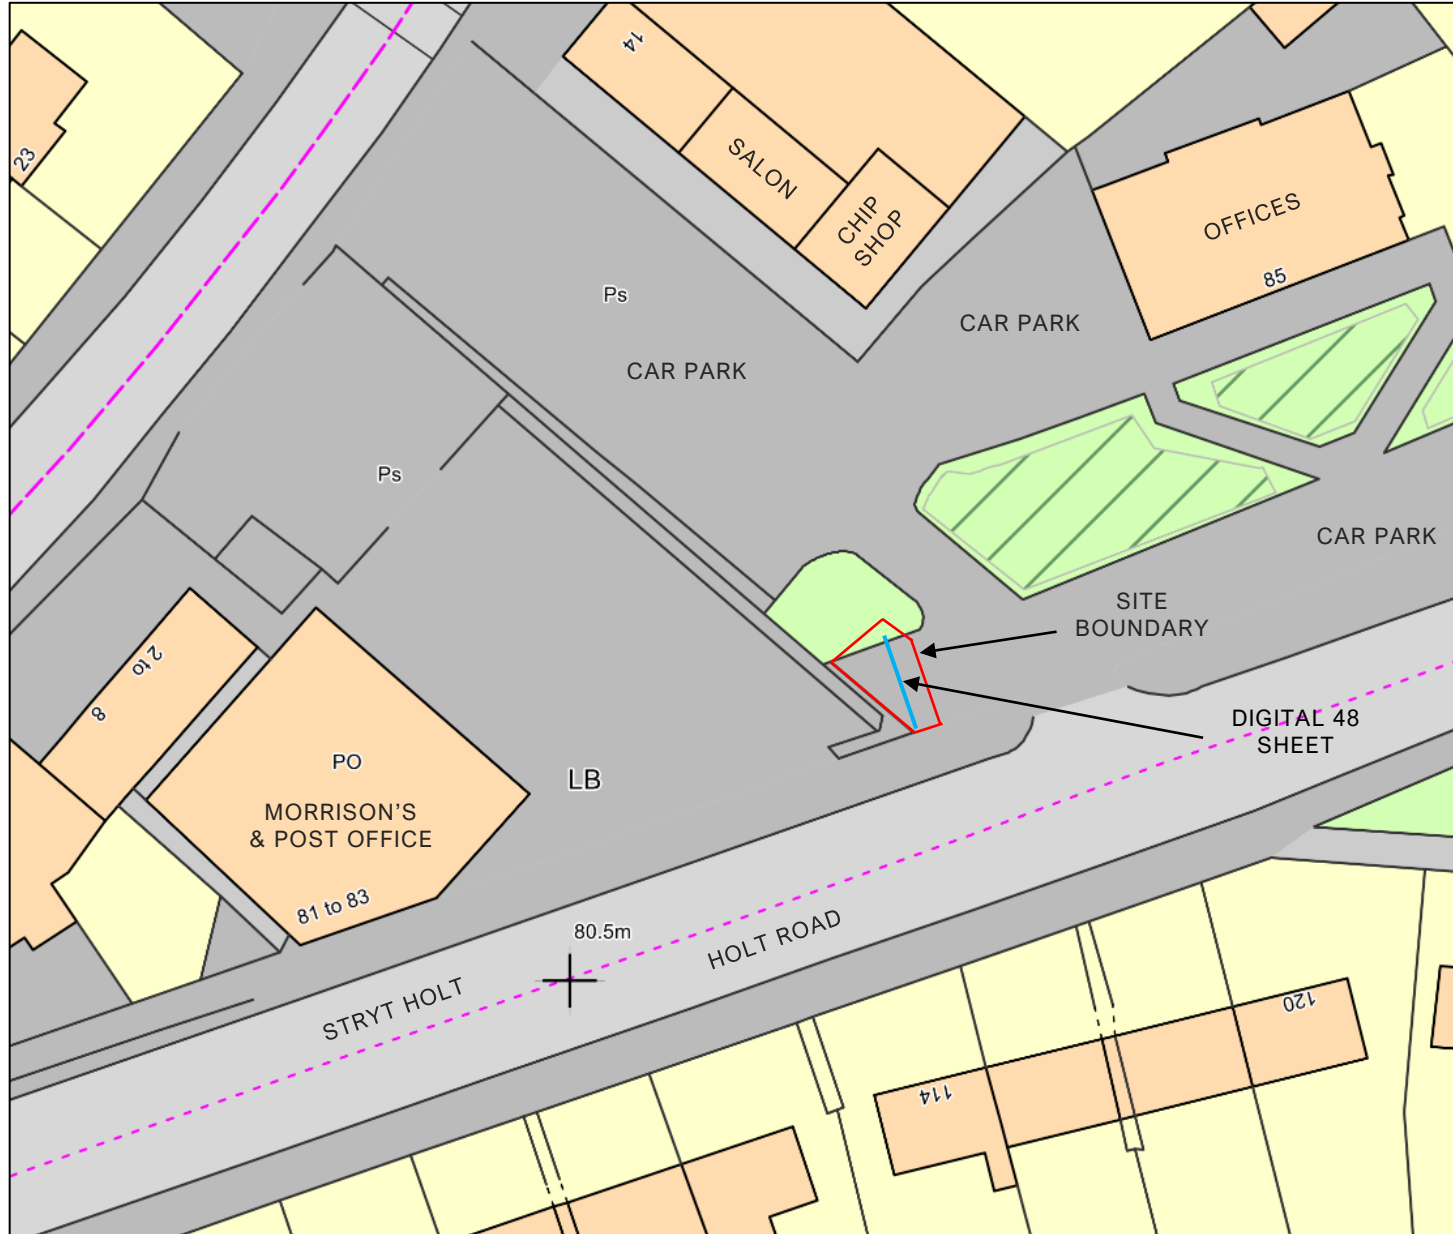

Crown Copyright 2022 Ordnance Survey



58-59 Great
Marlborough Street
London
W1F 7JY
www.alightmedia.com

SITE LOCATION

85 Holt Rd
Wrexham
LL13 8NG

DRAWING NAME

WHR1 Site Plan

DRAWING SCALE

1:500 @ A4

DATE

7th March 2022

ALIGHT MEDIA REFERENCE

9326