




Front Elevation 1:100




Side Elevation 1:100



Rear Elevation 1:100

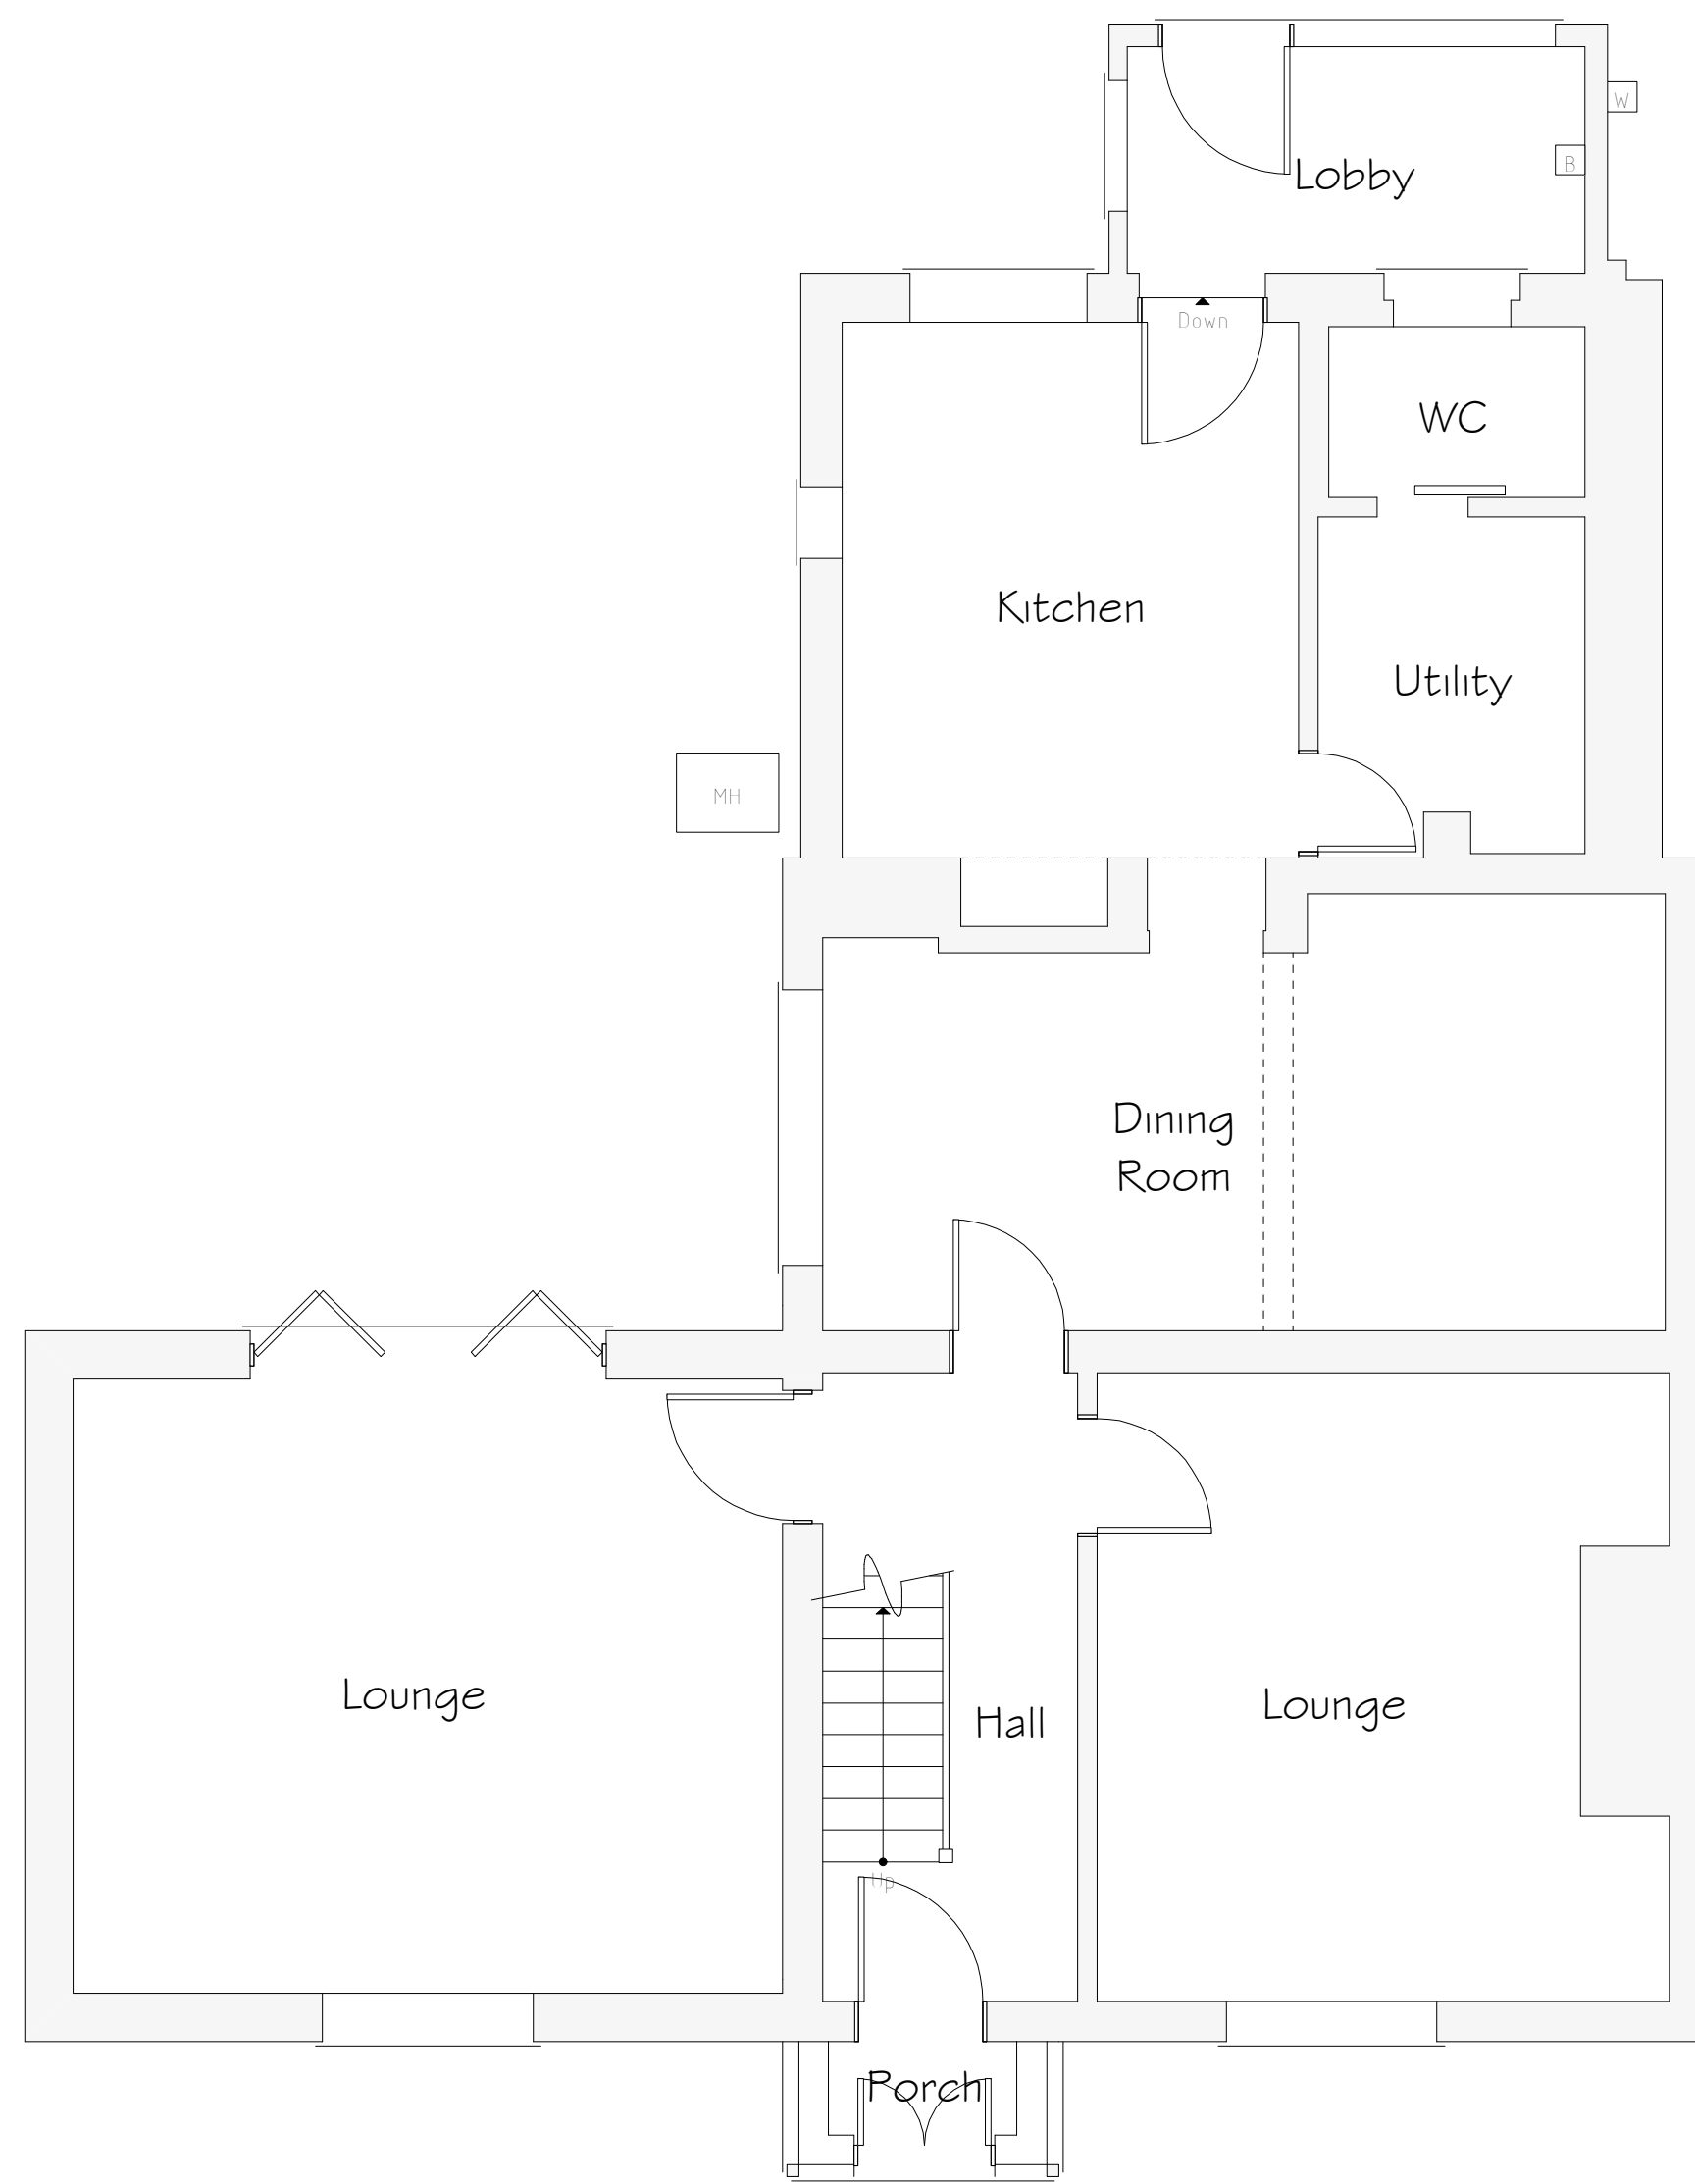

Ground Floor Plan 1:50

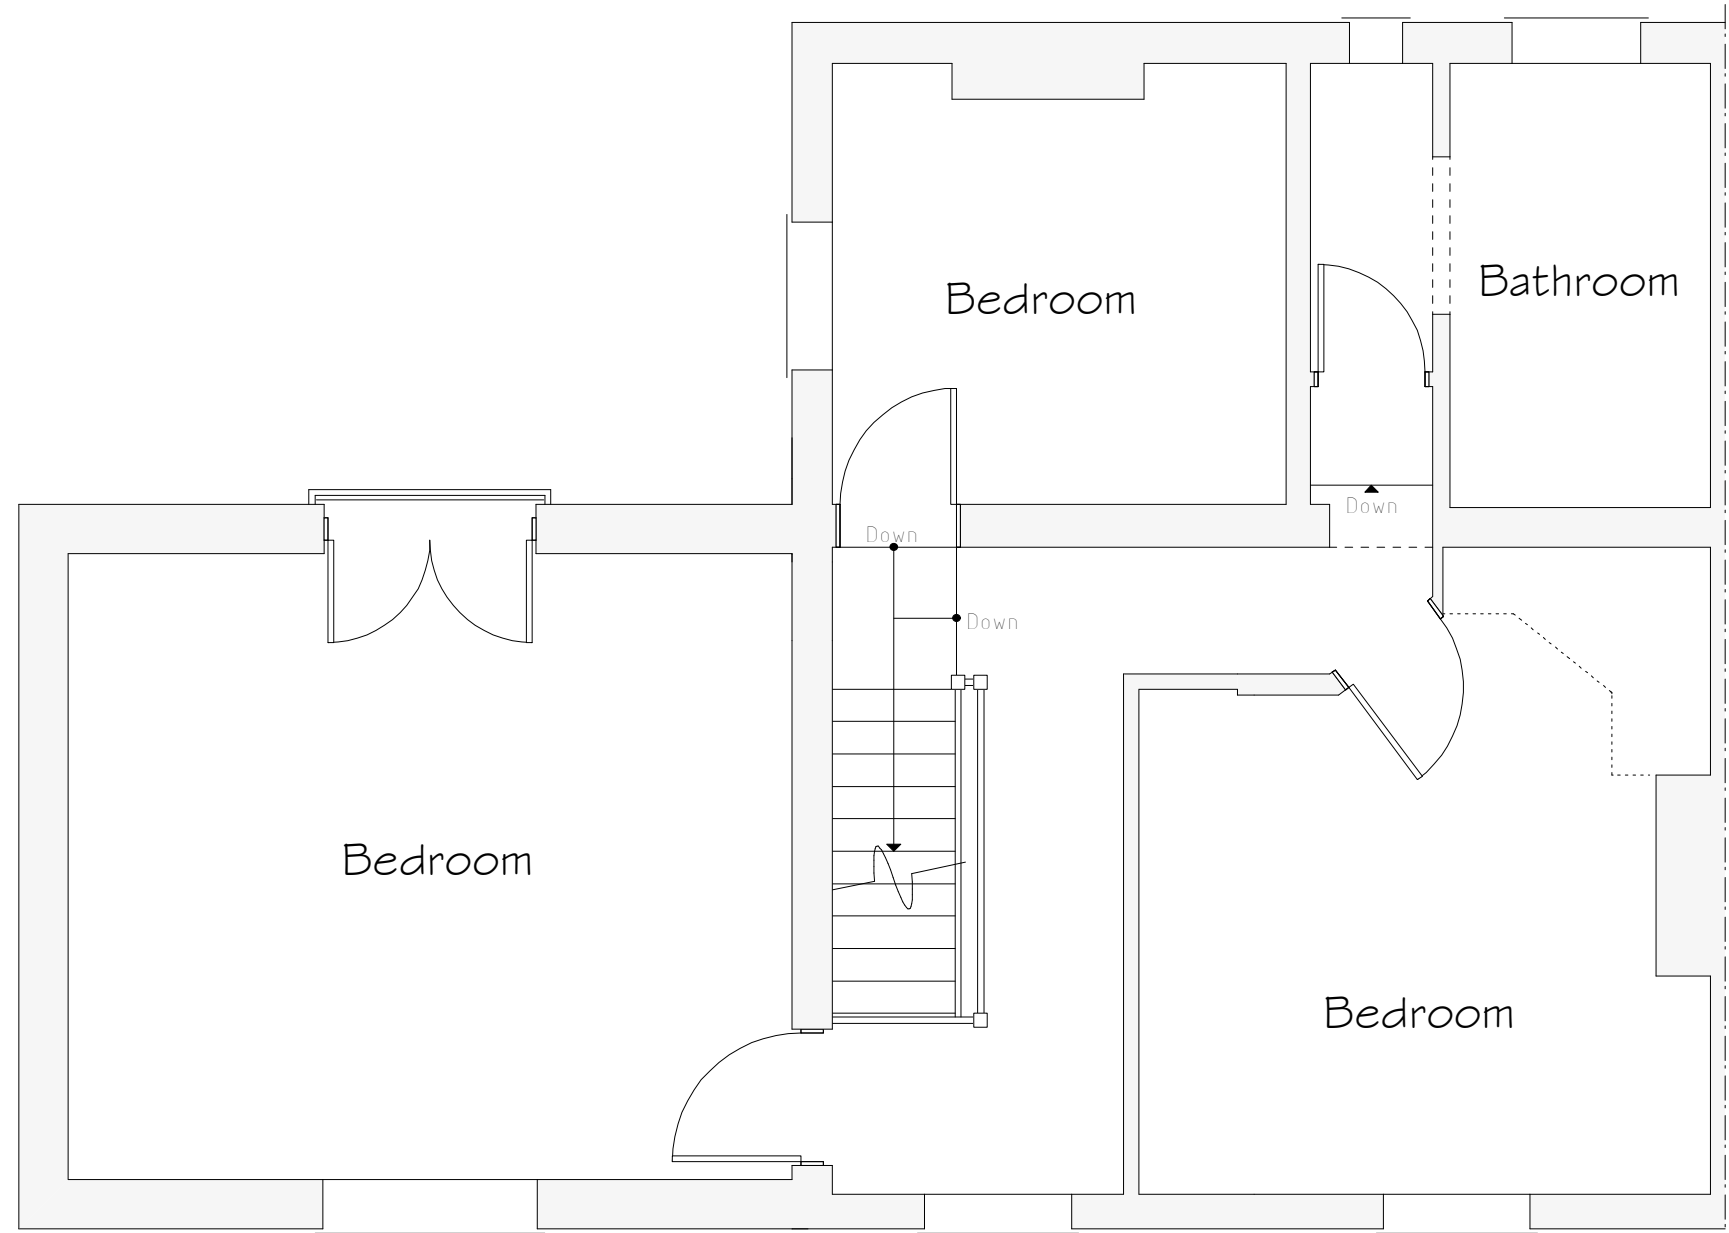

First Floor Plan 1:50

Rev	Date	Detail	Initial
Project: Propsed alterations at Briarley, Burton Road, Rossett, Wrexham, LL12 0HY.			
Title: Existing		Scale: (A1) 1:50 & 1:100	
Drawn By: D.J.Edwards		Date: Oct 2021	
Drawing No: S098/001		Sheet: 1 of 1	

Office 3K4,
Redwither Business Tower,
Wrexham, LL13 9XT
Tel: 01978 356500
www.blueprintarchitectural.com
© copyright all rights reserved