




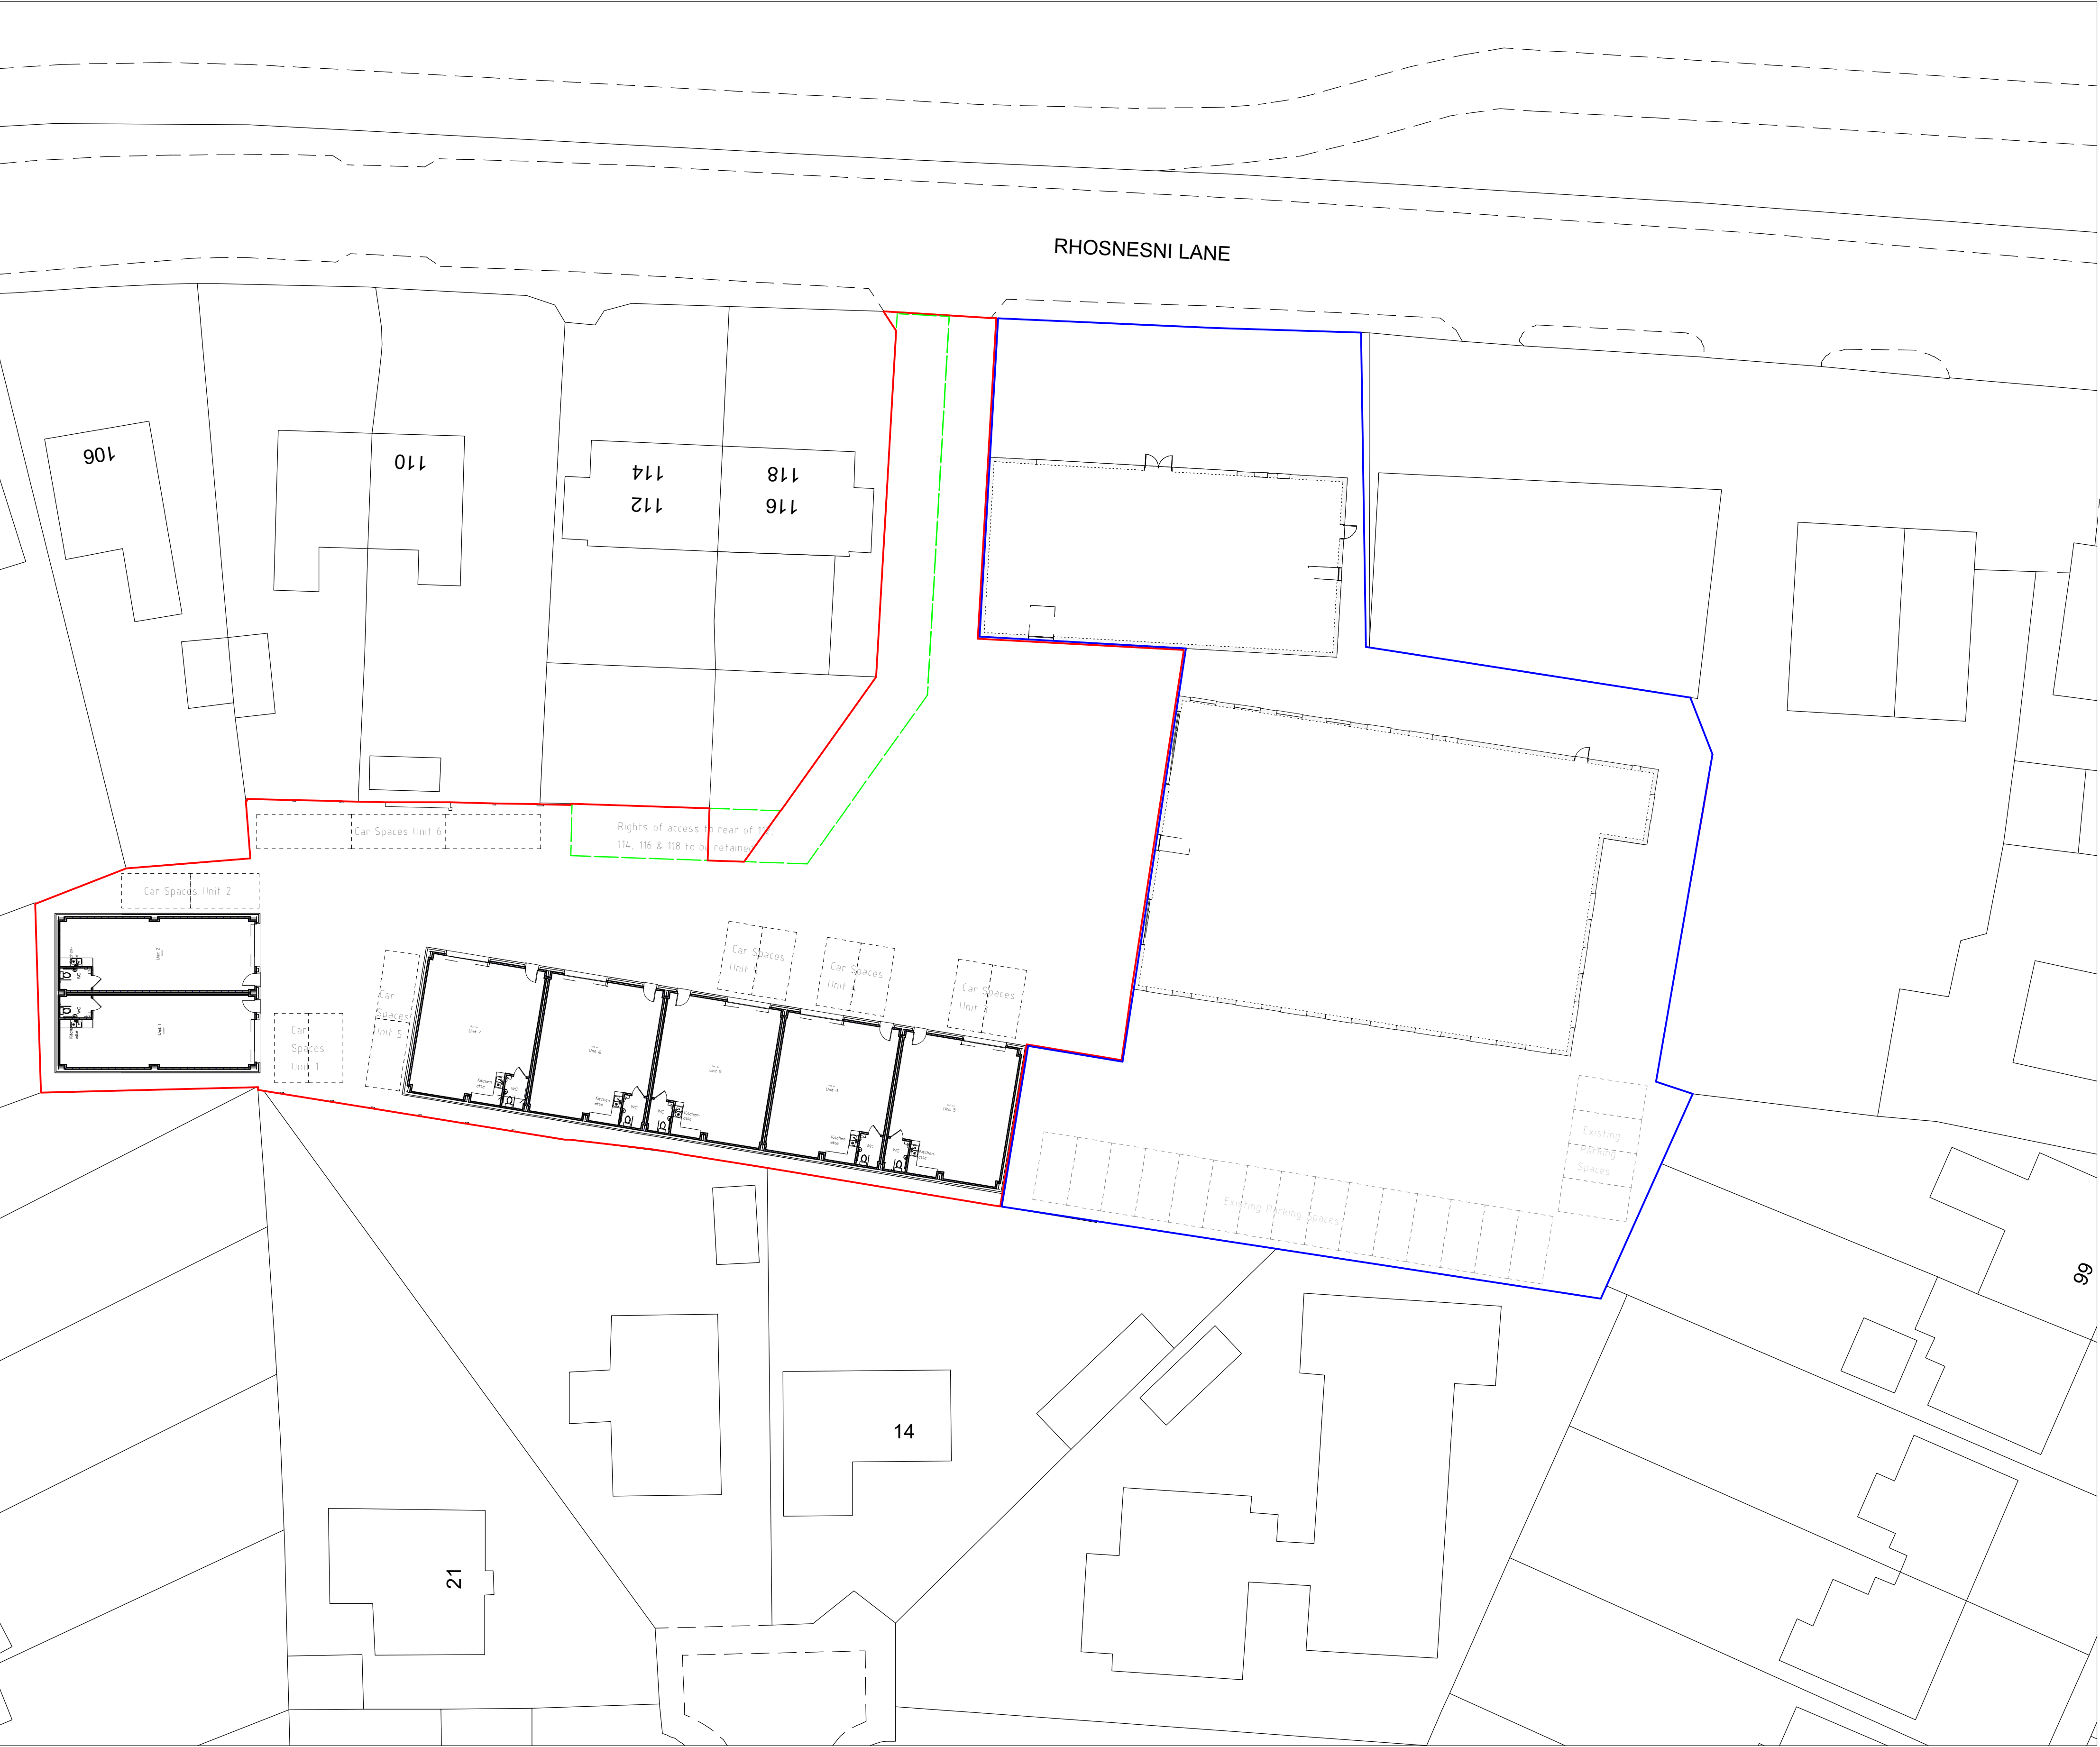

Site Plan 1:250

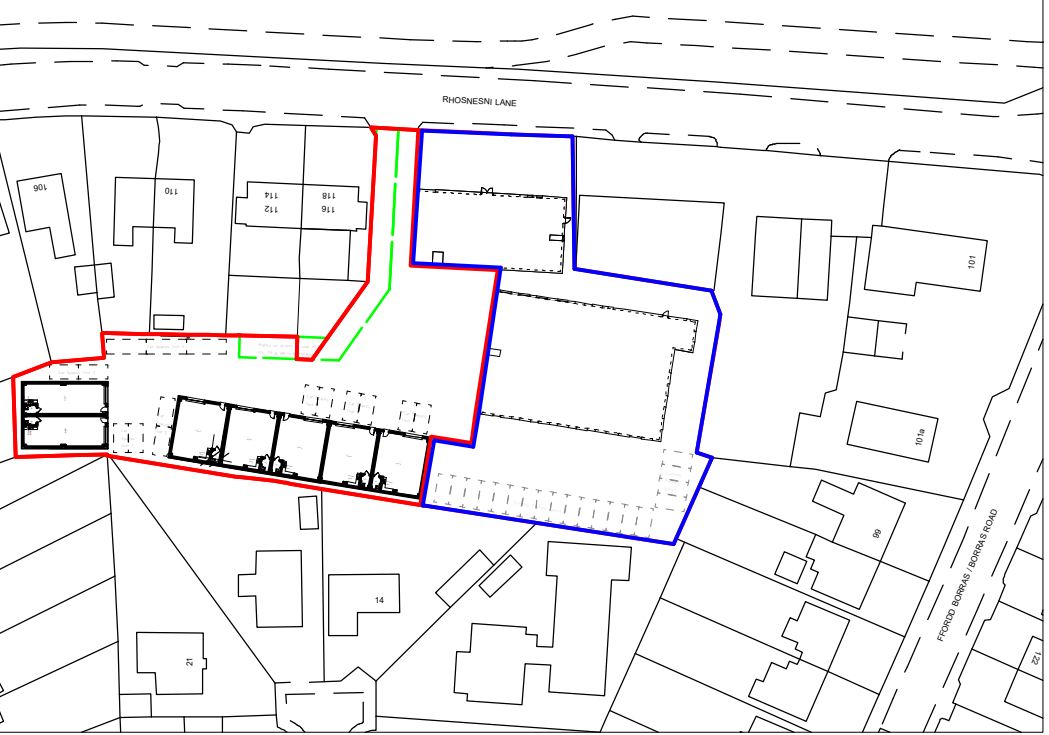

Location Plan 1:1250

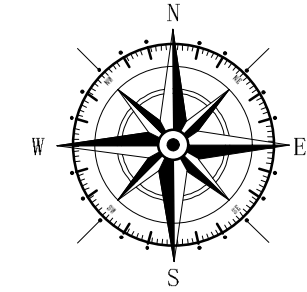

| Key                                 |                         |
|-------------------------------------|-------------------------|
| <span style="color: red;">—</span>  | Application Site        |
| <span style="color: blue;">—</span> | Land Owned by Applicant |

| Rev | Date | Detail | Initial |
|-----|------|--------|---------|
|     |      |        |         |
|     |      |        |         |
|     |      |        |         |
|     |      |        |         |

|   |                                  |
|---|----------------------------------|
| Project:<br>Proposed Industrial Units<br>at Land associated with<br>120 Rhosnesni Lane,<br>Wrexham, LL12 7NB |                                  |
| Title:<br>Planning: Site &<br>Location Plan                                                                  | Scale: (A1)<br>1:250 &<br>1:1250 |
| Drawn By:<br>D.J.Edwards                                                                                     | Date:<br>Feb 2022                |
| Drawing No:<br>C139/006                                                                                      | Sheet:<br>1 of 1                 |

**blueprint**  
architectural services

**LABC** partner  
Office 3K4,  
Redwither Business Tower,  
Wrexham, LL13 9XT  
Tel: 01978 356500  
www.blueprintarchitectural.com