


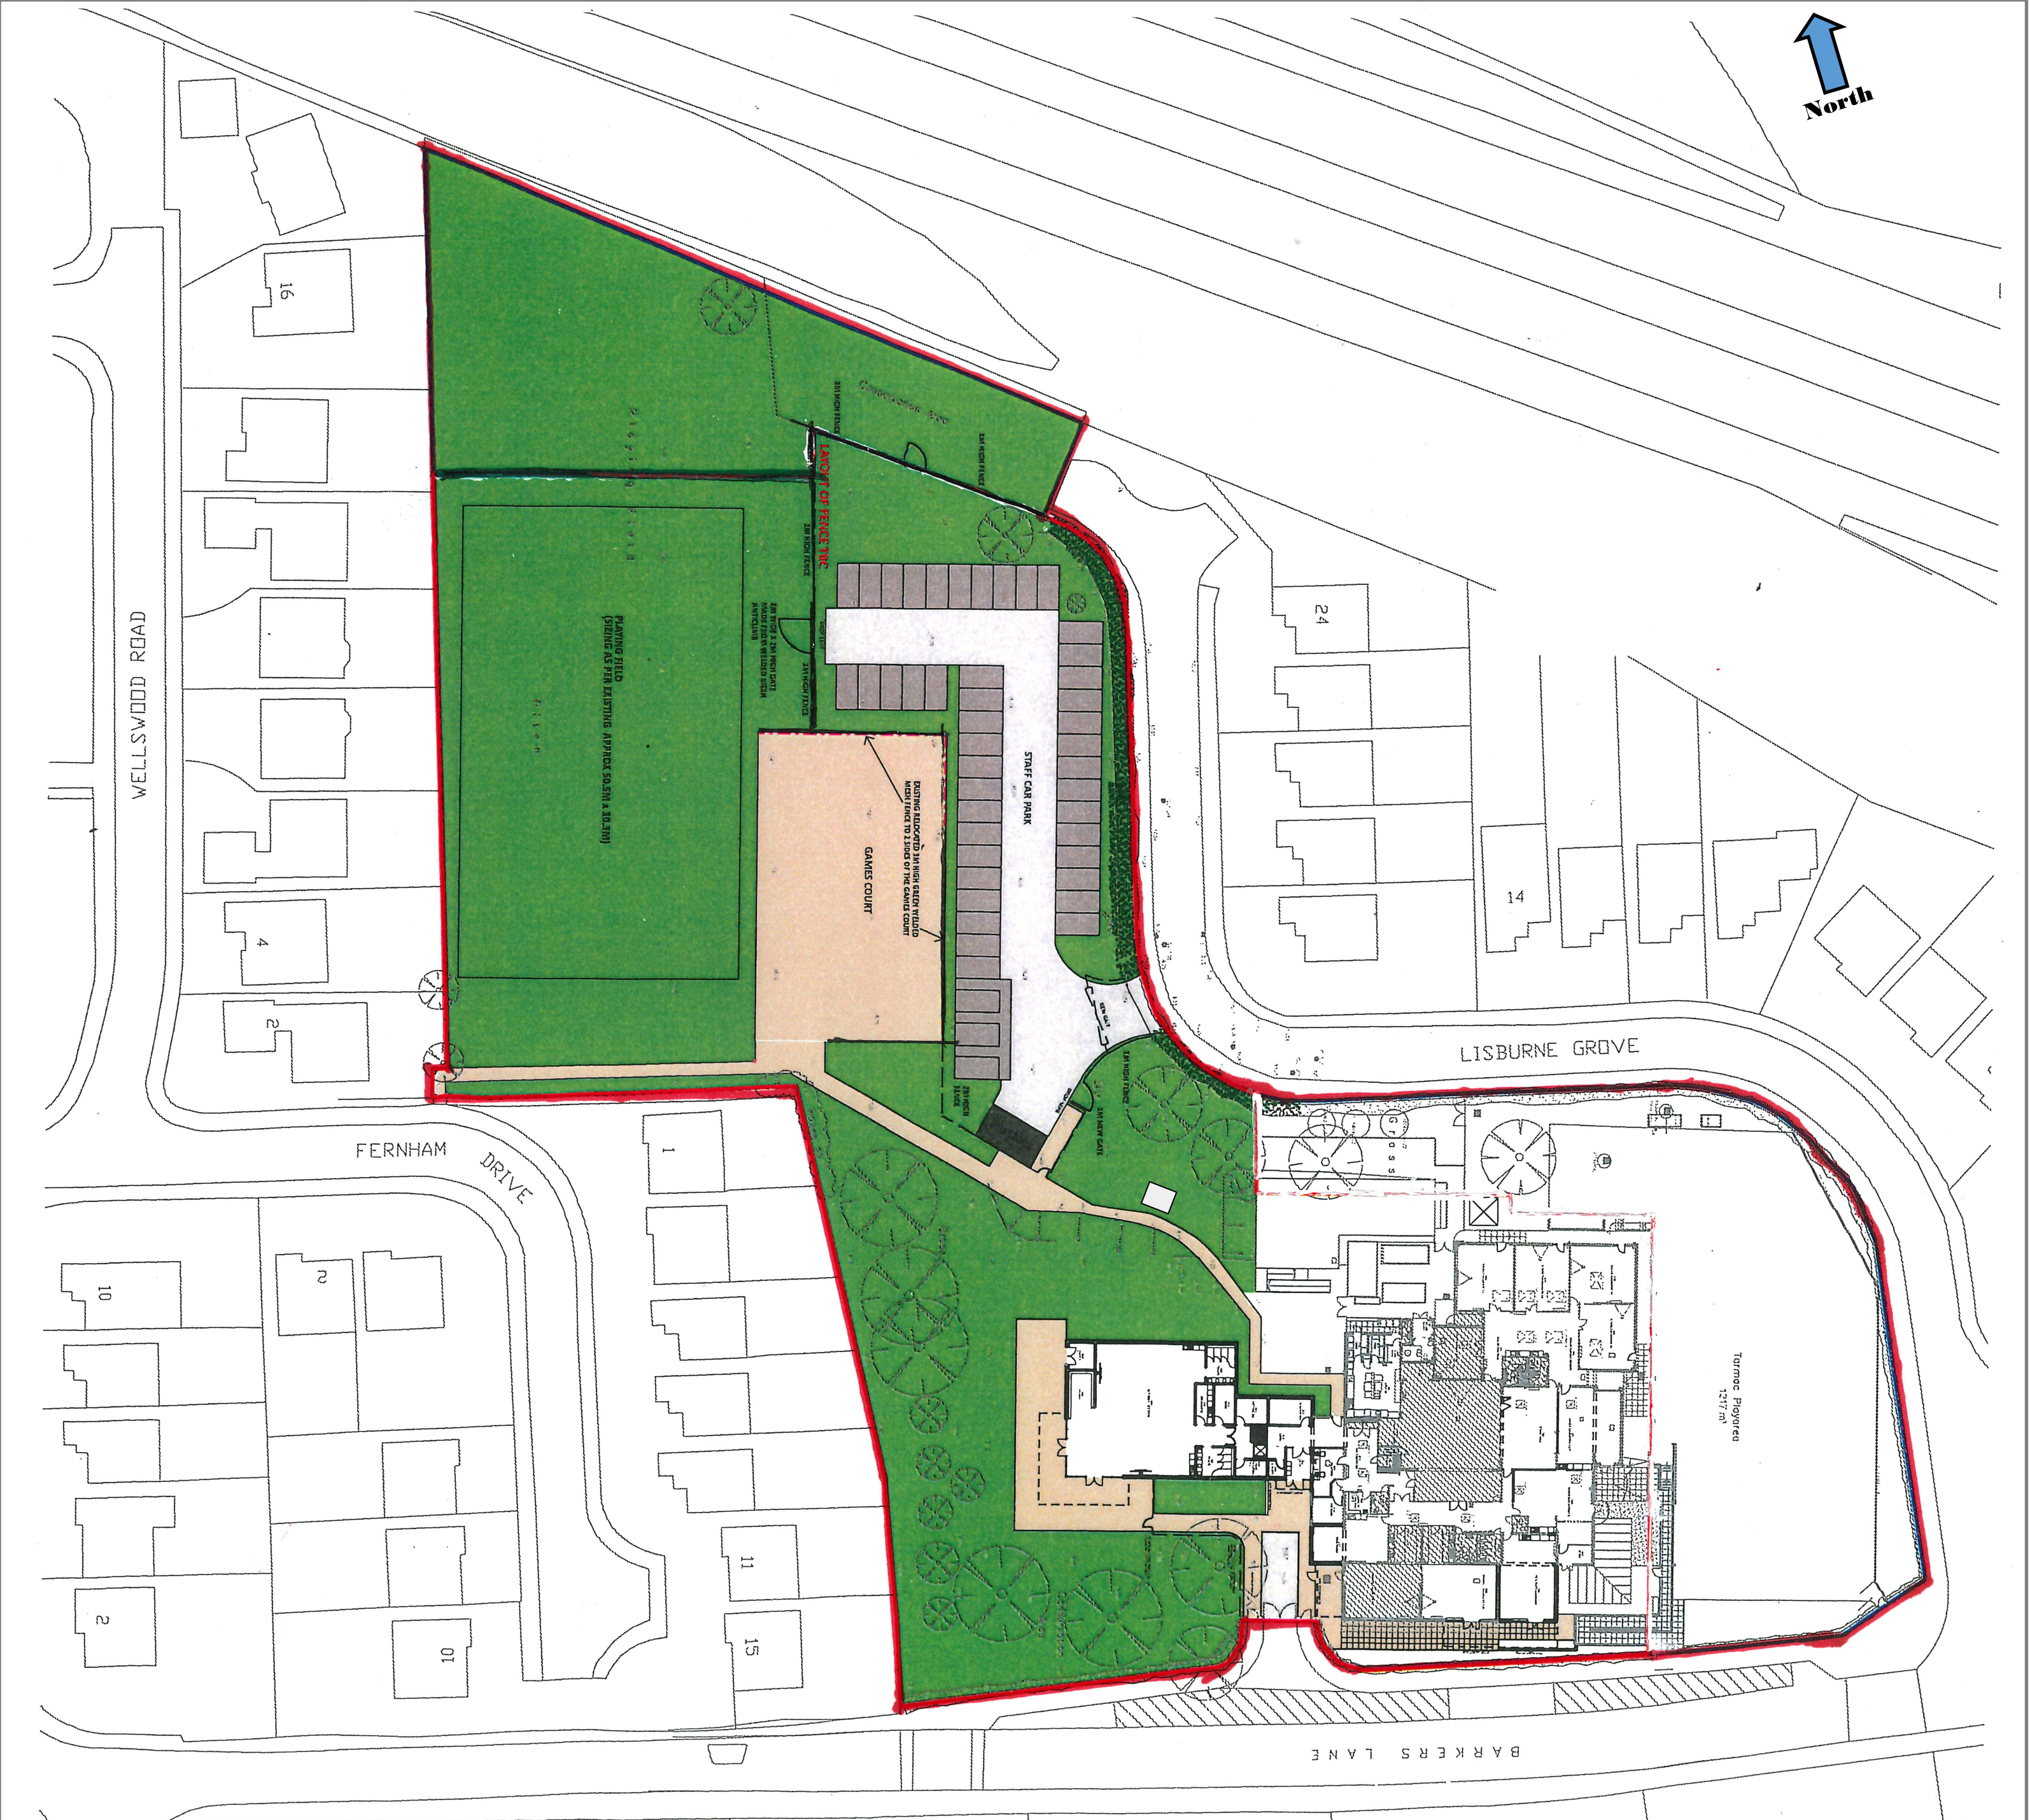

Project:	Proposed Gazebo & Storage Container	
Address:	Barkers Lane Community School Barkers Lane	
Drawing:	Existing Site Plan	
Date:	10/02/2022	Drawing No: 001
Scale:	1:500 @ A2	Revision: