



Oak Farm, Bronnington.

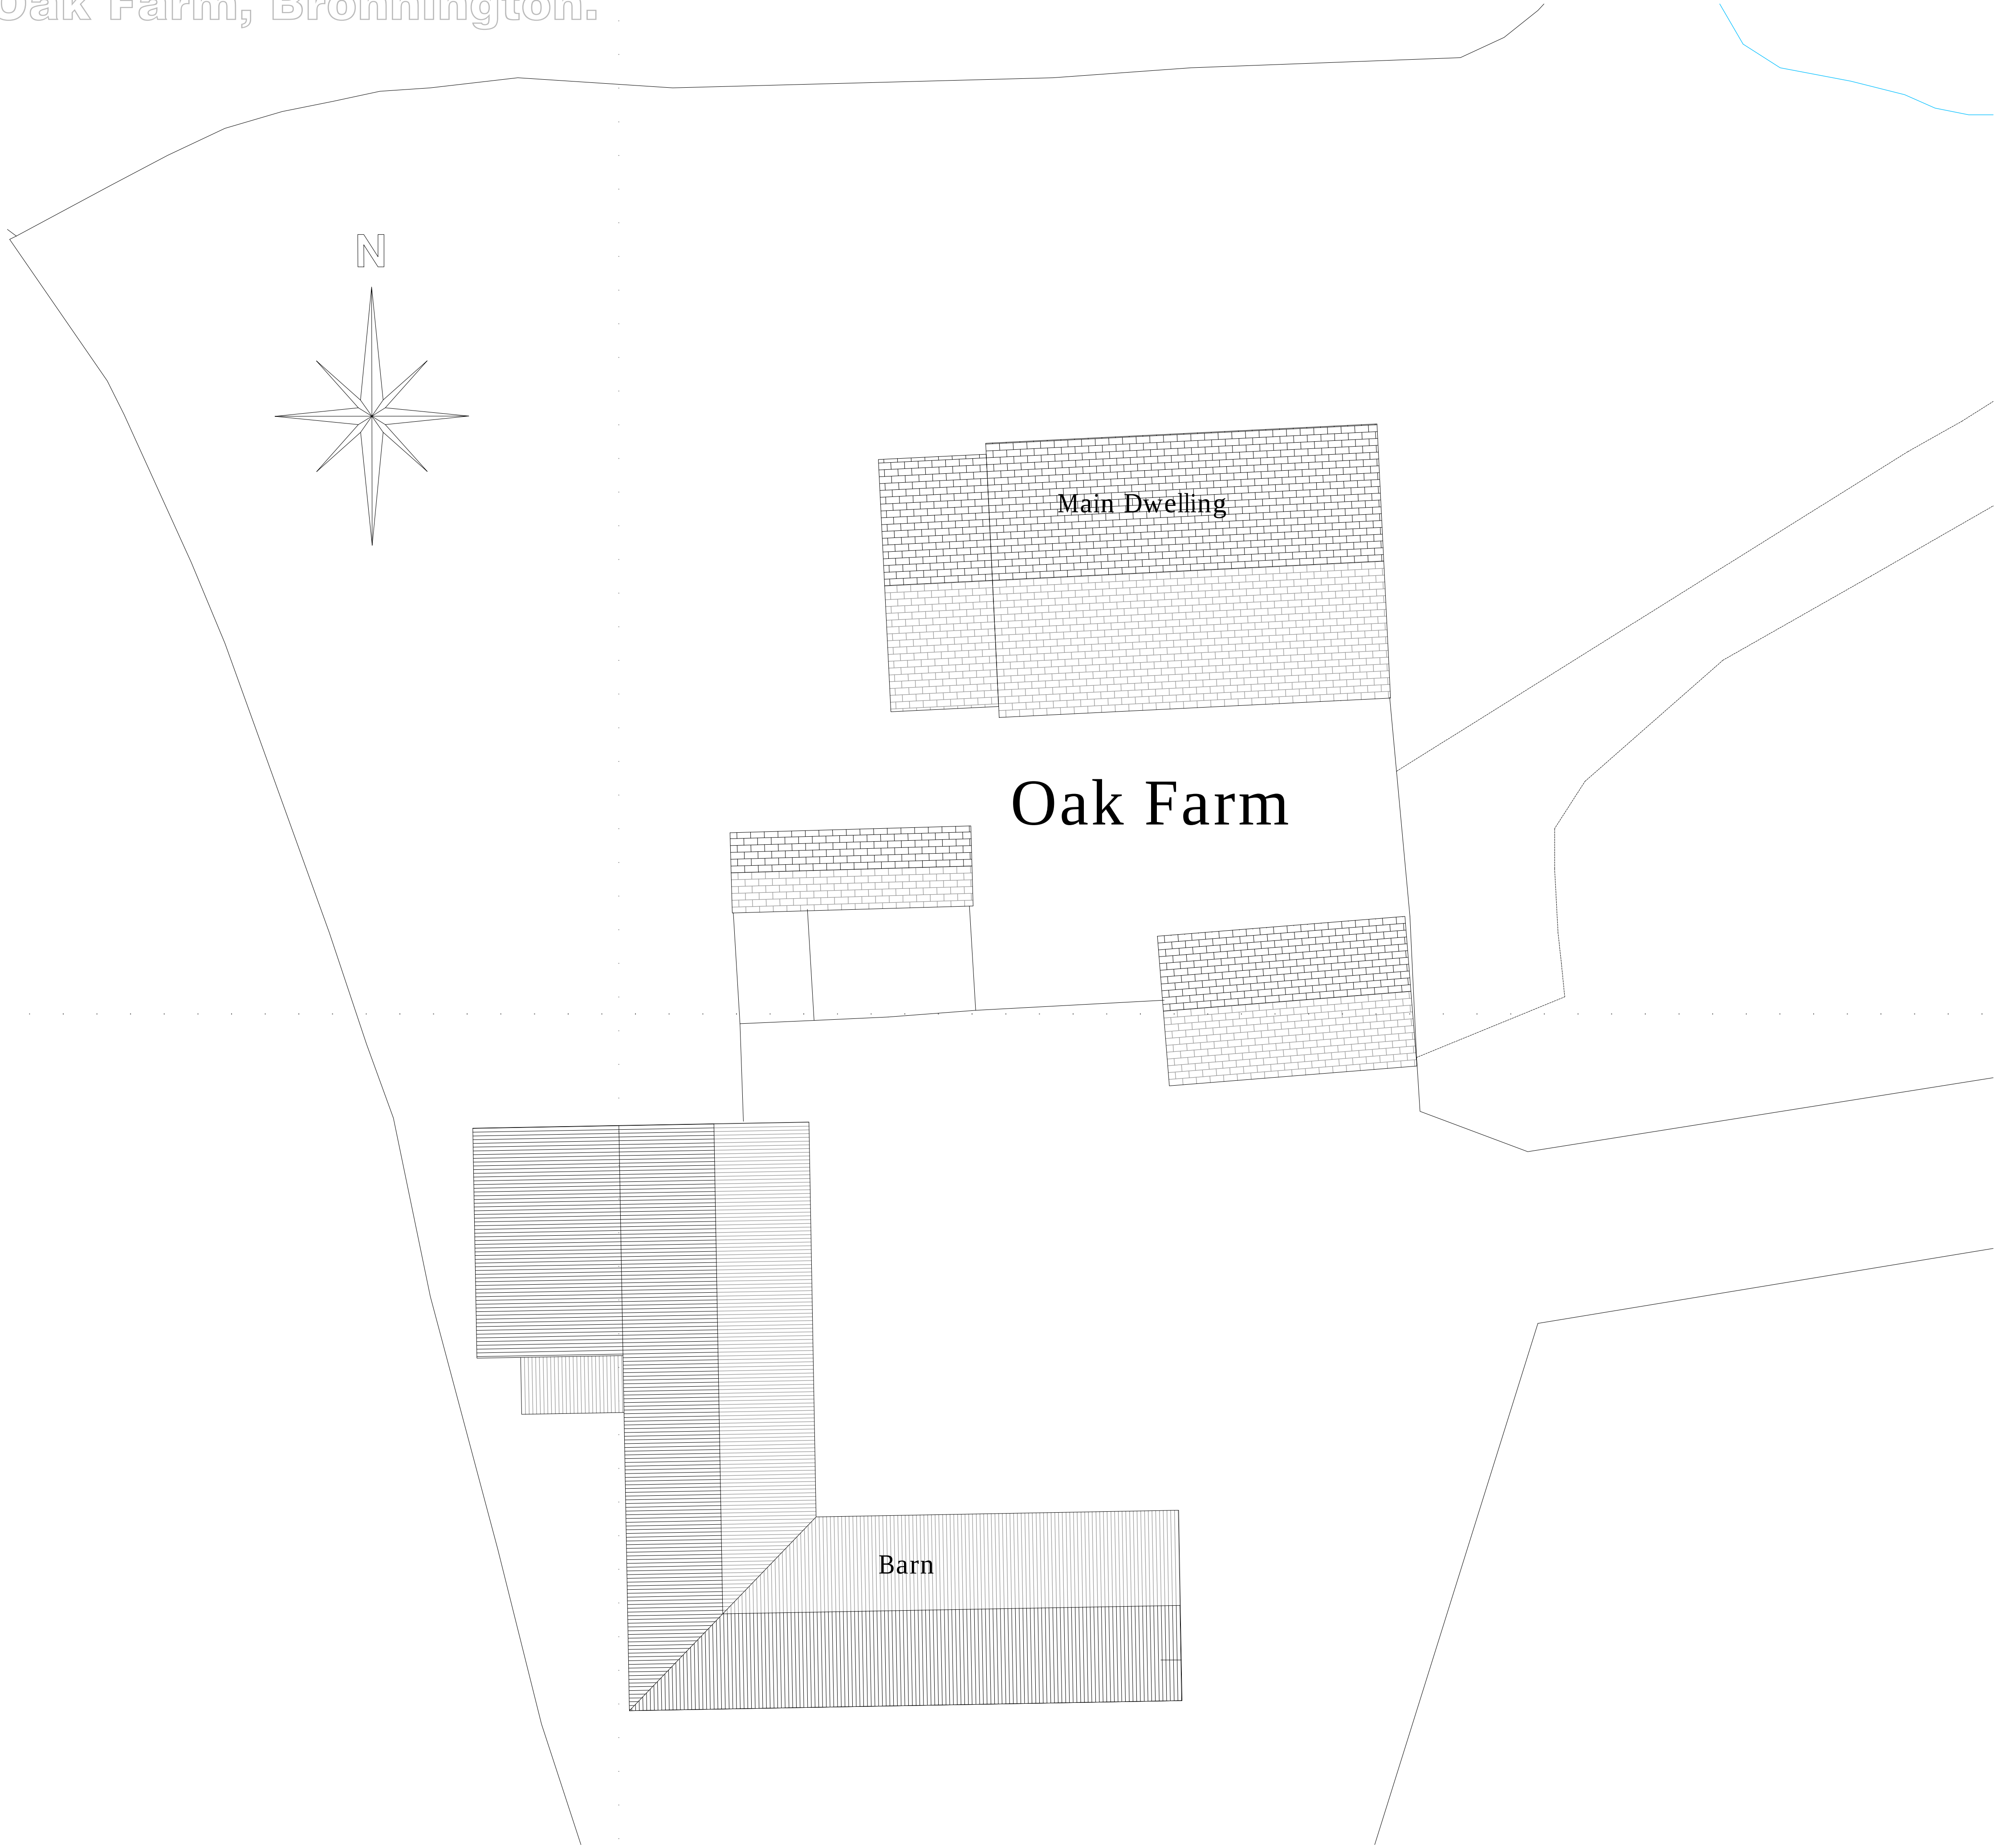

Block Plan - Scale 1:100

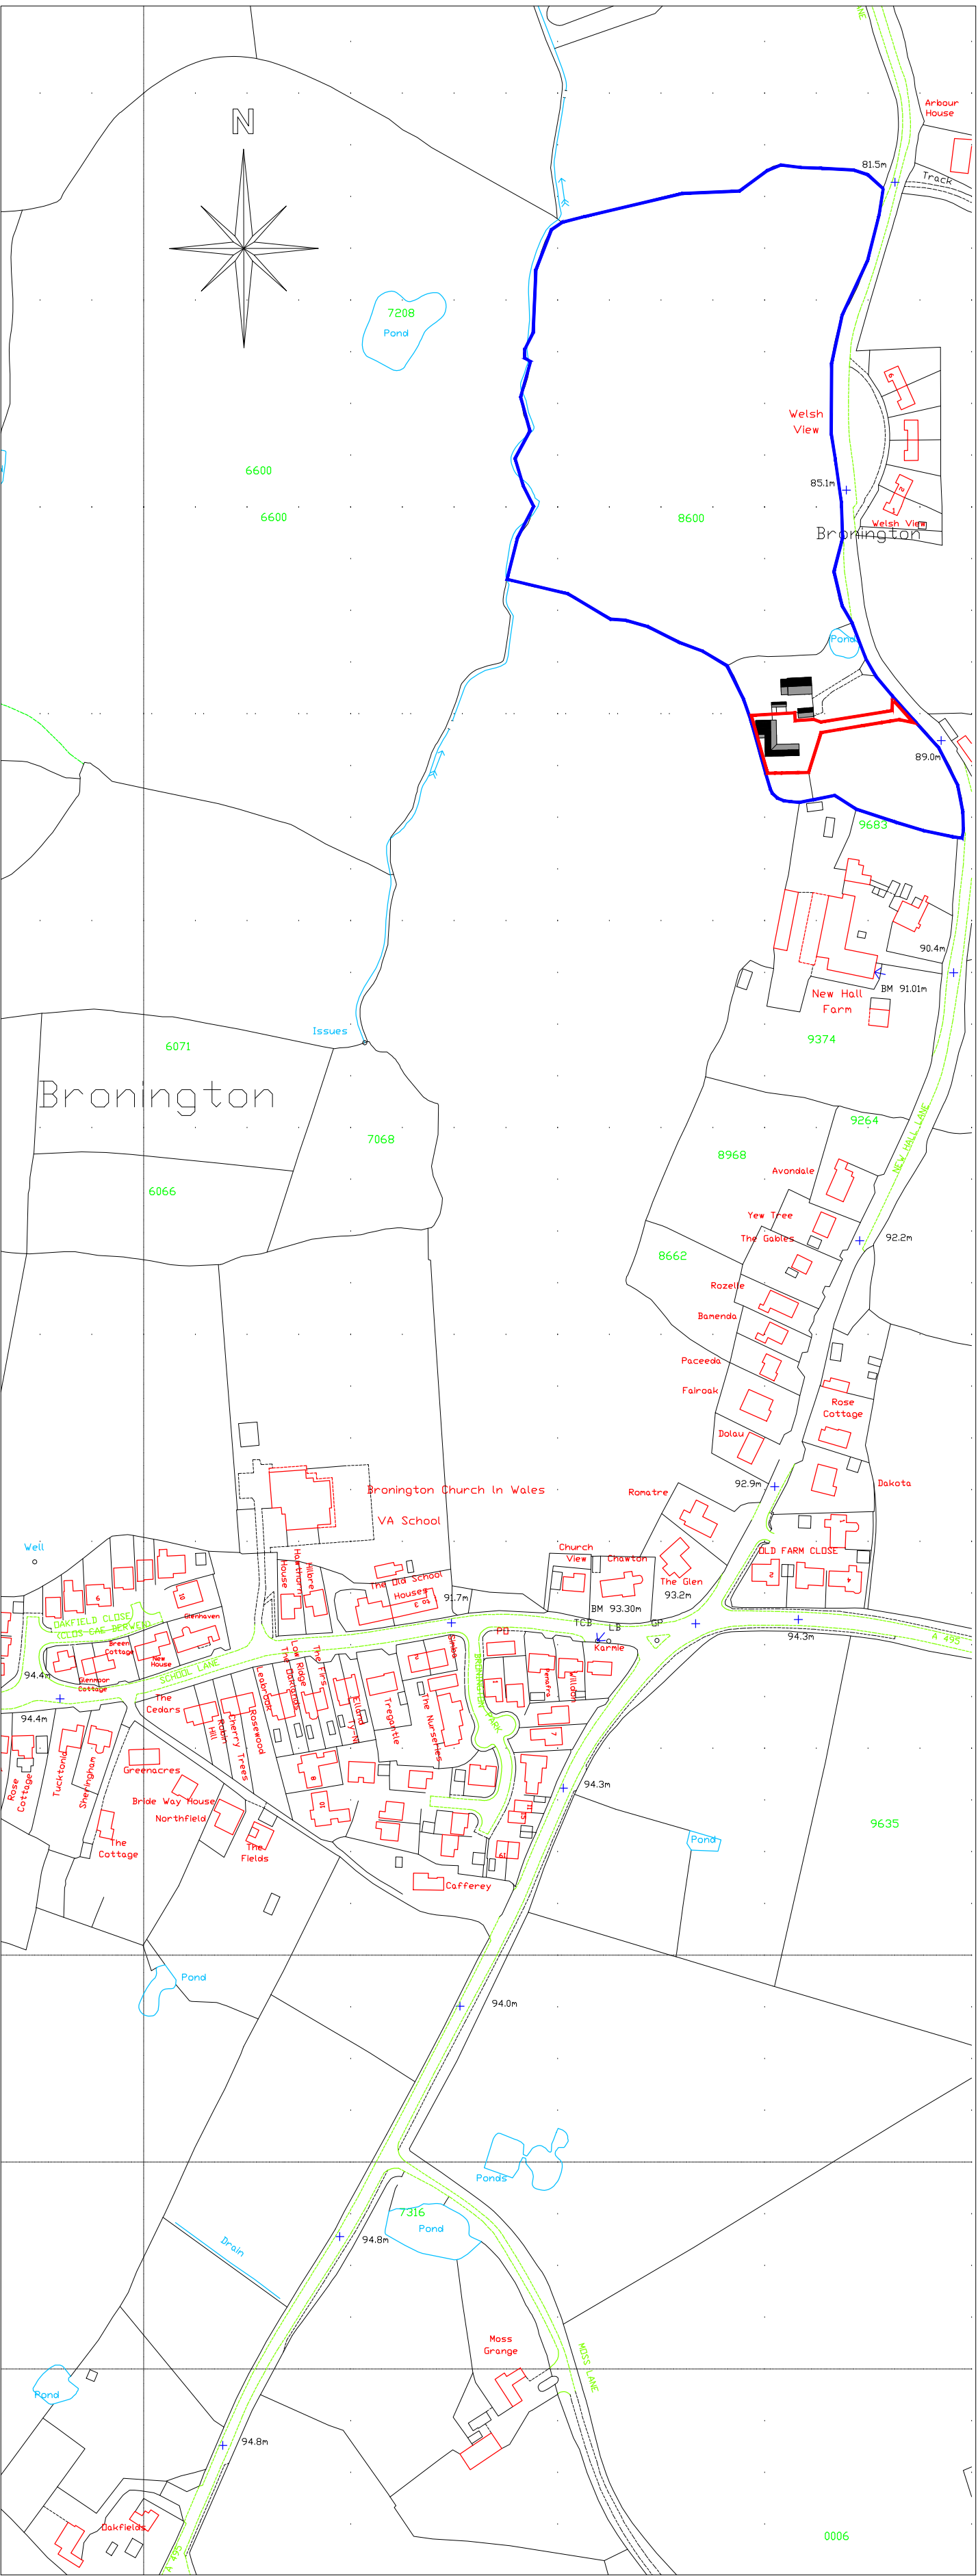

Location Plan - Scale 1:2500

 CULLES ARCHITECTURAL DESIGN 25 Sunningdale Close Wrexham North Wales LL13 9QU T 01978 264376 M 07791 480768 E cad@houseplandrawings.co.uk www.houseplandrawings.co.uk	Client:	Mr. & Mrs. Flint.		
	Drawing Title:	Existing Site Plans.		
	Job Title:	Proposed Barn Conversion To Oak Farm, New Hall Lane, Bronnington.		
	Date:	Scale:	Rev:	Drawn By:
	Sept 2018.	1:100 1:2500		BC / 01.