




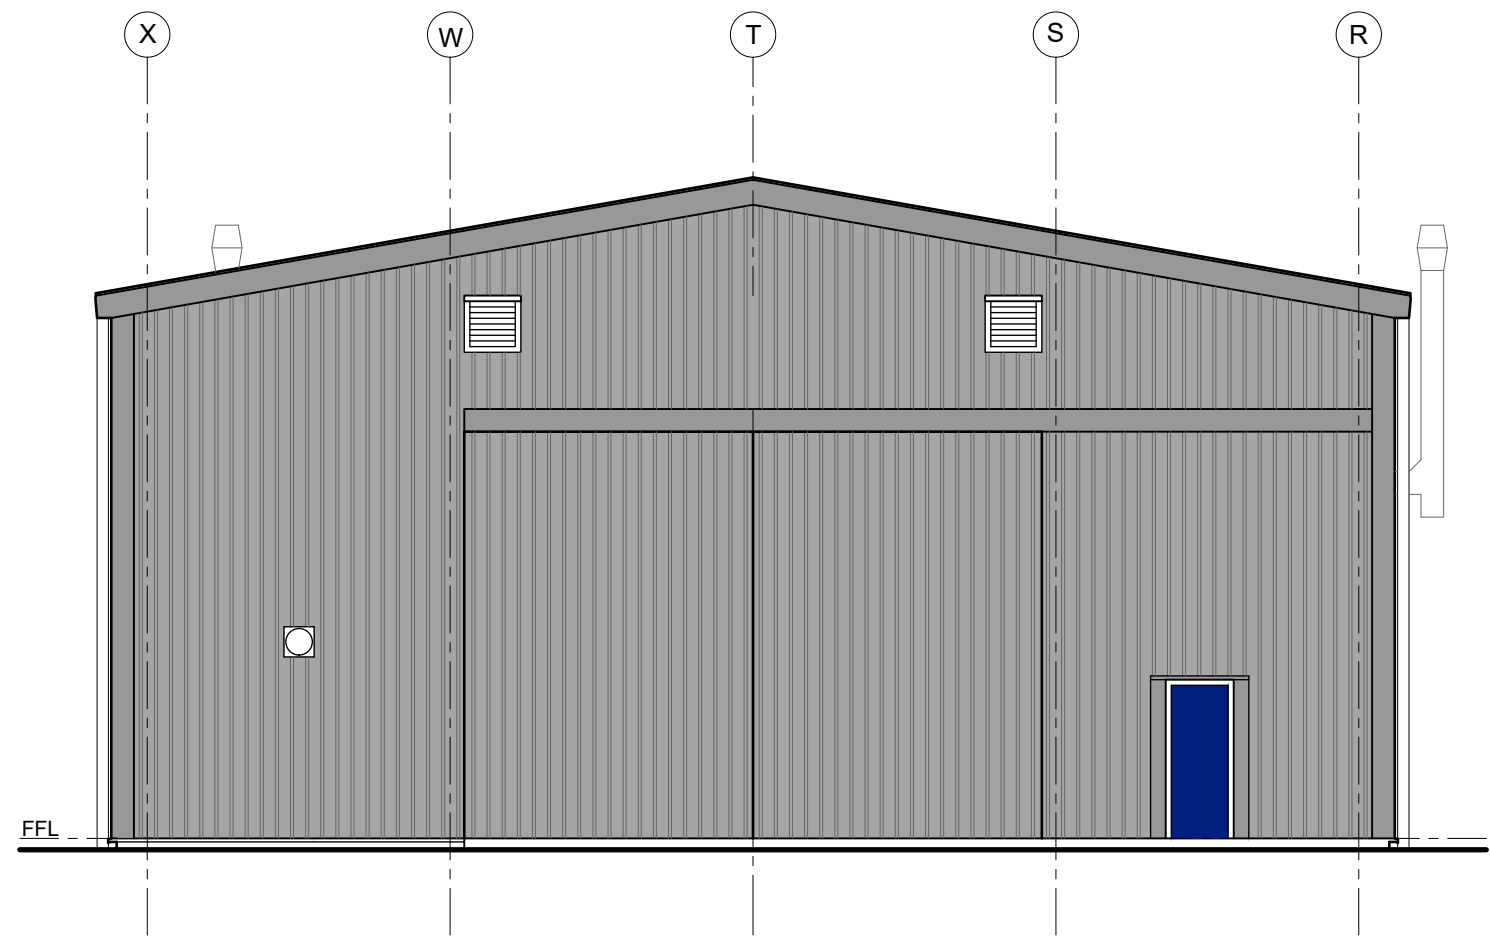


North Elevation 1:100

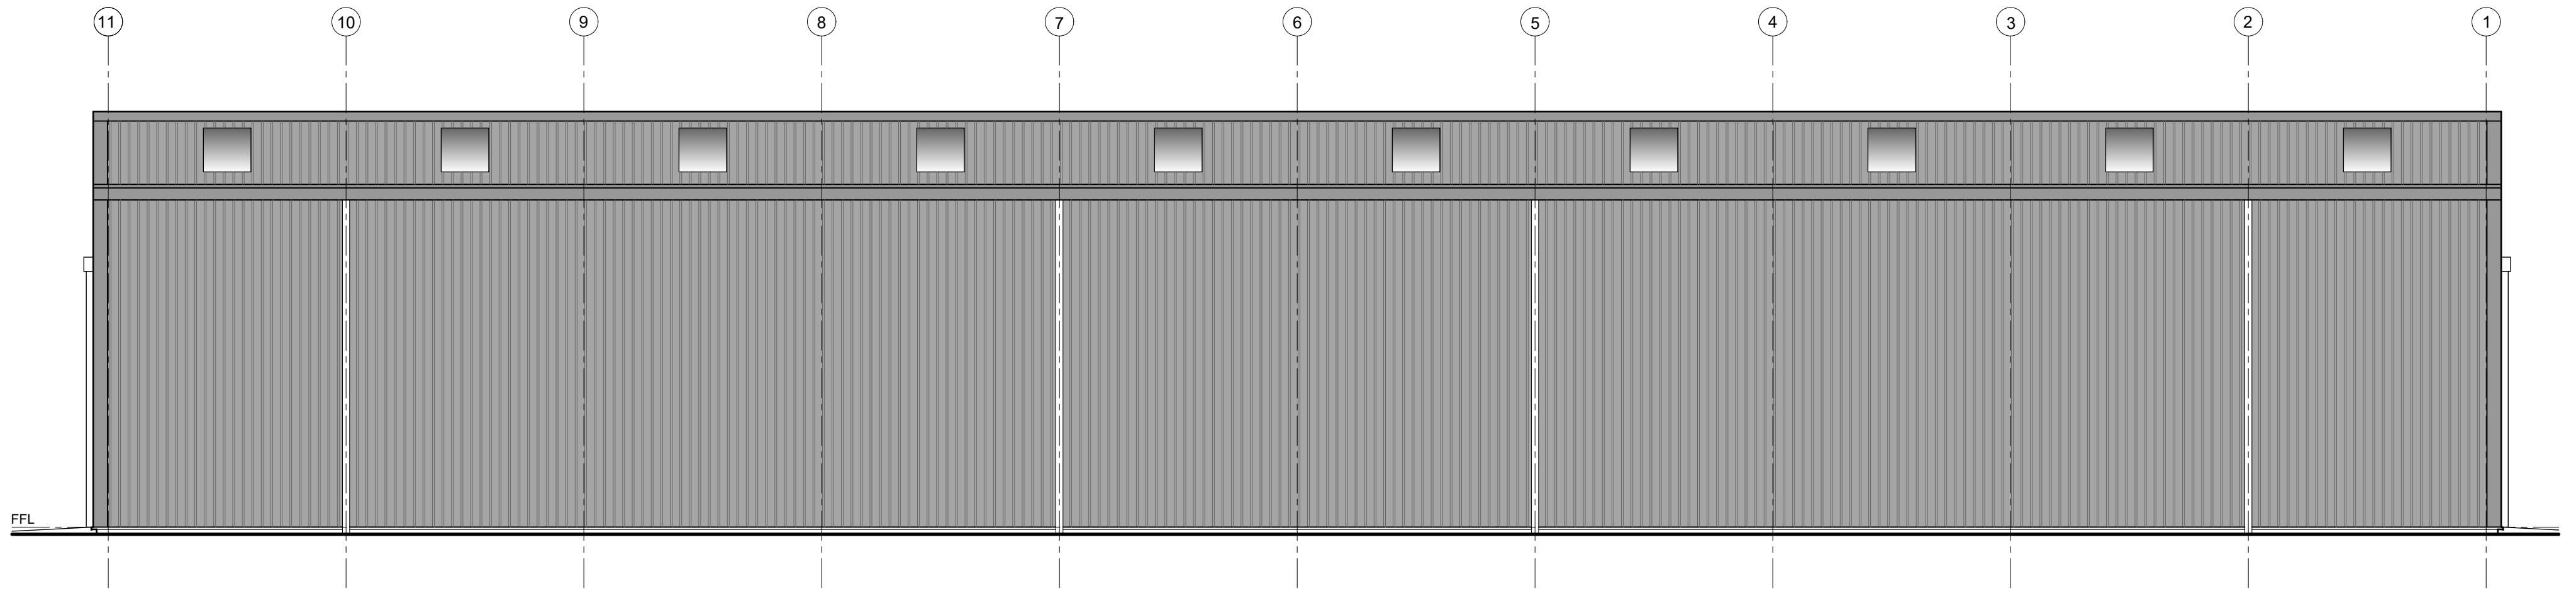


East Elevation 1:100

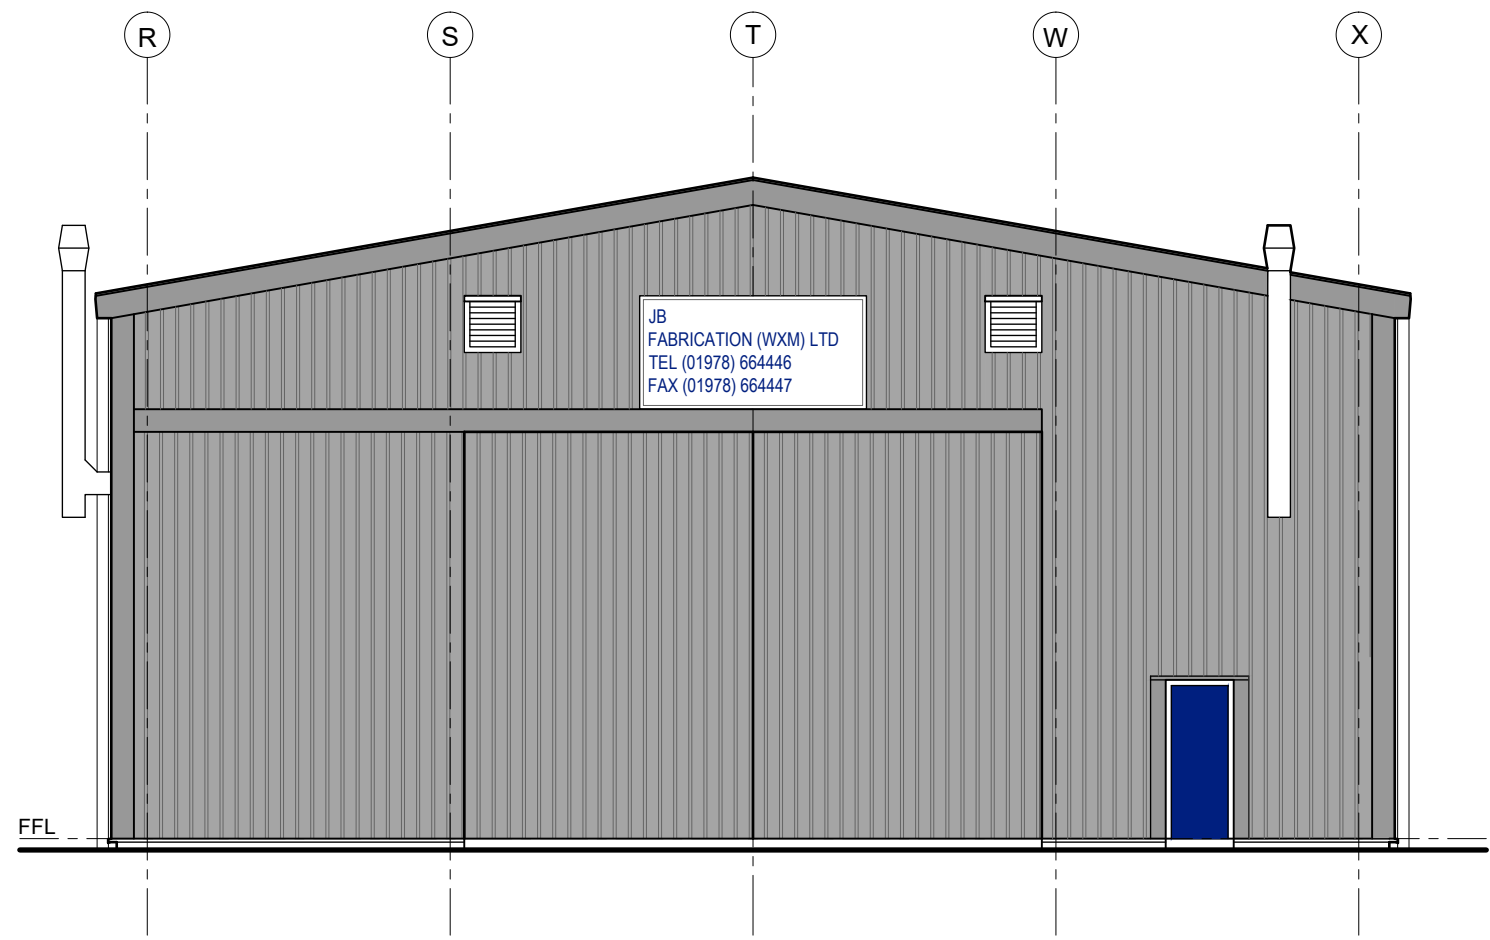


South Elevation 1:100

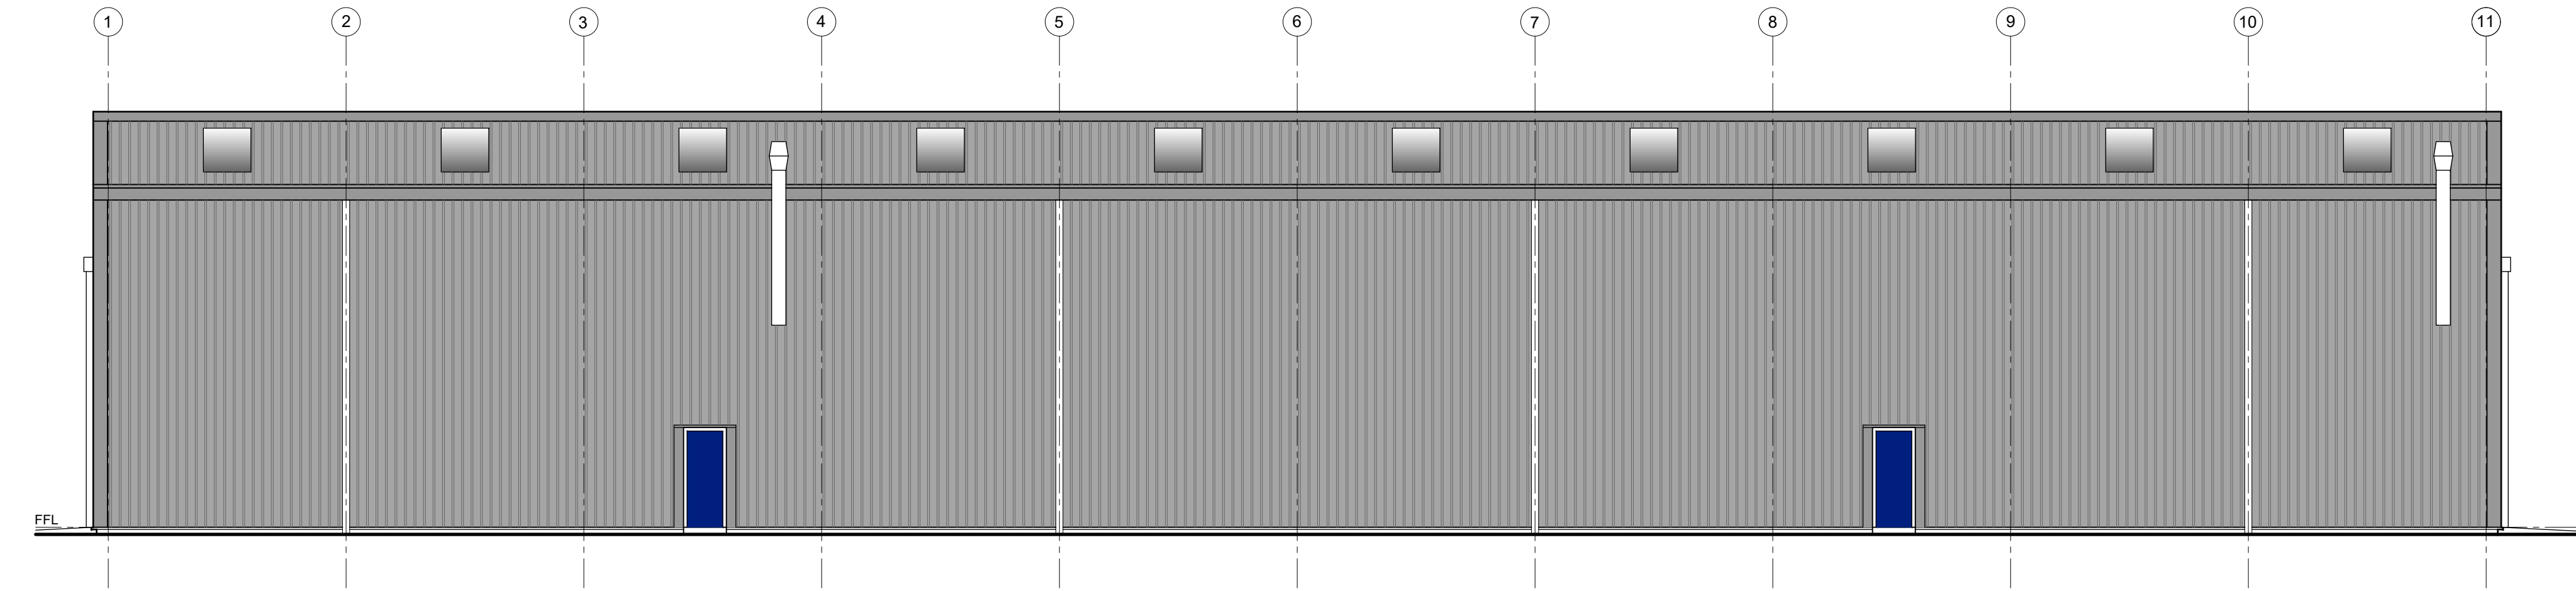

West Elevation 1:100

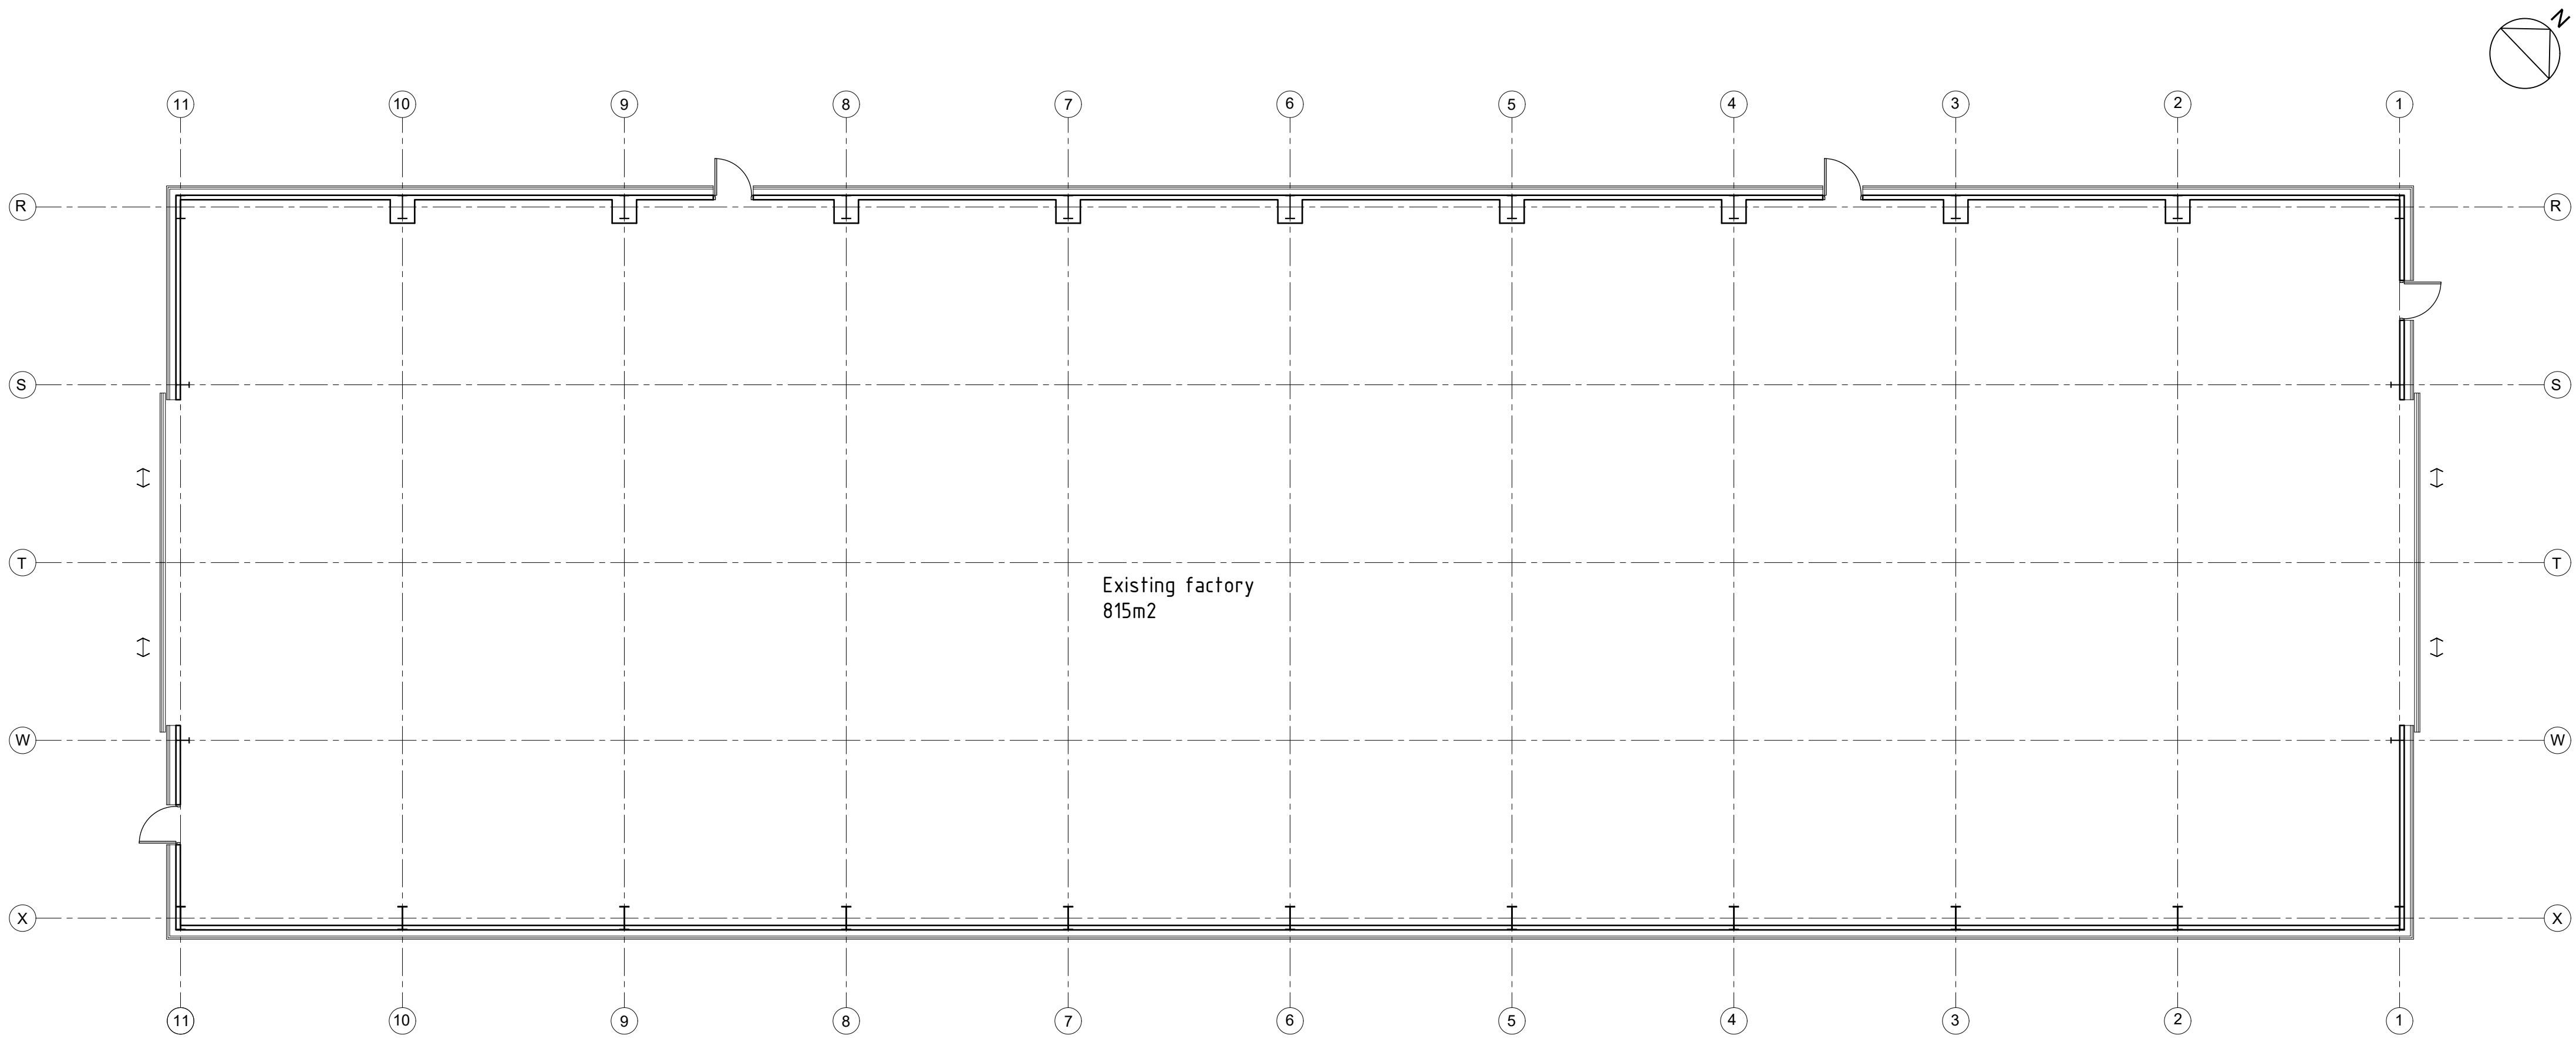

Ground floor plan 1:100

 

As Existing

HDS ARCHITECTURAL SERVICES
The Foundry, 15 York Street,
Wrexham, LL13 8LW
Tel (01978) 345250
www.hdsarchitectural.co.uk

Project; JB Fabrication (Wrexham) Ltd, Bryn Lane, Wrexham Industrial Estate, Wrexham, LL13 9UT	Scale (A1); 1:100
Title; As Existing floor plan & Elevations	Date; 19.02.2021
Dwg No; JD/PD/01	Revision; -