




Front Elevation / Section
1 : 200

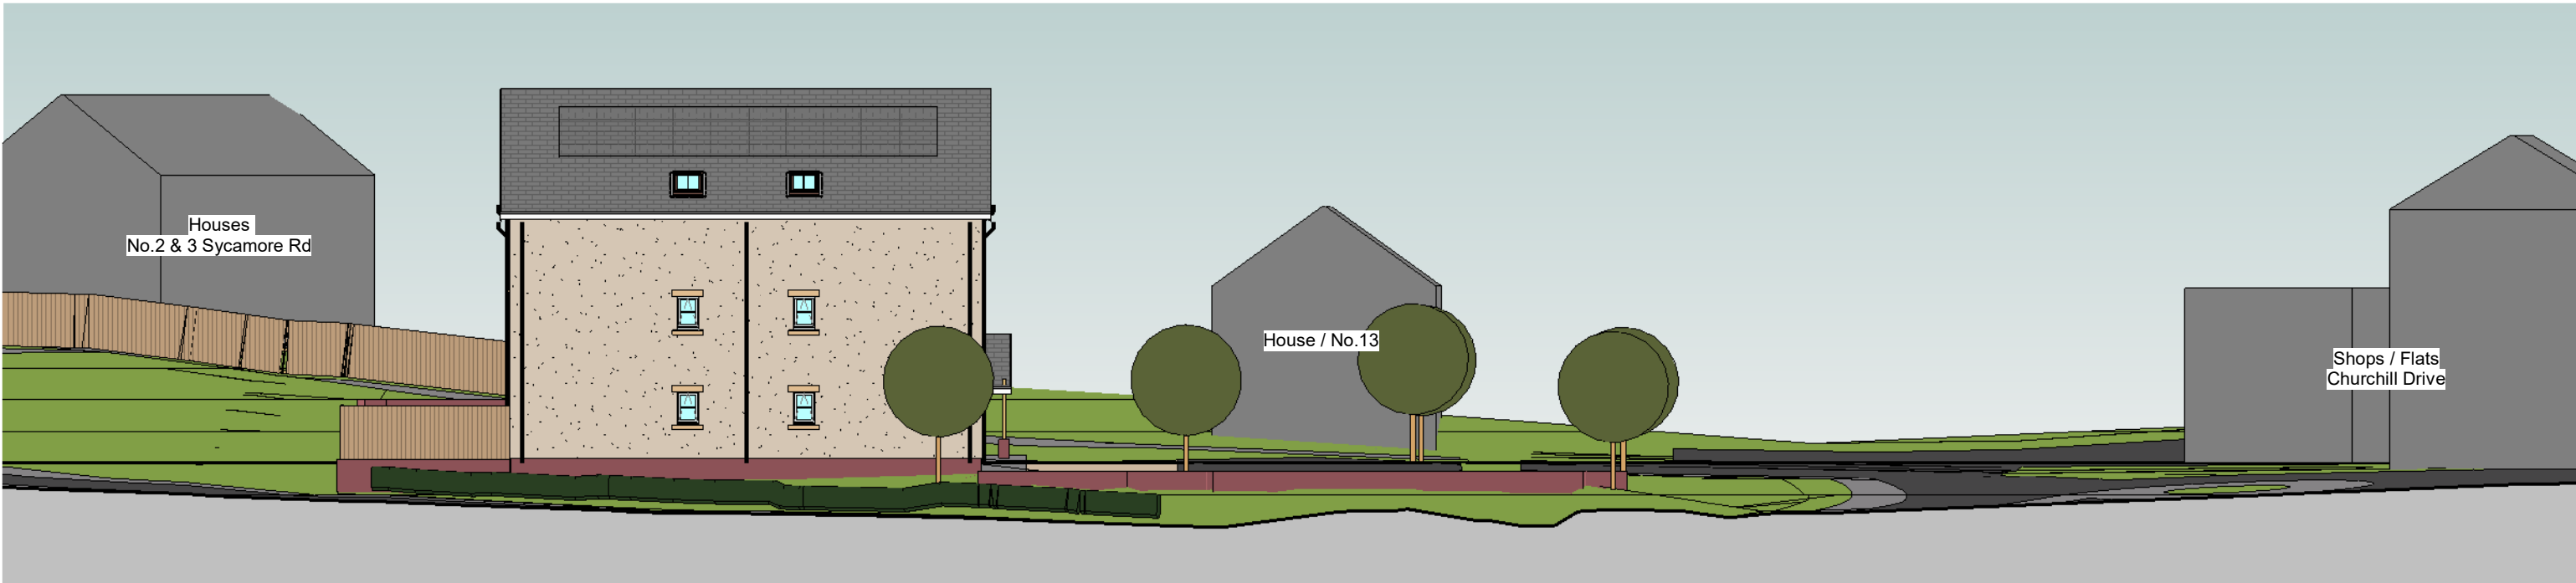

Side Elevaiton / Section
1 : 200



3D View - Eaton Drive



3D View 01

- General Notes
- 1. Contractor to verify all dimensions and check level datums on site
 - 2. All of the designs are the sole property of TACP Architects Ltd and may not be used without their written agreement
 - 3. All prints, specifications and their copyright are the property of TACP Architects Ltd
 - 4. Do not scale off drawings
 - 5. All dimensions shall be checked on site before commencement of shop drawings, manufacture and all discrepancies must be reported to TACP Architects Ltd

Revisions				
Rev	Date	Description	By	Check
P01	04.11.21	Issued for comment	KA	
P02	05.11.21	3D views up Eaton Drive added and colour added to elevation / sections	KA	

Consultants

Client
Wales & West Housing Association

Project Title
Eaton Drive, Wrexham

Drawing Title
GA Site Elevations / 3D Views

Scale	Date	Drawn By	Checked By	Office
1 : 200@A2	04/11/21	KA	MG	Wrexham

Job Number	Project•Originator•Zone•Level•Type•Role•Number	Revision
20022	EDW -TACP- PS- ZZ- DR- A- 706	P02

TACP Architects Ltd
Pembroke House
Ellice Way, Wrexham Technology Park,
Wrexham, LL13 7YT
01978 291161

admin@tacparchitects.co.uk
www.tacparchitects.co.uk

Architecture • Interior Design • Healthcare Planning • Conservation • Masterplanning • Sustainable Design