




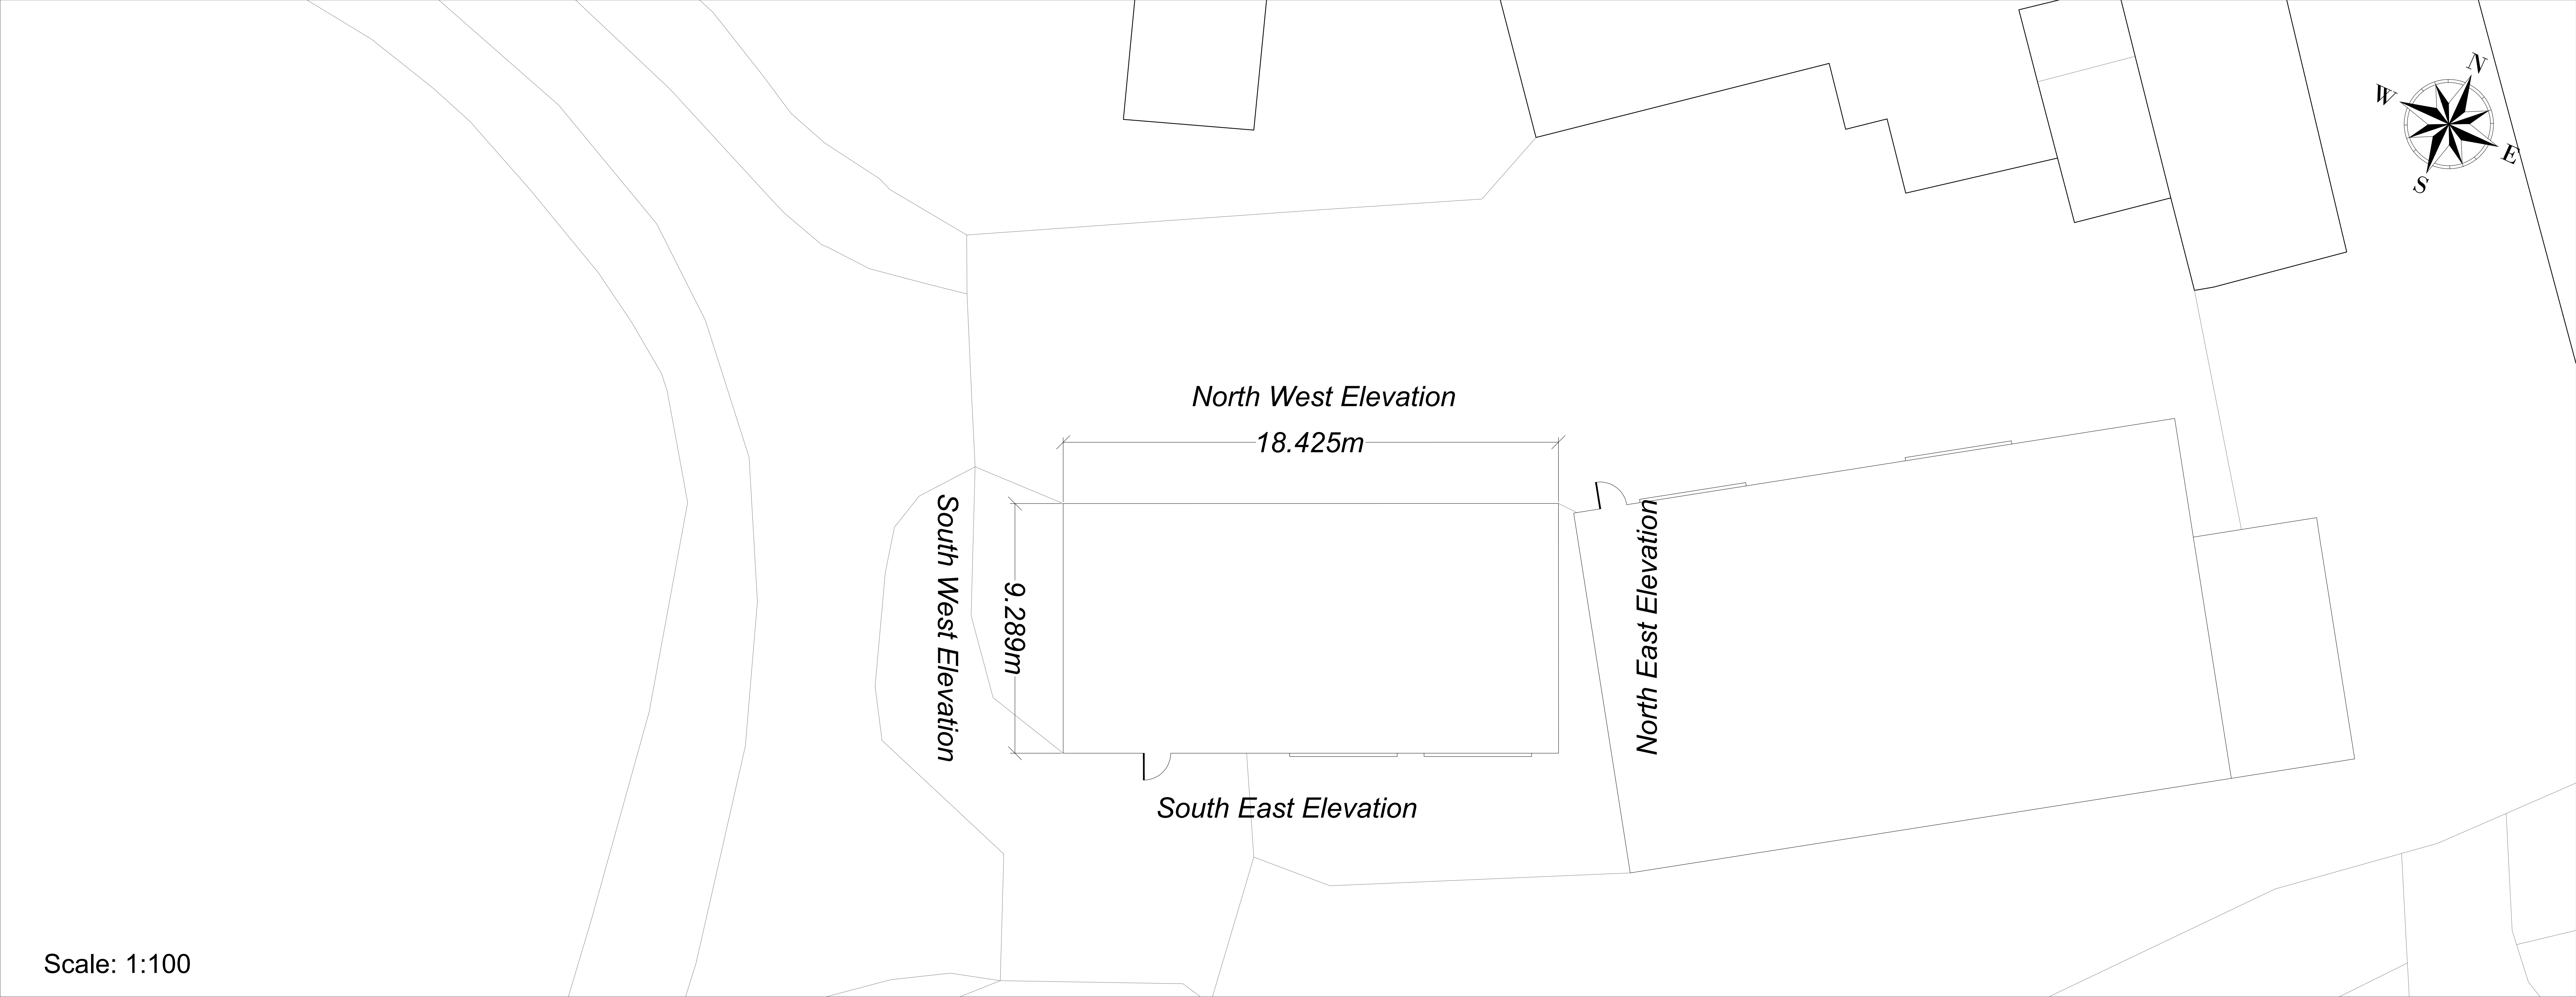

THIS DRAWING IS TO BE READ IN CONJUNCTION WITH ALL RELATED DRAWINGS. ALL DIMENSIONS MUST BE CHECKED AND VERIFIED ON SITE BEFORE COMMENCING ANY WORK OR PRODUCING SHOP DRAWINGS. THE ORIGINATOR SHOULD BE NOTIFIED IMMEDIATELY OF ANY DISCREPANCY. THIS DRAWING IS COPYRIGHT AND REMAINS THE PROPERTY ROGER PARRY & PARTNERS.

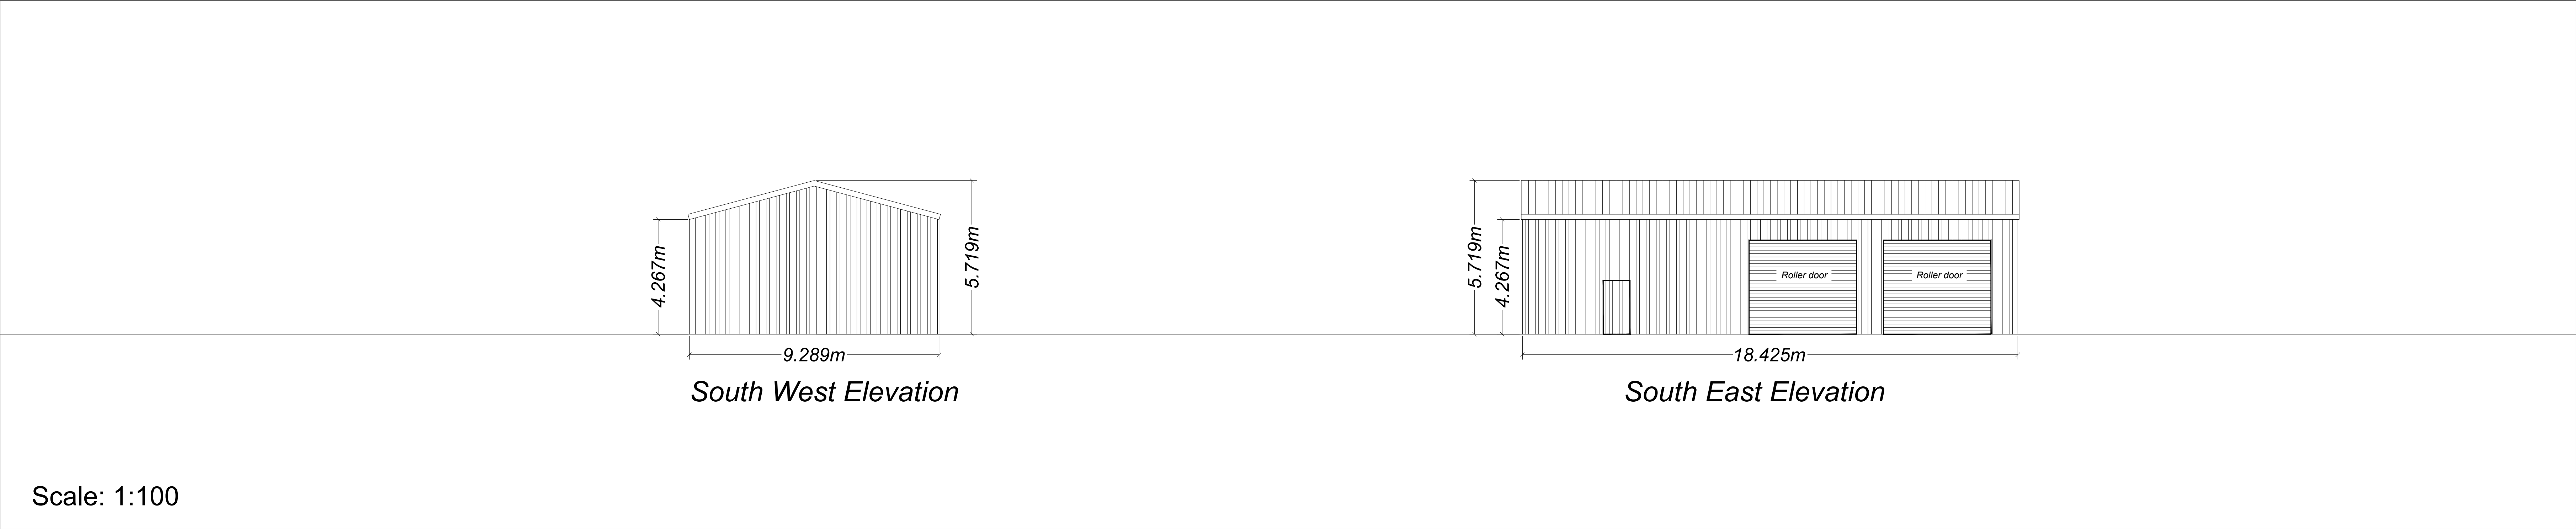

Rev	Description	Date	Dr by	App by
Original	by			

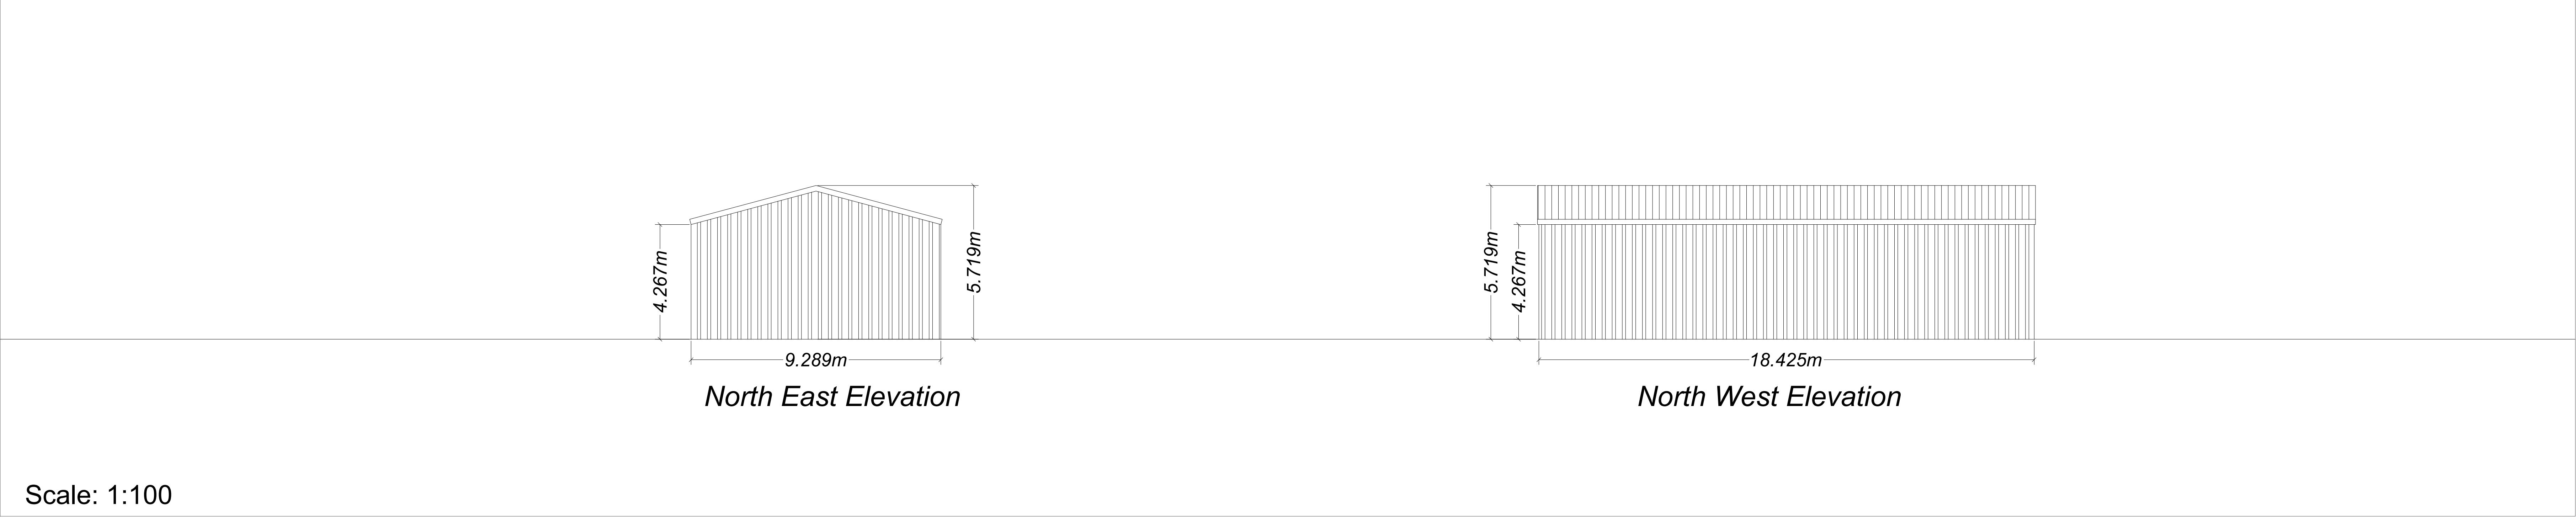

Residential - Agricultural - Commercial				
Job	Change of Use			
Title	Existing Elevations & Floor Plan			
Location	Old Farm Bowling Bank Wrexham Clwyd LL13 9RT			
Client	R Williams			
Scales	See Plan @ A0			
Drawing No.	RJC-MZ712-03			
Drawn by	AZ	Date	10/11/2021	

HOGSTOW HALL, MINSTERLEY
SHREWSBURY, SHROPSHIRE, SY5 0HZ
Tel: 01743 791336 Fax: 01743 792770
email: mail@rogerparry.net
Web address: www.rogerparry.net

Roger Parry & Partners LLP Partnership no OC12283
Registered Office: Hoggston Hall, Minsterley, Shropshire, SY5 0HZ
A list of members of the LLP is available at the above address.