




EXISTING FRONT ELEVATION - Scale 1:200



EXISTING SIDE ELEVATION - Scale 1:200



EXISTING REAR ELEVATION - Scale 1:200

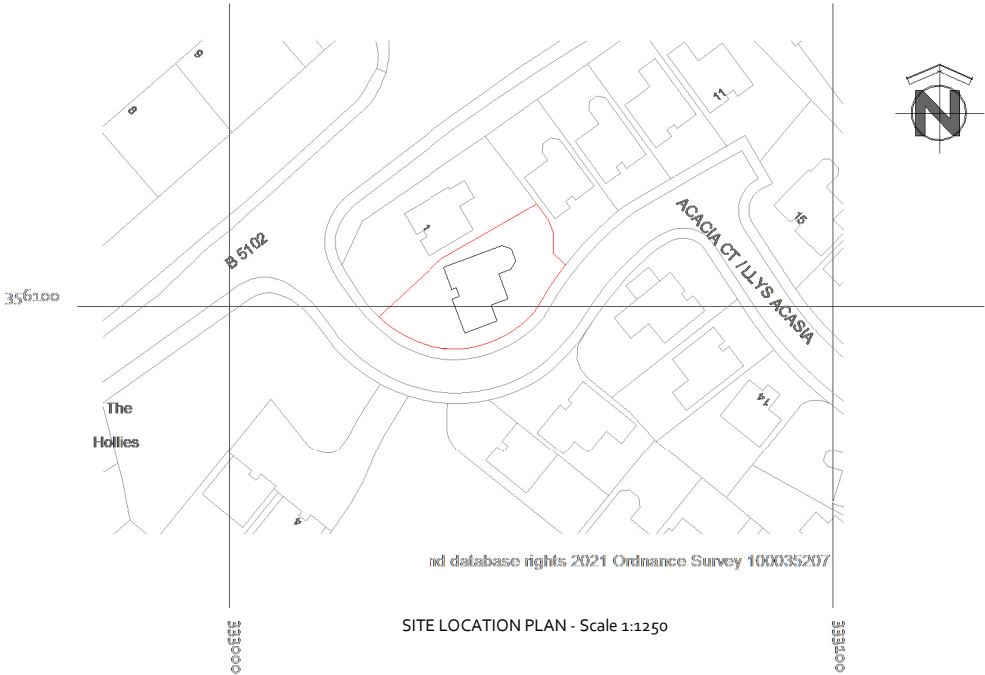


SITE LOCATION PLAN - Scale 1:1250




PERSPECTIVE OF FRONT OF HOUSE - Not to scale



PERSPECTIVE OF REAR OF HOUSE - Not to scale

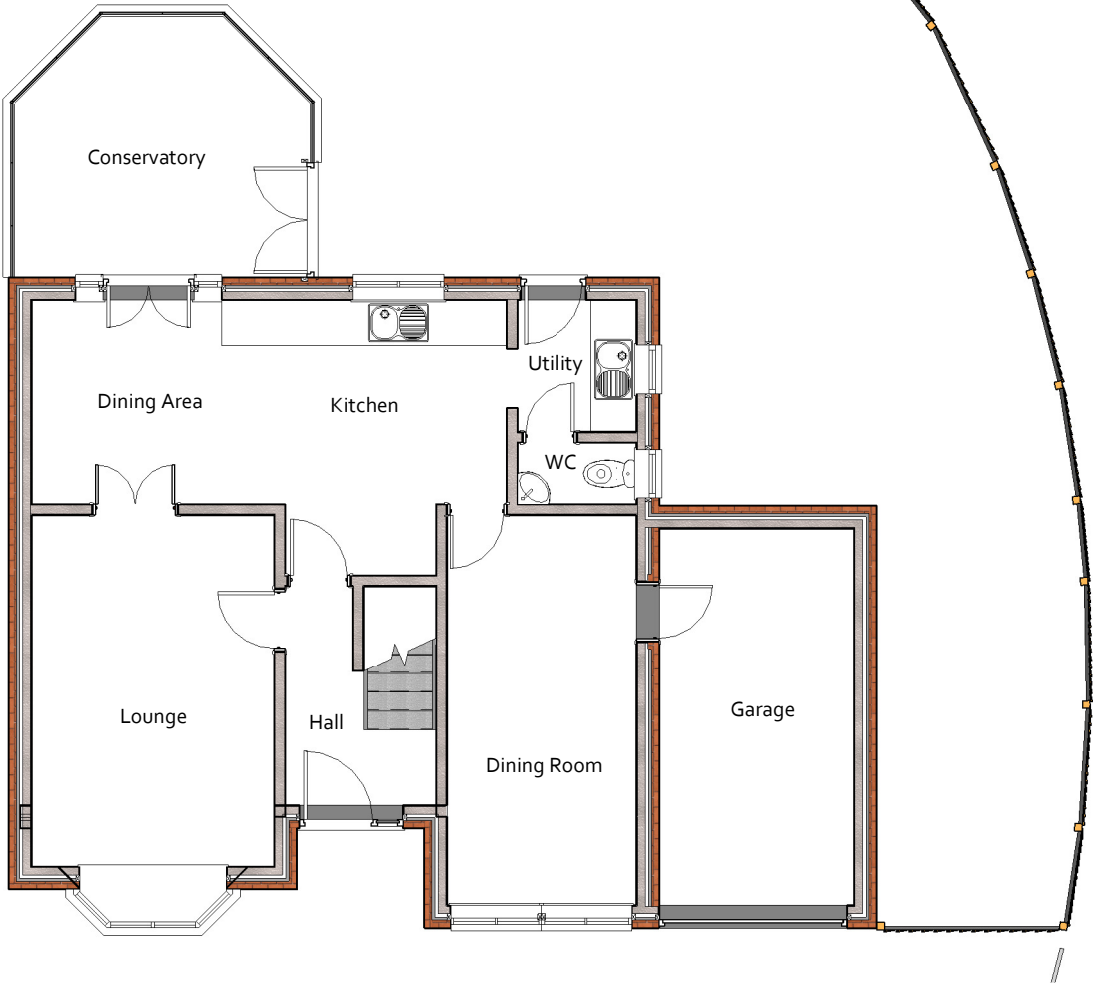

EXISTING GROUND FLOOR PLAN - Scale 1:100

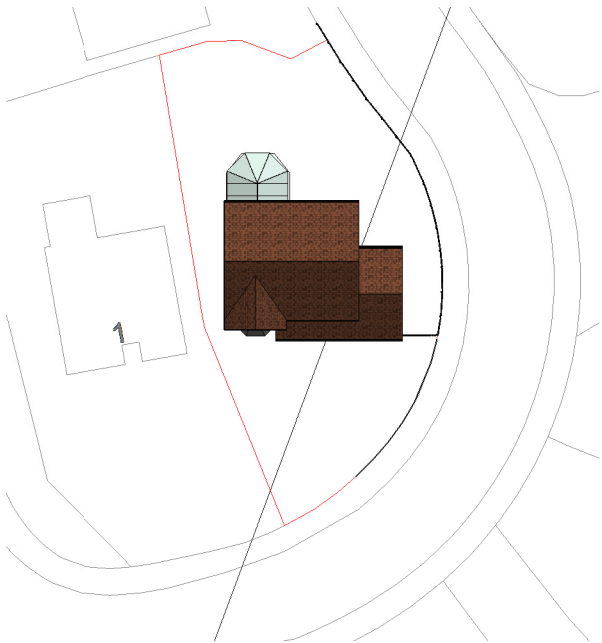

EXISTING SITE PLAN - Scale 1:500



DESIGN IN SAFETY
BRYMBO, WREXHAM, LL11 5FL
www.designinsafety.net
admin@designinsafety.net
07734037453



CLIENT:

MR & MRS BELLIS

ADDRESS:

3 ACACIA COURT, LLAY, WREXHAM, LL12 0TX

DRAWING TITLE:

EXISTING SITE, FLOOR PLAN AND ELEVATIONS

PROJECT NO:	DRAWING NO:
DIS_AD_0117	DIS_AD_0117_01

SCALE AT A3:	DATE:	REVISION:
As indicated	07/09/2021	

All designs are the sole property of Design In Safety and may not be used without written agreement.
Any discrepancies must be reported to Design In Safety for clarification.
Do not scale off drawings. Site check dimensions are to be taken prior to works commencing.