




SF01 - 1.8m Close Boarded Screen Fence

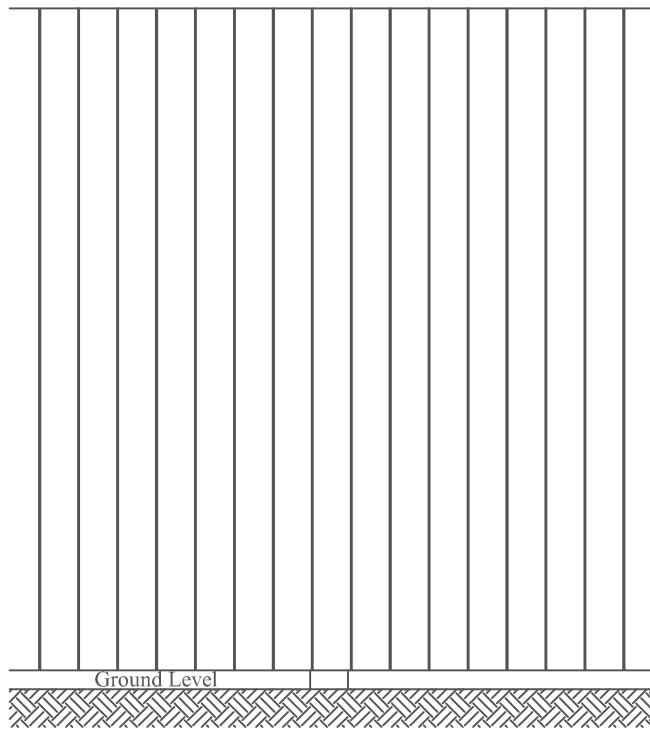

Front Elevation

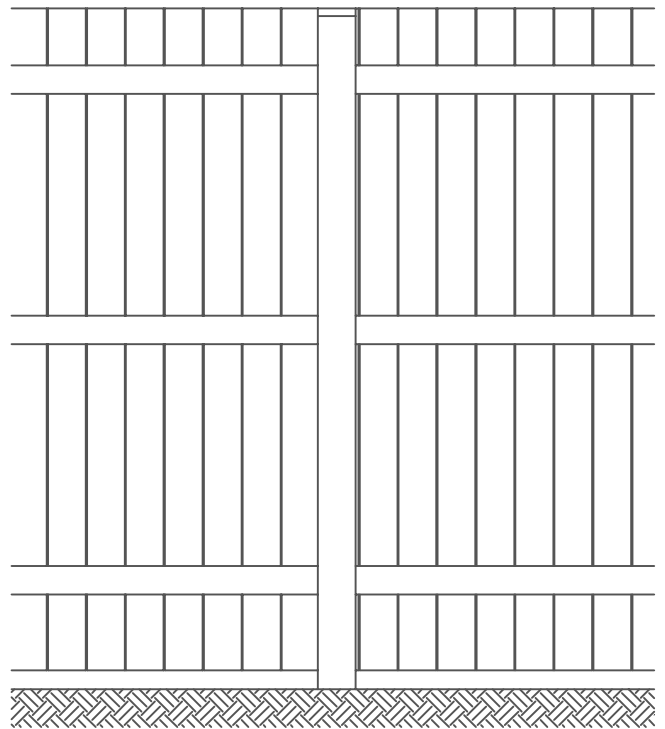

Rear Elevation

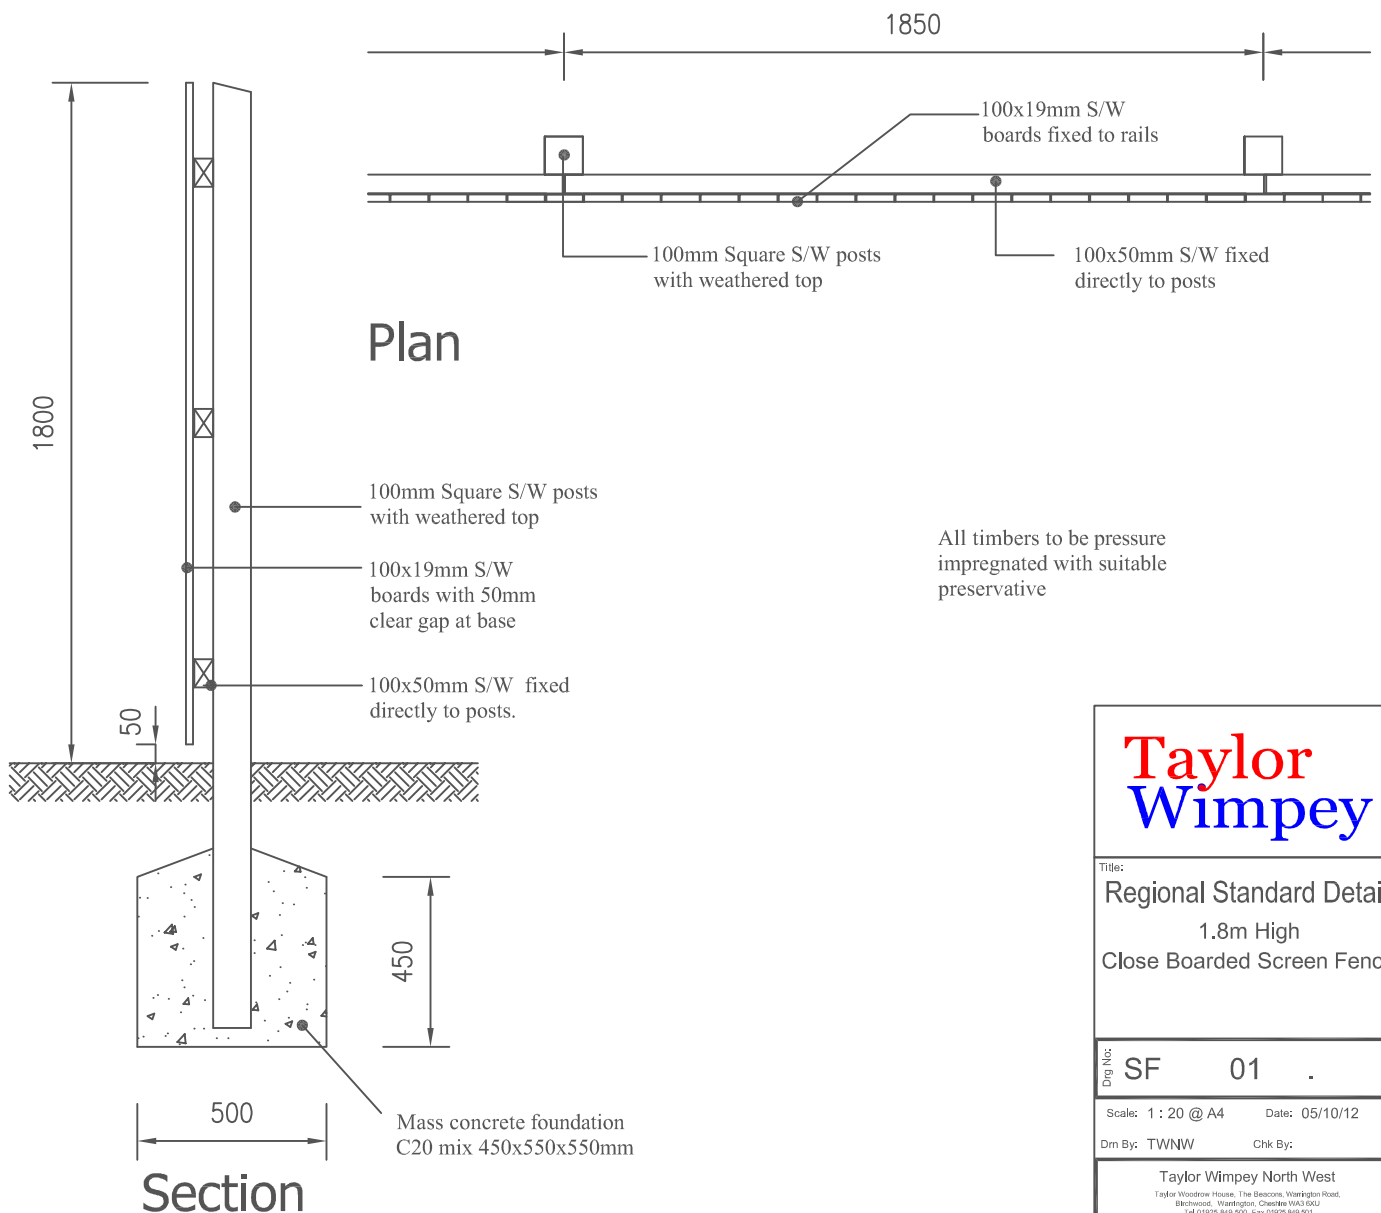

Taylor Wimpey

Title:
Regional Standard Details
1.8m High
Close Boarded Screen Fence

Dwg No: SF 01 . -

Scale: 1 : 20 @ A4 Date: 05/10/12

Dwn By: TWWNW Chk By:

Taylor Wimpey North West
Taylor Woodrow House, The Beacons, Worthing Road,
Bitchwood, Worthing, Chichester W91 3SU
Tel 01925 849 500 Fax 01925 849 501
www.taylorwimpey.com