




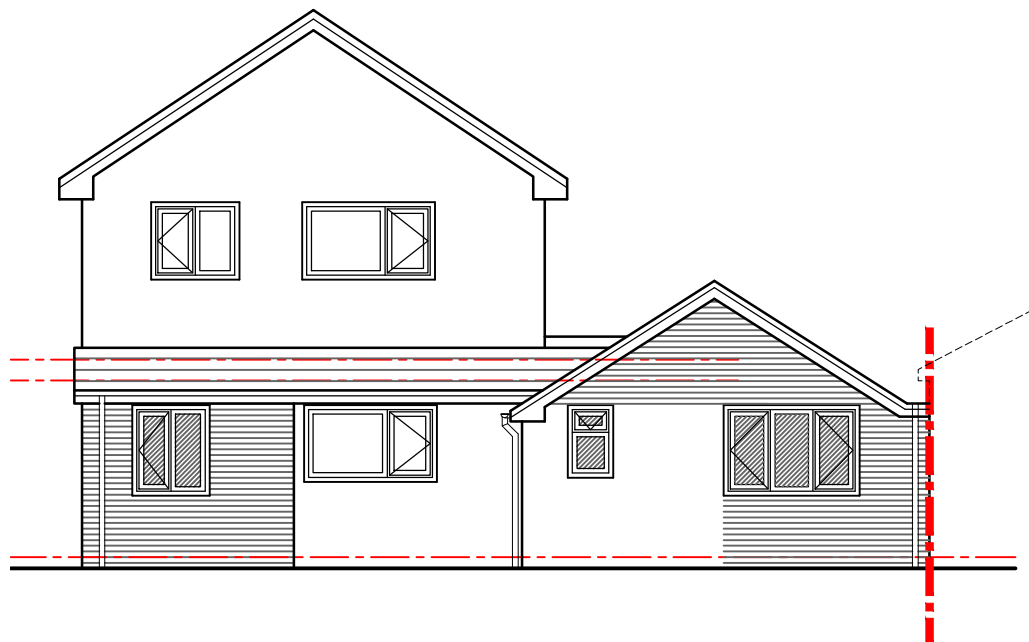


Front Elevation

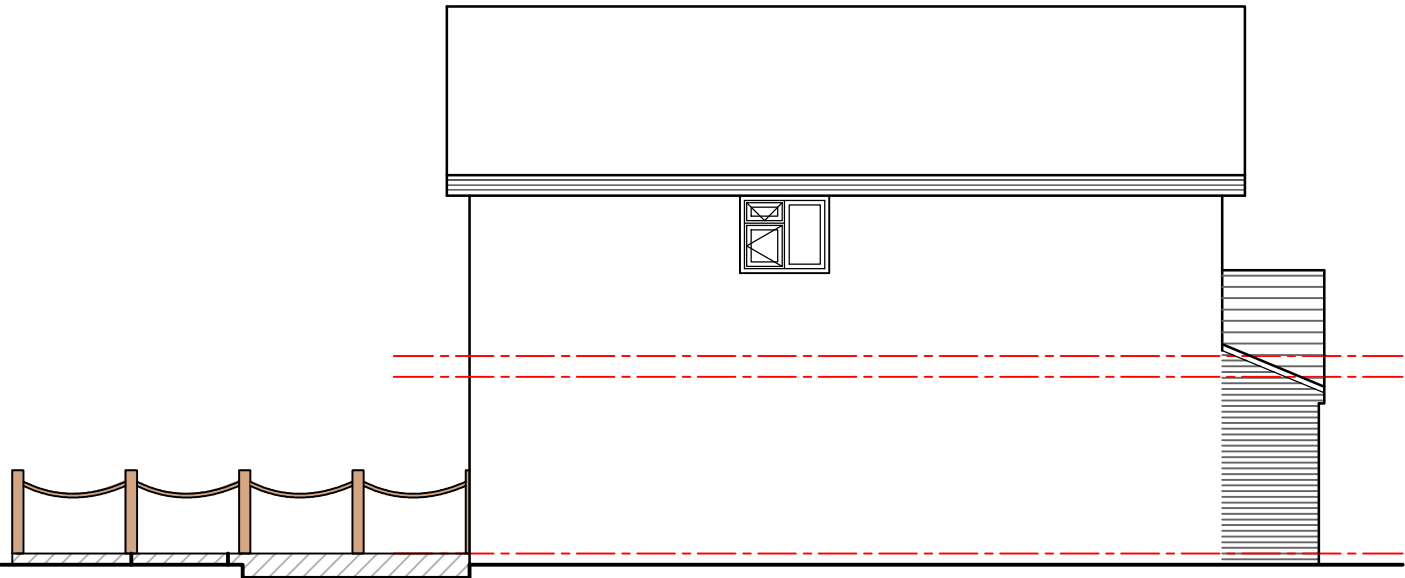

Side 01 Elevation

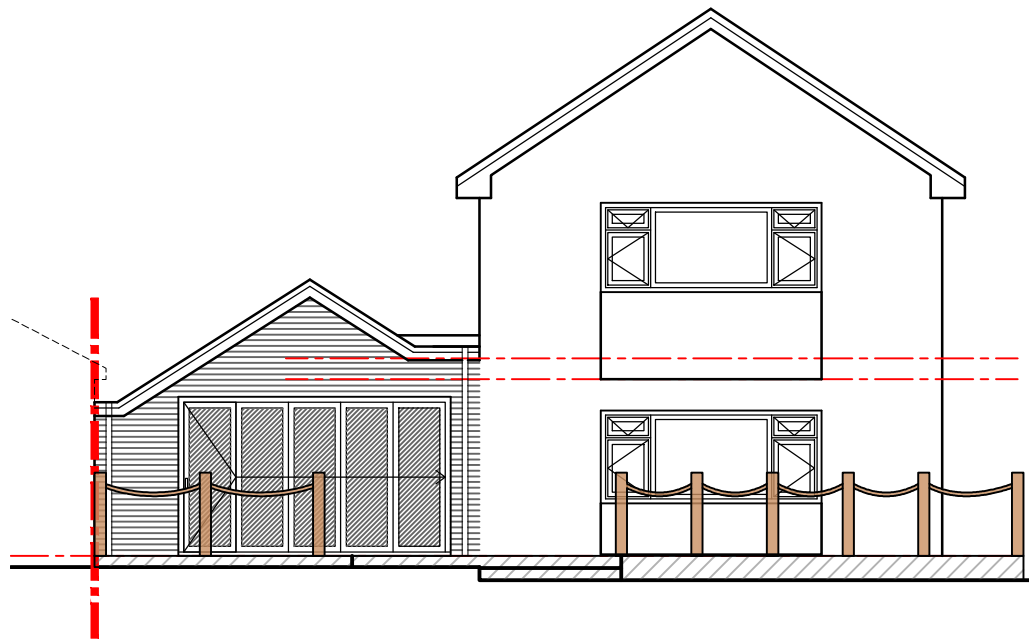

Rear Elevation

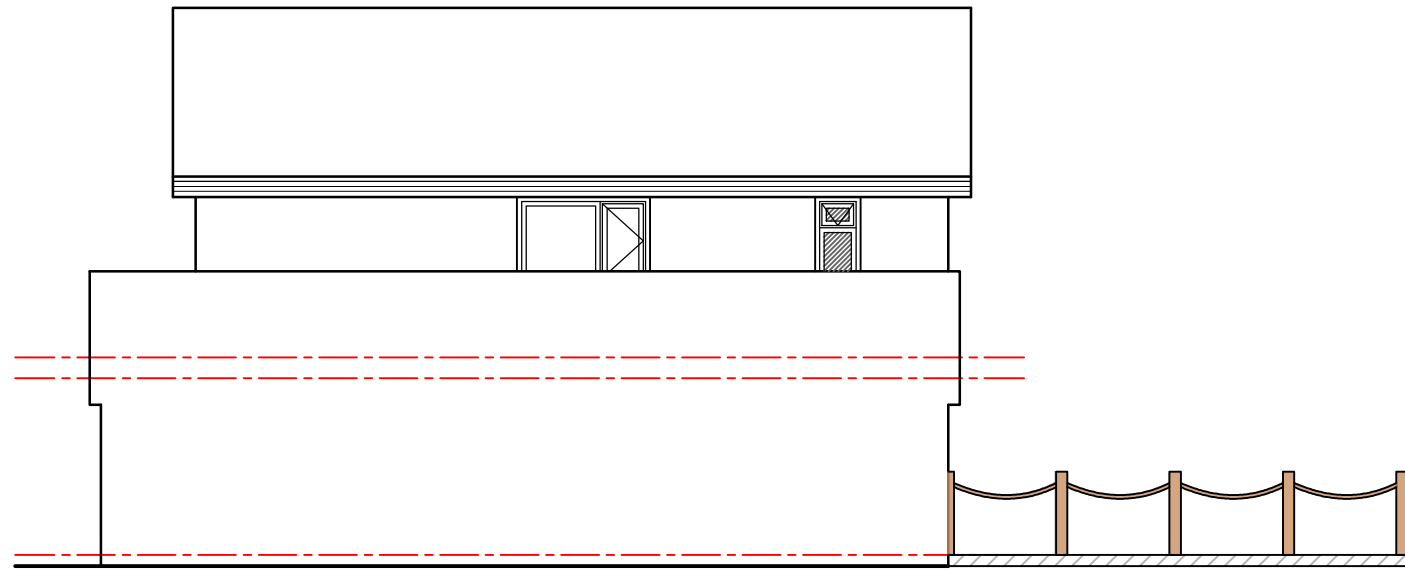

Side 02 Elevation



HDS Architectural Services
 HDS Architectural Services, The Foundry,
 15 Yorke Street, Wrexham
 LL13 8LW
 Tel (01978) 345250
www.hdsarchitectural.co.uk

Project;
17 Dorset Drive, Wrexham, LL11 2UW

Title; Proposed Elevations	Scale (A3); 1:100
Dwg No; DD/PD/04	Date; June 2021

Revision;

REV A - drawings updated as per clients comments (06-07-21).
 REV B - drawings updated as per clients comments (09-07-21).
 REV C - external decking added to proposed plans & elevations (13-07-21).
 REV D - amended external decking (15-07-21).
 REV E - rear elevation amended (23-09-21).