


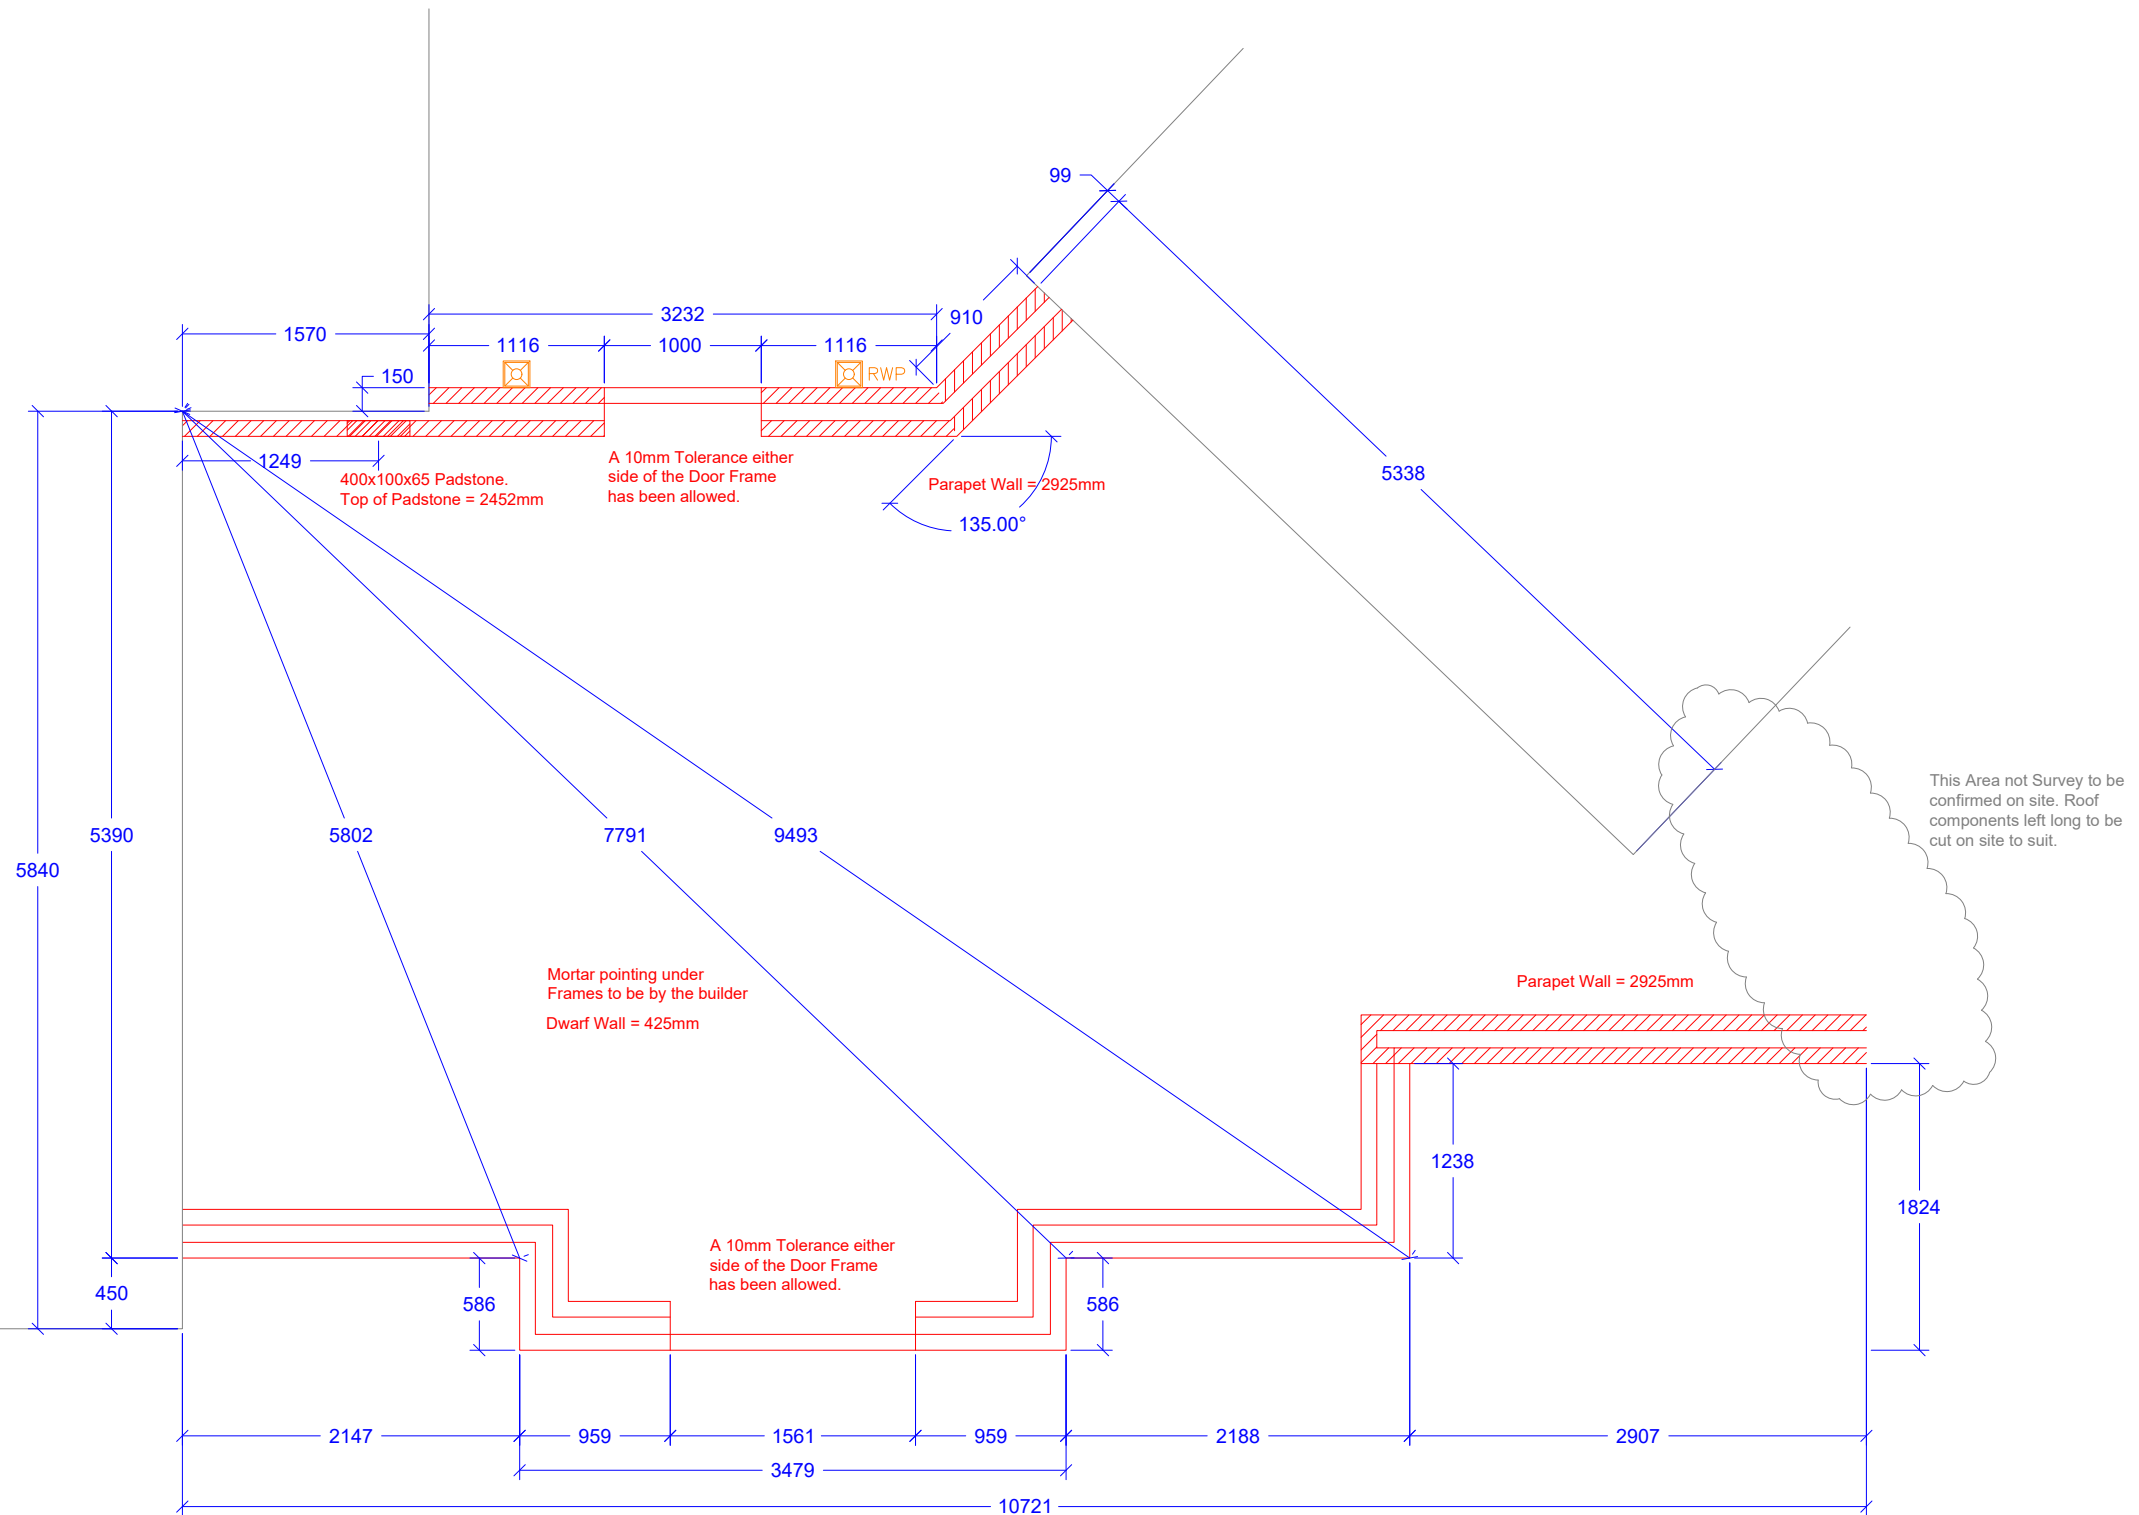

Nicholson
Carpentry & Joinery Ltd

A family tradition since 1886

Notes:
Do Not Scale From Drawings

Legend

- Existing
- Base
- Drainage

Approved By:

Date:

Approved By:

Drawn:

Date:

Client:

Client:

Surveyor:

N.H

18.06.19

Lee Cox

Scale:

1:50 @ A3

Title:




Site Layout

Drawing Number:

11449/1

Revision:

-

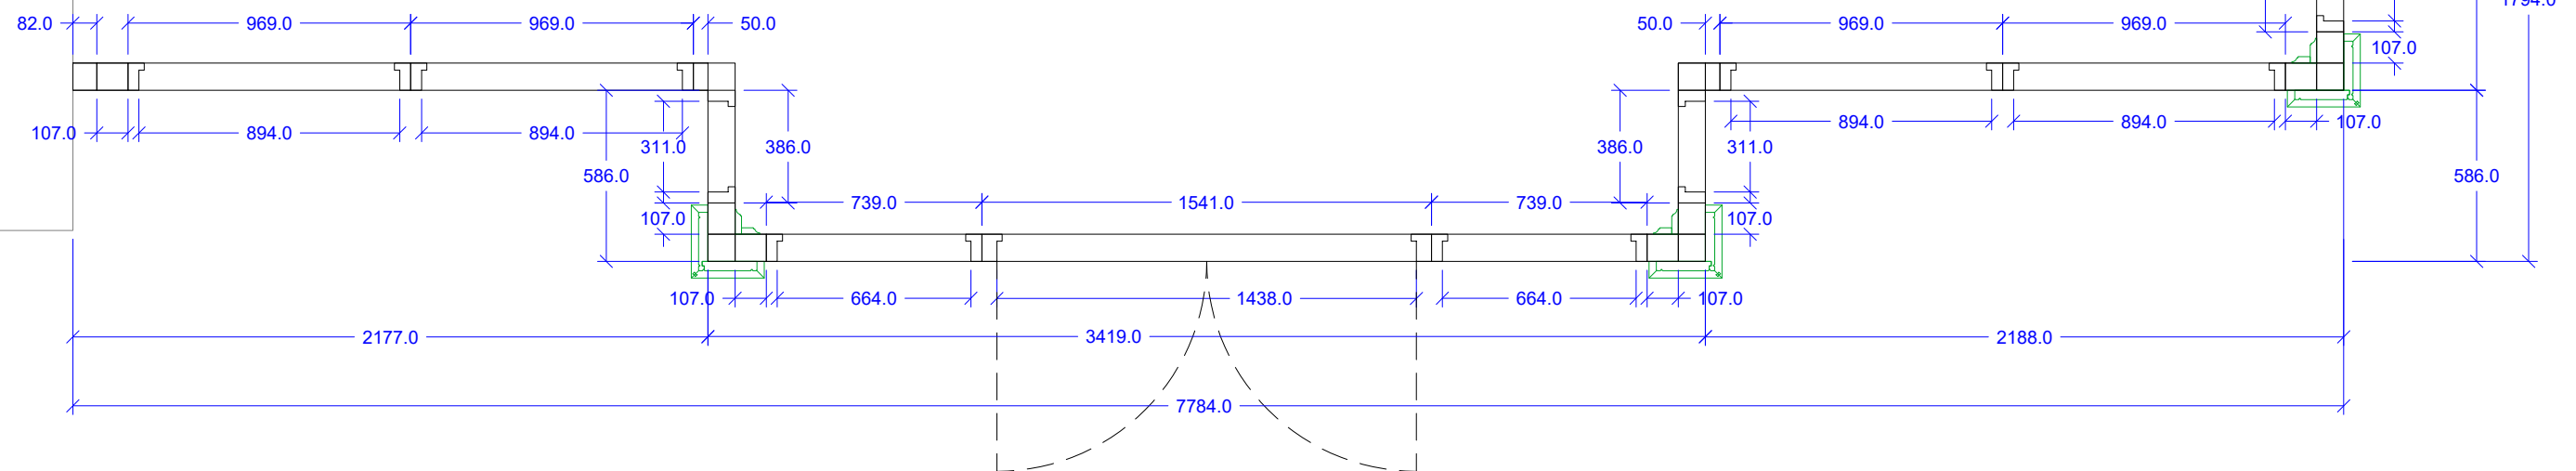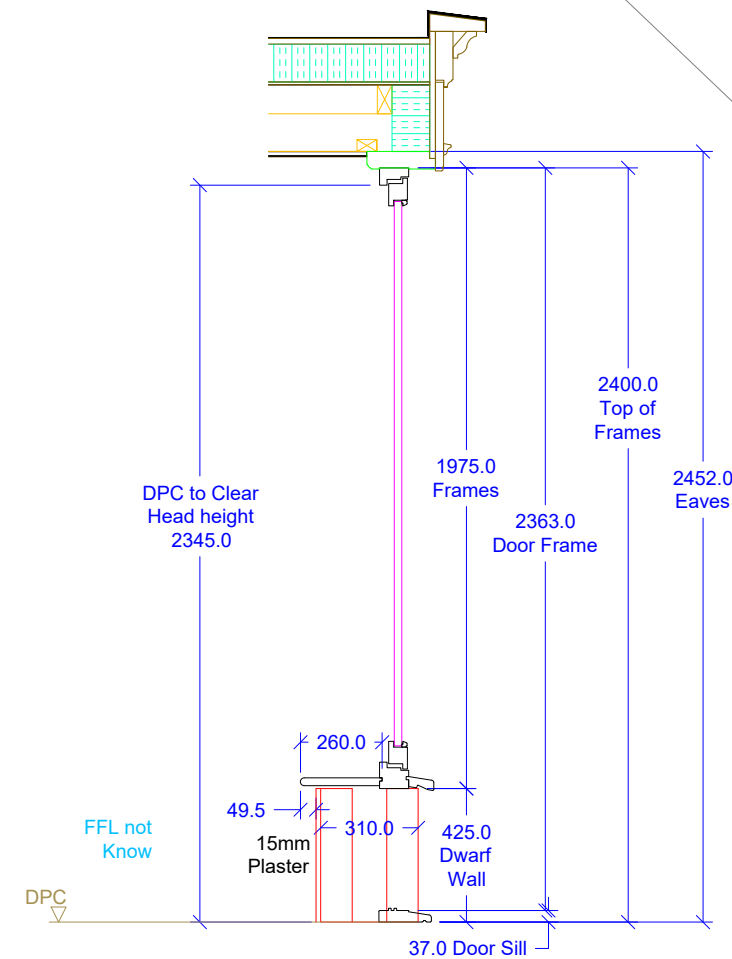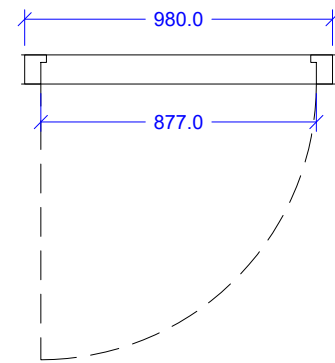

Nicholson
Carpentry & Joinery Ltd

A family tradition since 1886

Notes:
Do Not Scale From Drawings

Legend

- Existing
- Base
- Frames

Approved By:

Date:

Approved By:

Drawn:

Date:

Client:

Client:

Surveyor:

N.H

18.06.19

Lee Cox

Scale:

1:25 @ A3

Title:

Frames Layout/Details


Drawing Number:

11449/2


Revision:

-


FRONT ELEVATION

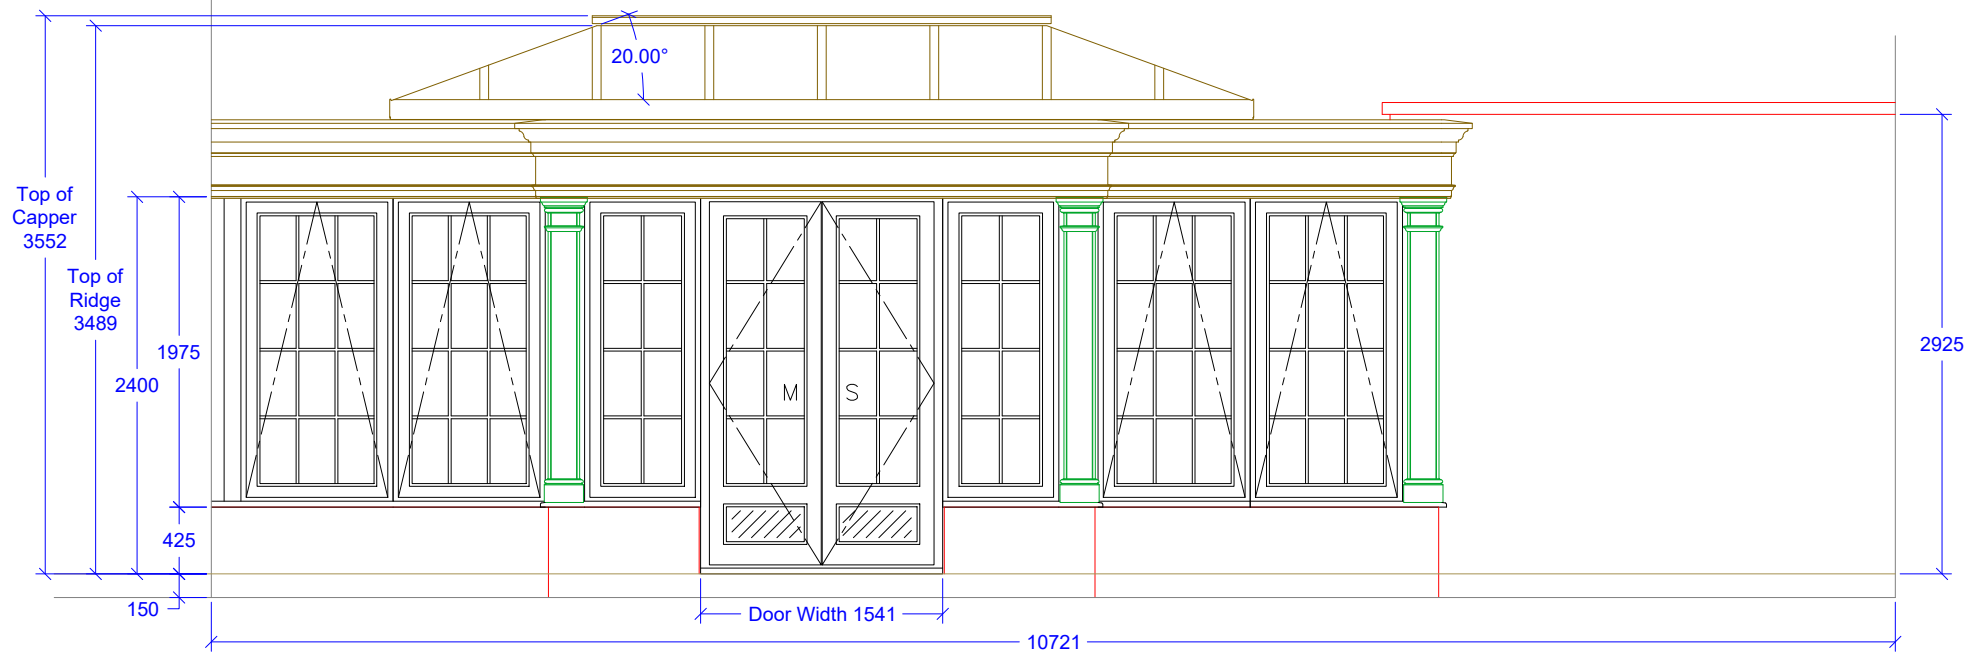

REAR ELEVATION

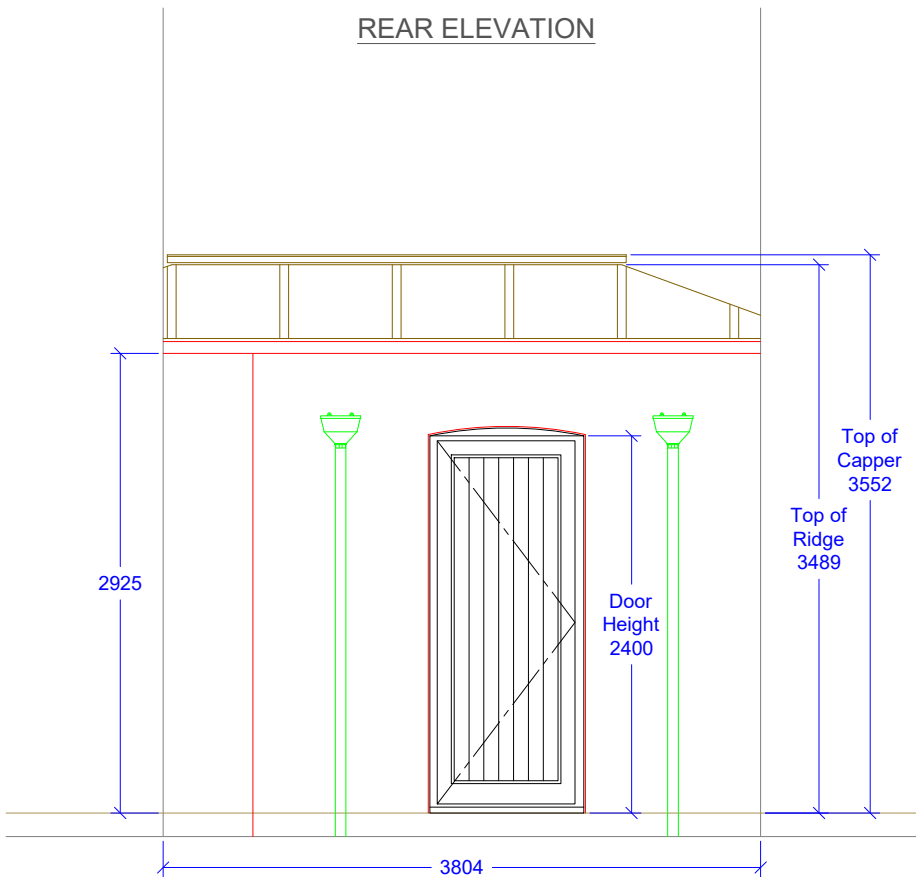

RIGHT ELEVATION

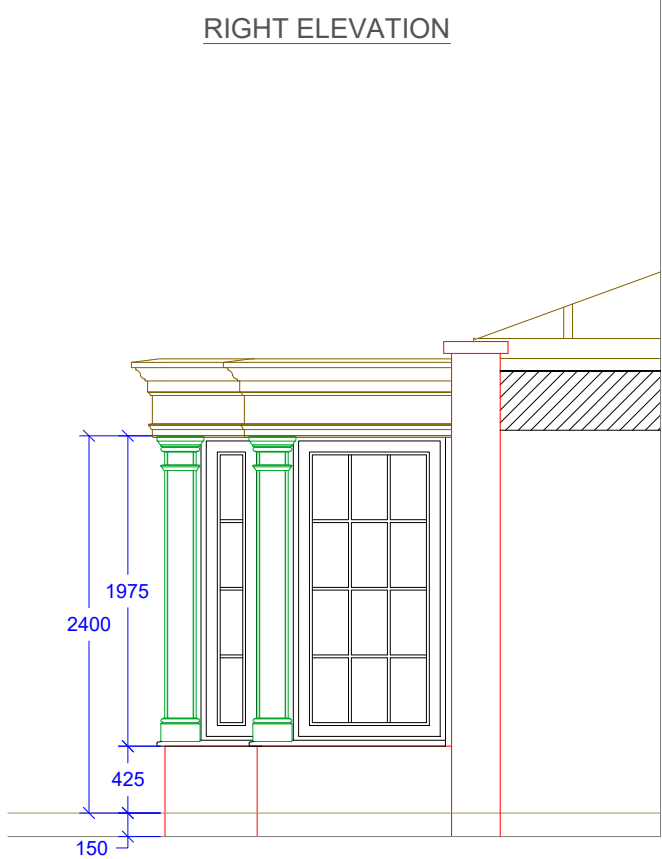

Nicholson
Carpentry & Joinery Ltd


A family tradition since 1886

Notes:
Do Not Scale From Drawings

Window Gear
Opening casements are top hung on Friction Stays

Approved By:	Date:	Approved By:	Drawn:	Date:	Client:
Client:		Surveyor:	N.H	18.06.19	Lee Cox
			Scale: 1:50 @ A3		
Title: Elevations					Drawing Number: 11449/3
					Revision: -

PLAN VIEW

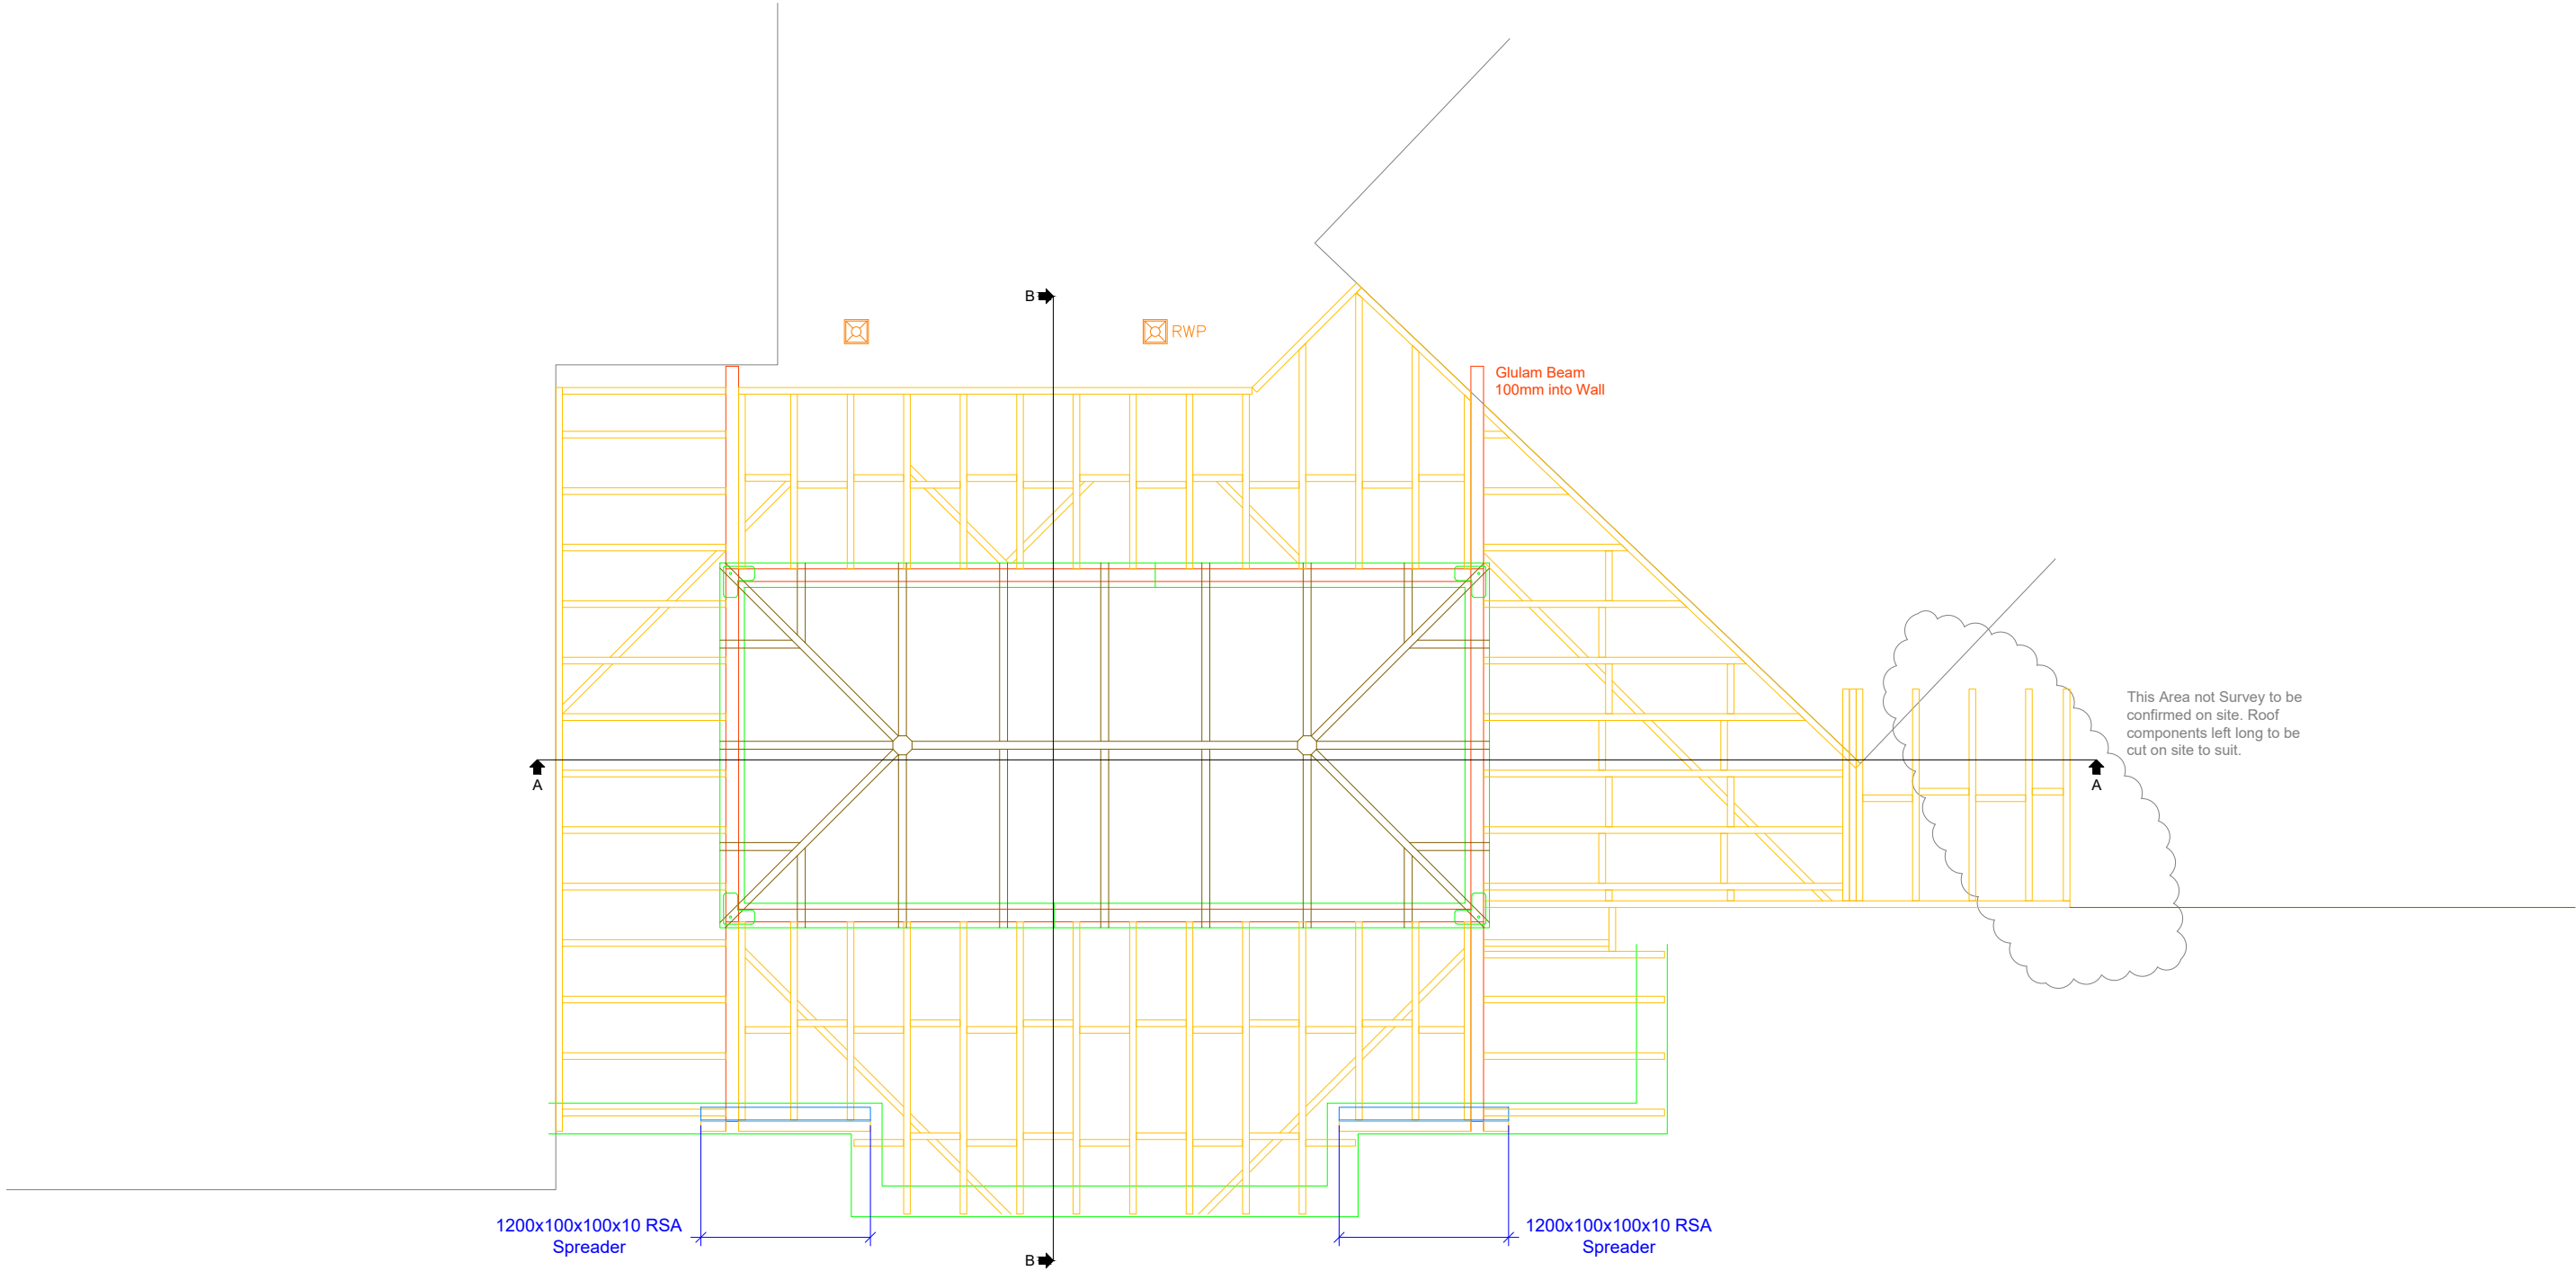

Nicholson
Carpentry & Joinery Ltd

A family tradition since 1886

Notes:
Do Not Scale From Drawings

Approved By:

Client:

Date:

Approved By:

Surveyor:

Drawn:

N.H

Date:

18.06.19

Client:

Lee Cox

Scale:

1:50 @ A3

Title:


Roof Plan

Drawing Number:

11449/3AA

Revision:

-

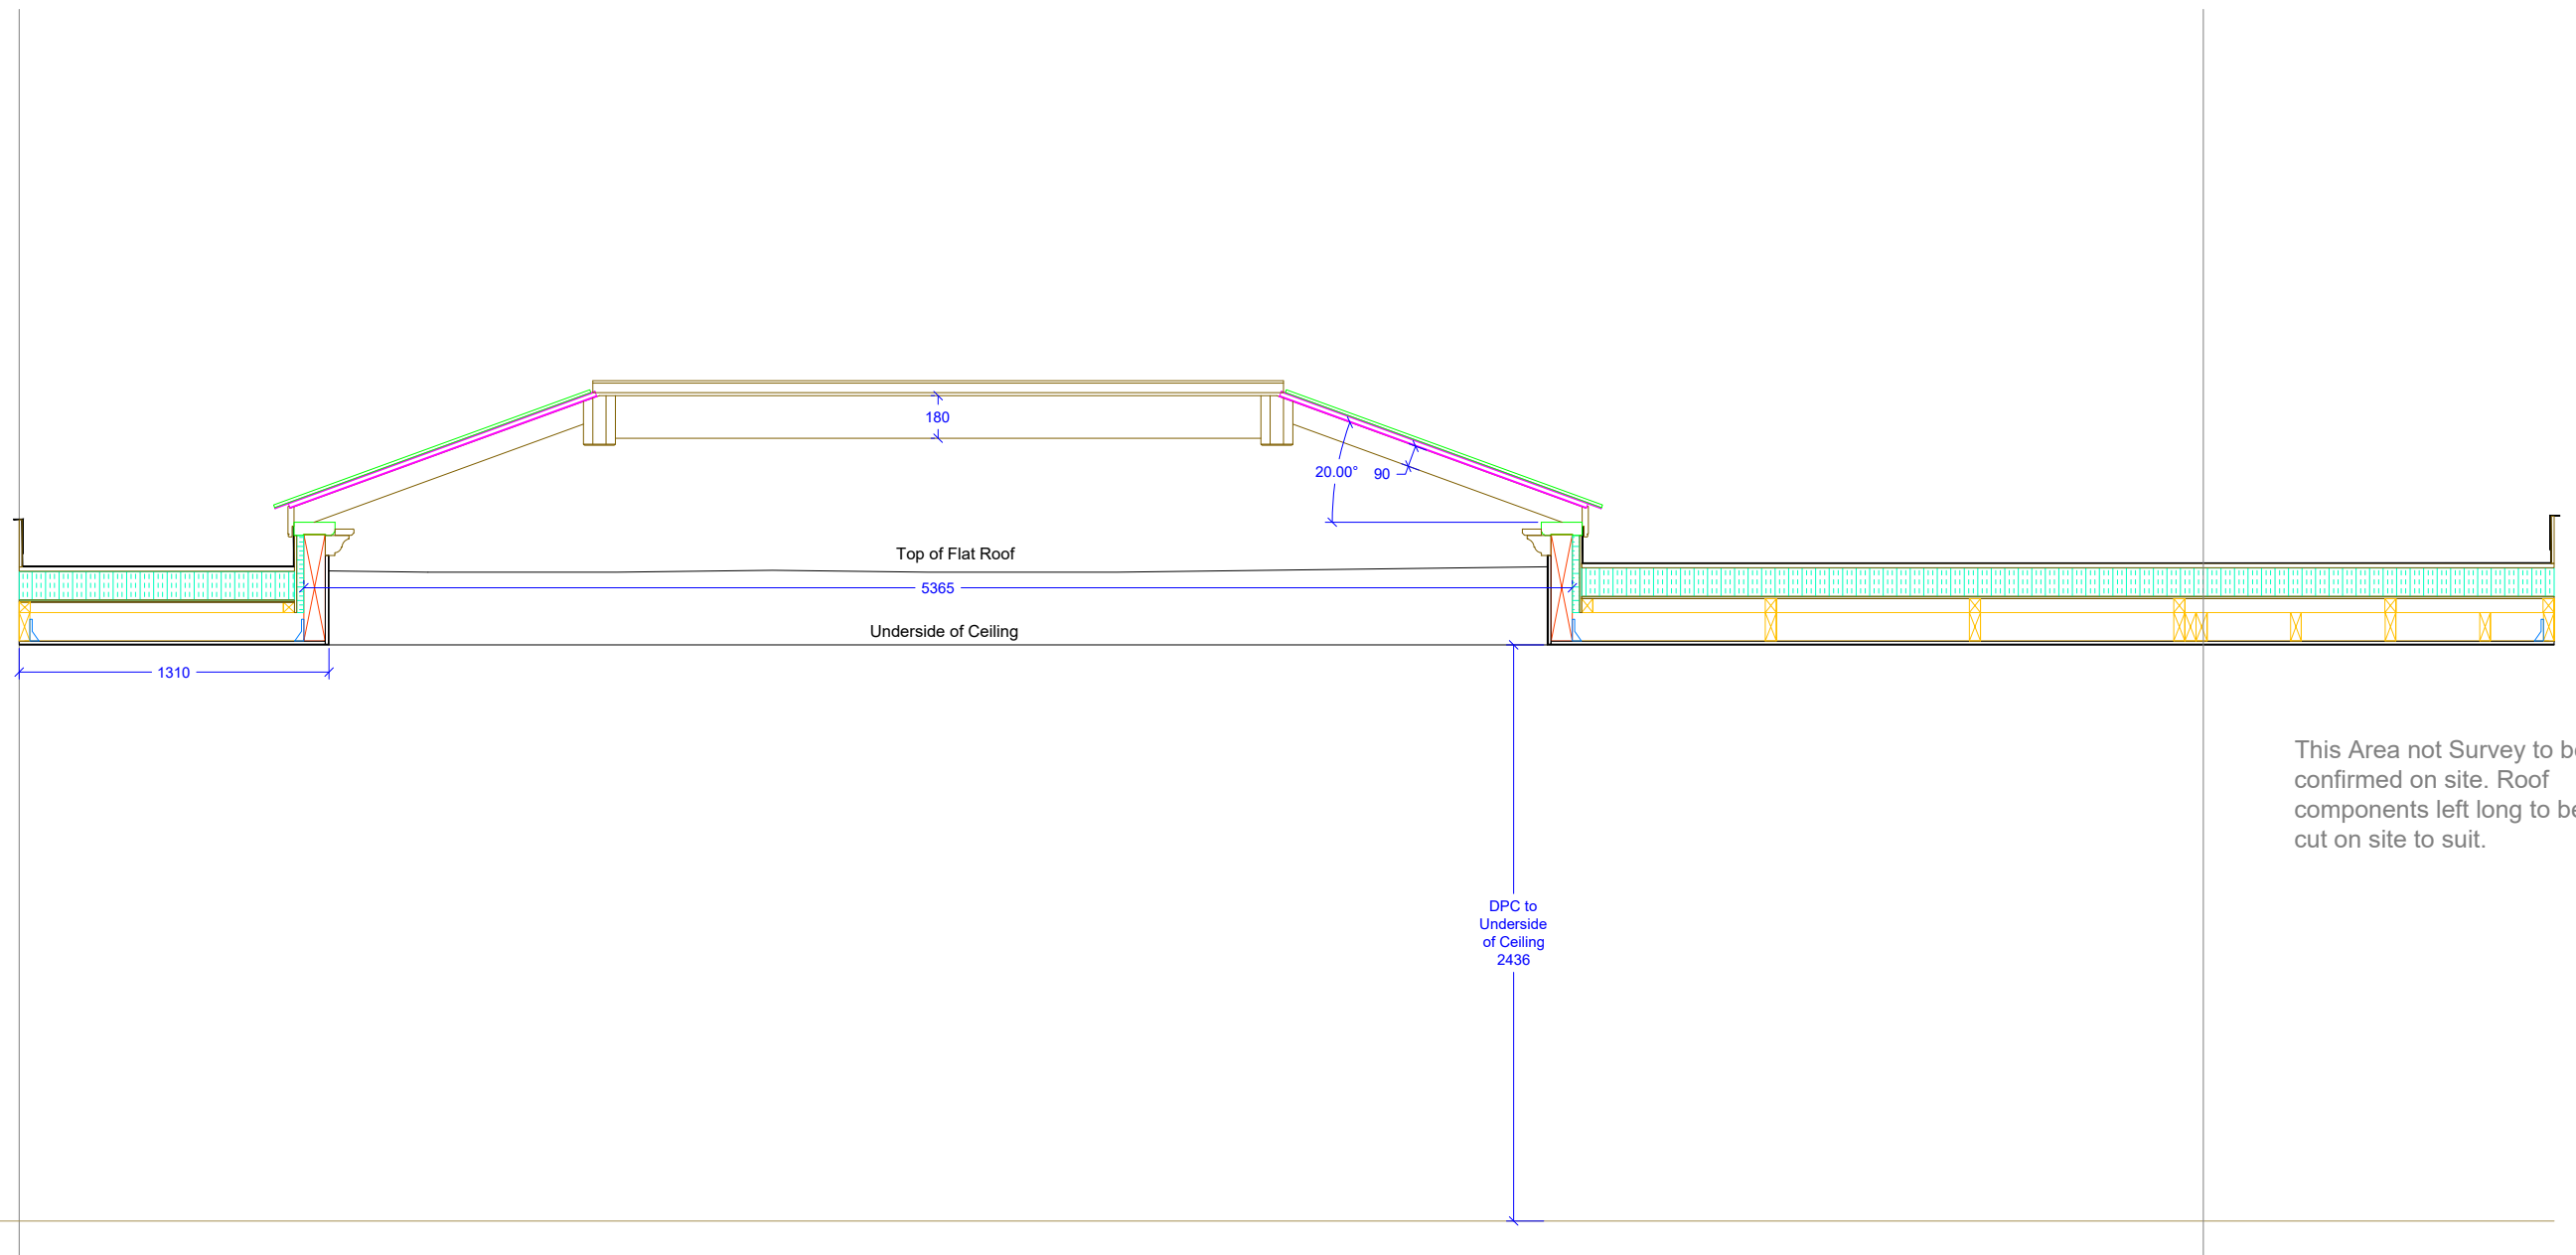

Nicholson
Carpentry & Joinery Ltd

A family tradition since 1886

Notes:
Do Not Scale From Drawings

Approved By:

Date:

Approved By:

Drawn:

Date:

Client:

Client:

Surveyor:

N.H

18.06.19

Lee Cox

Scale:

N.T.S @ A3

Title:


Section A-A

Drawing Number:

11449/4AA

Revision:

-

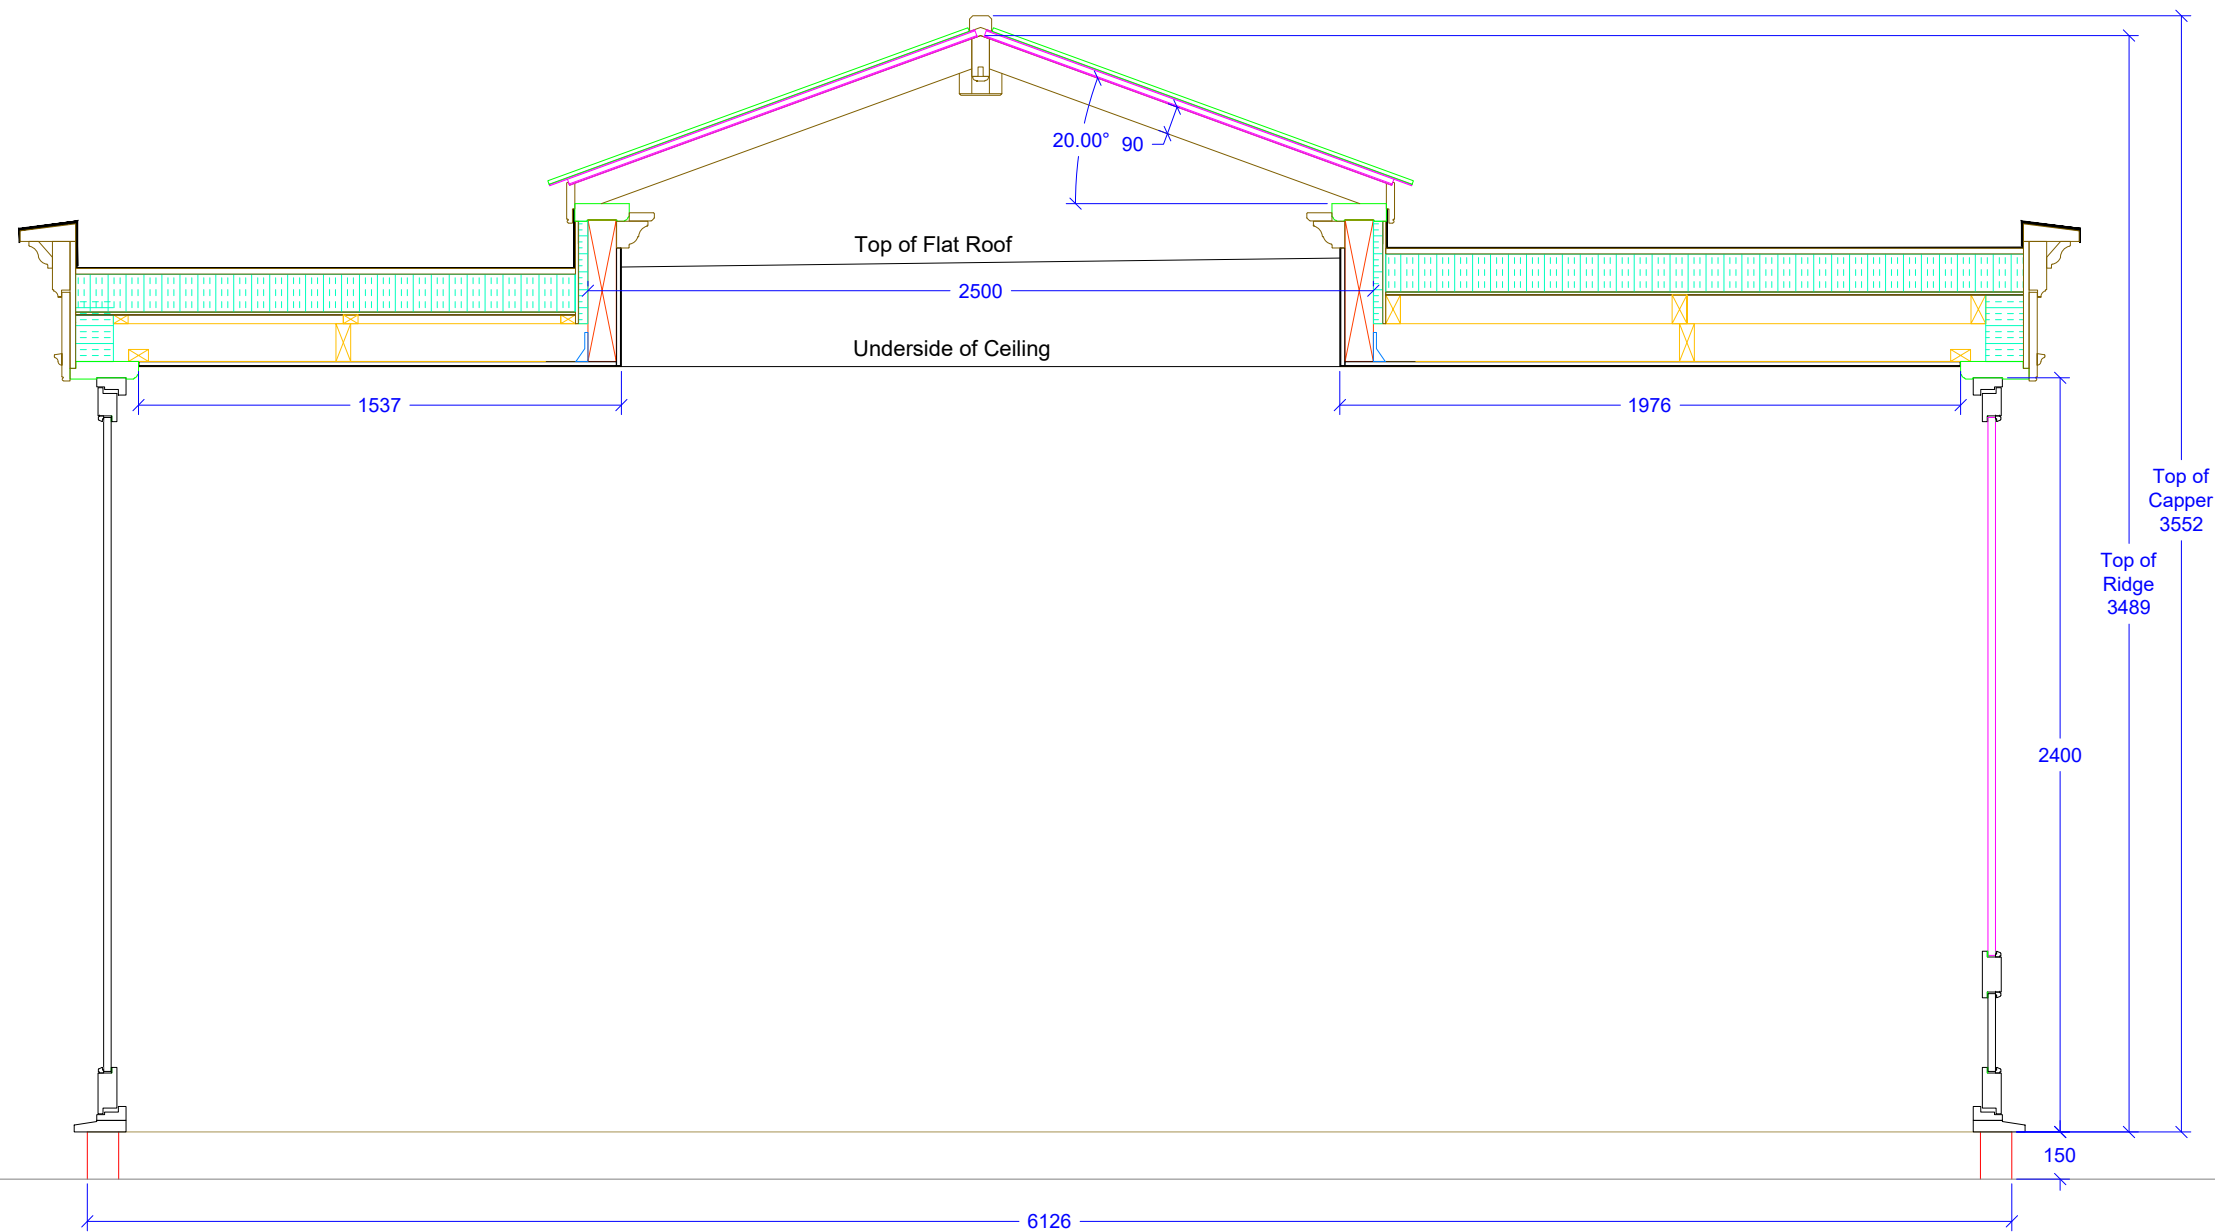

Nicholson
Carpentry & Joinery Ltd

A family tradition since 1886

Notes:
Do Not Scale From Drawings

Approved By:

Date:

Approved By:

Drawn:

Date:

Client:

Client:

Surveyor:

N.H

18.06.19

Lee Cox

Scale:

1:25 @ A3

Title:

Section B-B


Drawing Number:

11449/4BB

Revision:

-

Components with Descriptions
Highlighted in a Red Box are
to be Supplied by Others

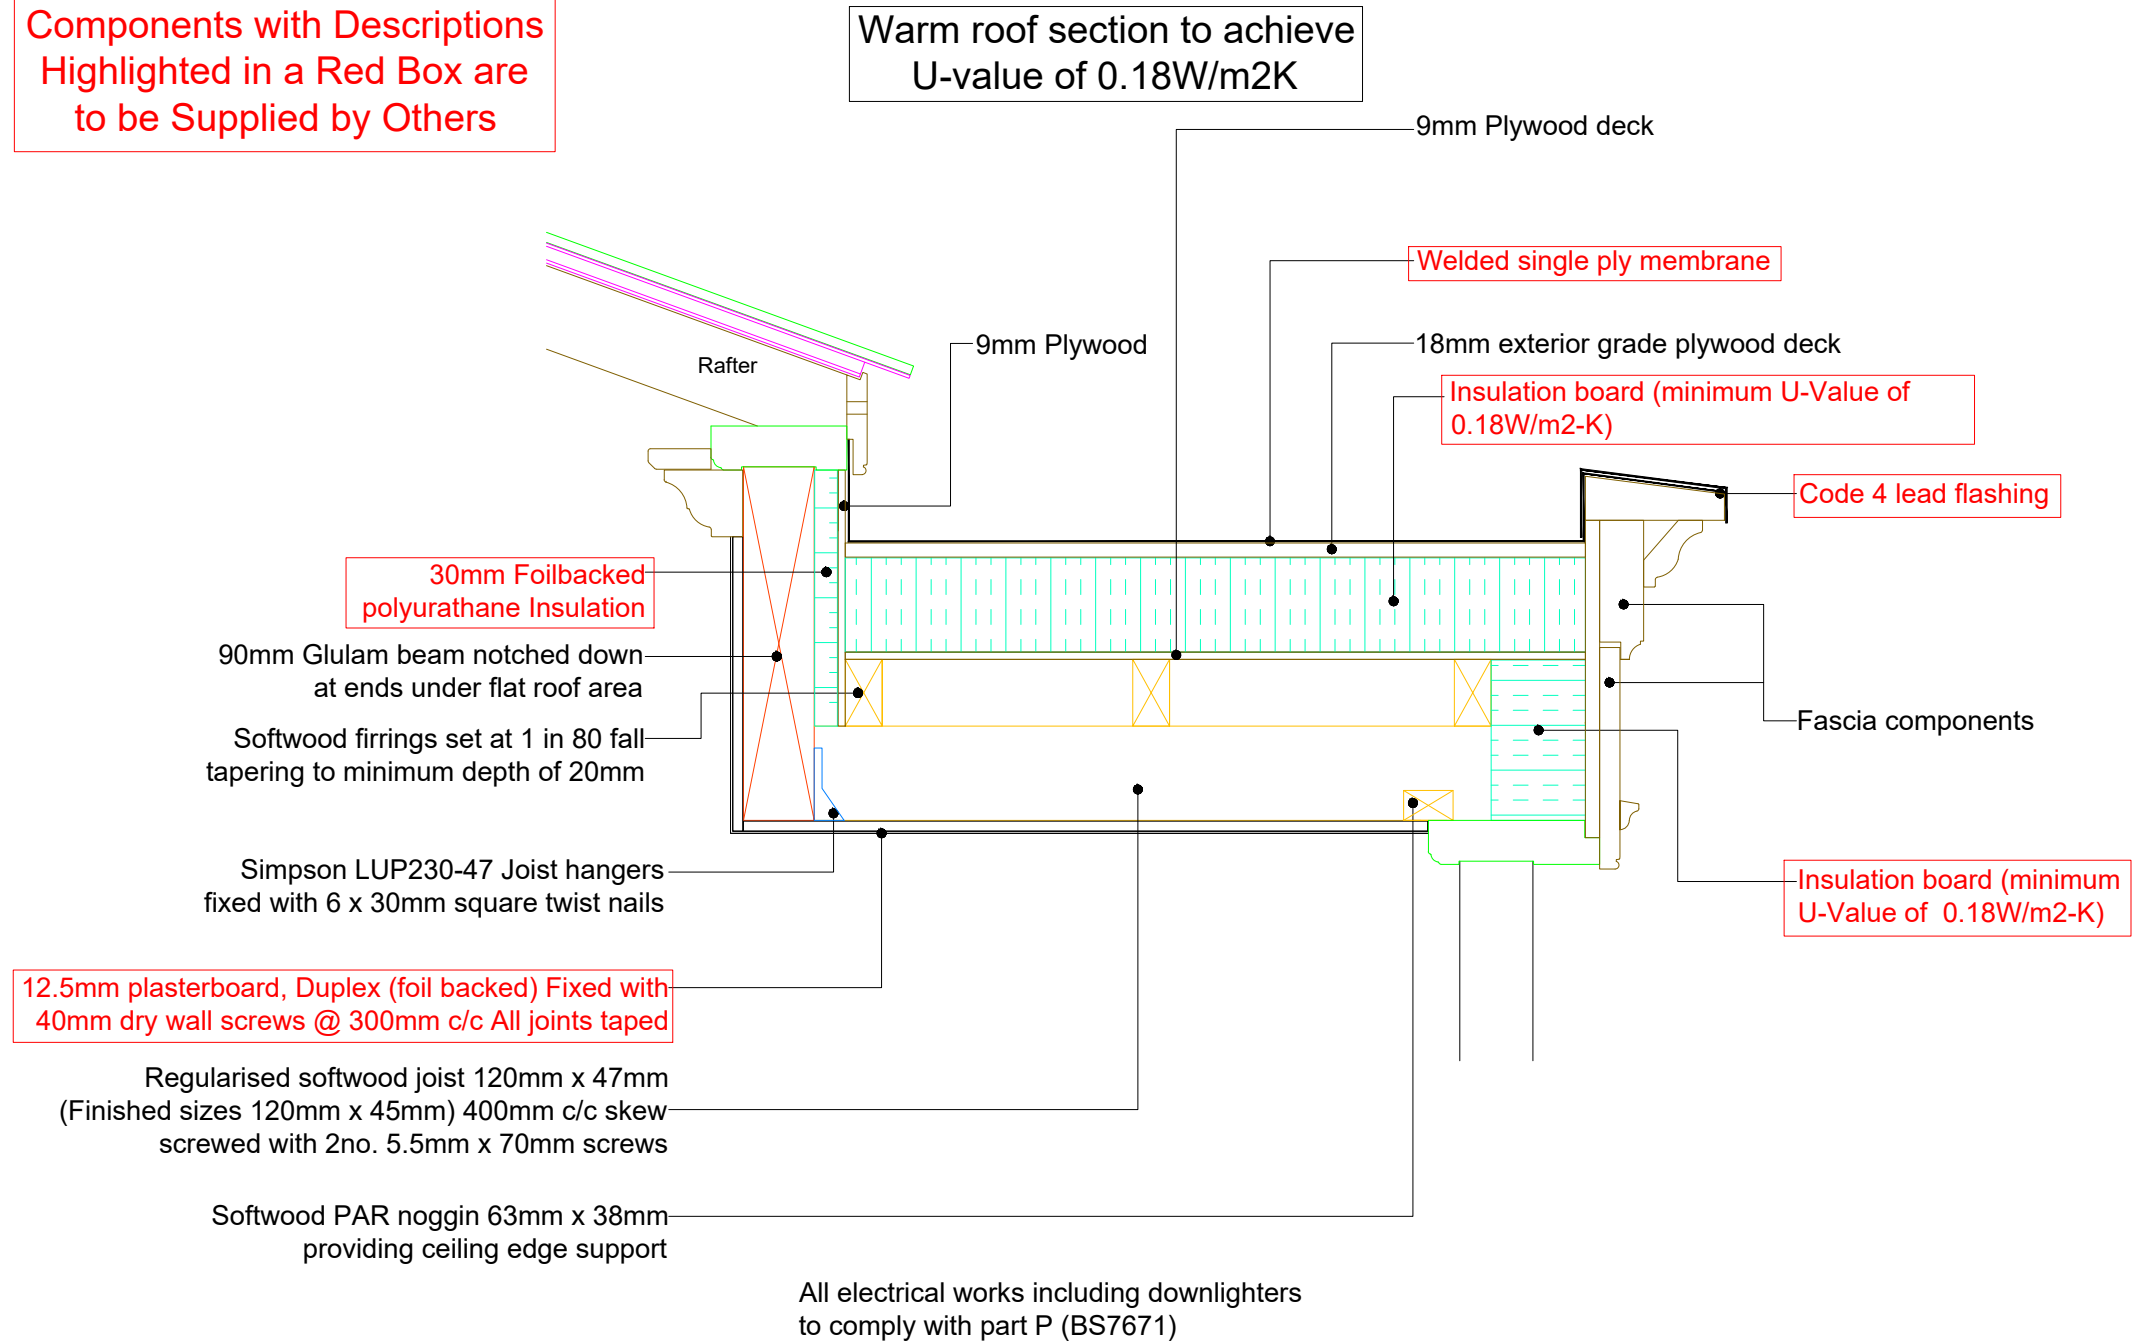

Nicholson
Carpentry & Joinery Ltd

A family tradition since 1886

Notes:
Do Not Scale From Drawings

Approved By:

Client:

Date:

Approved By:

Surveyor:

Drawn:

N.H

Date:

18.06.19

Client:

Lee Cox

Scale:

1:10 @ A3

Title:

Section C-C

Drawing Number:

11449/4CC

Revision:

-

Drawing Register

Day	18	-	-	-	-	-	-	-
Month	06	-	-	-	-	-	-	-
Year	19	-	-	-	-	-	-	-

Drawing Issue	1	-	-	-	-	-	-	-
---------------	---	---	---	---	---	---	---	---

Drawing Description	Dwg. Number	Rev.							
Site Layout	11449/1	0	-	-	-	-	-	-	-
Frames Layout	11449/2	0	-	-	-	-	-	-	-
Conservatory Layout	11449/3	0	-	-	-	-	-	-	-
Roof Layout	11449/3AA	0	-	-	-	-	-	-	-
Section AA	11449/4AA	0	-	-	-	-	-	-	-
Section BB	11449/4BB	0	-	-	-	-	-	-	-
Section CC	11449/4CC	0	-	-	-	-	-	-	-
Revision History	11449/6	0	-	-	-	-	-	-	-
-	-	-	-	-	-	-	-	-	-
-	-	-	-	-	-	-	-	-	-
Revision History

Drawing Issue	Initials	Details
1	N.H	Working Drawings Issue 1
-	-	-
-	-	-



Nicholson
Carpentry & Joinery Ltd
A family tradition since 1886

Notes:
Do Not Scale From Drawings

Drawn:
N.H

Date:
18.06.19

Approved By:
Client:

Date:

Client:
Lee Cox

Scale:
1:25 @ A4

Surveyor:

Title:
Revision History

Drawing Number:
11449/6

Revision:
-