


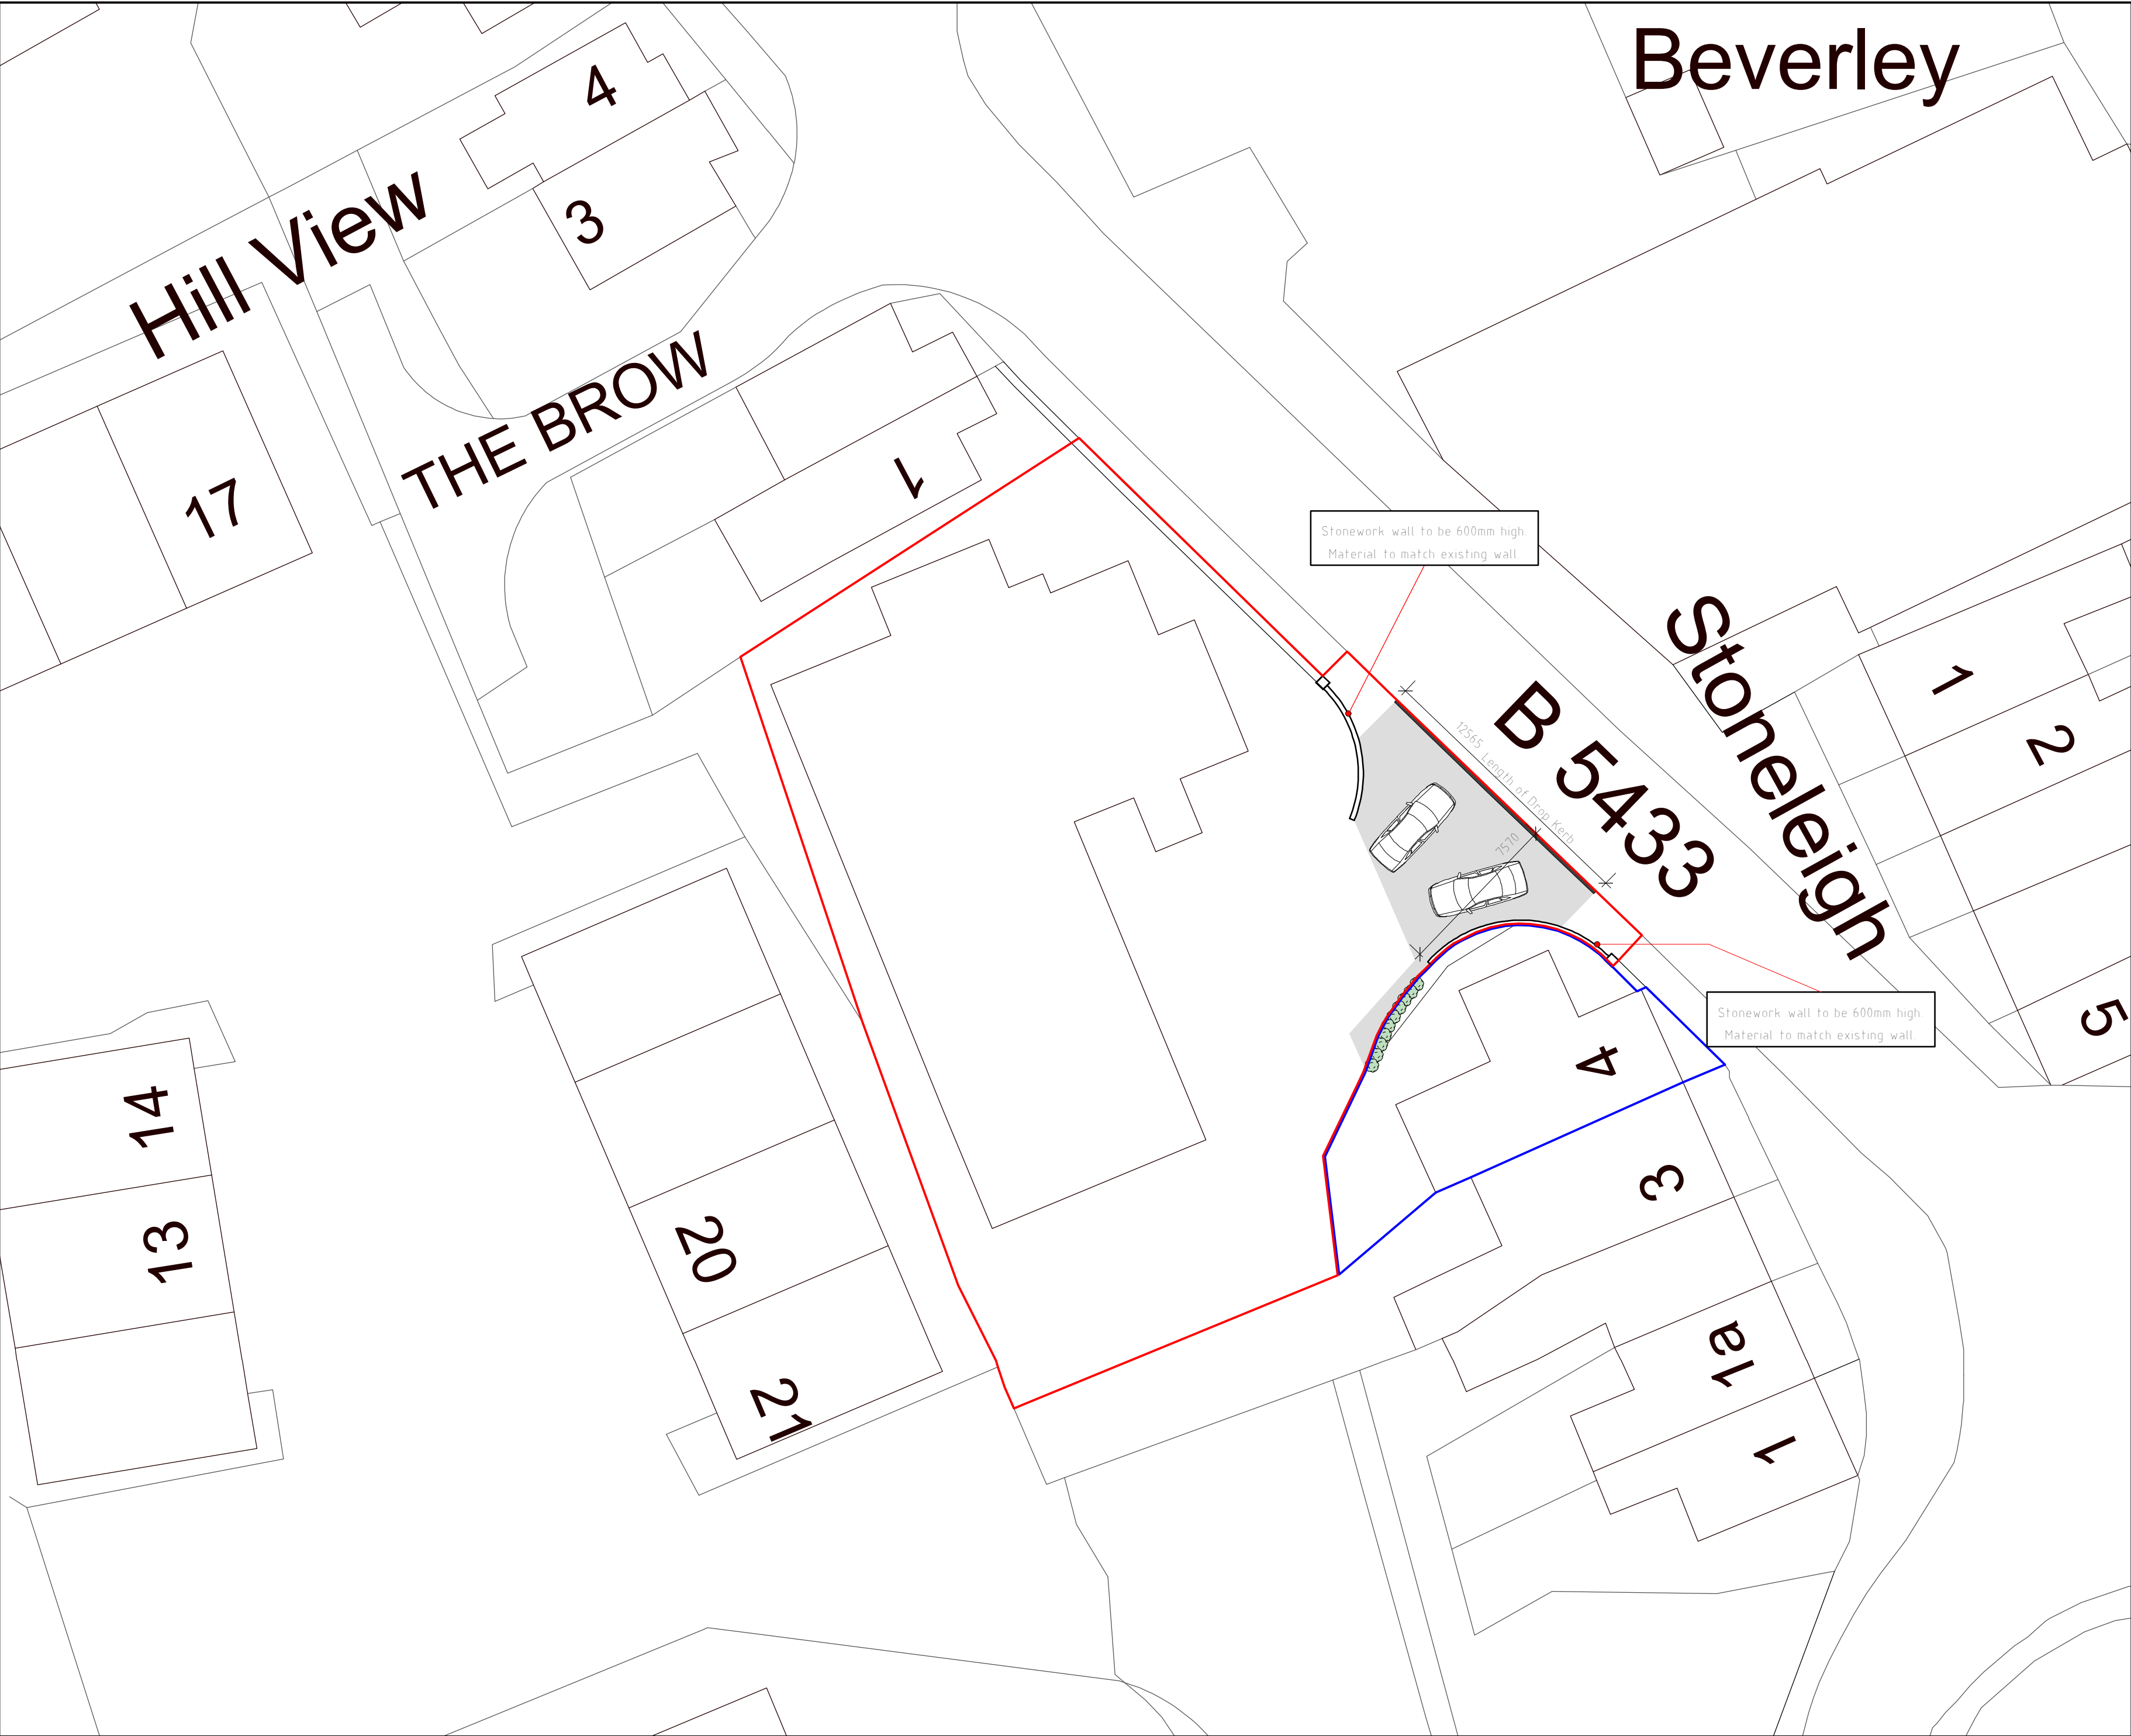


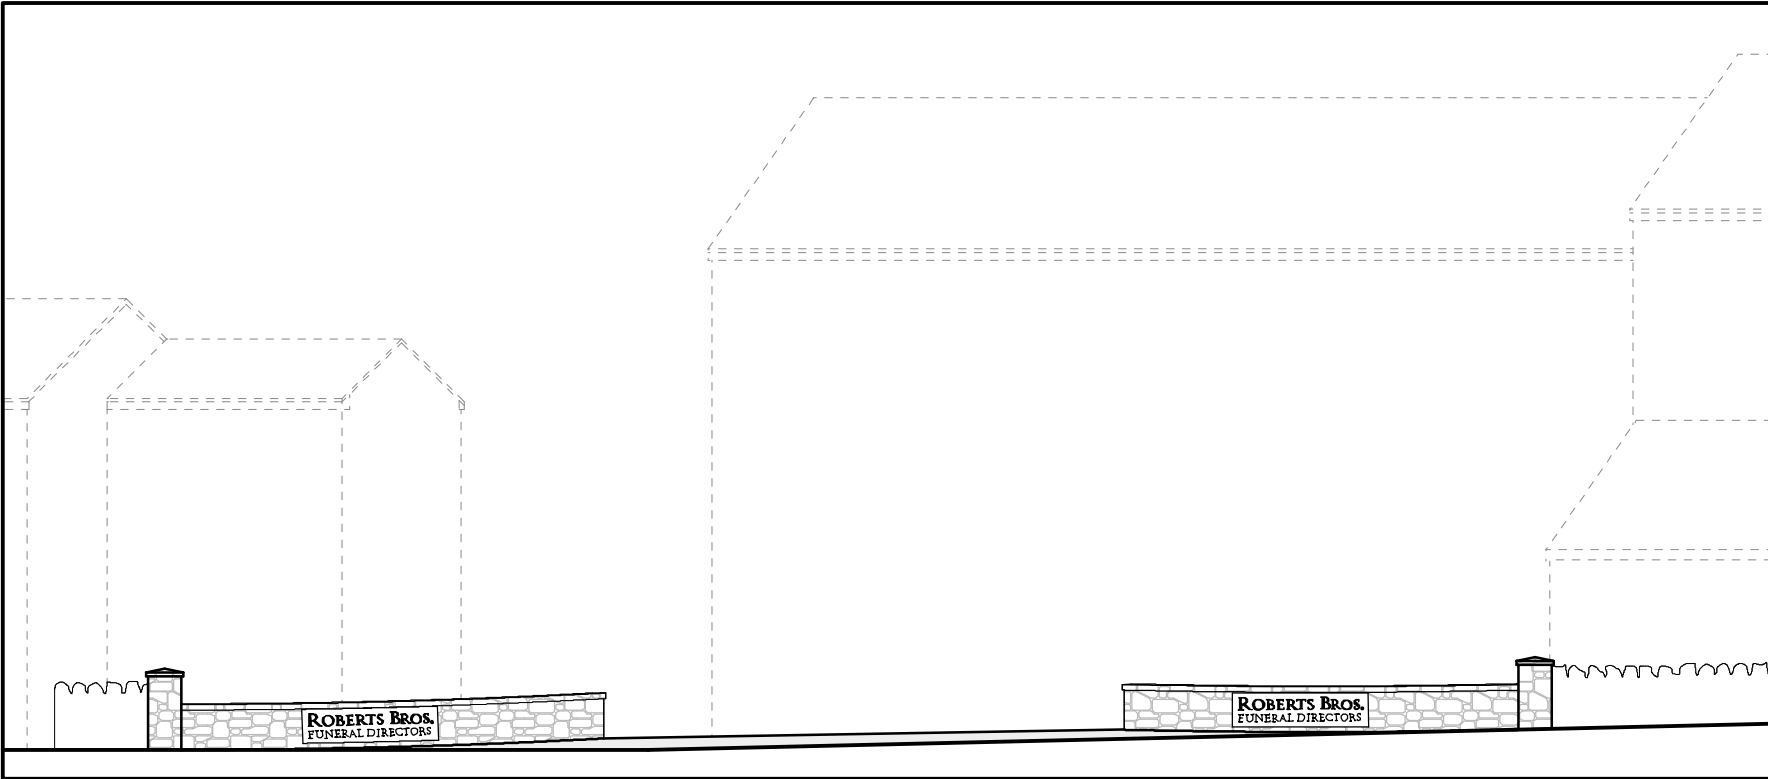

Site Plan 1:200

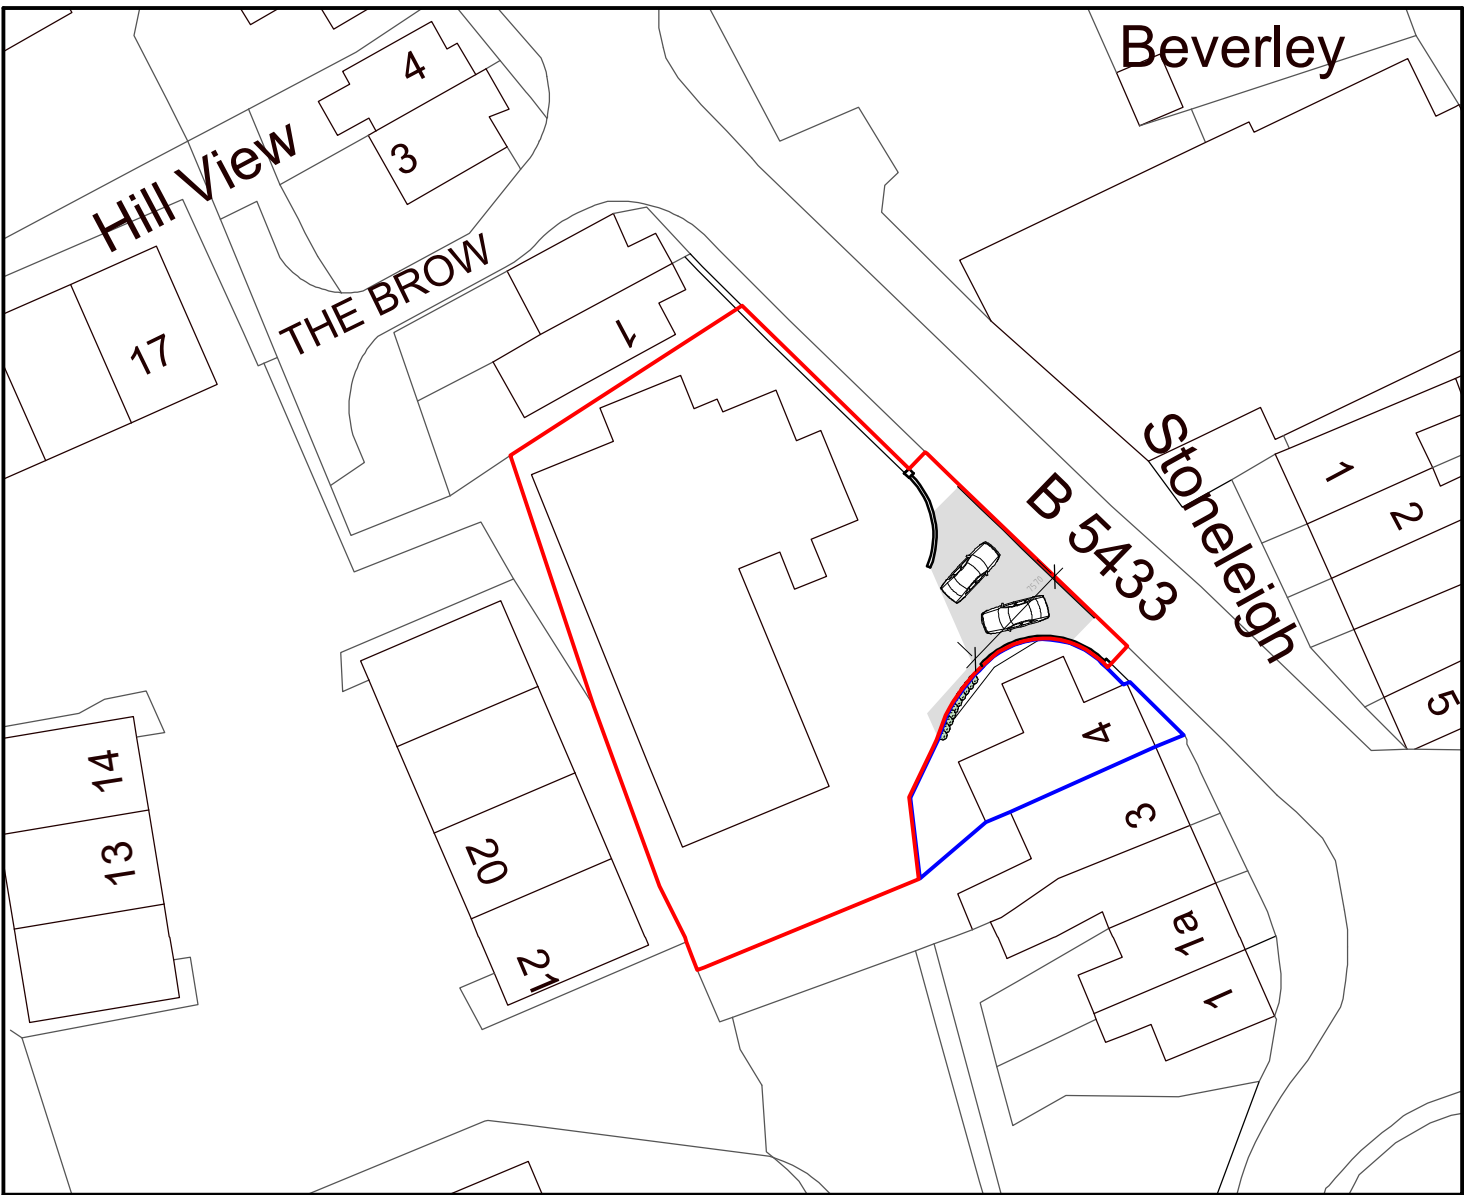

Front Elevation 1:100

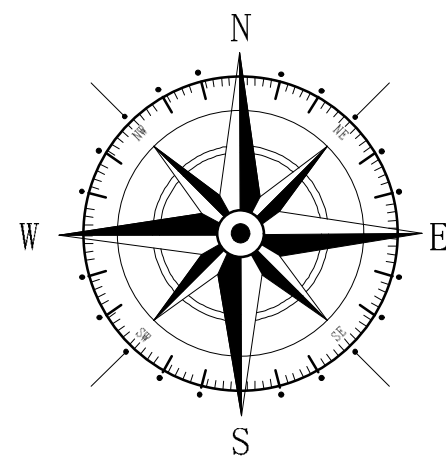

Location Plan 1:1250

Rev	Date	Detail	Initial

Project:
Proposed Alterations to,
4 High Street, Pentre
Broughton, Wrexham,
LL1 1GAG

Title: Planning	Scale: (A1) 1:200
--------------------	----------------------

Drawn By: E.M.Jackson	Date: Sept 2021
--------------------------	--------------------

Drawing No: R113/003	Sheet: 1 of 1
-------------------------	------------------

blueprint
architectural services

LABC partner
Office 3K4,
Redwither Business Tower,
Wrexham, LL13 9XT
Tel: 01978 356500
www.blueprintarchitectural.com
© copyright all rights reserved