

0 5 10cm

Notes | Sketch schemes may be based on plan information of unknown origin and is subject to verification and survey. Contractors must verify all dimensions on site before commencing any work or shop drawings. This drawing is not to be scaled. Use figured dimensions only. Ensure digital versions are plotted at 'Actual Size'. Building areas are liable to adjustment over the course of the design process due to ongoing construction detailing developments. Subject to statutory approvals and survey. The bar above is to check that the drawing has been printed to scale.




FRONT ELEVATION



SIDE ELEVATION



REAR ELEVATION

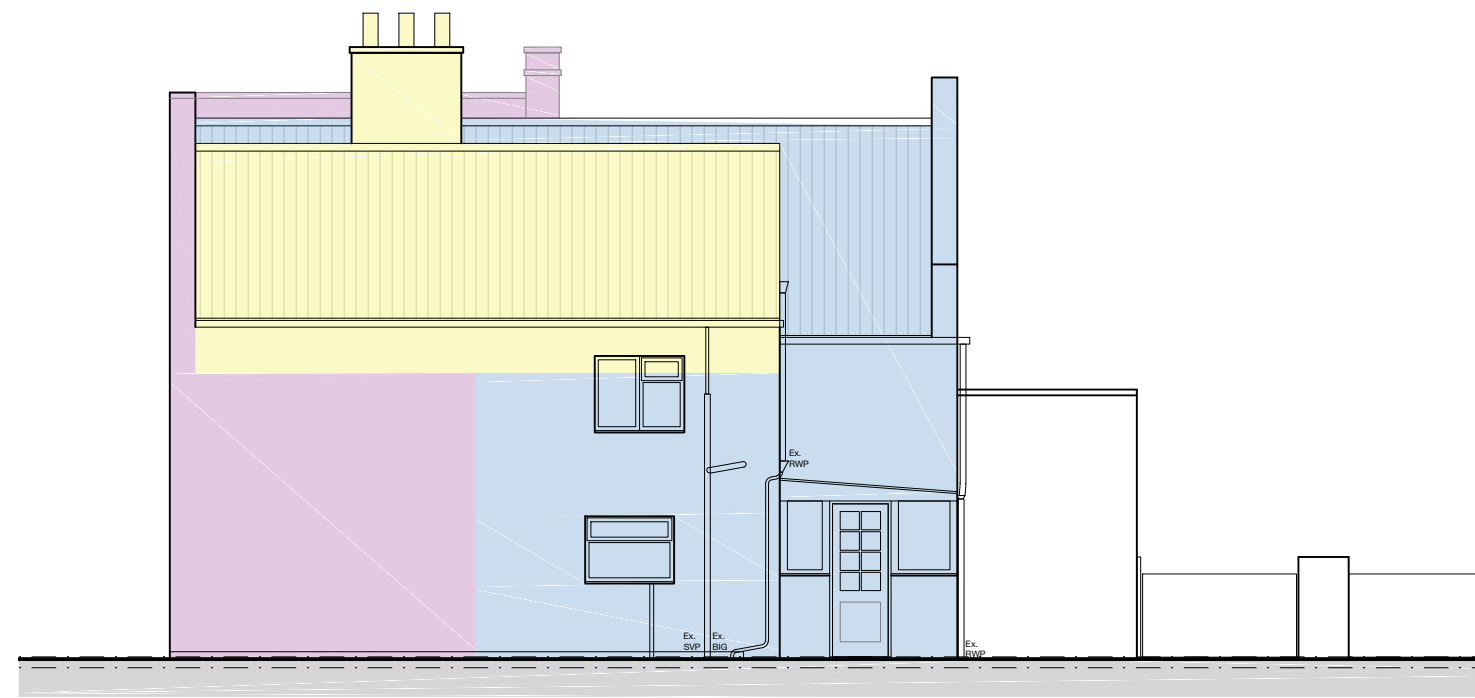

SIDE ELEVATION

- Existing component constructed late C16 / early C17
- Existing component constructed 1710 - 1730
- Existing component constructed 1680 - 1700
- Existing component constructed C20
- Existing component constructed 1700 - 1730

Rev	Date	Description	Drawn	Checked	
Project For & on behalf of Irwin Mitchell Holt Hill, Green Street, Holt, Wrexham					
Drawing Existing Elevations					
Client CE					
BIM Suitability Description			SUITABLE FOR INFORMATION		
BIM Suitability Code			S2		
Status	planning	edward architecture			
Date	Aug '21				
Drawn	wcc				
Checked	rsg				
Scale (A3)	1:100				
Project					Originator
0759		- EA	- A	- PL104	